



- notes:
1. Do not scale this drawing
 2. Drawing to be used for the status indicated only
 3. All dimensions and setting out shall be checked and confirmed and any discrepancies to be reported to the Designer prior to commencement of any work
 4. All work and materials to be in accordance with current statutory legislation, relevant codes of practice and British Standards
 5. Drawing to be read in accordance with relevant consultants and sub-contractors drawings and specifications
 6. This drawing is the property of the Designer and is not to be used in whole or in part without written consent

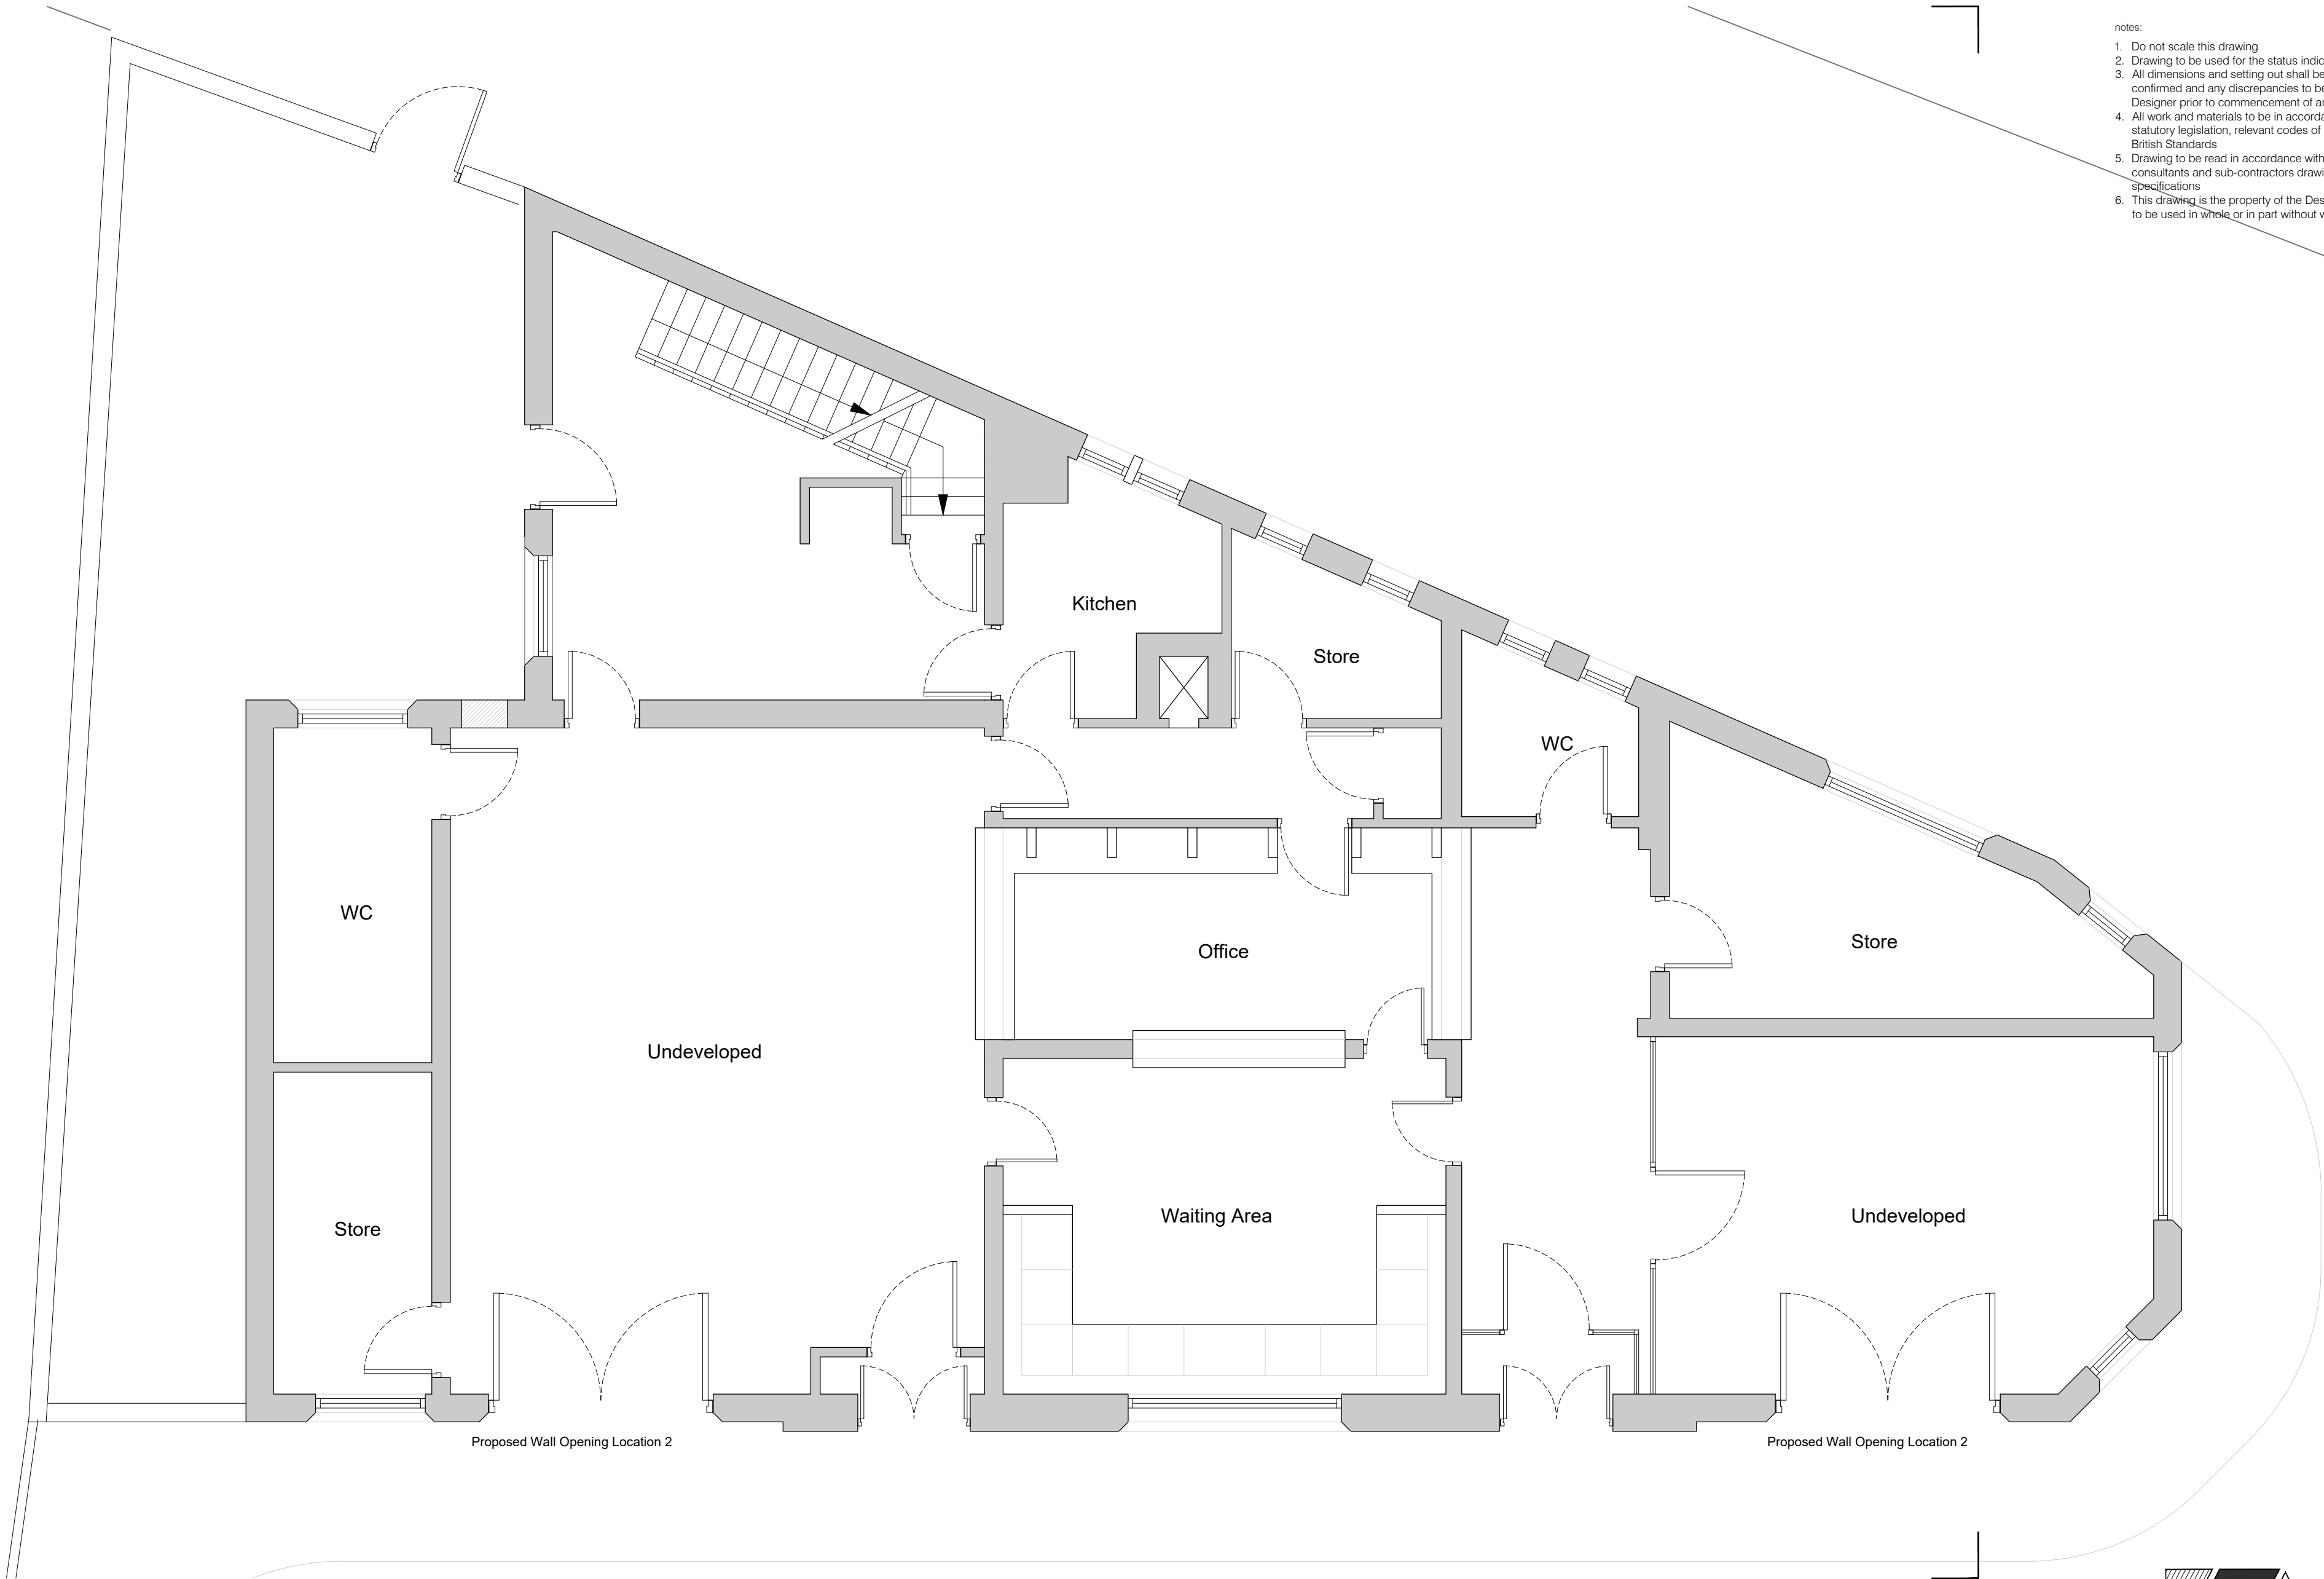

⌚ PROPOSED GROUND FLOOR PLAN

project:	no.	revision	date	scale:	sheet:	date:
Halfway House 2 Middleton Rd, Crumpsall, Manchester M8 5DS	-	First issue	25/03/24	1:50	A2	March 2024
title:	drawing status:	drawing no:	rev:			
Proposed Ground Floor Plan	Planning	114 - P - AL.01	A			

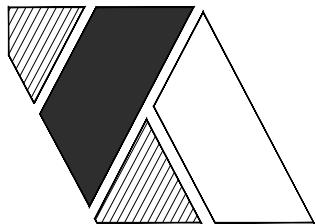

Kamha Architects

5 Mauldeth Road West,
Withington, Manchester, M20 3WB