



DO NOT SCALE FROM THIS DRAWING.
ALL DIMENSIONS TO BE CHECKED ON SITE.
(DRAWINGS MAYBE SCALED FOR LOCAL AUTHORITY & PLANNING PURPOSE ONLY)
COPYRIGHT PROTECTED.

FOR PLANNING
DO NOT USE FOR CONSTRUCTION

CONSULTANT REFERENCES IN DRAWING:


STRUCTURAL - REF/REVISION

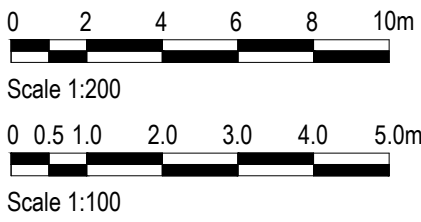

 
CT-01	
EXTENT OF EXISTING TIN METAL CEILING.	

CT-02	
EXTENT OF EXISTING LATH AND PLASTER CEILING THAT CURRENTLY ACHIEVES 60 MINUTE FIRE RATING TO BE RETAINED.	


CT-03	
EXTENT OF EXISTING MF CEILING BOARD.	

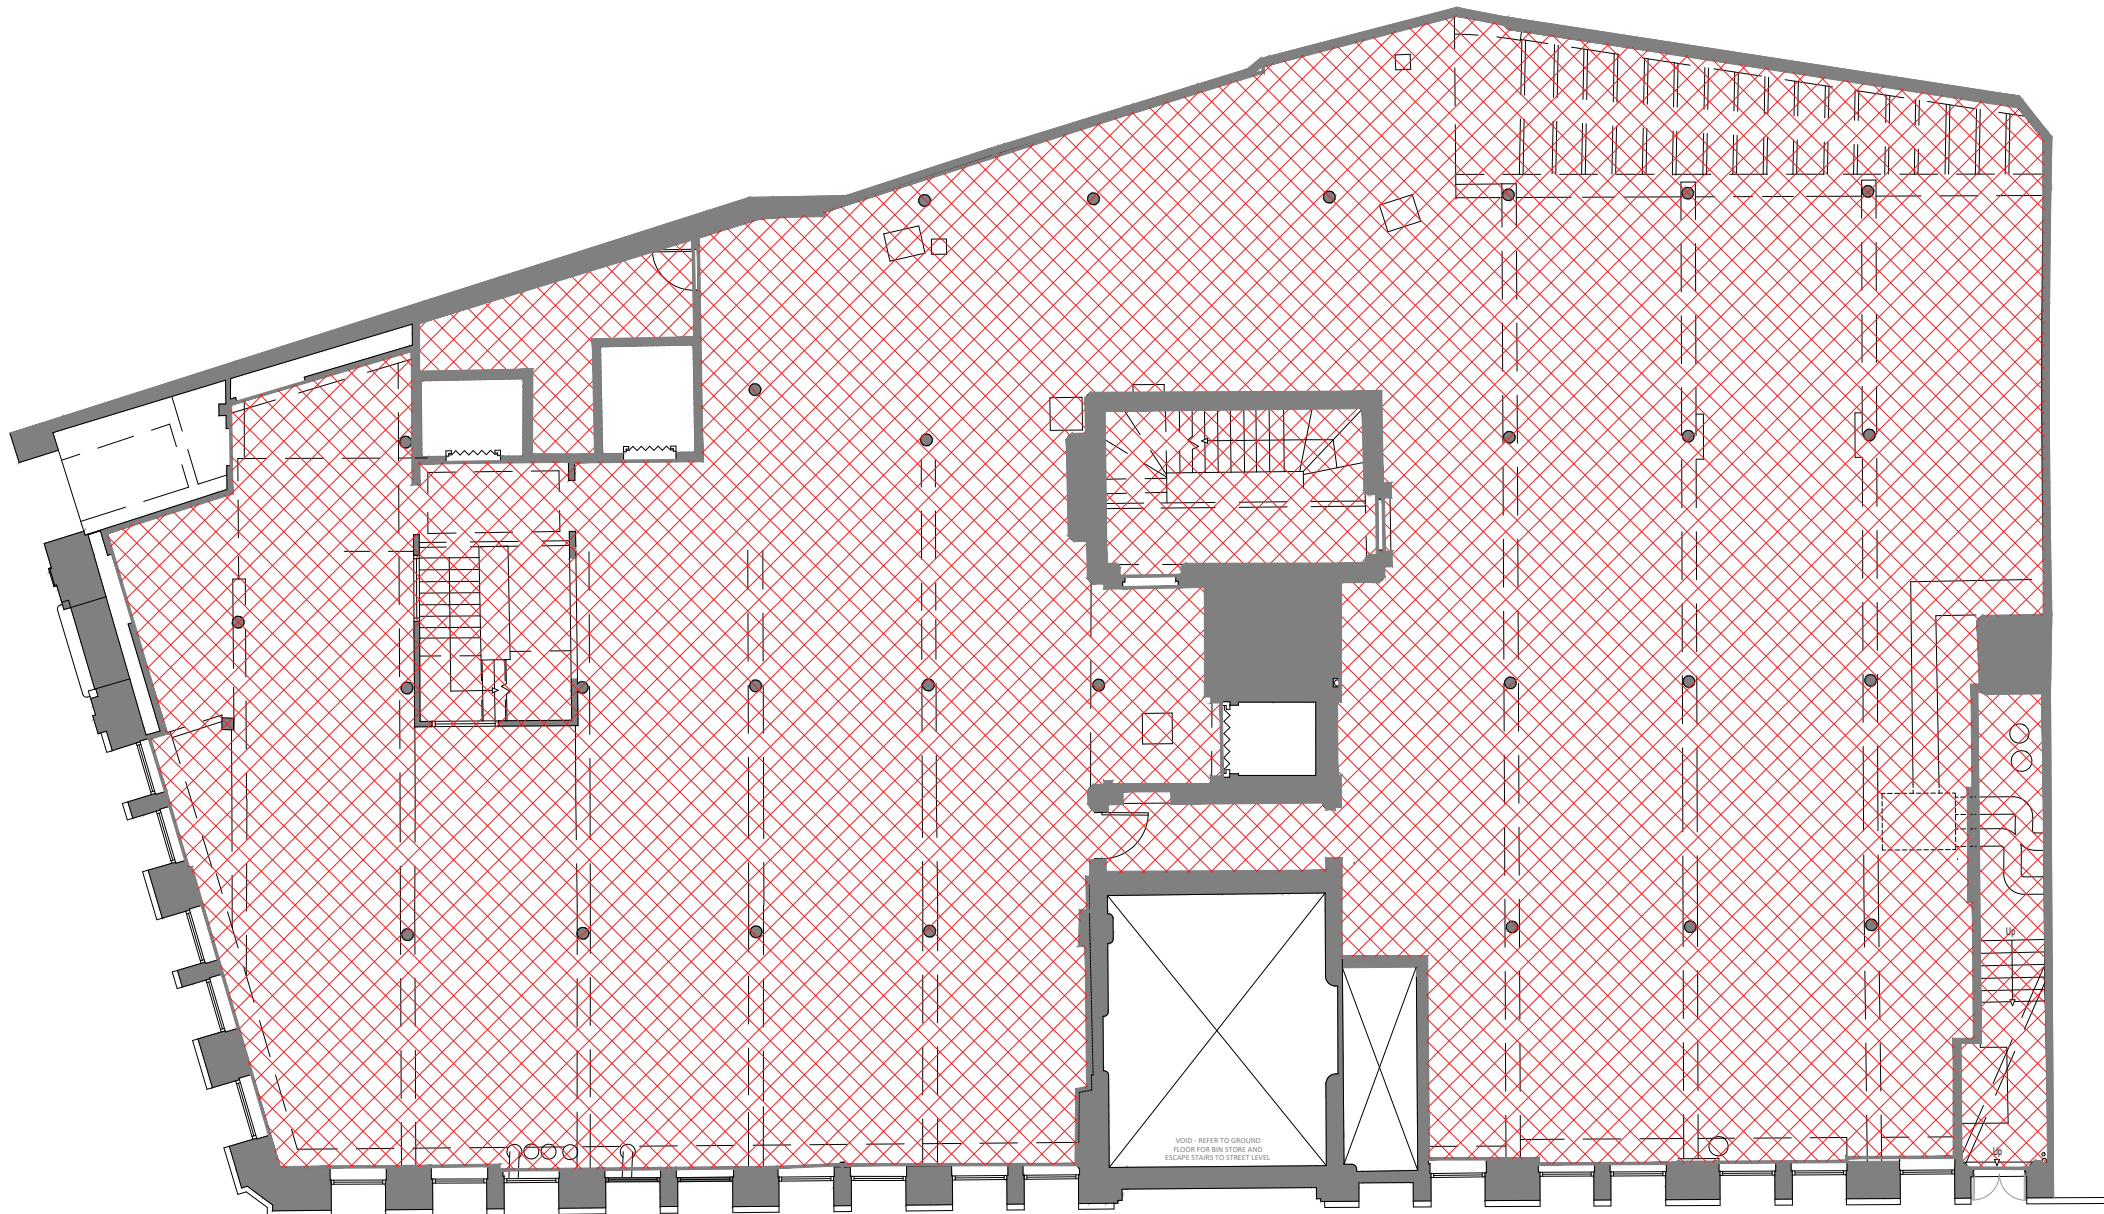


01 BASEMENT FLOOR PLAN
020 SCALE - 1:150 @ A1 AS EXISTING

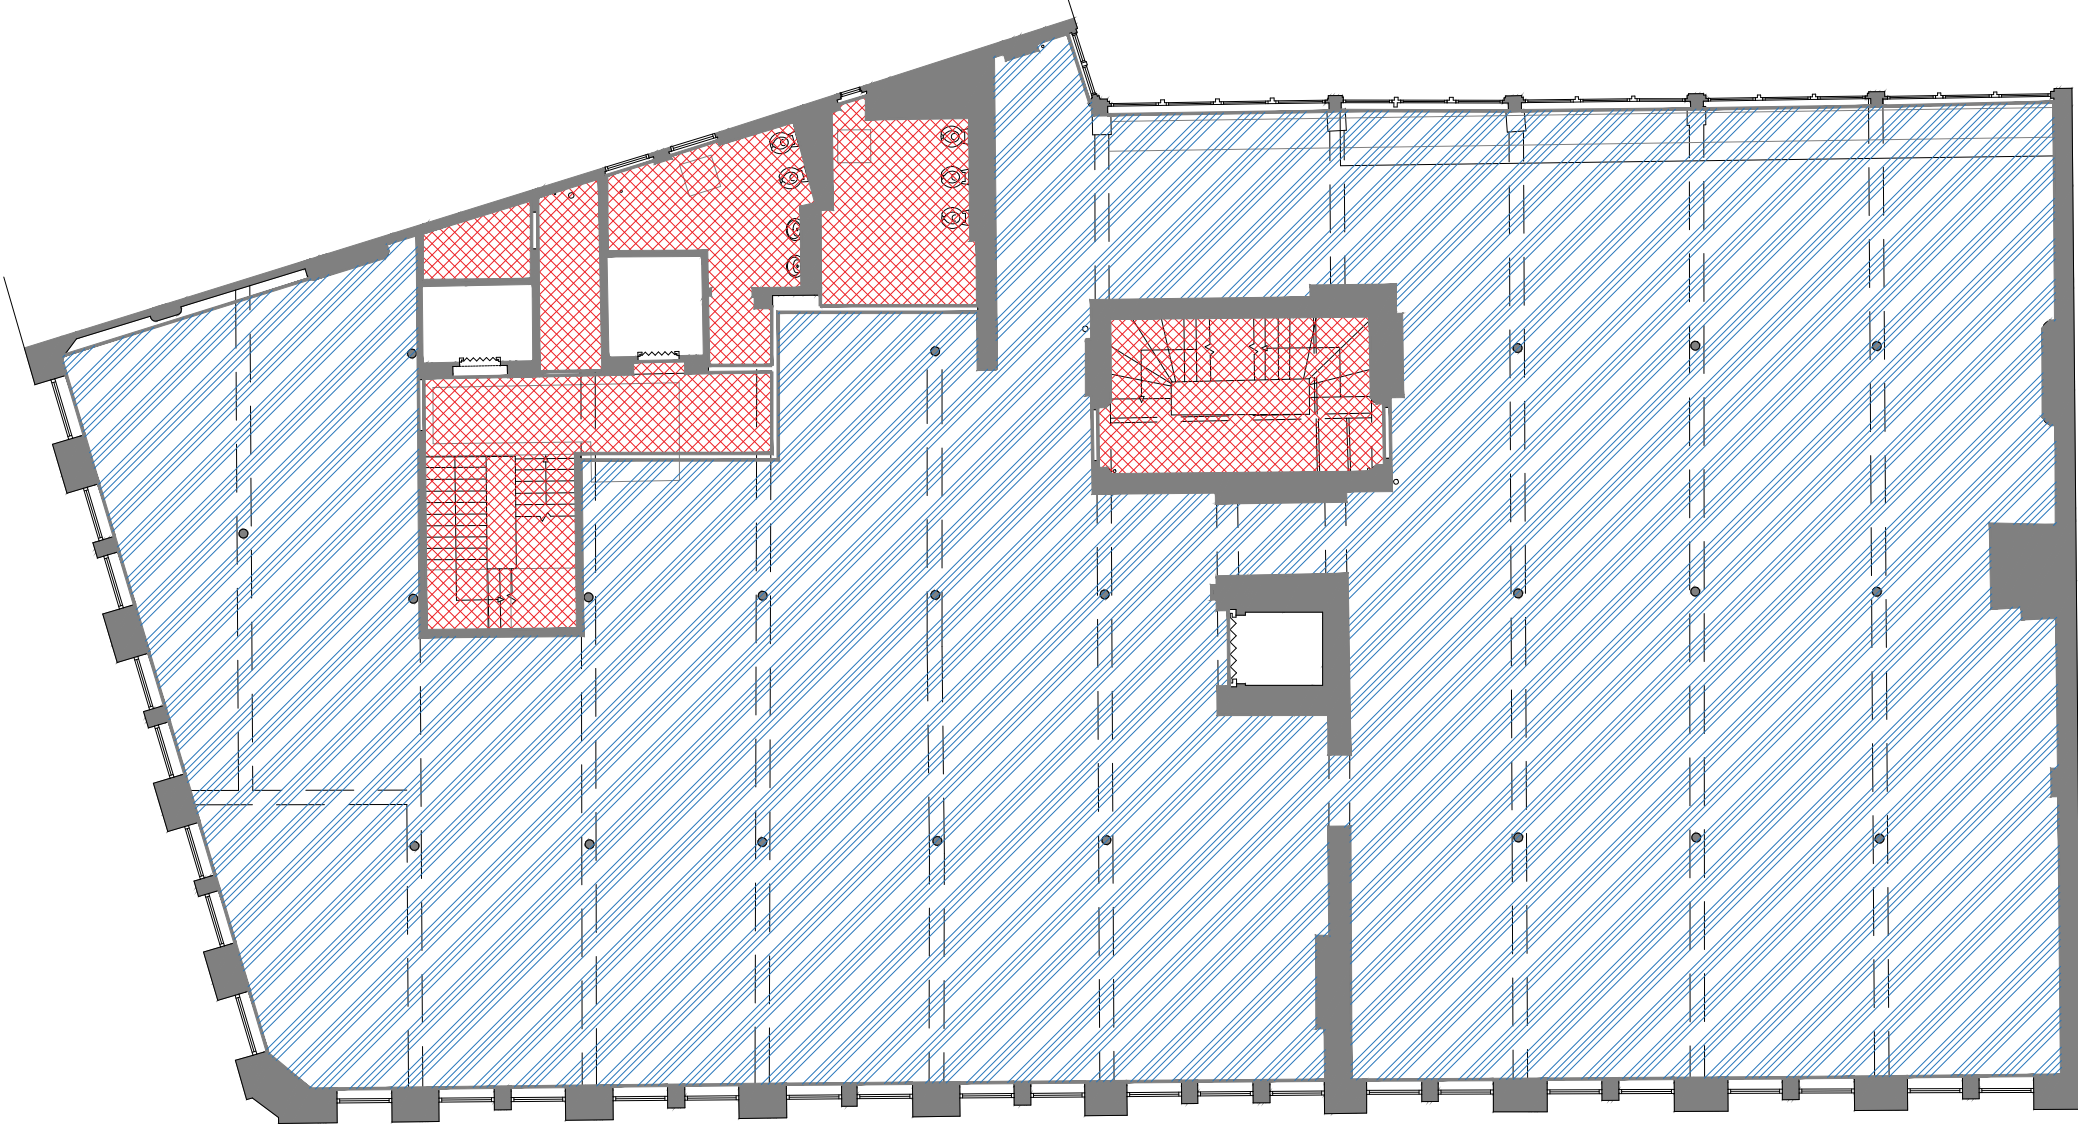


04 SECOND FLOOR PLAN
020 SCALE - 1:150 @ A1 AS EXISTING

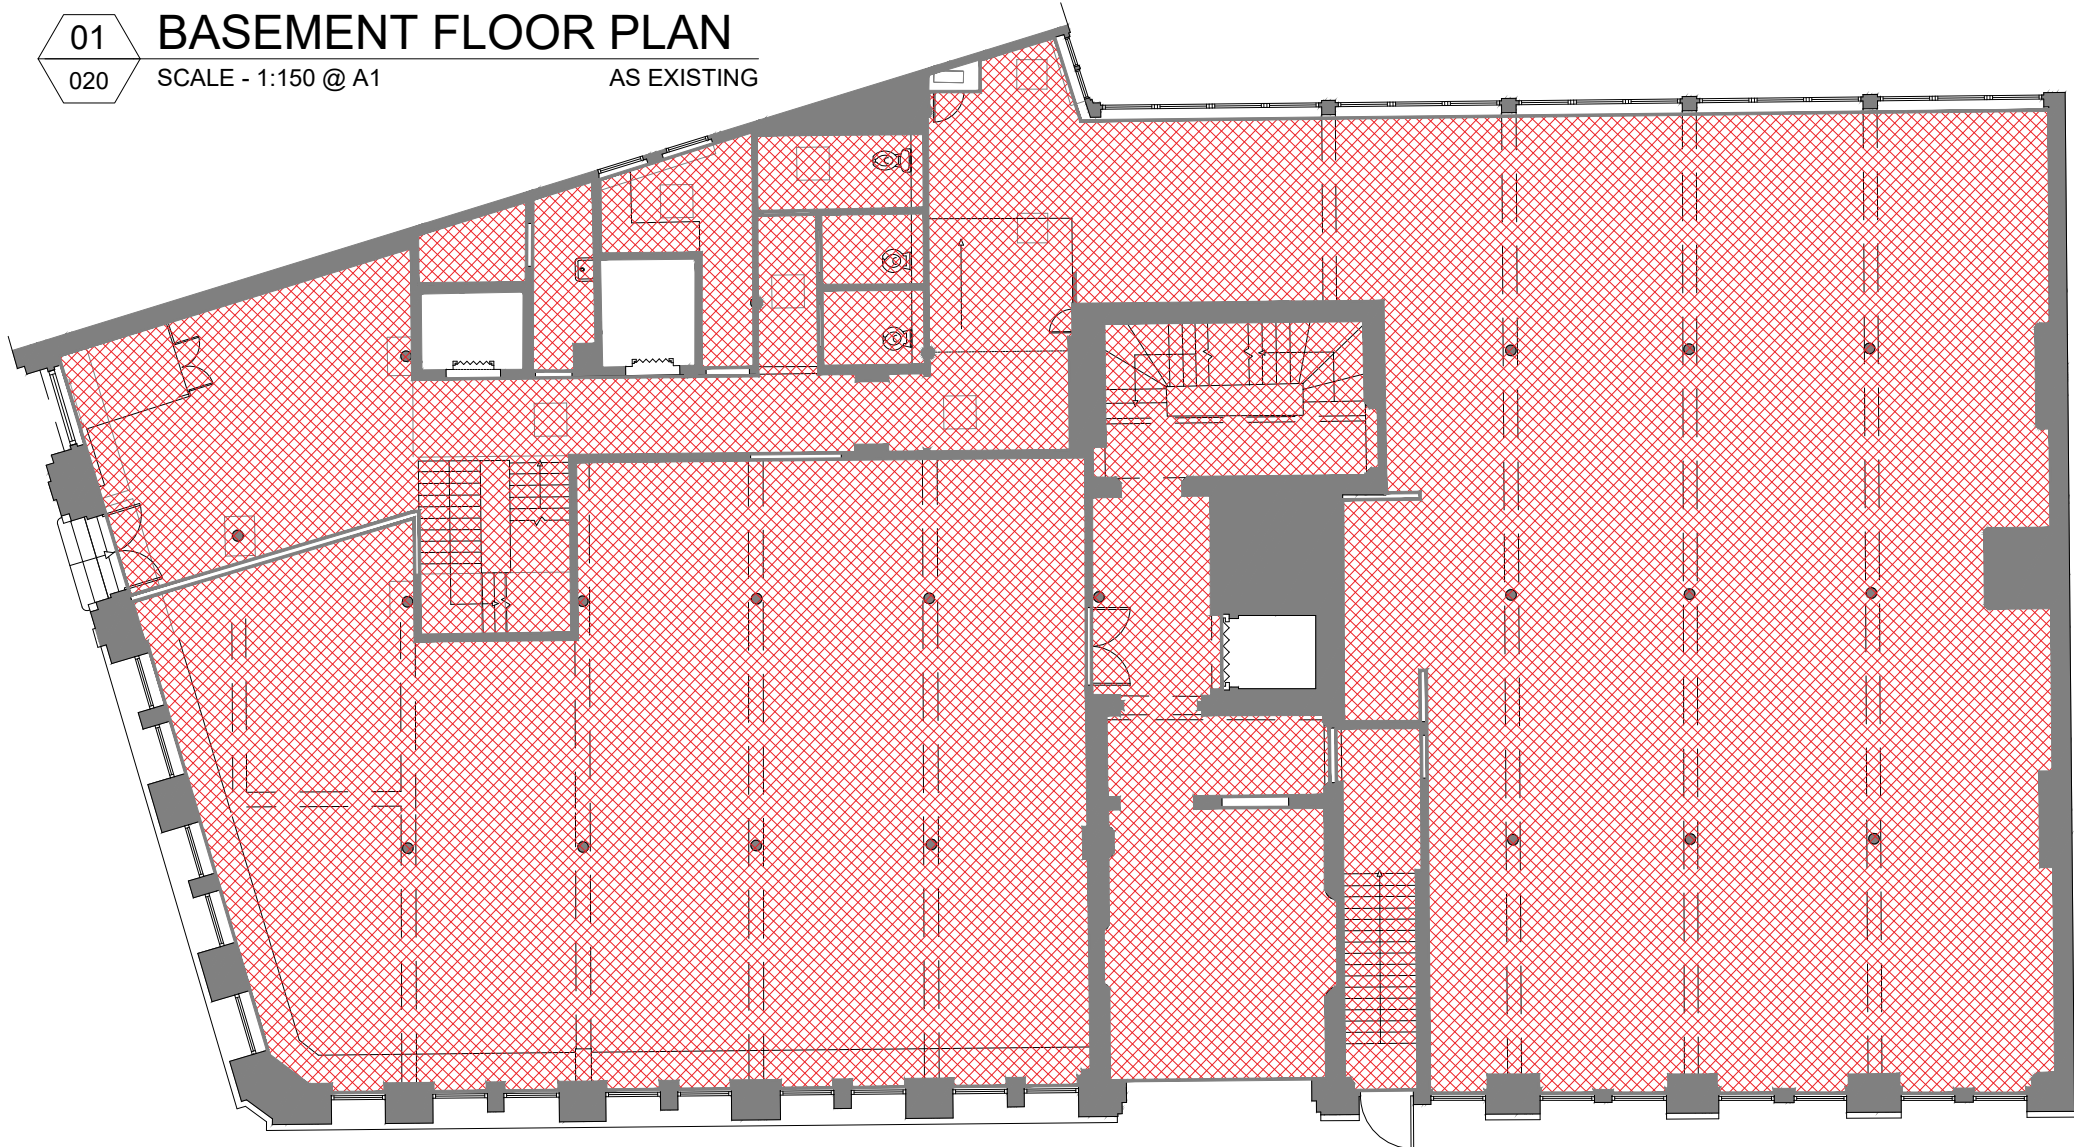


02 GROUND FLOOR PLAN
020 SCALE - 1:150 @ A1 AS EXISTING

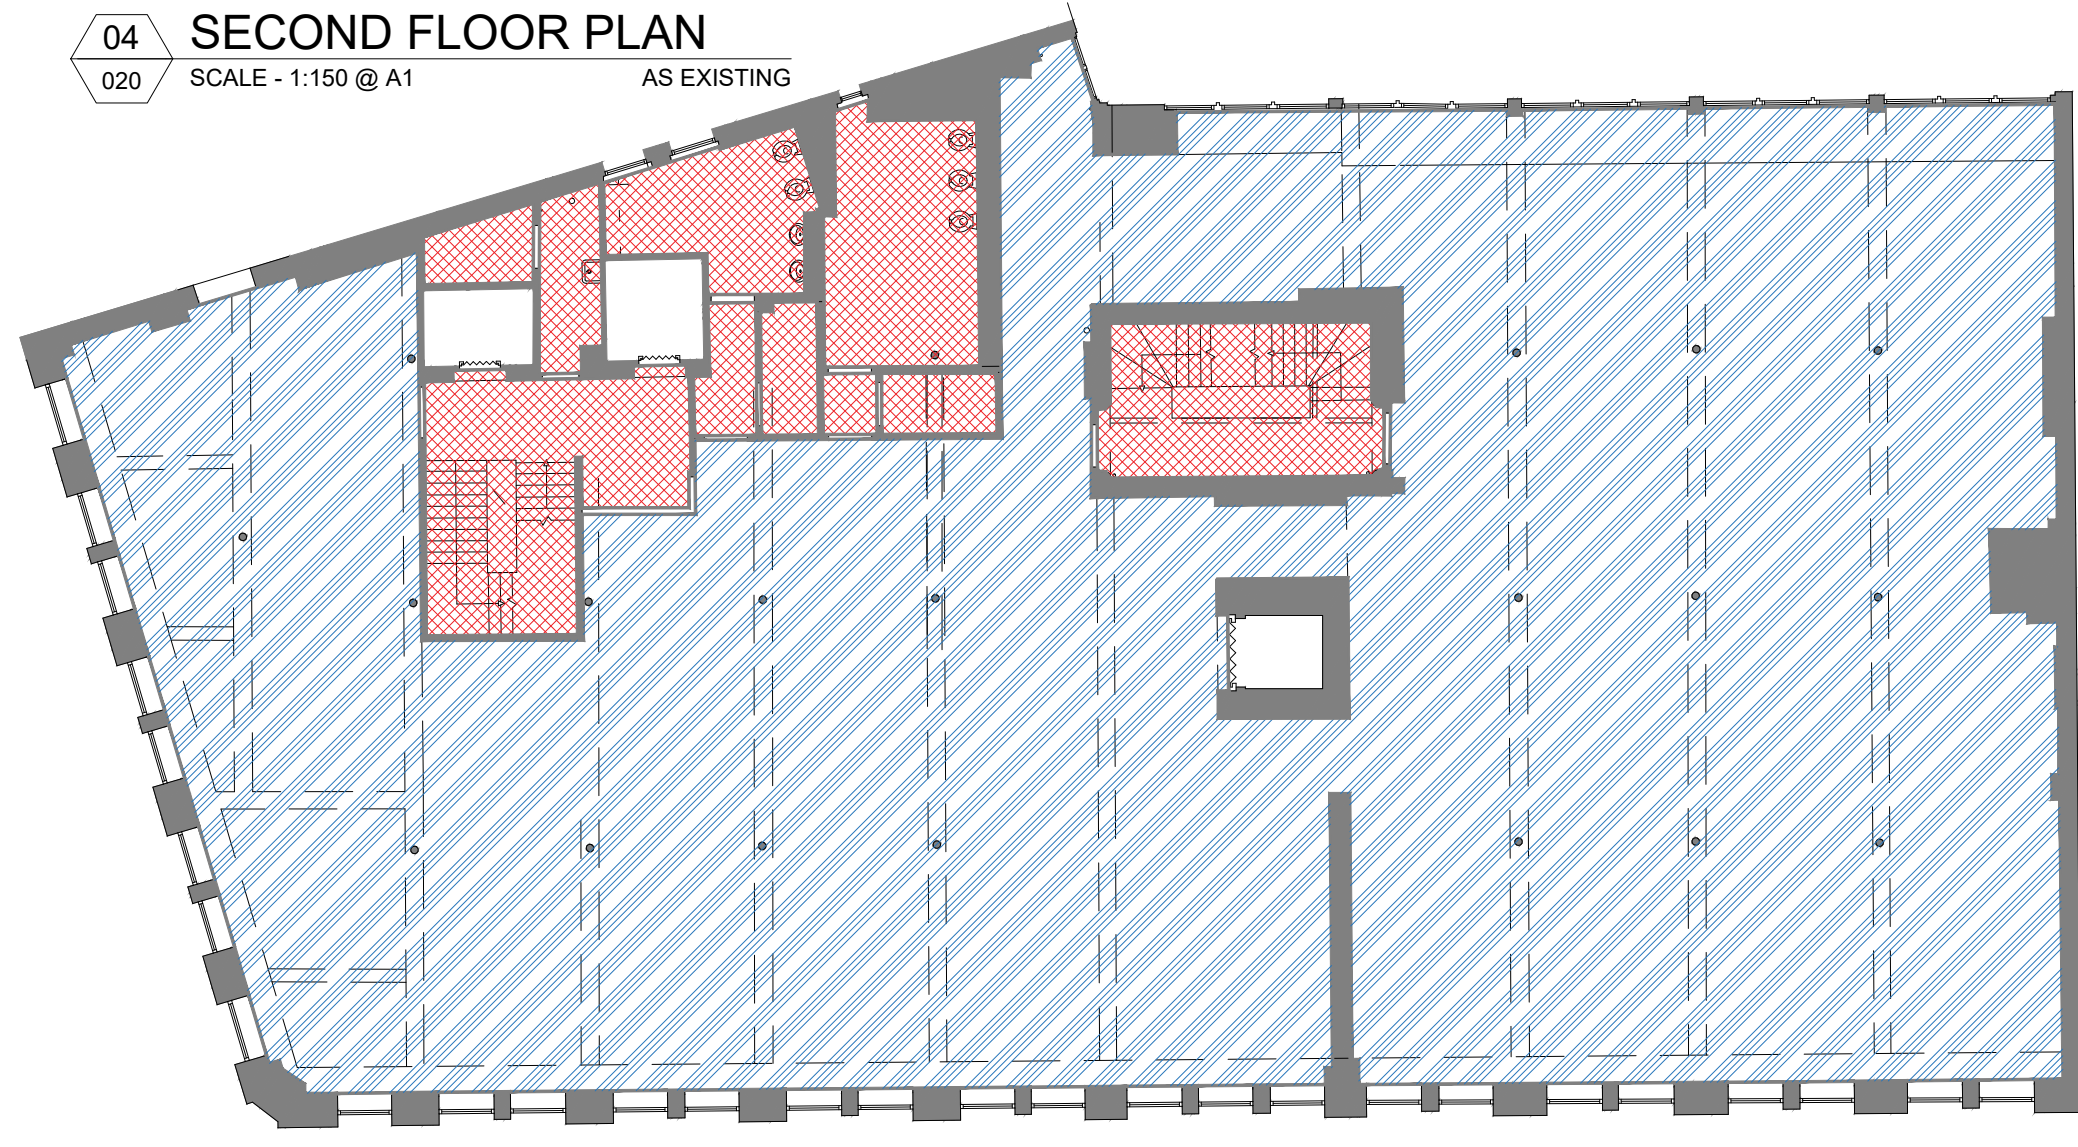

05 THIRD FLOOR PLAN
020 SCALE - 1:150 @ A1 AS EXISTING

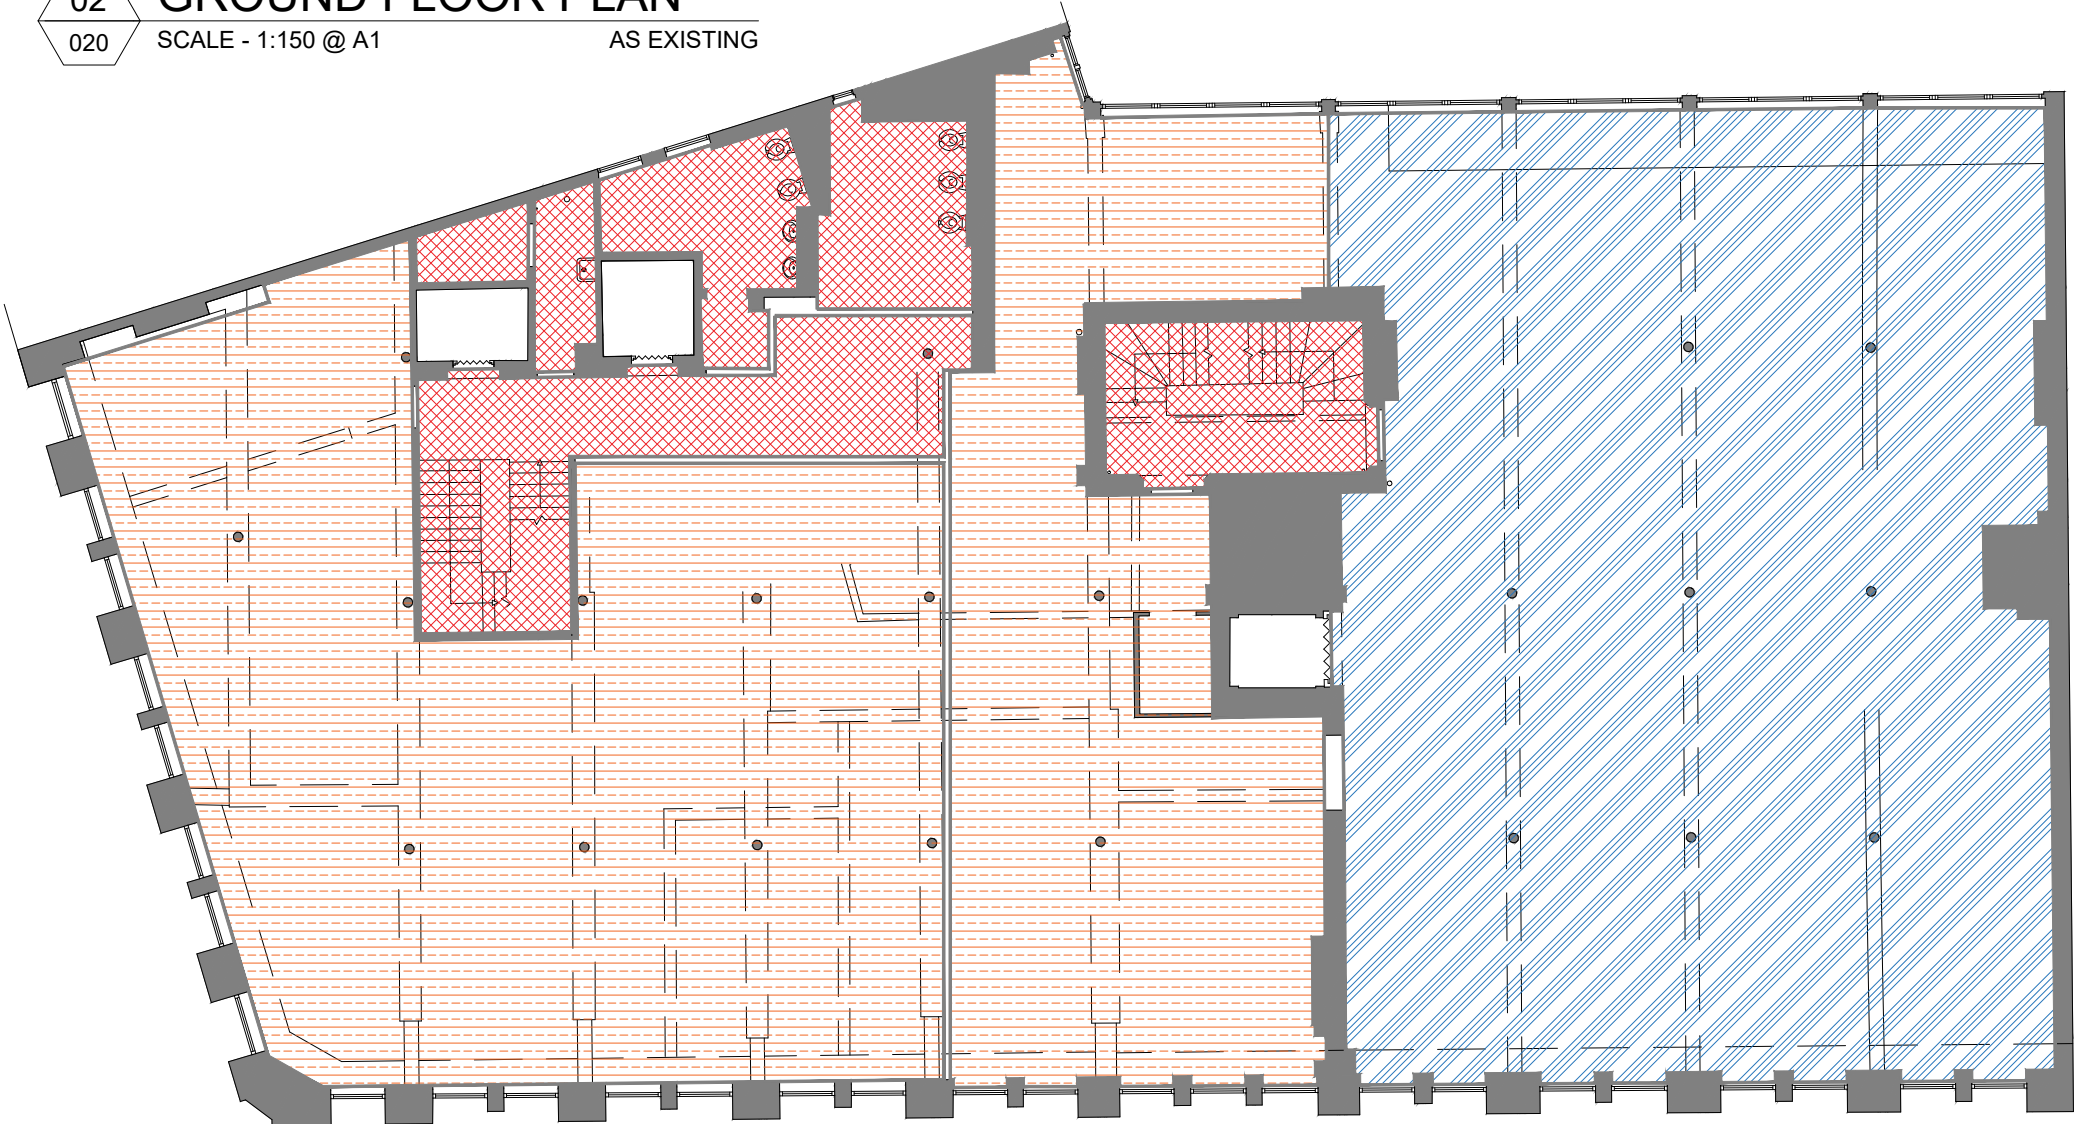

03 FIRST FLOOR PLAN
020 SCALE - 1:150 @ A1 AS EXISTING

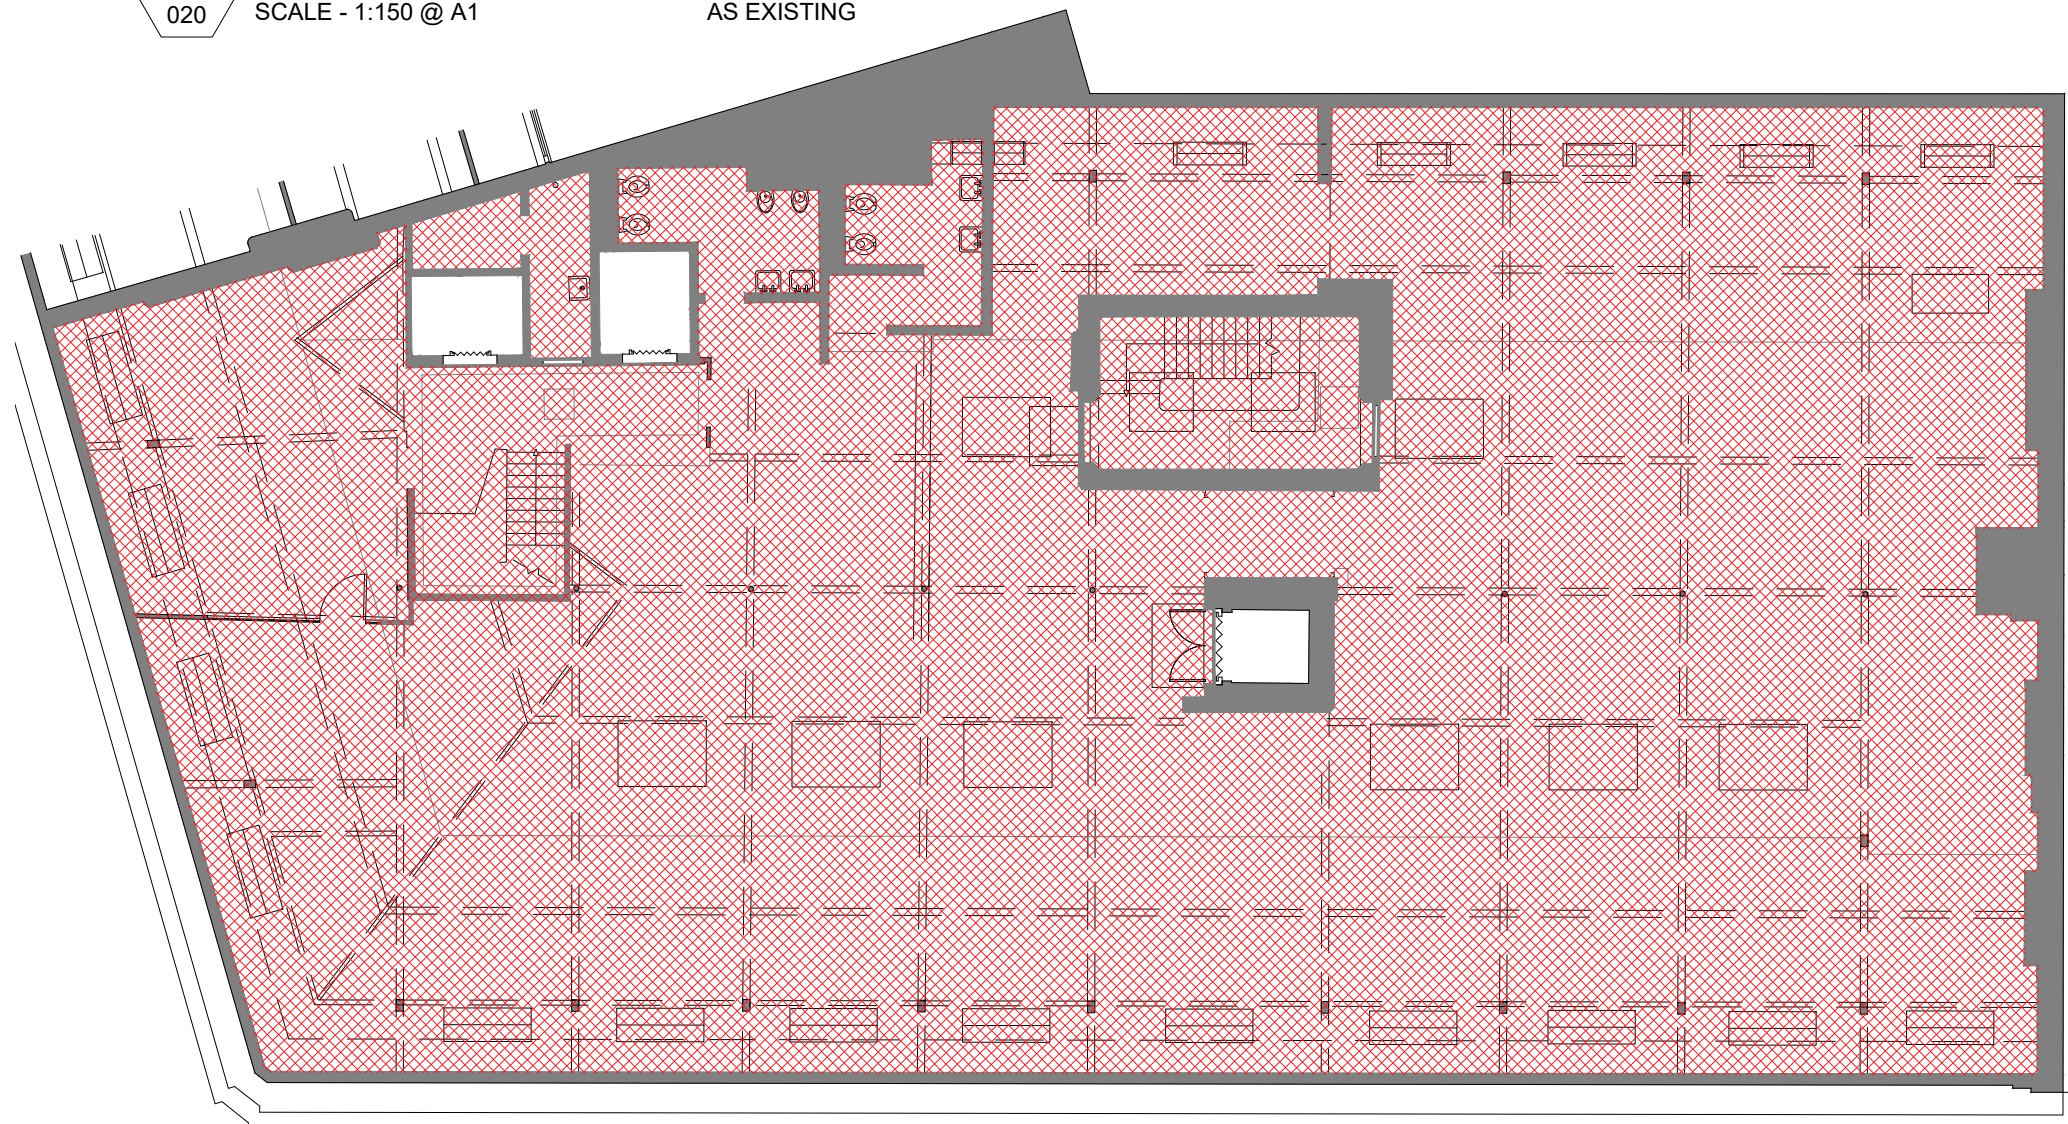

06 FOURTH FLOOR PLAN
020 SCALE - 1:150 @ A1 AS EXISTING

3.00	05/04/24	ISSUED FOR PLANNING	JW	ARB
REV	DATE	DESCRIPTION	DRAWN	CHECKED

A X I

bruntwood
SciTech

ADDRESS : 4th FLOOR CALICO 55-55 MOSLEY STREET, MANCHESTER, M2 3HQ

TELEPHONE : +44 (0)161 879 7357

EMAIL : www.axi.studio

COMPANY No : 11847325

CLIENT

PROJECT

117 - 119
PORTLAND STREET
MANCHESTER

DRAWING REFERENCE

REFLECTIVE CEILING PLANS

AS EXISTING

JOB REFERENCE

23 - 192

DRAWING SCALE

1:150@A1

DATE

28/03/24

DRAWN

ARB

CHECKED

FWE

DRAWING REFERENCE

AXI - 020

STAGE

3

REV

00