




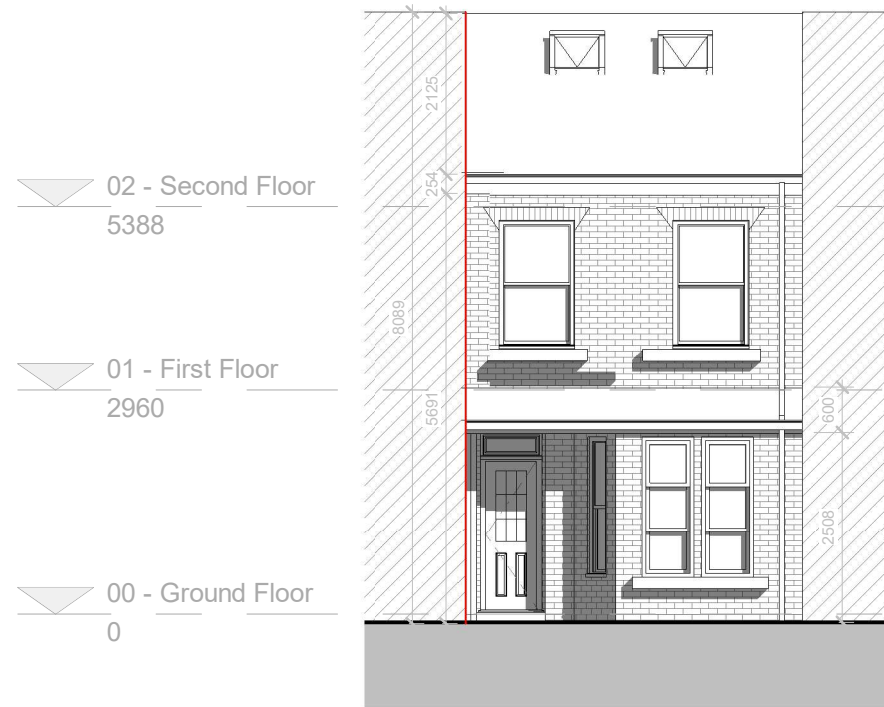

EXISTING FRONT ELEVATION

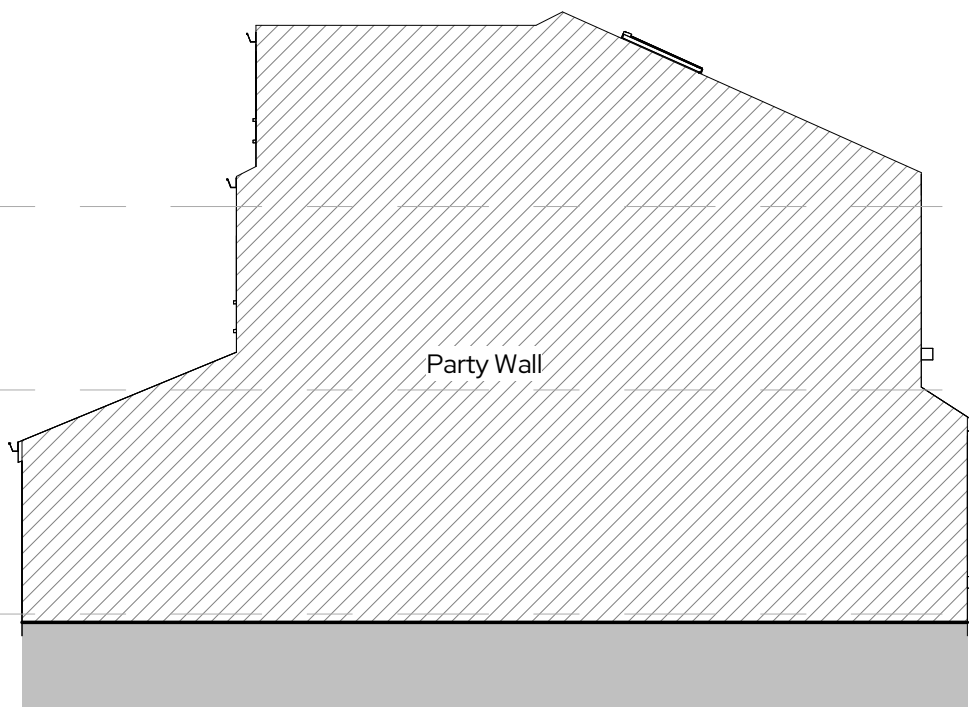

EXISTING LEFT ELEVATION

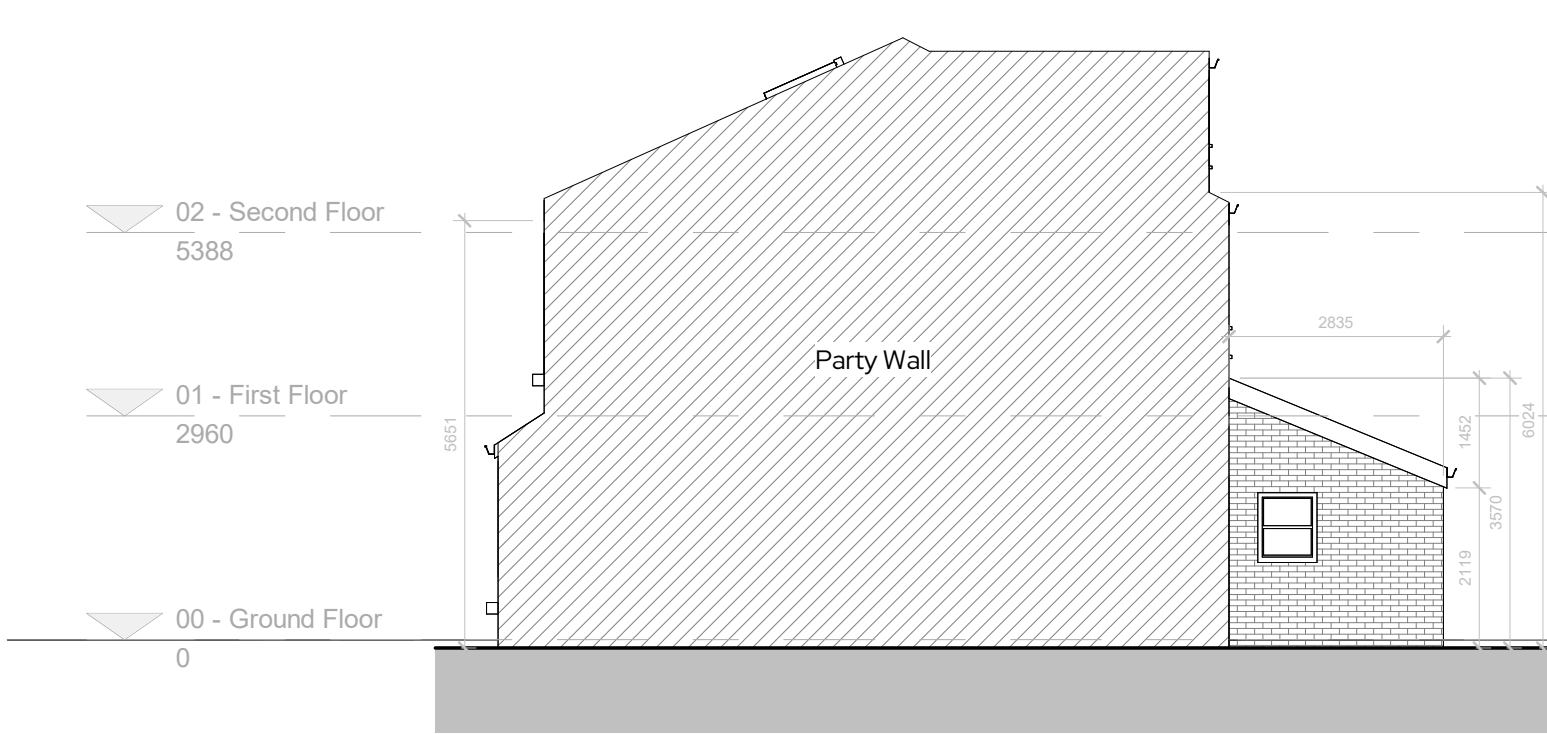


EXISTING RIGHT ELEVATION



EXISTING REAR ELEVATION

- Existing Materials:
- Existing red multy colour brickwork
 - Existing white upvc windows and doors
 - Existing slate roof tiles
 - Existing clay wall tiles
 - Existing felt flat roof
 - Existing black pvc drainage

 

REV	Date	Description	Issued	Additional Notes	Project Title
A	29/06/22	Planning Issue	RJ		
B	12/01/23	Planning Issue	RJ		

Project Title	
1201 - 3 Eleanor Road	
Client Name	Emma Valentine
Project Address	3 Eleanor Road, M21 9FZ

Title	
Existing Elevations	
Drawing No.	1201-02-04-001 Rev B
Date	04/06/22
Scale	1:100
Sheet Size	A3
Drawn by	RJ
Checked by	DRB

STUDIO 256
Architecture • Design • Interiors

Unit 256, Slater Studios, 9 Slater Street, Liverpool, L1 4BW
D.banister@studio256design.co.uk / +44 (0)151 345 7600