




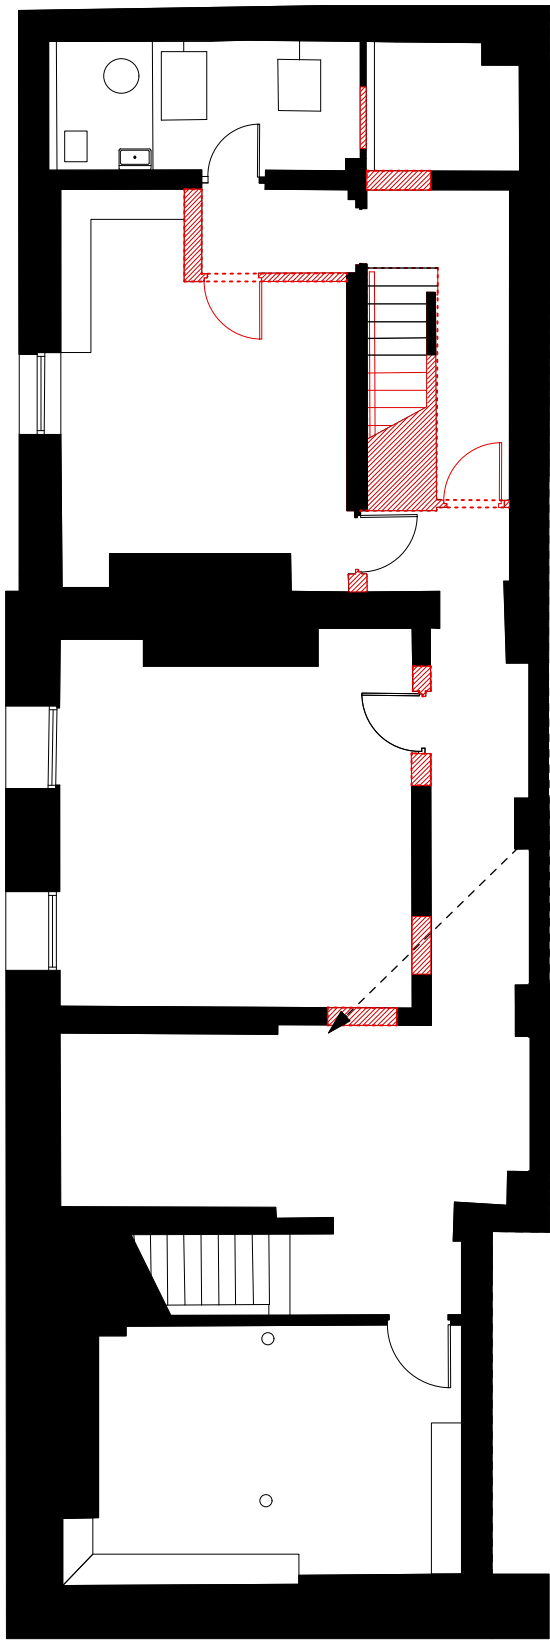

PROPOSED DEMOLITION BASEMENT PLAN

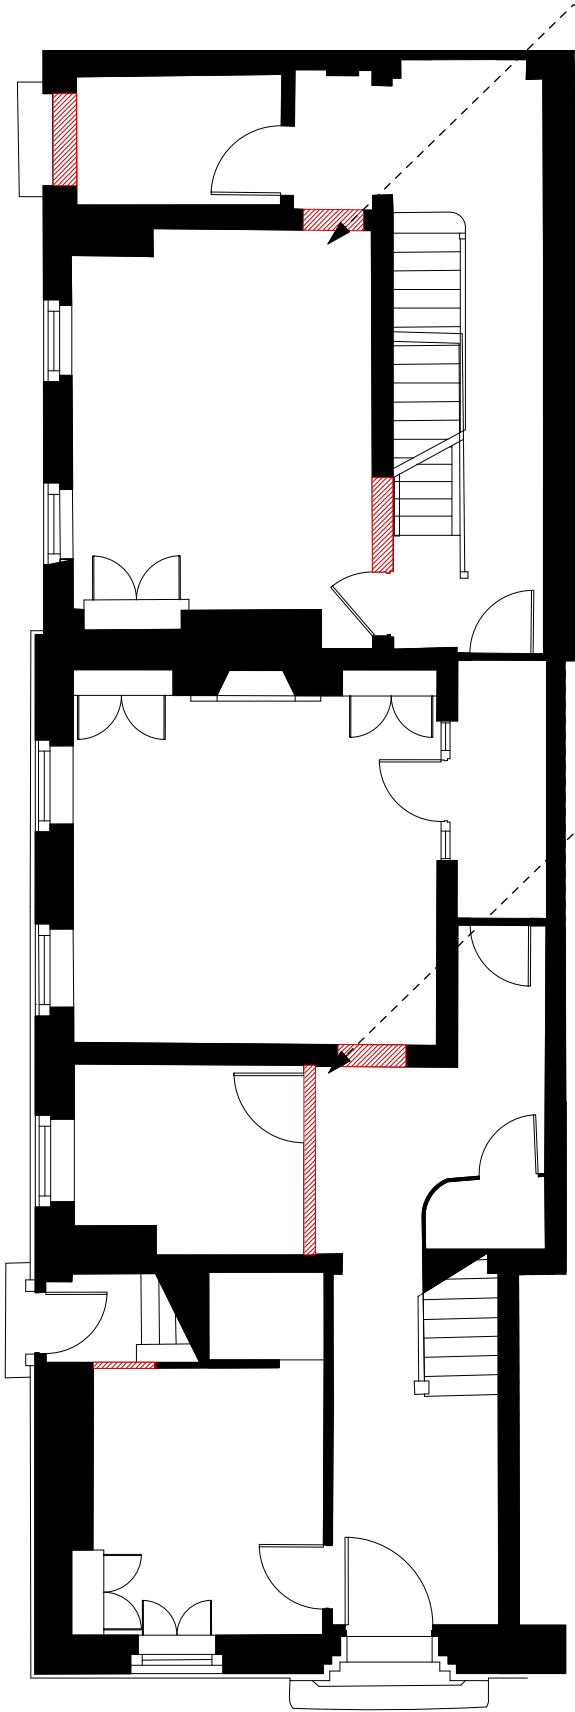

PROPOSED DEMOLITION GF PLAN

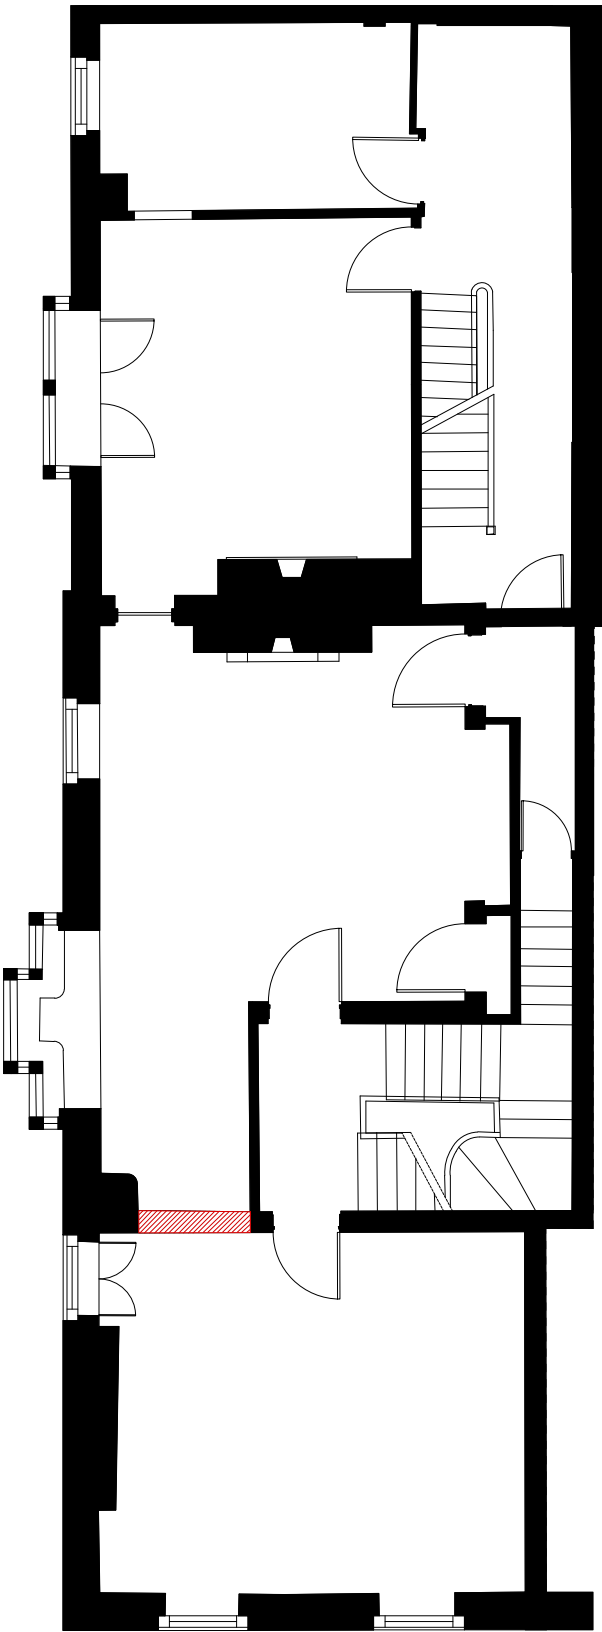

PROPOSED DEMOLITION 1ST FLOOR PLAN



DEMOLITION PLANS- BASEMENT, GROUND & FIRST FLOOR
1:100 @ A3

28 St John Street



© Copyright Ollier Smurthwaite Architects

/// DENOTES PROPOSED DEMOLITION

PLANNING

A	07.03.2024	Basement dwelling 3 to become part of large front dwelling 1. Minor amendments consequential to that applied.
REVISION	DATE	DESCRIPTION

CLIENT: LEASING OPTIONS LTD	
PROJECT: PROPOSED RESIDENTIAL DEVELOPMENT	
ADDRESS: 28 ST JOHN STREET	
DRAWING TITLE: DEMOLITION PLANS_LOWER	
SCALE: 1:100 @A3	DATE: DEC 2022
DRAWING NO: A665_P_105A	

OLLIER SMURTHWAITE ARCHITECTS

40 King Street, Manchester, M2 6BA

T 0161 883 0838
F 0161 883 0839
E mail@olliersmurthwaite.com