


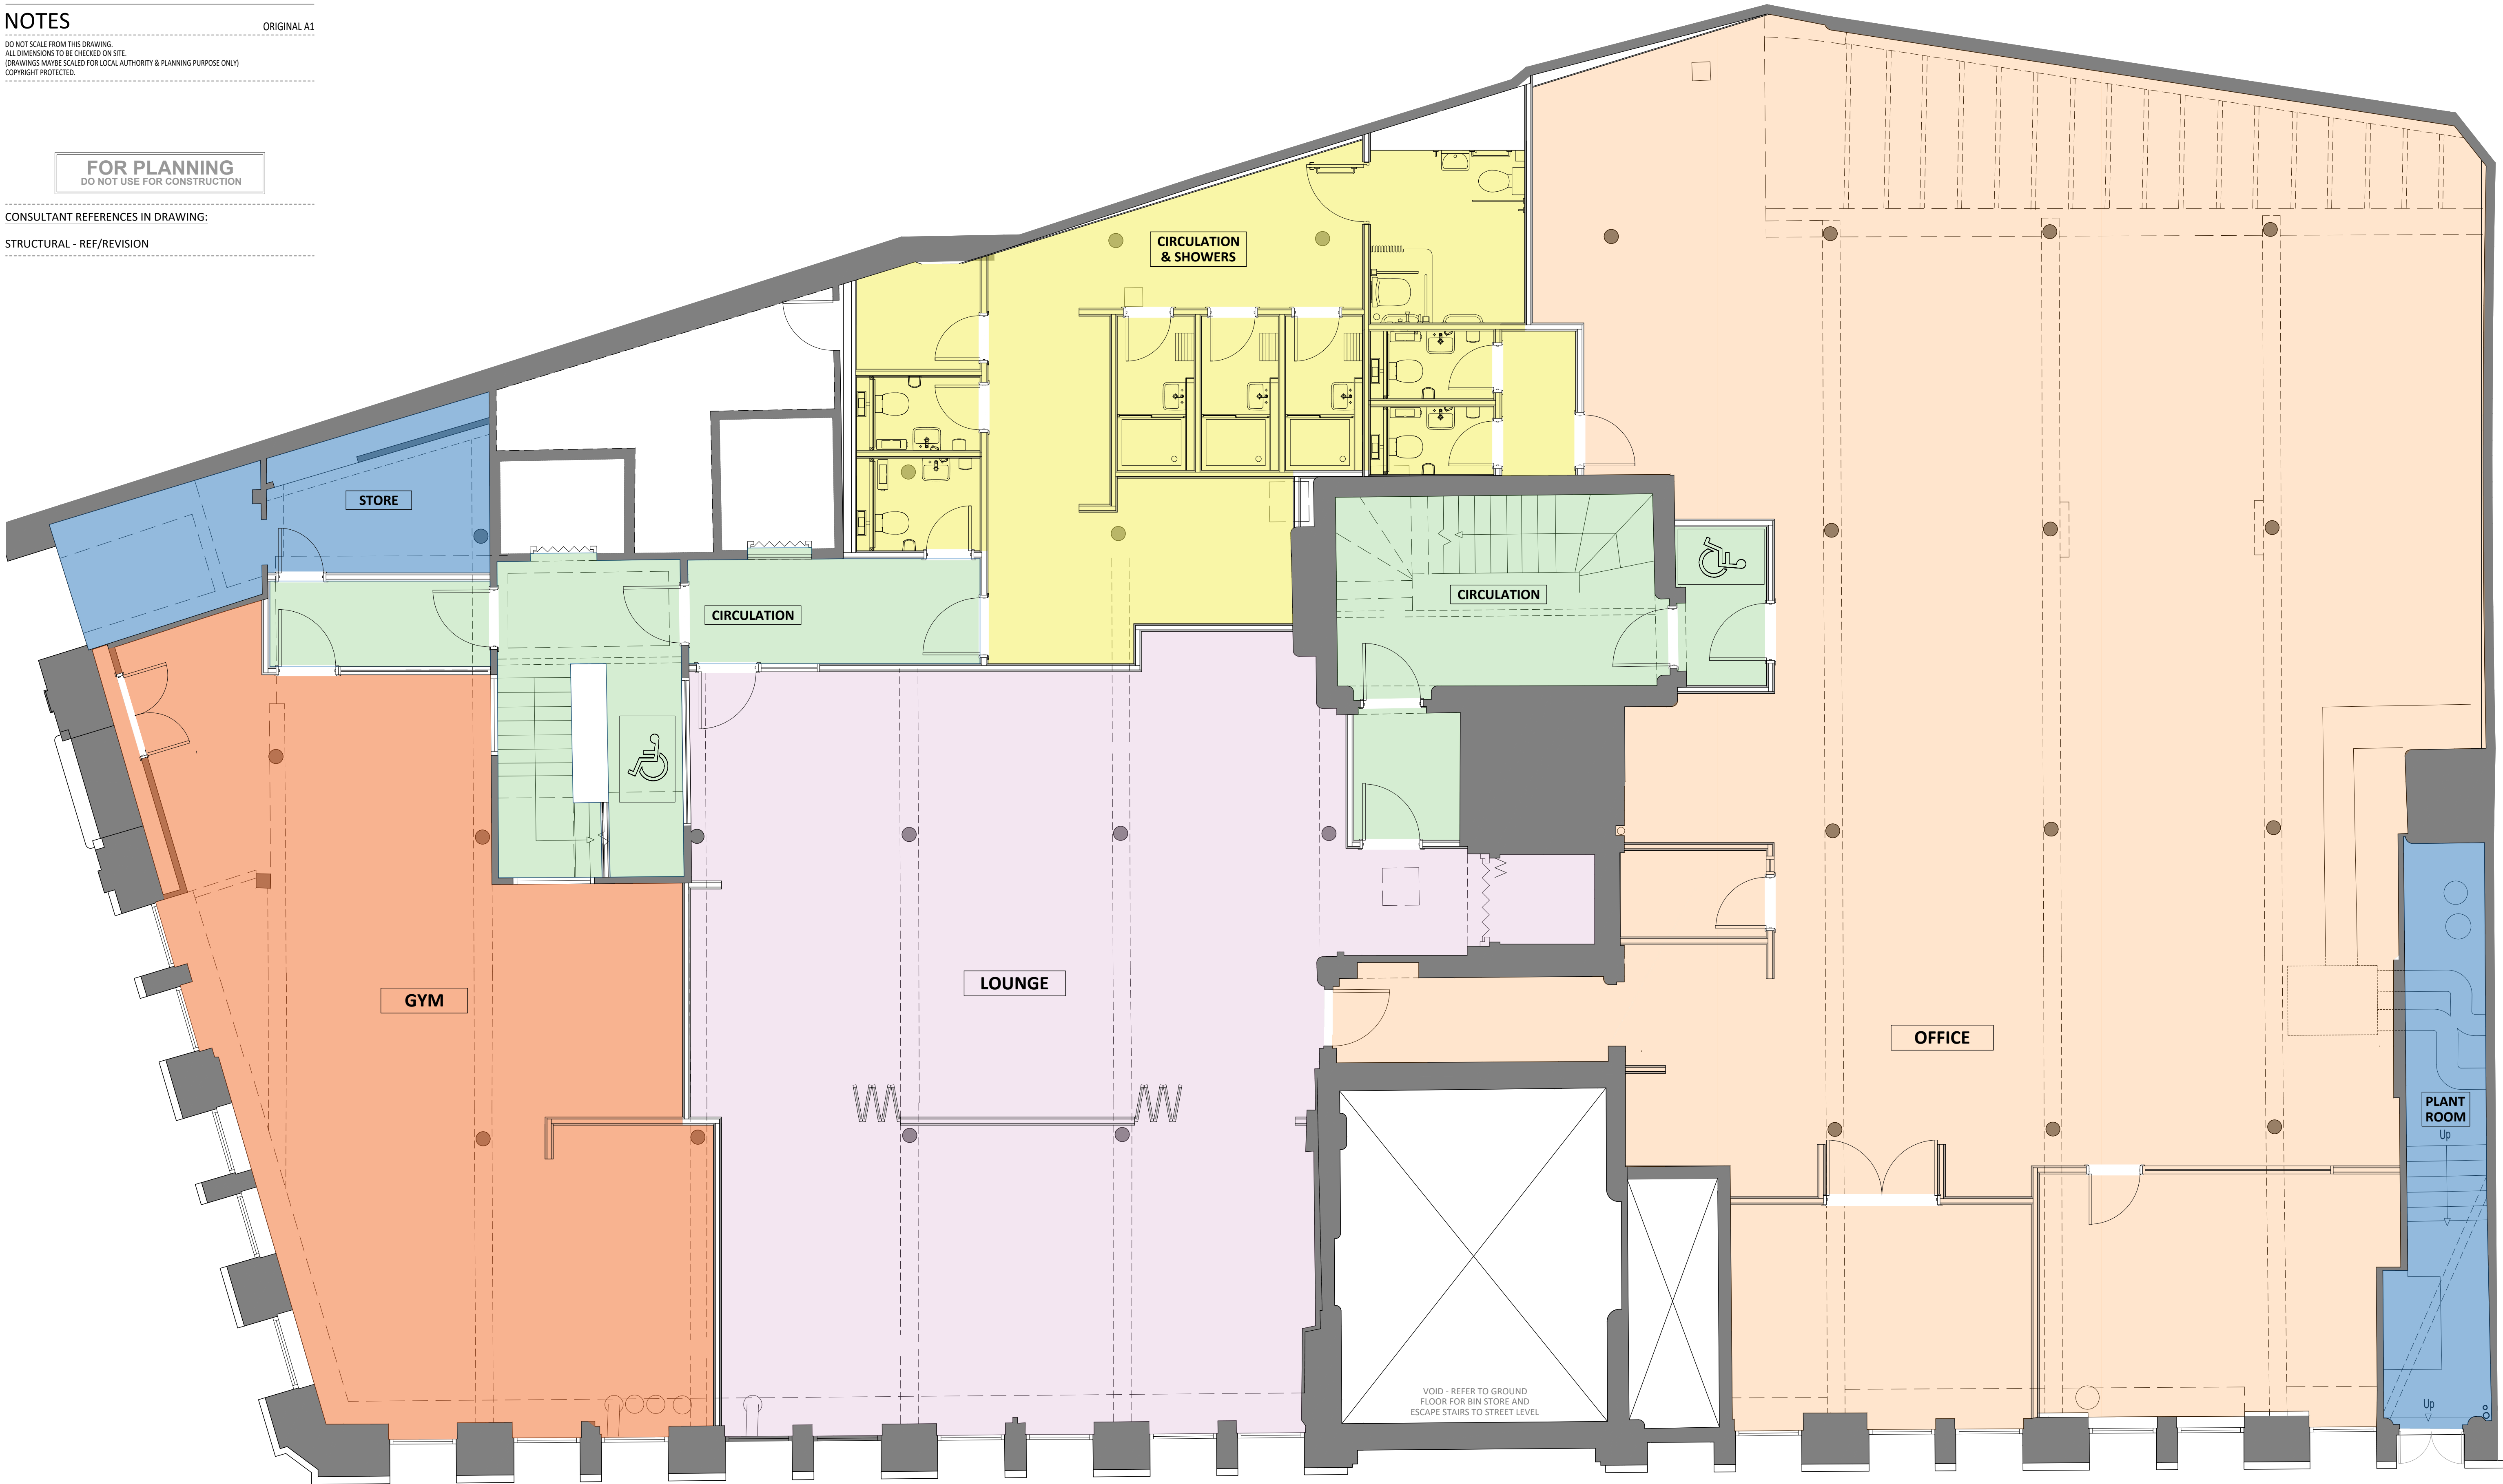

01
099

LOWER GROUND FLOOR AS PROPOSED
SCALE - 1:50 @ A1

PLAN

3.00	05/04/24	ISSUED FOR PLANNING	JW	ARB
REV	DATE	DESCRIPTION	DRAWN	CHECKED

A X I

bruntwood
SciTech

ADDRESS : 4th FLOOR CALICO 55-55 MOSLEY STREET,
MANCHESTER, M2 3HQ
TELEPHONE : +44 (0)161 879 7357
EMAIL : www.axi.studio
COMPANY No : 11847325

PROJECT
117 - 119
PORTLAND STREET
MANCHESTER
DRAWING REFERENCE
LOWER GROUND FLOOR PLAN
AS PROPOSED

JOB REFERENCE	DRAWING SCALE	DATE	DRAWN	CHECKED
23 - 192	1:50@A1	23.11.23	ARB	FWE
DRAWING REFERENCE	STAGE	REV		
AXI - 099	3	00		