



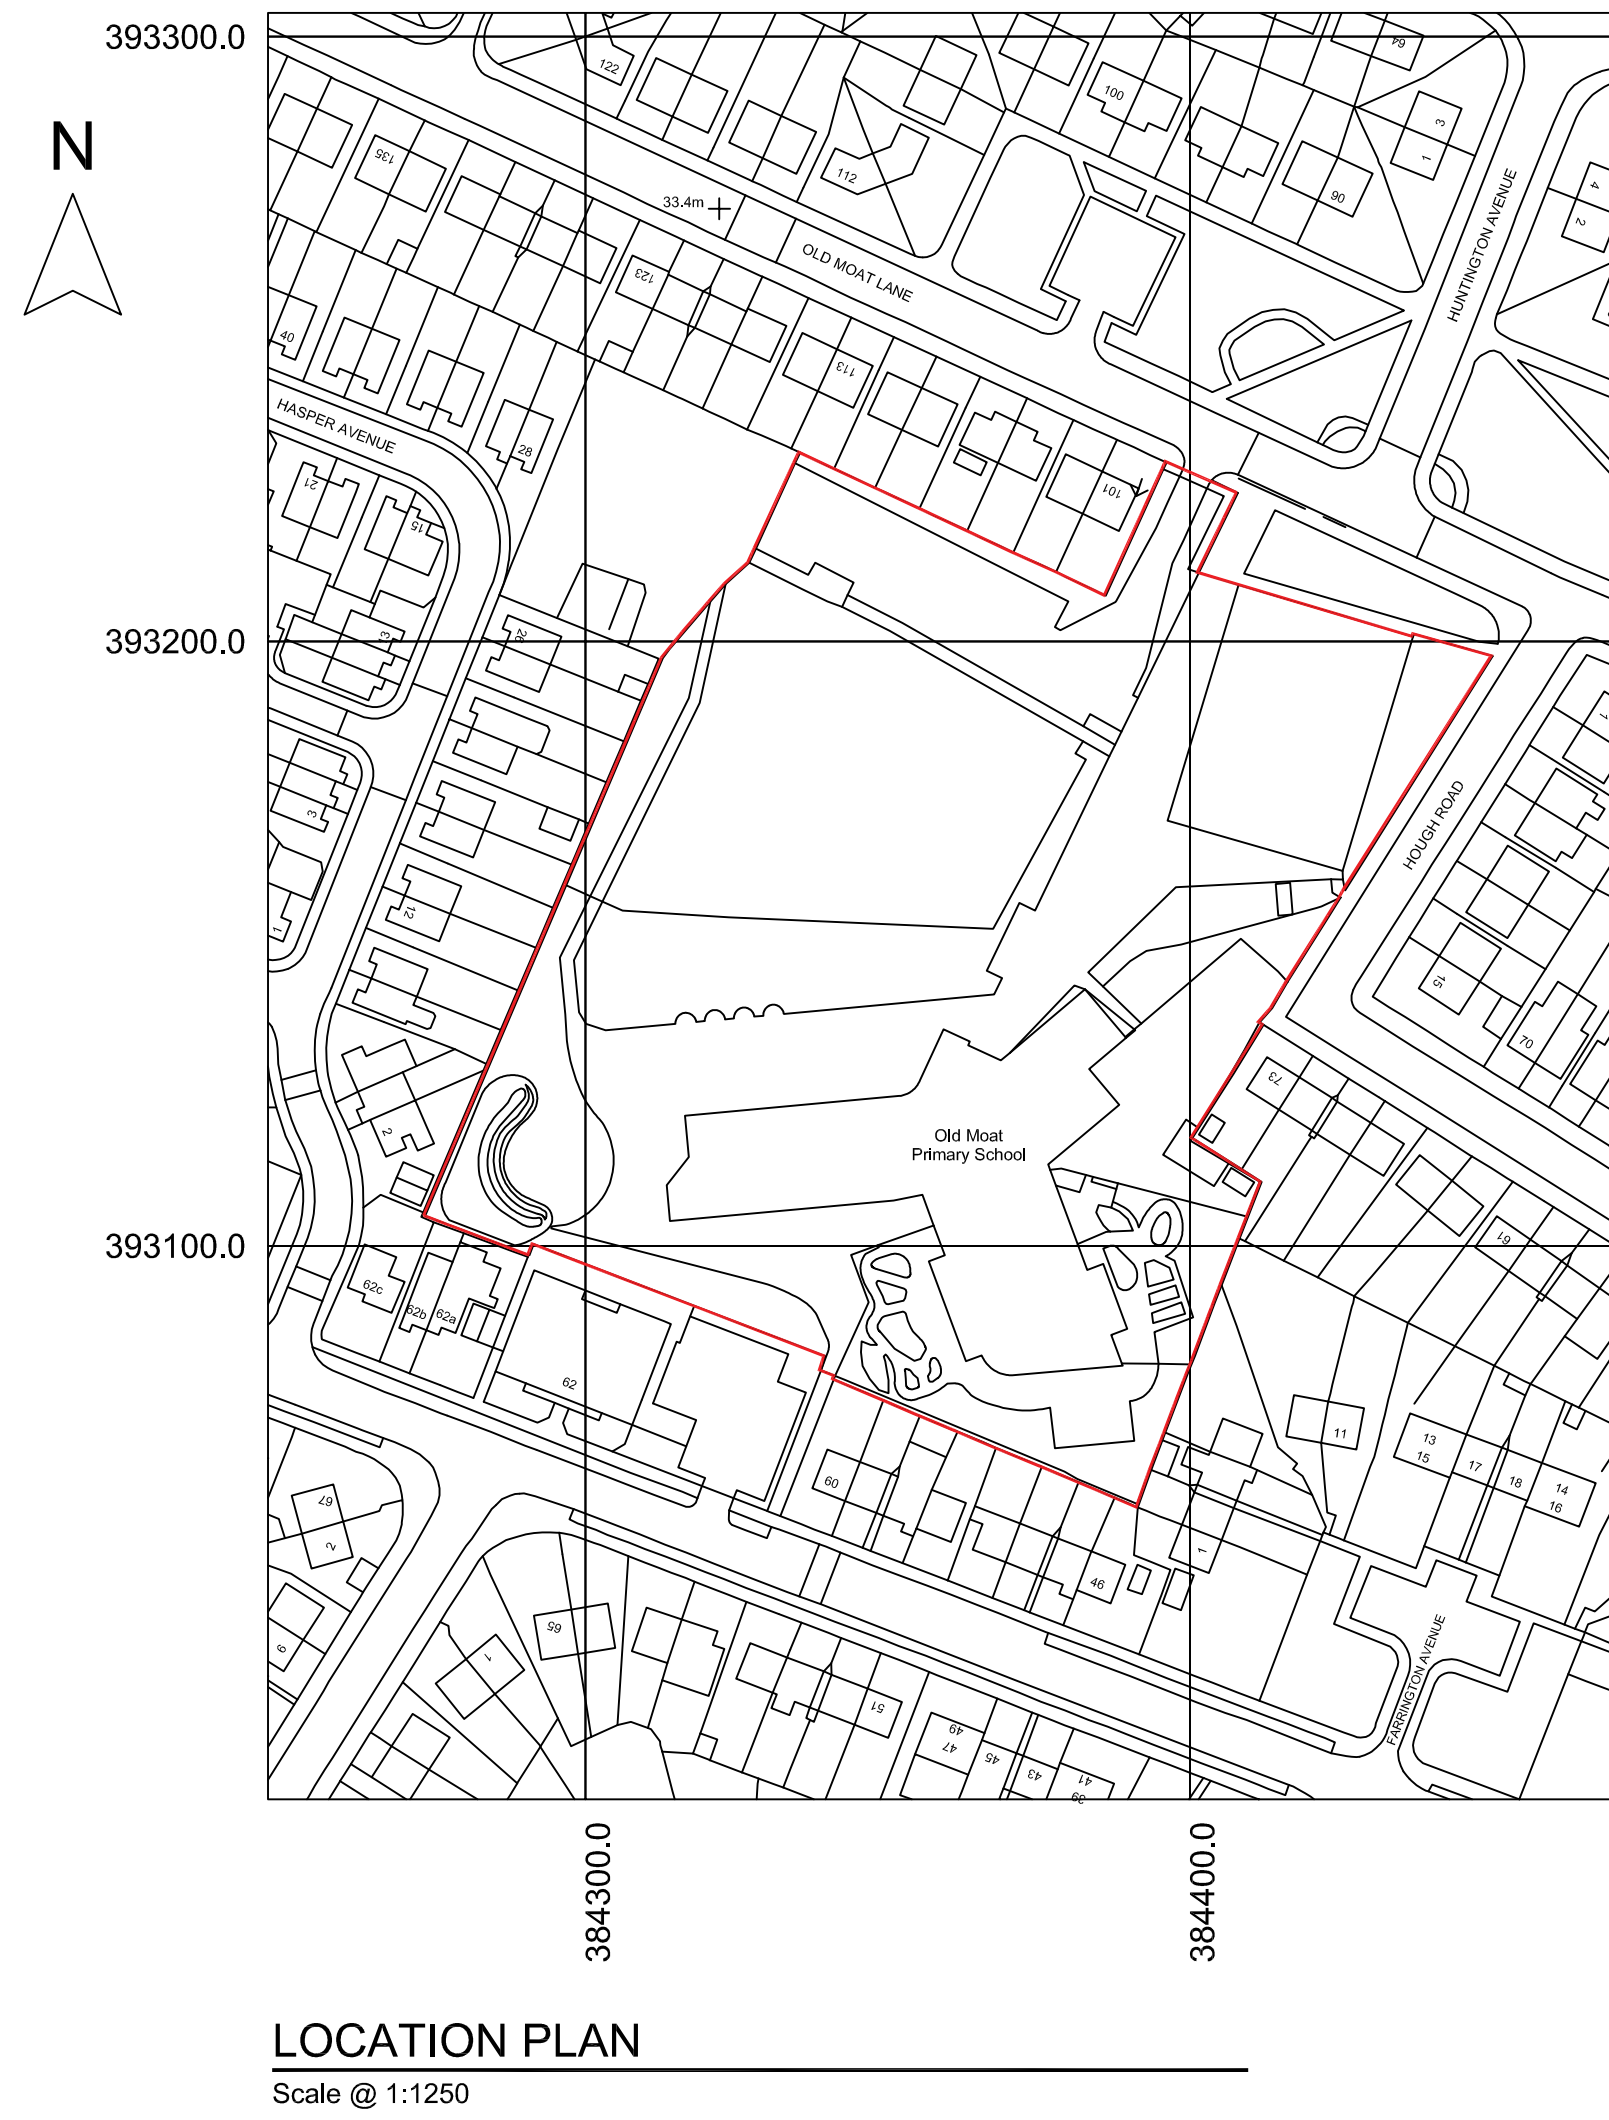

Production Date: 21 February 2024
Top Left: 384247.527 393303.951
Bottom Right: 384470.578 393008.464
© Crown copyright and database rights 2024 Ordnance Survey OS100035409.
Reproduction in whole or in part is prohibited without the permission of Ordnance Survey

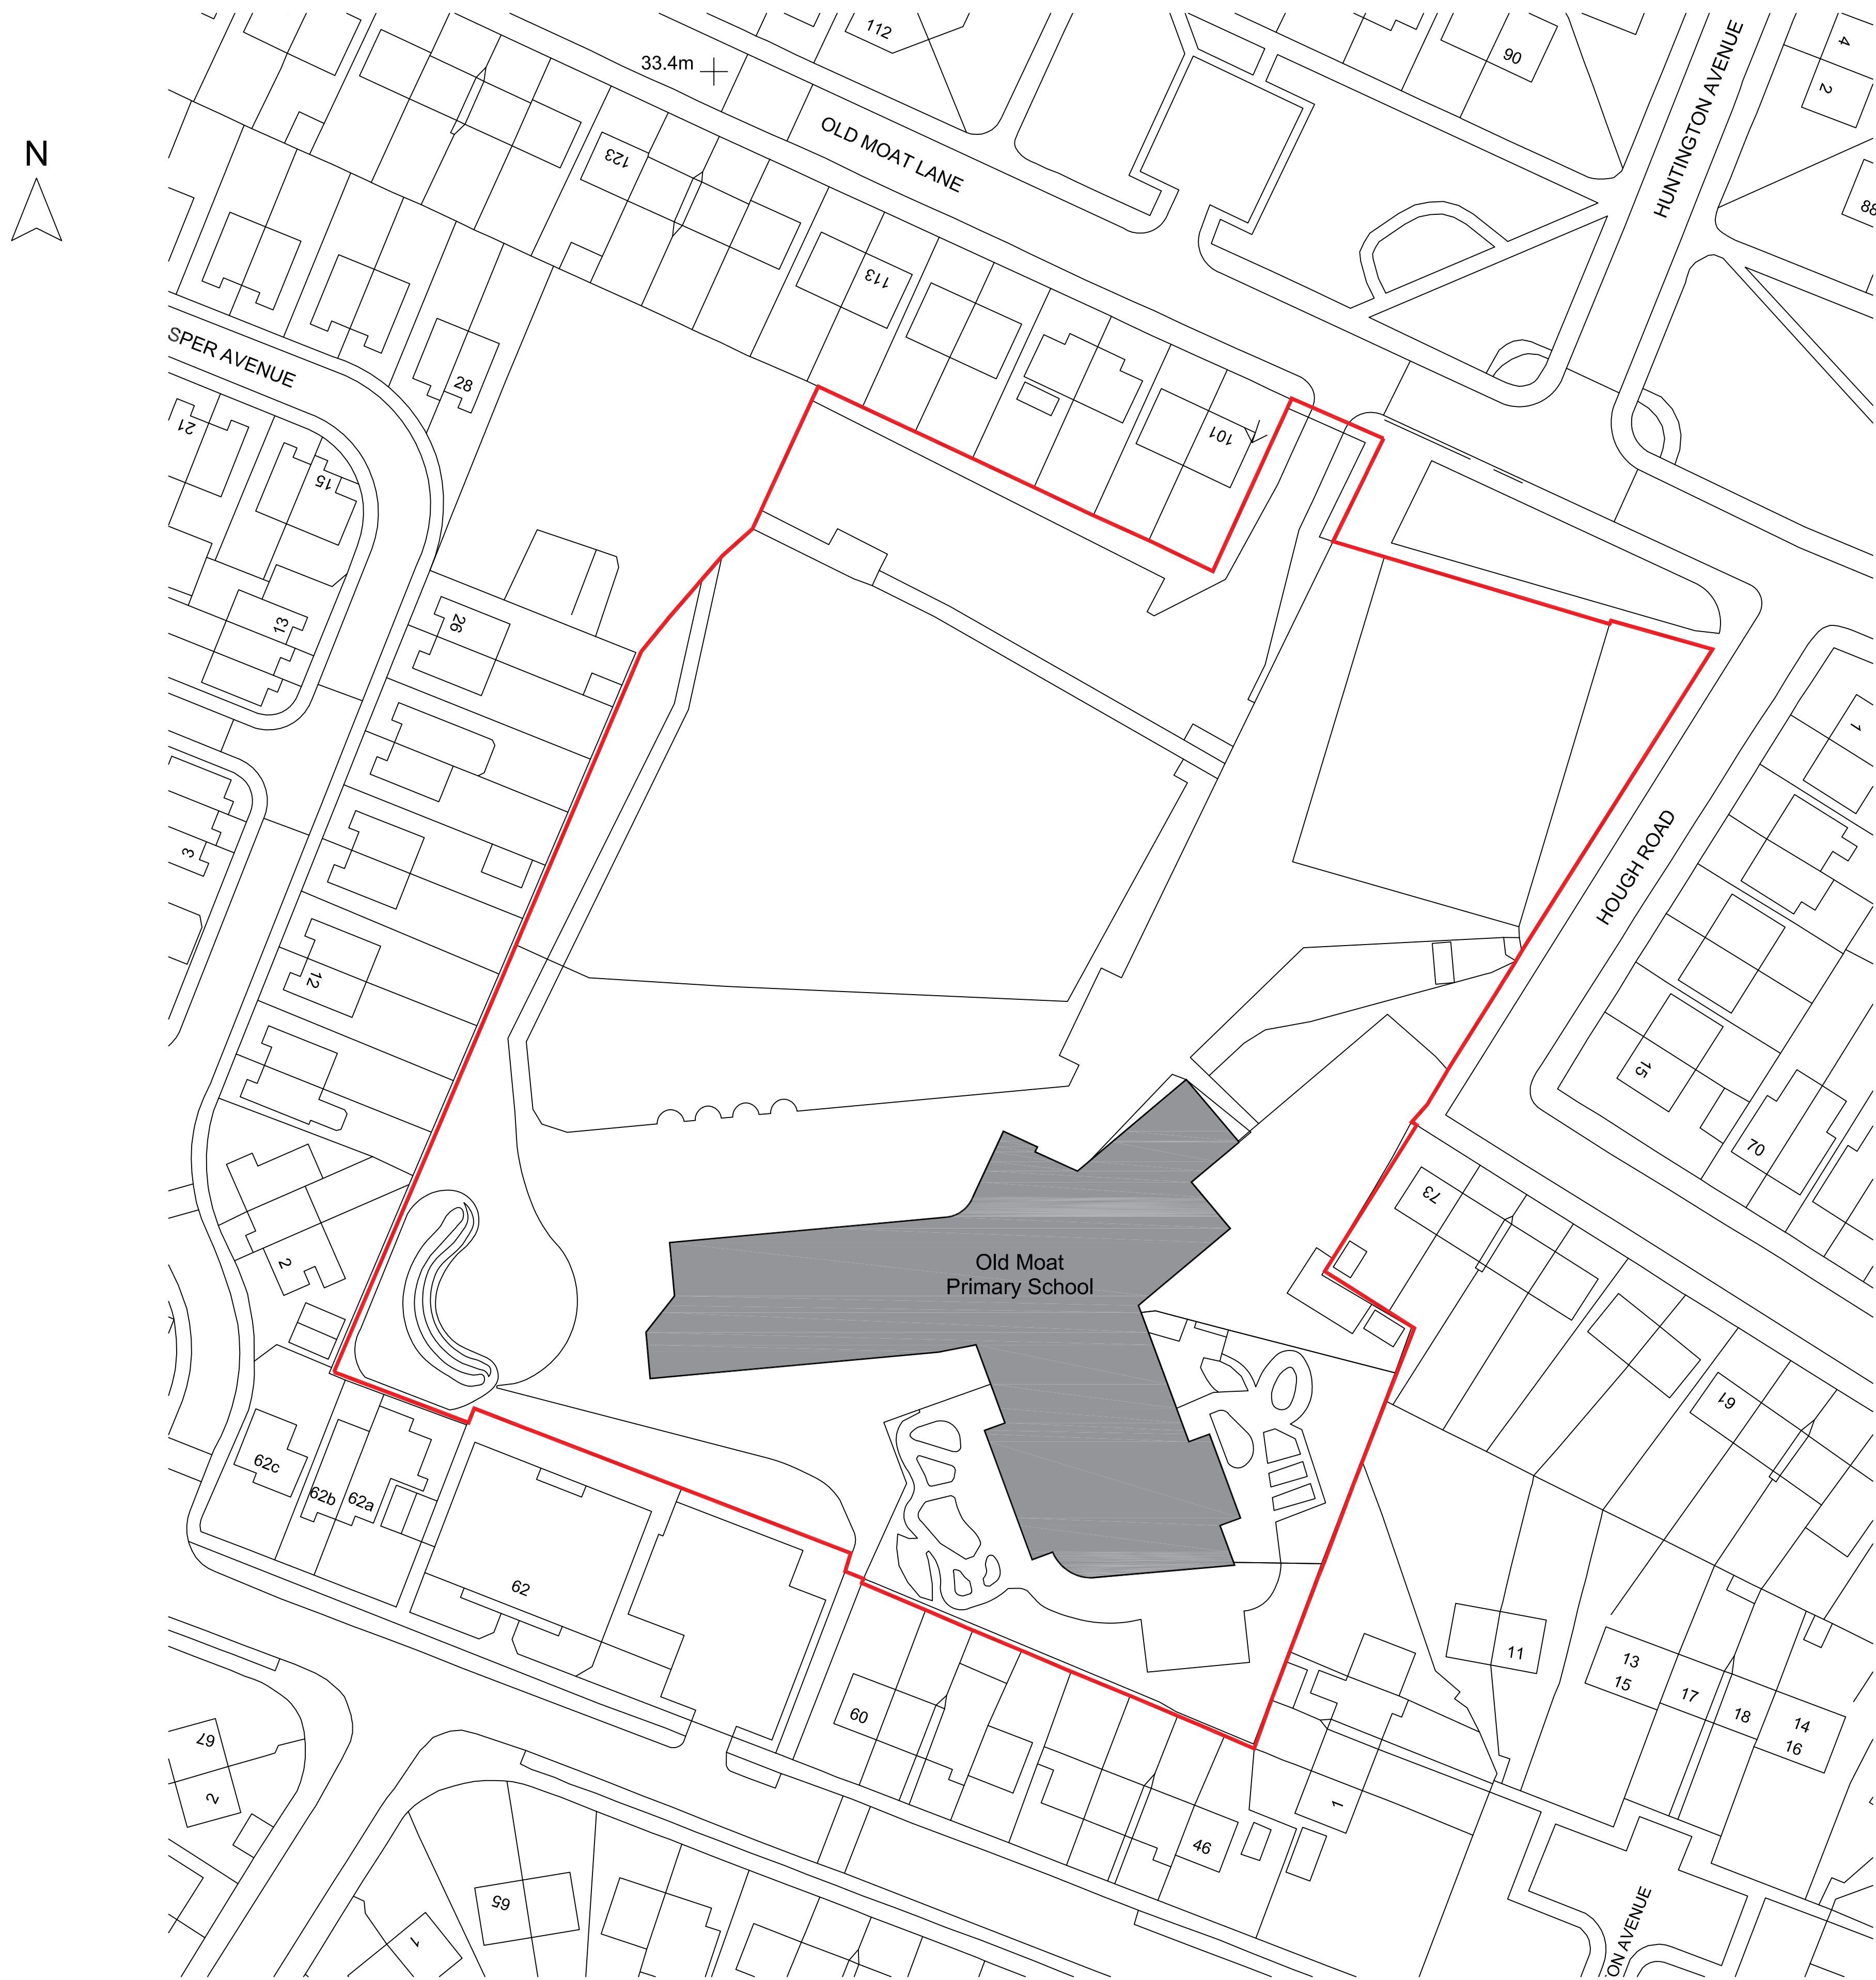

PLANNING

No.	Date	Description	Issued by
-----	------	-------------	-----------

Old Moat Primary School,
Old Moat Lane,
Withington,
Manchester,
M20 3FN

Proposed SEN Provision

Location Plan and Existing Site Plan

Drawing Number	Project number	1071-01
SS-01	Date	21.05.2024
Current Revision	Drawn by	SN
-	Checked by	OL3
	Scale @ A0	As indicated

STUDIO OL3
ARCHITECTURAL DESIGN

Unit 7 Whitegate Business Centre, Jardine Way, Oldham, OL9 9JT
Email - design@studio-ol3.co.uk - Web - www.studio-ol3.co.uk