




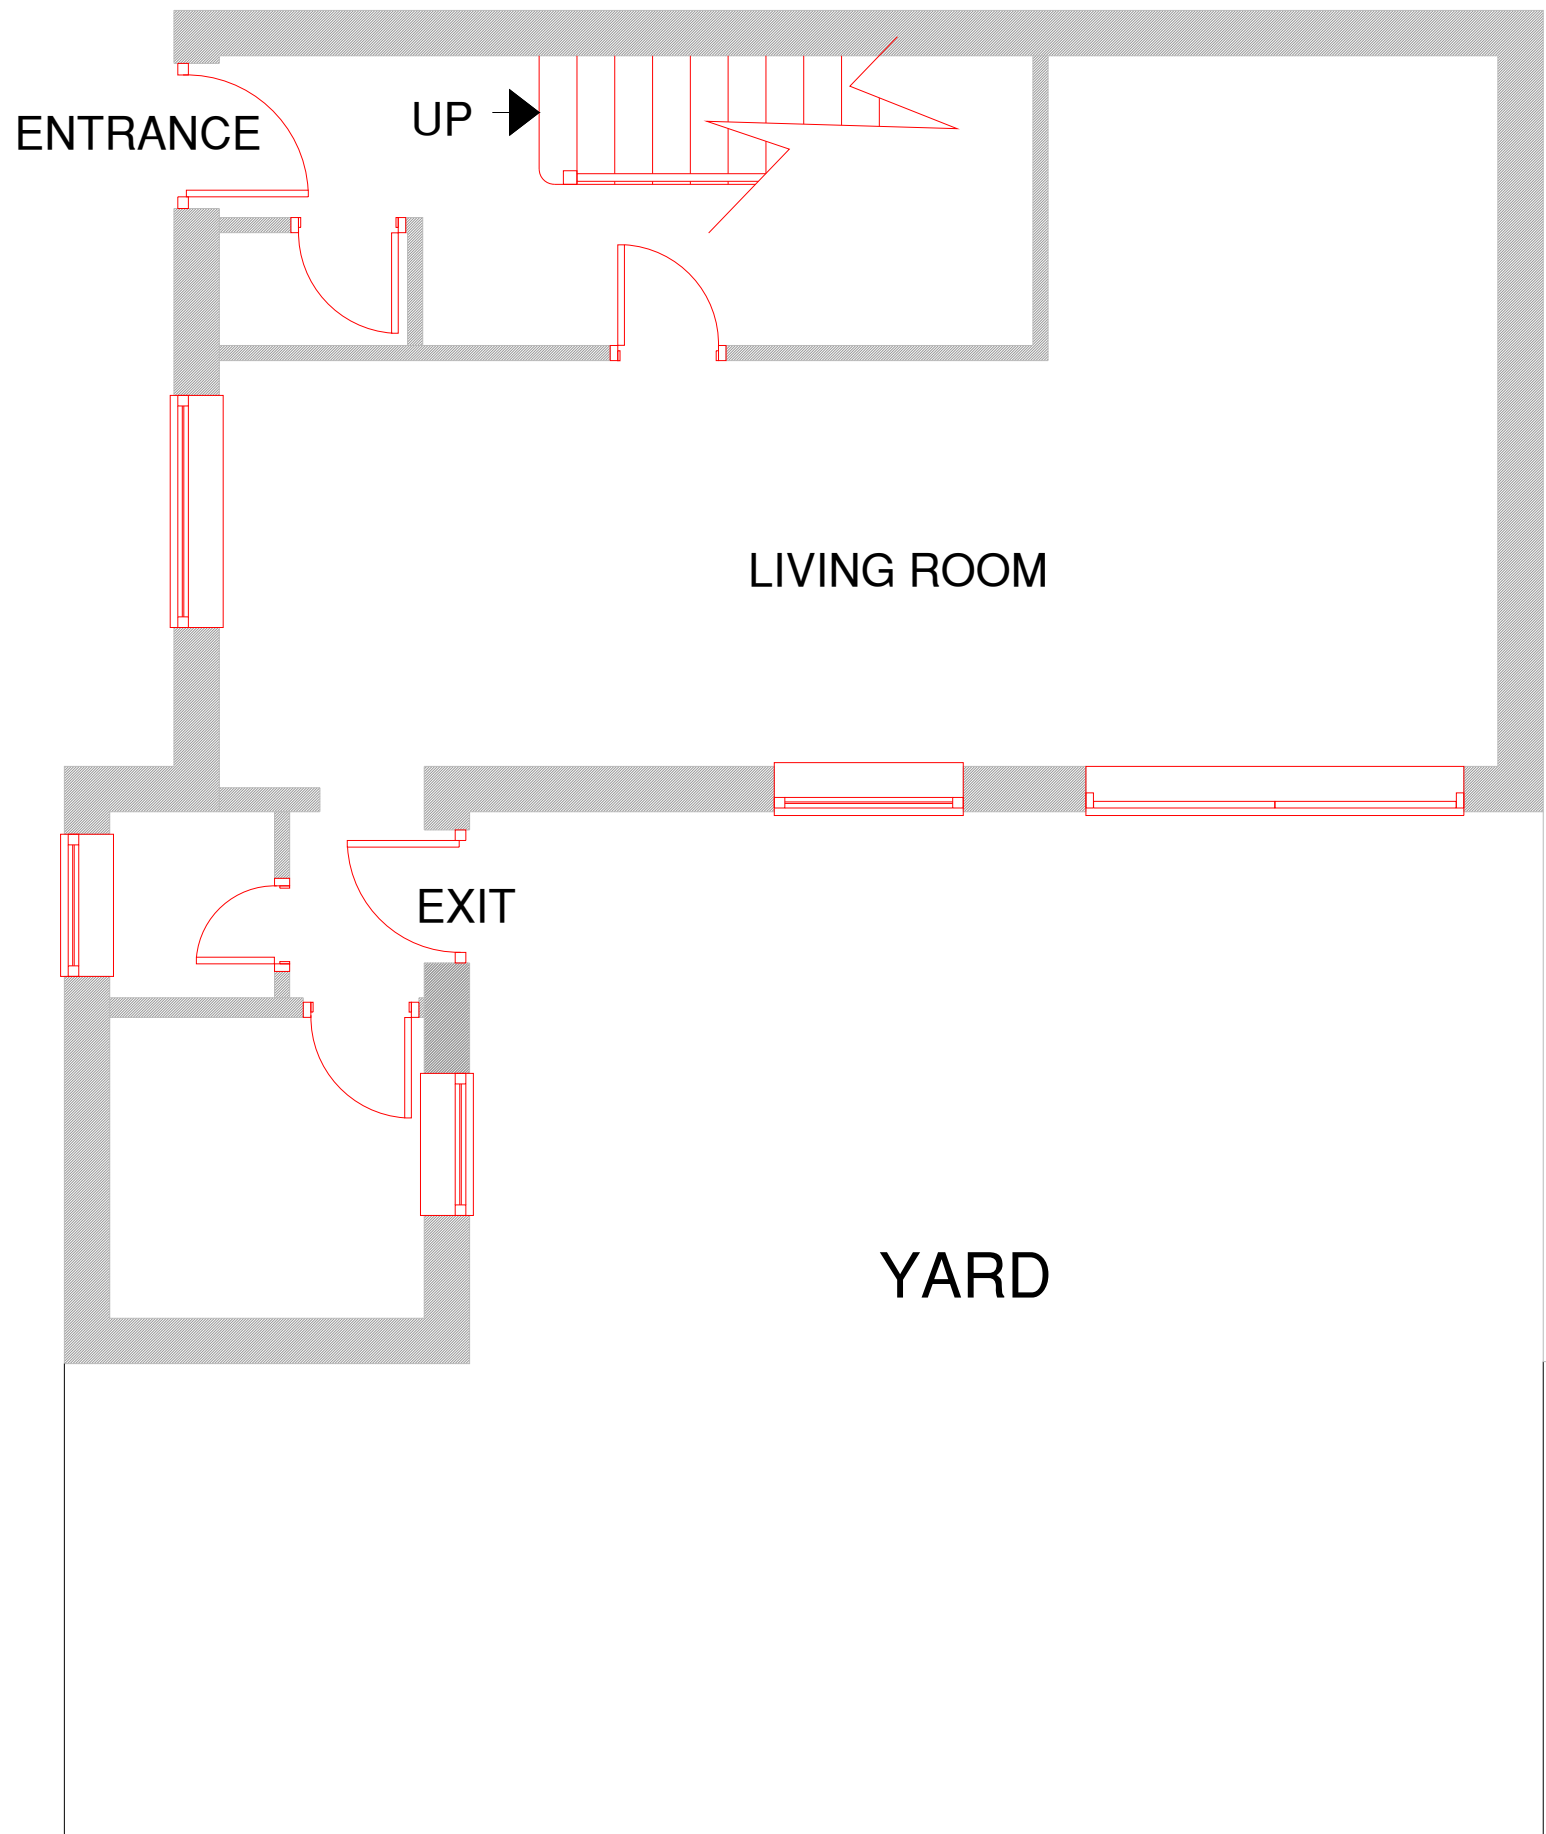

EXISTING GROUND FLOOR PLAN

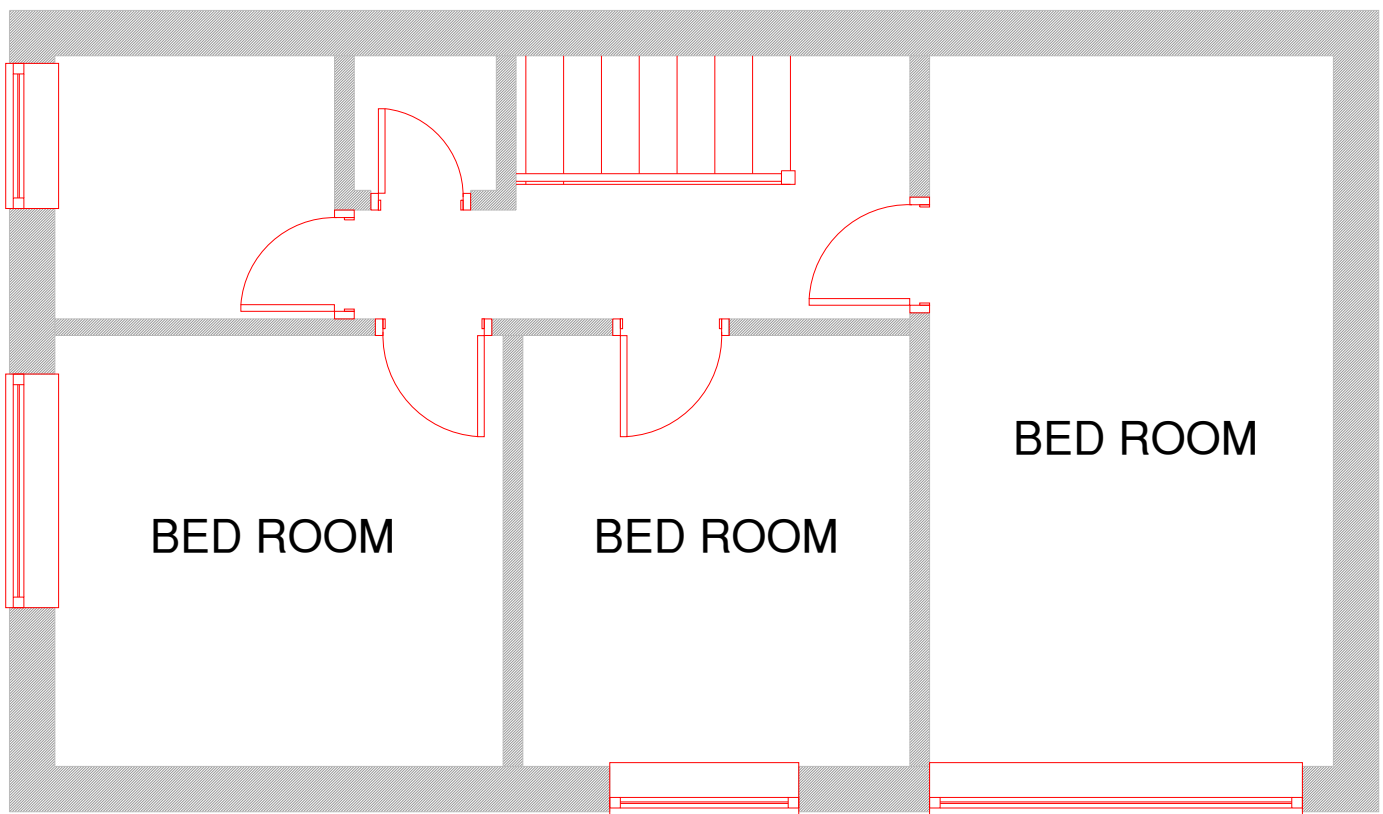

EXISTING FIRST FLOOR PLAN

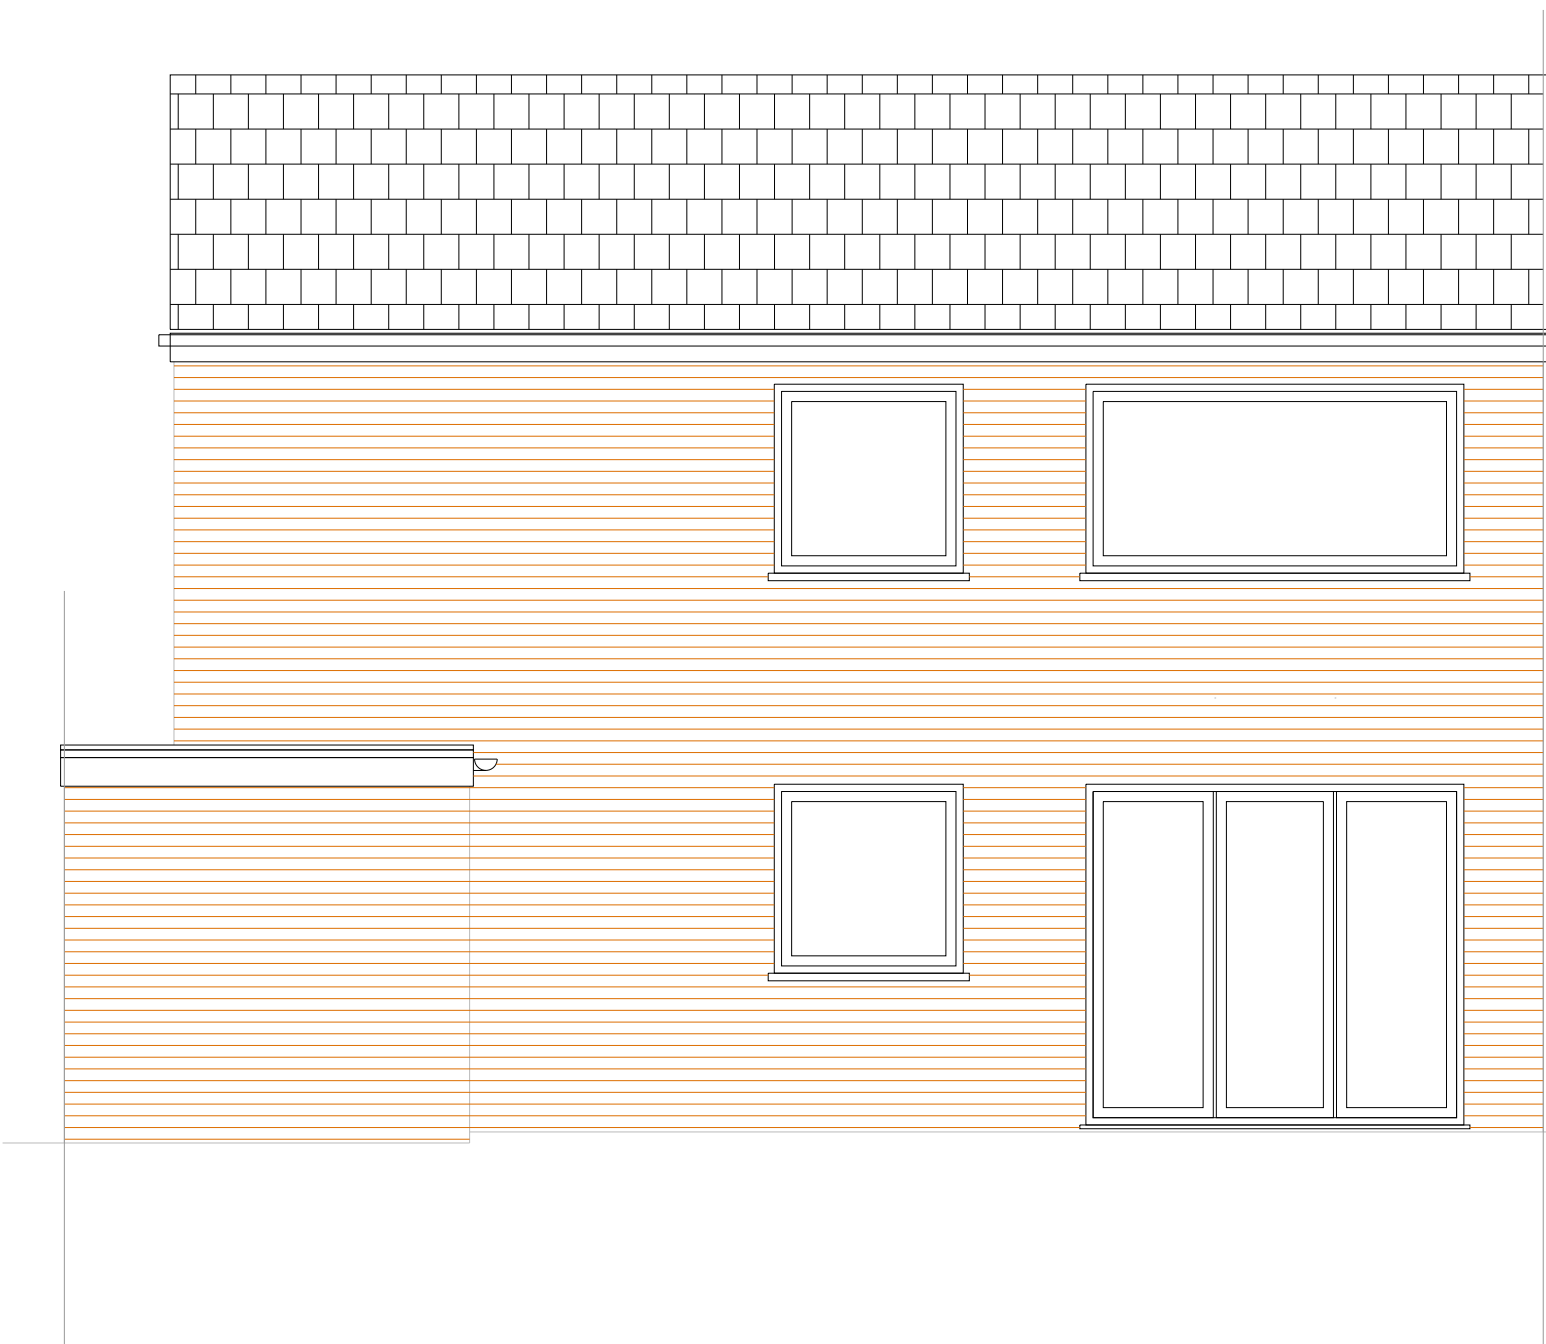

EXISTING REAR ELEVATION



EXISTING FRONT ELEVATION



EXISTING SIDE ELEVATION

Notes:

NOTES

|      |              |     |       |
|------|--------------|-----|-------|
|      |              |     |       |
|      |              |     |       |
|      |              |     |       |
|      |              |     |       |
| REV: | DESCRIPTION: | BY: | DATE: |

CLIENT NAME:

ANDREI IGILCA  
26 HADDINGTON DRIVE,  
MOSTON,  
M9 6LR

PROJECT NAME:

TWO STORY SIDE EXTENSION.

DRAWING TITLE:

EXISTING PLANS AND ELEVATIONS

ARCHITECT:

MR REUBEN RAMELIZE  
BOX LIVING  
109B MANCHESTER ROAD, CHORLTON,  
MANCHESTER, M21 9GA

SCALE:

1:50

SHEET SIZE:

A1

SHEET NO:

01

PROJECT NO:

2024/020

STATUS:

PLANNING ONLY

DRAWN:

REUBEN

CHECKED:

checked

DATE:

APRIL 2024

REVISION:

--

DRAWING NO:

A1/01

BOX LIVING

BUILDING CONSULTANTS