



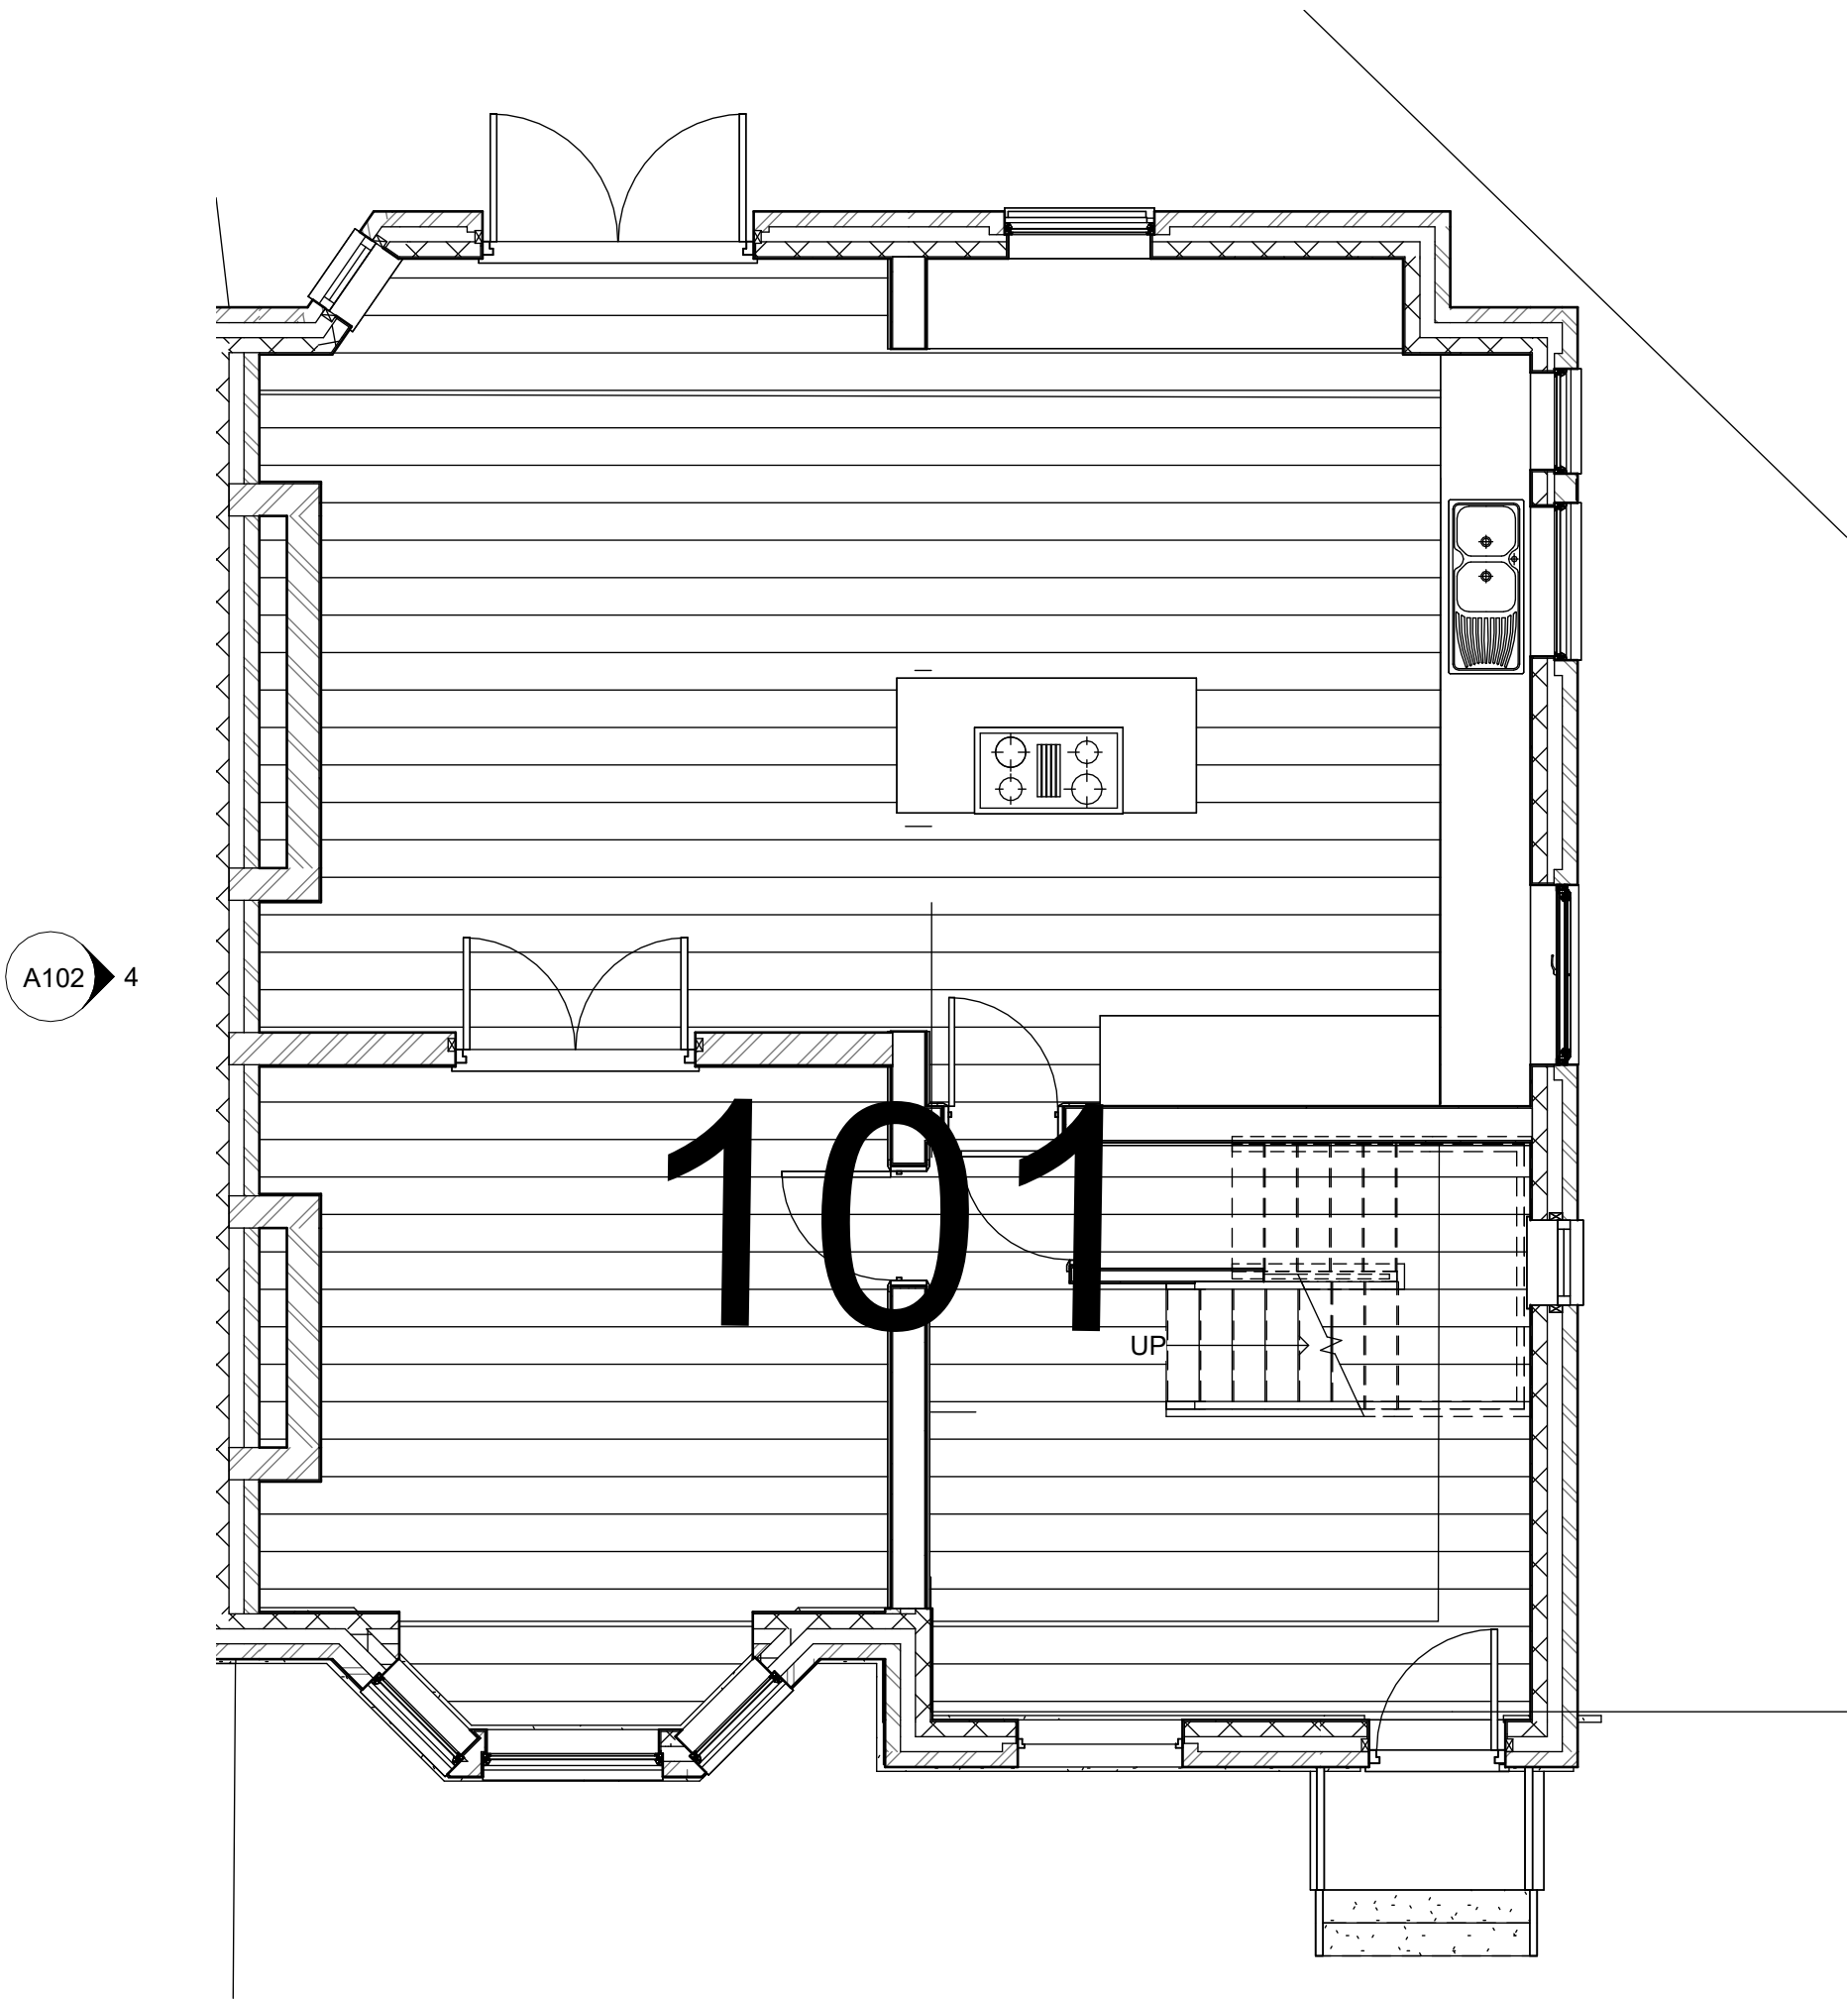

1 GF EXISTING FFL
1 : 50

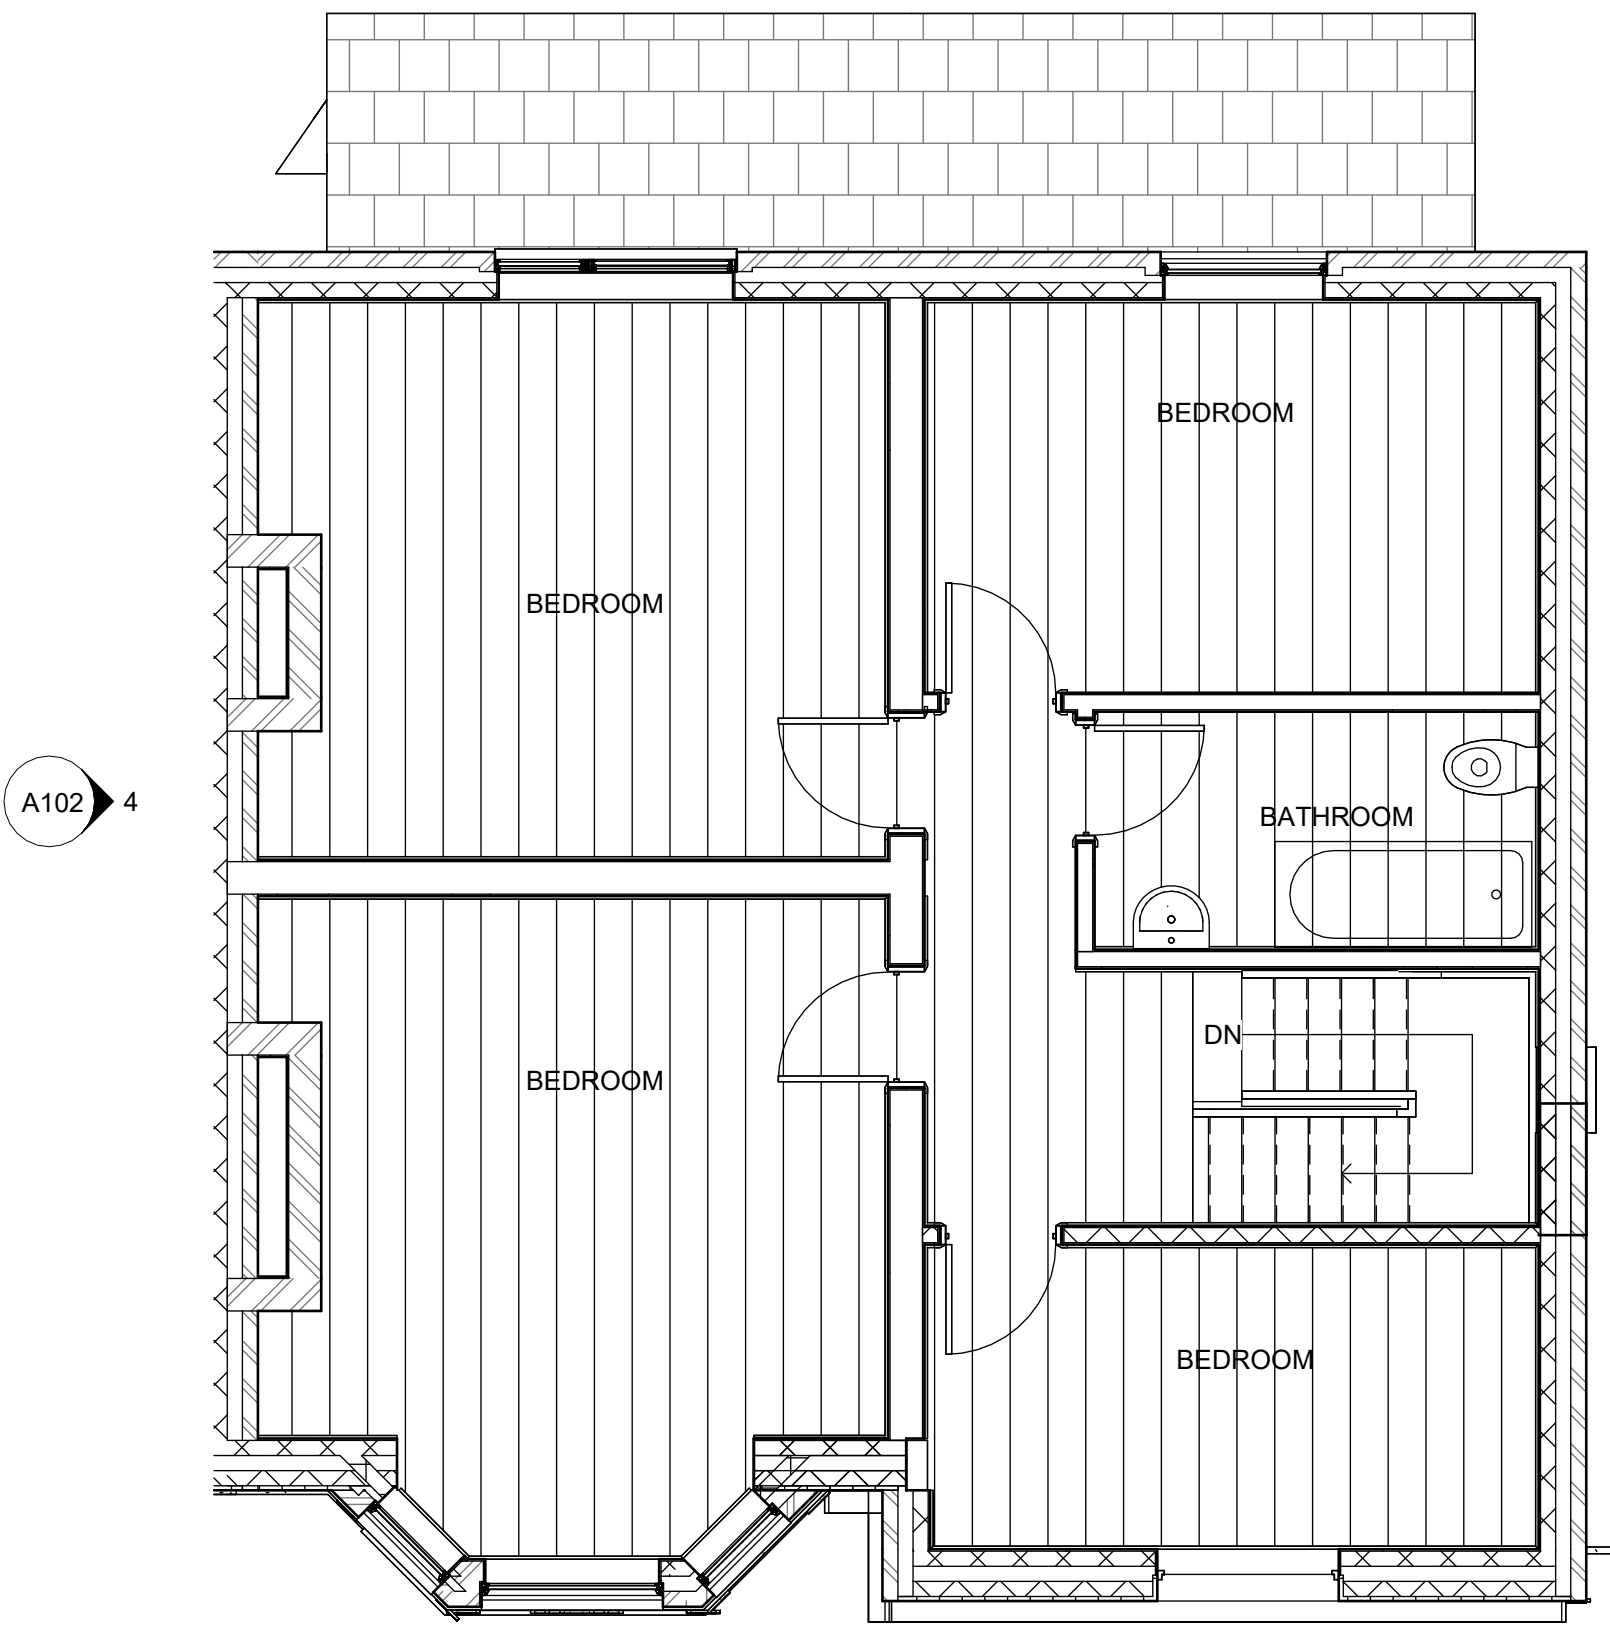

2 1ST FLR EXISTING
1 : 50

Rev	Description	Date	Dr by	App by
original by		date created		
NK		29/01/24		NK



0161 818 4727

19 HEXAGON CLOSE, MANCHESTER, M19 8BN

client name			
OWNER			
project			
101 DUDLEY ROAD, WHALLEY RANGE, MANCHESTER M16 8BW			
drawing			
EXISTING GF AND 1ST FLOOR PLAN			
computer file		plot date	
C:\Users\TRAJED\p\p\101 DUDLEY ROAD, MANCHESTER M16 8BW\101 DUDLEY ROAD, LEFT CONVERSION.rvt			
project number		scale	
2024.0042.1108		1 : 50 @A1	
drawing number		rev	issue status
A101			

This drawing is to be read in conjunction with all related drawings. All dimensions must be checked and verified on site before commencing any work or producing shop drawings. The originator should be notified immediately of any discrepancy. This drawing is copyright and remains the property of NK Architectural.