



NEWSUBSTANCE

PROJECT: 2328 CWT – Citylink Walking Route

INSTALLATION REFERENCE CWT_002B_ANTENNA

CLIENT: Oak View Group

DOCUMENT: Design Summary Planning

DATE: 14/03/24

Information compiled by

NEWSUBSTANCE LTD.


Greensand Foundry,

99 Water Lane,

Leeds

LS11 5QN, UK

Summary of Scheme

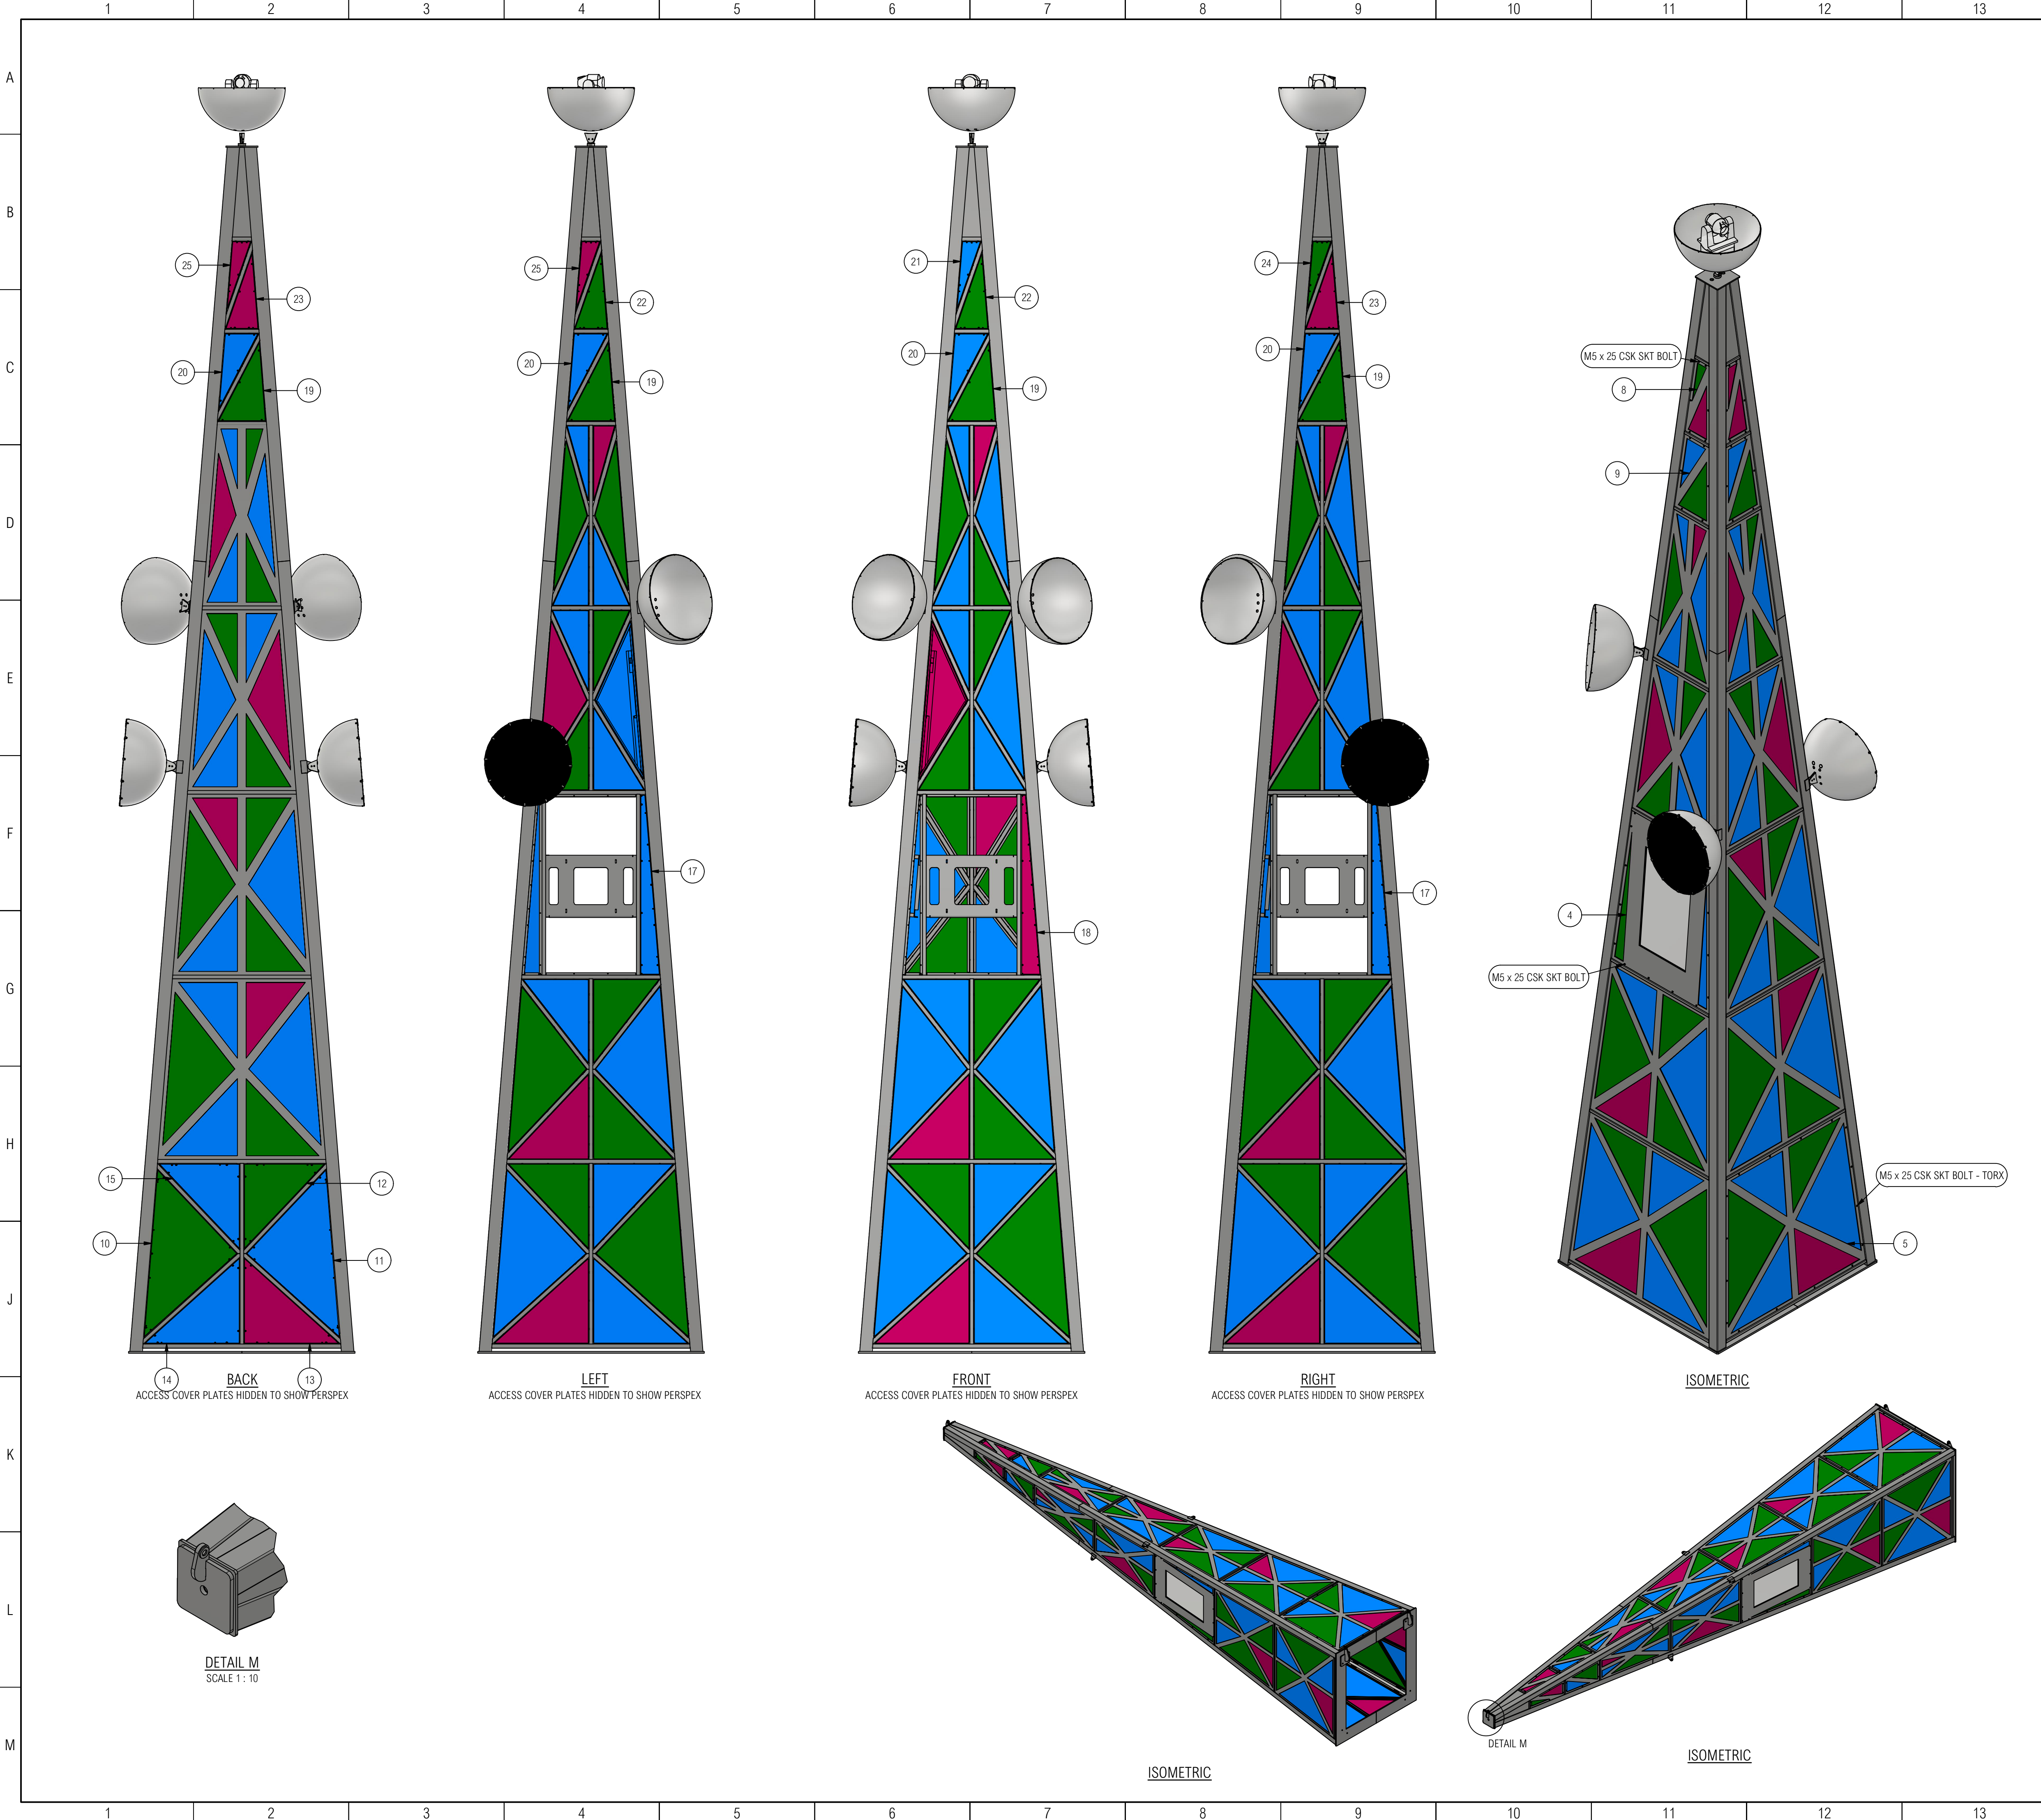

ITEM LIST			
BUILD No.	PART NUMBER	DESCRIPTION	QTY
4	ANT0424-AA01-0363	TV ACCESS HATCH	3
5	ANT0424-AA01-0415	BOTTOM ACCESS HATCH	1
6 - 7	ANT0424-AA01-0003	ANTENNA	1
8	ANT0424-AA01-0378	WINDOW 7 ACCESS PLATE	4
9	ANT0424-AA01-0377	WINDOW 6 ACCESS PLATE	4
10	ANT0424-AA01-0140	W1 - P2 - GREEN - ACCESS	1
11	ANT0424-AA01-0469	W1 - P2 - BLUE- ACCESS	1
12	ANT0424-AA01-0468	W1 - P3 - GREEN - ACCESS	1
13	ANT0424-AA01-0467	W1 - P1 - PINK- ACCESS	1
14	ANT0424-AA01-0465	W1 - P1 - BLUE - ACCESS	1
15	ANT0424-AA01-0464	W1 - P3 - BLUE - ACCESS	1
16	ANT0424-AA01-0463	W3 - P4 - GREEN - ACCESS	3
17	ANT0424-AA01-0418	W3 - P5 - BLUE - ACCESS	2
18	ANT0424-AA01-0417	W3 - P5 - PINK - ACCESS	1
19	ANT0424-AA01-0379	W6 - P1 - GREEN - ACCESS	4
20	ANT0424-AA01-0380	W6 - P2 - BLUE - ACCESS	4
21	ANT0424-AA01-0382	W7 - P1 - BLUE - ACCESS	1
22	ANT0424-AA01-0381	W7 - P1 - GREEN - ACCESS	2
23	ANT0424-AA01-0431	W7 - P1 - PINK - ACCESS	2
24	ANT0424-AA01-0432	W7 - P2 - GREEN - ACCESS	1
25	ANT0424-AA01-0434	W7 - P2 - PINK - ACCESS	2
26	ANT0424-EXTR-0131	LIFTING POINT A	1
27	ANT0424-EXTR-0136	LIFTING POINT B	1
28	ANT0424-EXTR-0137	LIFTING POINT C	1
N/A	ANT0424-EXTR-0044	43" TV	3
N/A	M5 x 20 CSK SKT BOLT	M5 x 20 CSK SKT BOLT	146
N/A	M5 x 25 CSK SKT BOLT	M5 x 25 CSK SKT BOLT	112
N/A	M8 WASHER - FORM A	M8 WASHER - FORM A	12
N/A	M8 x 16 HEX SCREW	M8 x 16 HEX SCREW	12
	ANT0424-AA02-0006	DISH MOUNTING BOSS	1
29	ANT0424-EXTR-0145	LED MOUNTING BRACKET	4
	ANT0424-EXTR-0144	LED	2

GENERAL NOTES			
1.	IF IN DOUBT - ASK!		
2.	ALL DIMENSIONS ARE IN mm UNLESS STATED OTHERWISE.		
3.	ALL LINEAR DIMENSIONS TO BE ± 1mm UNLESS STATED OTHERWISE.		
4.	ALL HOLE DIMENSIONS TO BE ± 0.25mm UNLESS STATED OTHERWISE.		

CONSTRUCTOR			
BUILD PROCESS 1:	-	BUILD PROCESS 2:	
BUILD PROCESS 3:		BUILD PROCESS 4:	
BUILD PROCESS 5:		BUILD PROCESS 6:	
BUILD PROCESS 7:		BUILD PROCESS 8:	
MATERIAL:	N/A	WEIGHT:	1909 kg
FINISH:	N/A	FINISH QUALITY:	STANDARD
		BUILD QTY:	1

A	ISSUED FOR REVIEW		
REV	DESCRIPTION	DRN	DATE

A	ISSUED FOR REVIEW				
REV	DESCRIPTION			DRN	DATE
REVISION HISTORY					
	CLIENT: NEWSUBSTANCE LTD		PROJECT: CO-OP LIVE ANTENNA		
	GROUP: EX - EXTRA				
	SUBGROUP: TR - EXTRA				
DRAWING TYPE SP		DRAWN BY ON	PROJECTION 	DRAWING SIZE A1	DRAWING SCALE 1 : 25
DRAWING TITLE: CO-OP LIVE ANTENNA GA					SHEET NO: 1 / 1
DRAWING NUMBER: ANT0424-EXTR-0001					REVISION A
THIS DRAWING IS THE COPYRIGHT OF STAGE ONE CREATIVE SERVICES LTD AND SHALL NOT BE DISCLOSED OR COPIED WITHOUT WRITTEN CONSENT					

Summary of Reaction Loads at Foundation



COO0424 – Co-op Live Sculptures

Analysis Models – Base Reactions

Rev. 01

Date: 16/02/2024

INTRODUCTION

This document provides screenshots of each of the analysis models created by Stage One, showing the unfactored base reactions for each of the loadcases considered.

The base supports shown are as per Stage One's own modelling assumptions. They do not represent the final positions of the embedment bolts. The base support reactions provided in this summary report are purely for the use of the client structural engineer to carry out their own assessment of the foundations required.

The loadcases considered include the structure self-weight (SW), superimposed dead load (cladding, finishes etc.), Live loading (persons, maintenance), Live Snow loading and Wind Loading.


The wind loading has been considered for the most onerous plan directions upon the structures. Note that the reactions shown will be subjected to load reversal for opposing wind cases, and hence should be considered in the foundation designs.

Forces shown are for FX, FY and FZ directions.


Moments shown are for MX, MY and MZ directions.

ANTENNA


Self-Weight (SW)

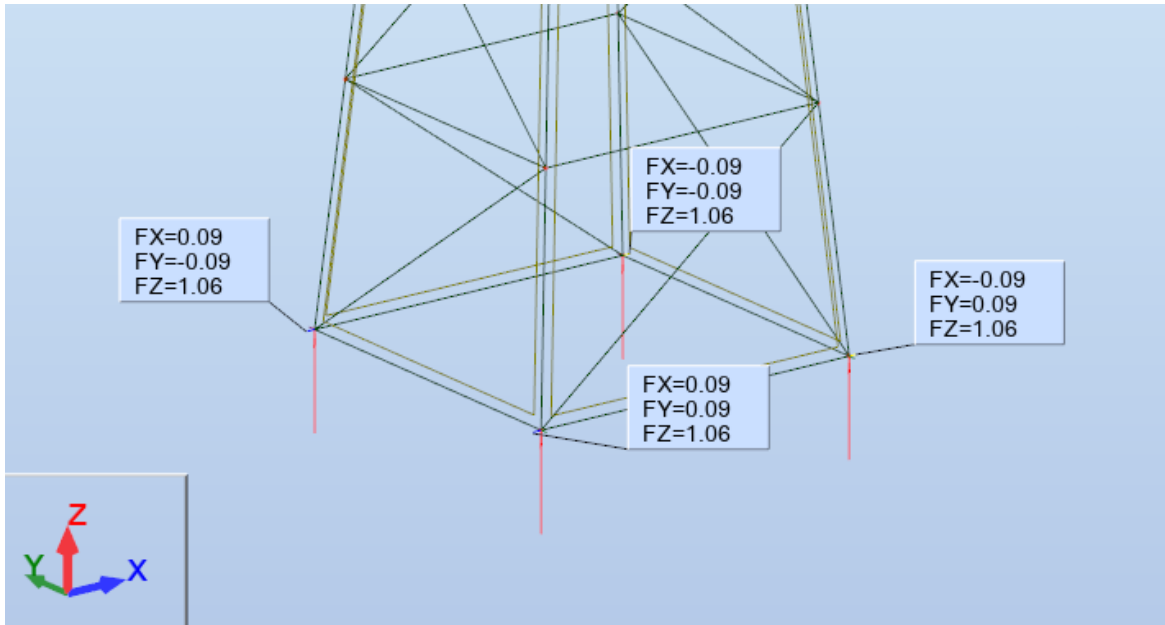


Superimposed Dead Load (SDL)

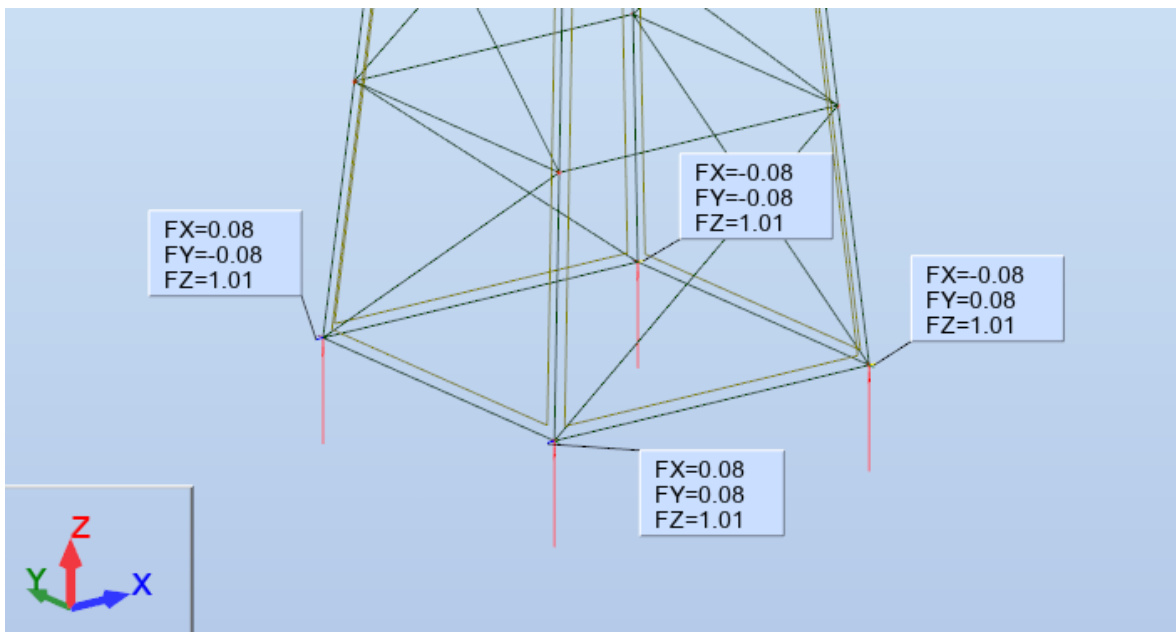

Wind +X Direction

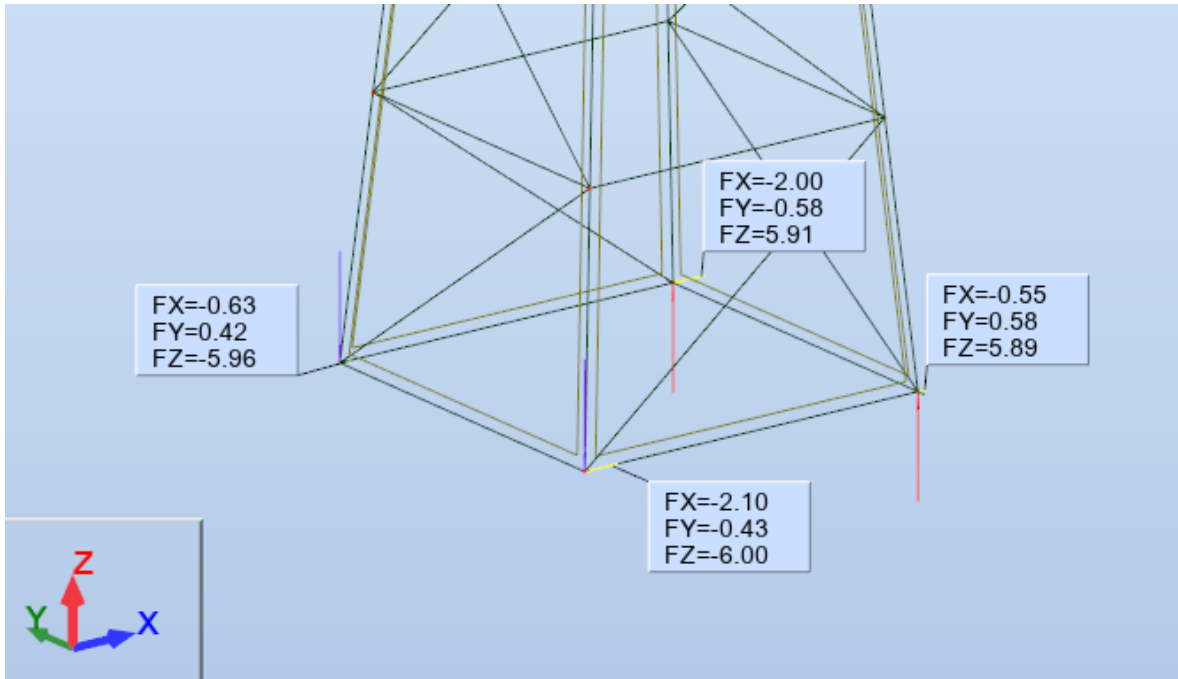

Wind +XY Direction

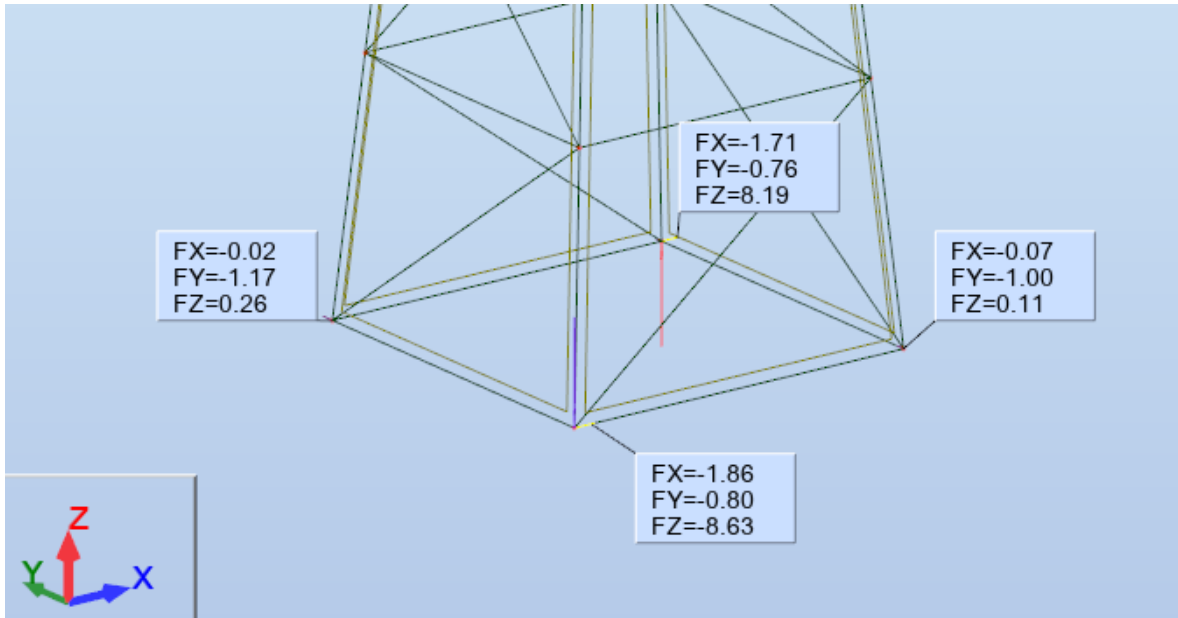

Specifier's comments:


1 Input data



Anchor type and size:	HIT-HY 200-A V3 + HAS-U 5.8 M16
Return period (service life in years):	50
Item number:	2223869 HAS-U 5.8 M16x260 (insert) / 2378171 HIT-HY 200-A V3 (mortar)
Insert item # alternative:	2390209 HAS 5.8 M16x260
Hilti Filling Set or any suitable annular gap filling solution	
Effective embedment depth:	$h_{ef,act} = 200.0 \text{ mm}$ ($h_{ef,limit} = - \text{ mm}$)
Material:	5.8
Approval No.:	ETA 19/0601
Issued I Valid:	02/06/2023 -
Proof:	SOFA based on EN 1992-4, Chemical
Stand-off installation:	$e_b = 0.0 \text{ mm}$ (no stand-off); $t = 15.0 \text{ mm}$
Baseplate ^{CBFEM} :	$l_x \times l_y \times t = 300.0 \text{ mm} \times 300.0 \text{ mm} \times 15.0 \text{ mm}$;
Profile:	Square hollow, $100 \times 100 \times 3$; $(L \times W \times T) = 100.0 \text{ mm} \times 100.0 \text{ mm} \times 3.0 \text{ mm}$
Base material:	uncracked concrete, Custom, $f_{c,cyl} = 32.00 \text{ N/mm}^2$; $h = 1,000.0 \text{ mm}$, Temp. short/long: 0/0 °C, User-defined partial material safety factor $\gamma_c = 1.500$
Installation:	hammer drilled hole, Installation condition: Dry
Reinforcement:	No reinforcement or Reinforcement spacing $\geq 150 \text{ mm}$ (any $\emptyset$) or $\geq 100 \text{ mm}$ ($\emptyset \leq 10 \text{ mm}$) no longitudinal edge reinforcement

CBFEM - The anchor calculation is based on a component-based Finite Element Method (CBFEM)

Geometry [mm] & Loading [kN, kNm]

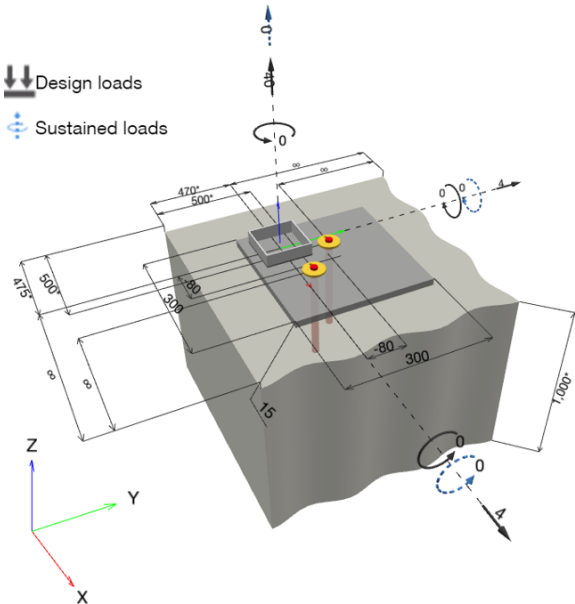



www.hilti.co.uk

Company:		Page:	2
Address:		Specifier:	
Phone I Fax:		E-Mail:	
Design:	ANTENNA	Date:	29/02/2024
Fastening Point:			

1.1 Load combination

Case	Description	Forces [kN] / Moments [kNm]	Seismic	Fire	Max. Util. Anchor [%]
1	Combination 1	N = 40.000; V _x = 4.000; V _y = 4.000; M _x = 0.000; M _y = 0.000; M _z = 0.000; N _{sus} = 0.000; M _{x,sus} = 0.000; M _{y,sus} = 0.000;	no	no	86

www.hilti.co.uk

Company:		Page:	3
Address:		Specifier:	
Phone Fax:		E-Mail:	
Design:	ANTENNA	Date:	29/02/2024
Fastening Point:			

2 Proof I Utilisation (Governing Cases)

Loading	Proof	Design values [kN]		Utilization	Status
		Load	Capacity	β_N / β_V [%]	
Tension	Steel failure	44.662	52.333	86 / -	OK
Shear	Steel failure (without lever arm)	2.927	37.680	- / 8	OK

Loading	β_N	β_V	α	Utilization $\beta_{N,V}$ [%]	Status
Combined tension and shear loads	0.853	0.072	2.000	74	OK

3 Warnings

- Please consider all details and hints/warnings given in the detailed report!

Fastening meets the design criteria!



www.hilti.co.uk

Company:

Address:

Phone | Fax:

Design:

Fastening Point:

|

ANTENNA

Page:

Specifier:

E-Mail:

Date:


4


29/02/2024


4 Remarks; Your Cooperation Duties


- Any and all information and data contained in the Software concern solely the use of Hilti products and are based on the principles, formulas and security regulations in accordance with Hilti's technical directions and operating, mounting and assembly instructions, etc., that must be strictly complied with by the user. All figures contained therein are average figures, and therefore use-specific tests are to be conducted prior to using the relevant Hilti product. The results of the calculations carried out by means of the Software are based essentially on the data you put in. Therefore, you bear the sole responsibility for the absence of errors, the completeness and the relevance of the data to be put in by you. Moreover, you bear sole responsibility for having the results of the calculation checked and cleared by an expert, particularly with regard to compliance with applicable norms and permits, prior to using them for your specific facility. The Software serves only as an aid to interpret norms and permits without any guarantee as to the absence of errors, the correctness and the relevance of the results or suitability for a specific application.
- You must take all necessary and reasonable steps to prevent or limit damage caused by the Software. In particular, you must arrange for the regular backup of programs and data and, if applicable, carry out the updates of the Software offered by Hilti on a regular basis. If you do not use the AutoUpdate function of the Software, you must ensure that you are using the current and thus up-to-date version of the Software in each case by carrying out manual updates via the Hilti Website. Hilti will not be liable for consequences, such as the recovery of lost or damaged data or programs, arising from a culpable breach of duty by you.

Fabrication Drawings

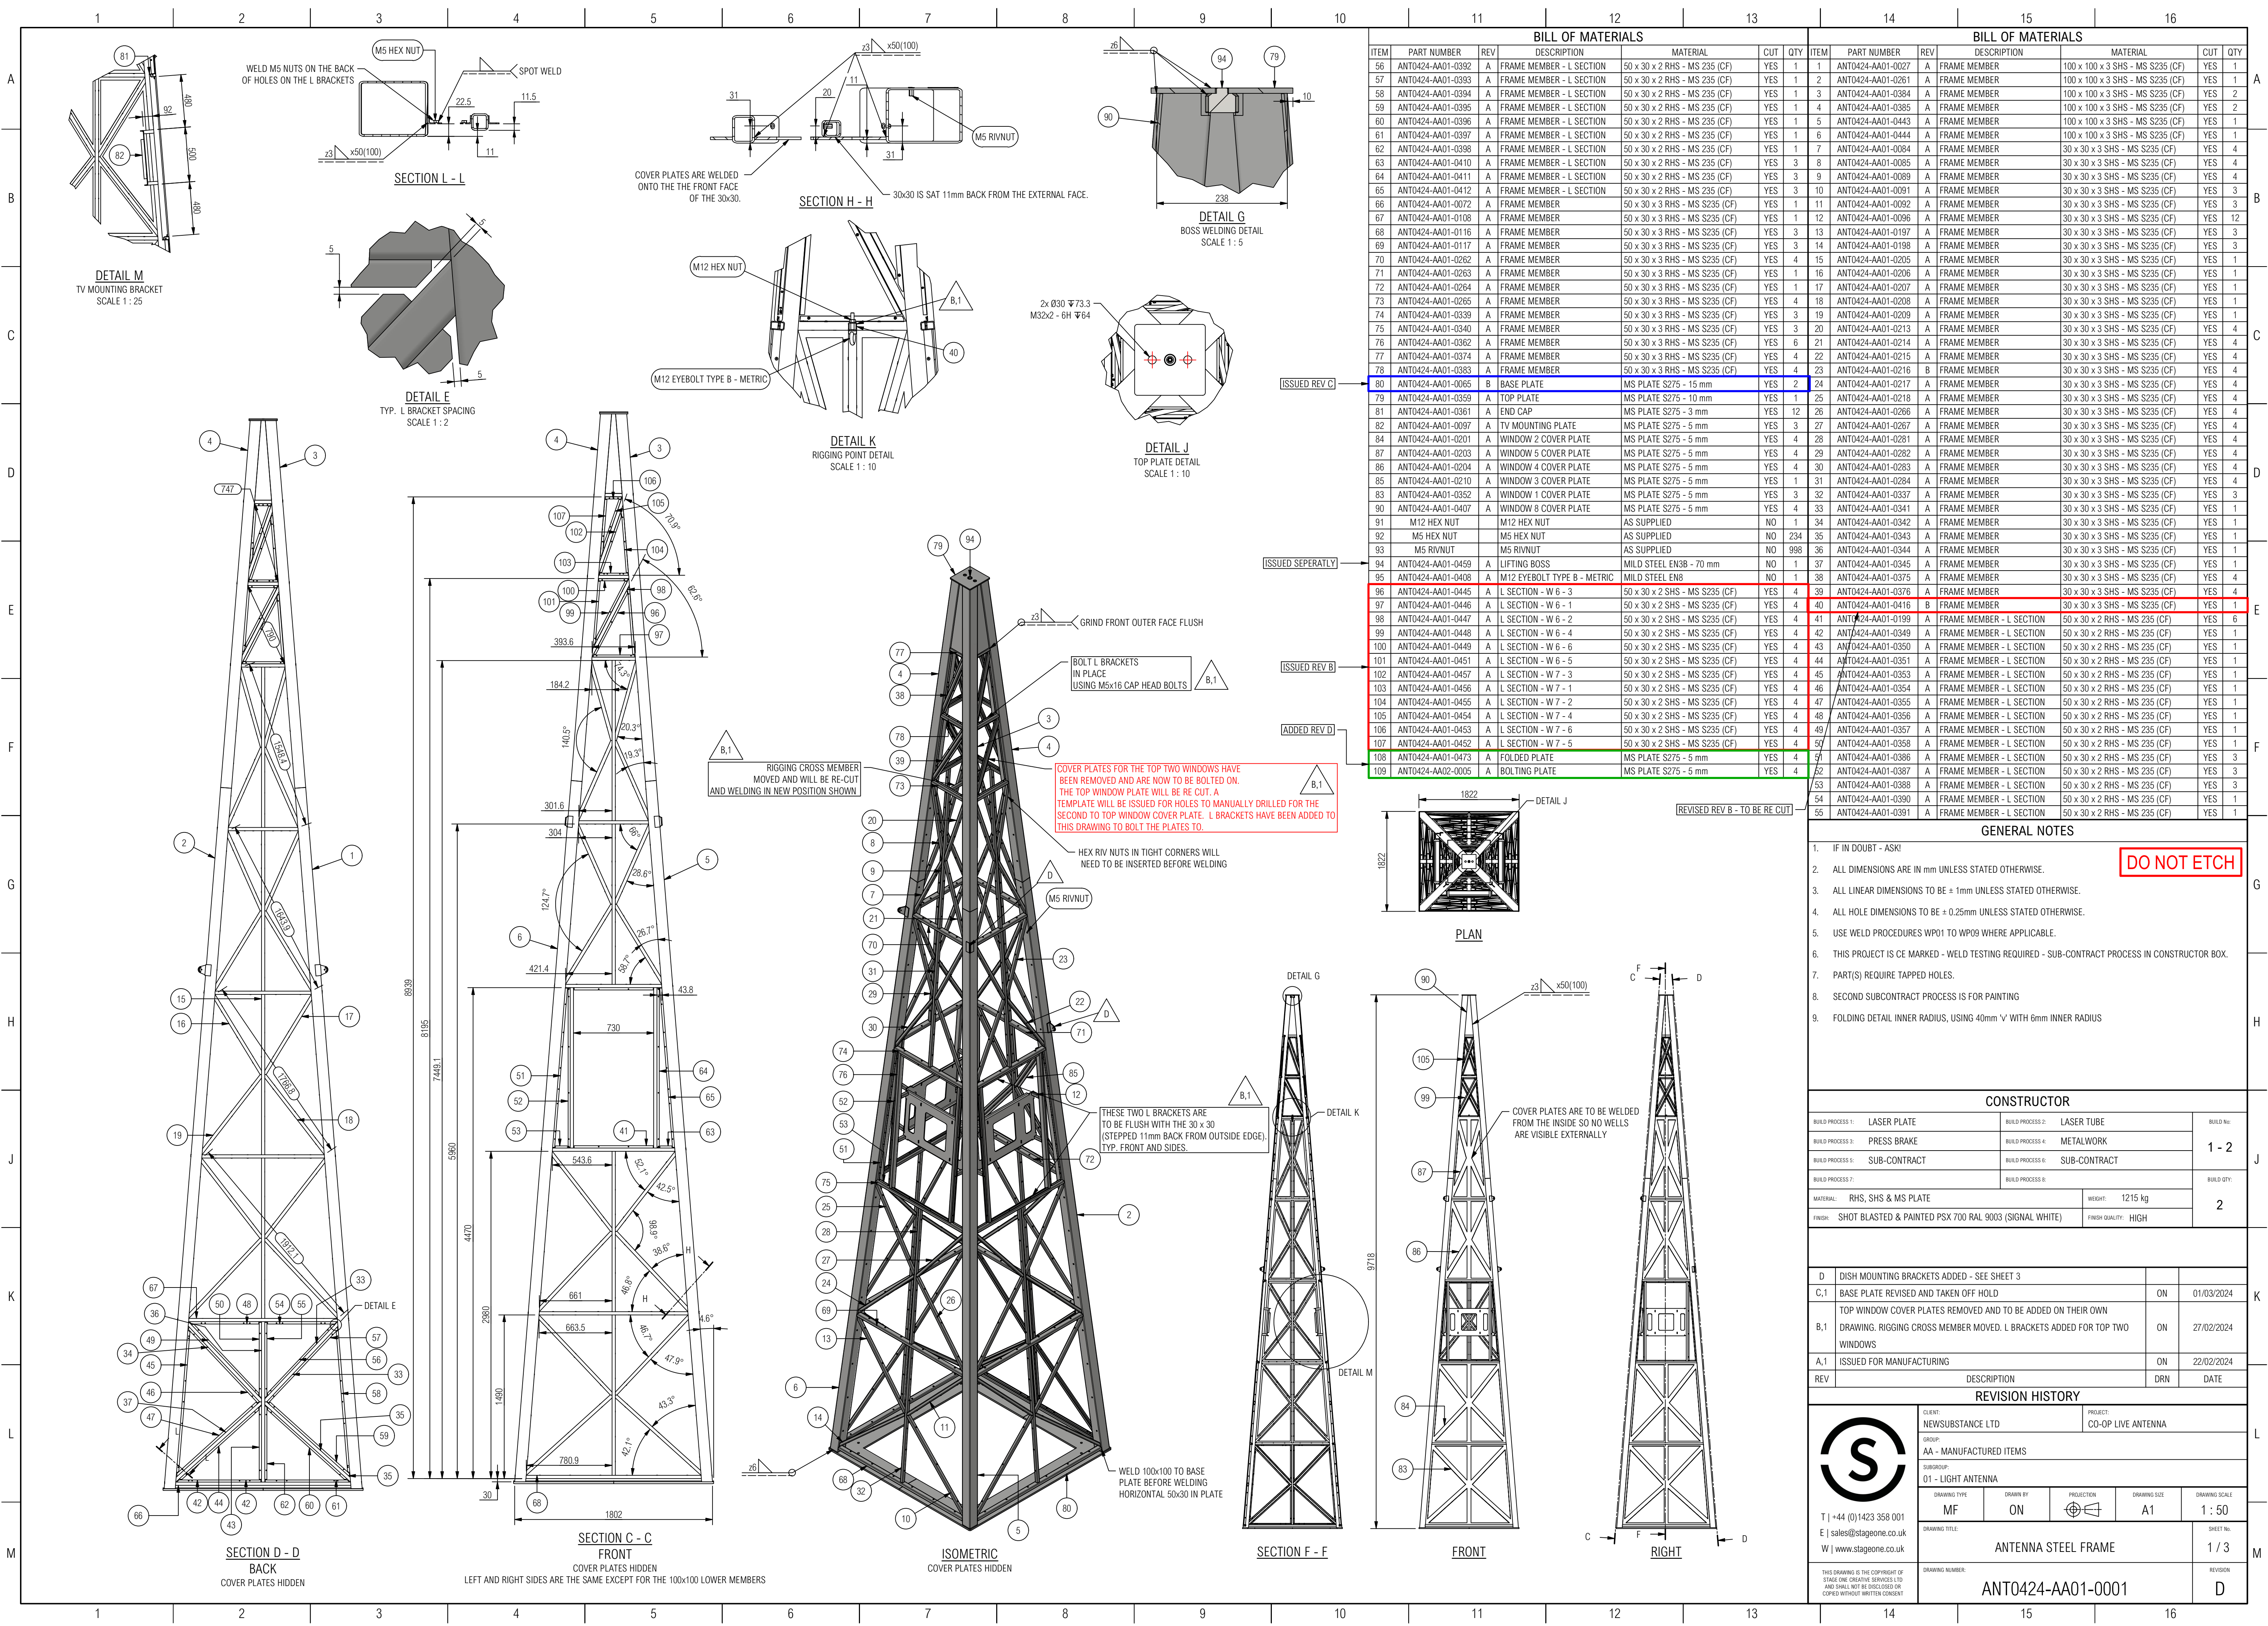

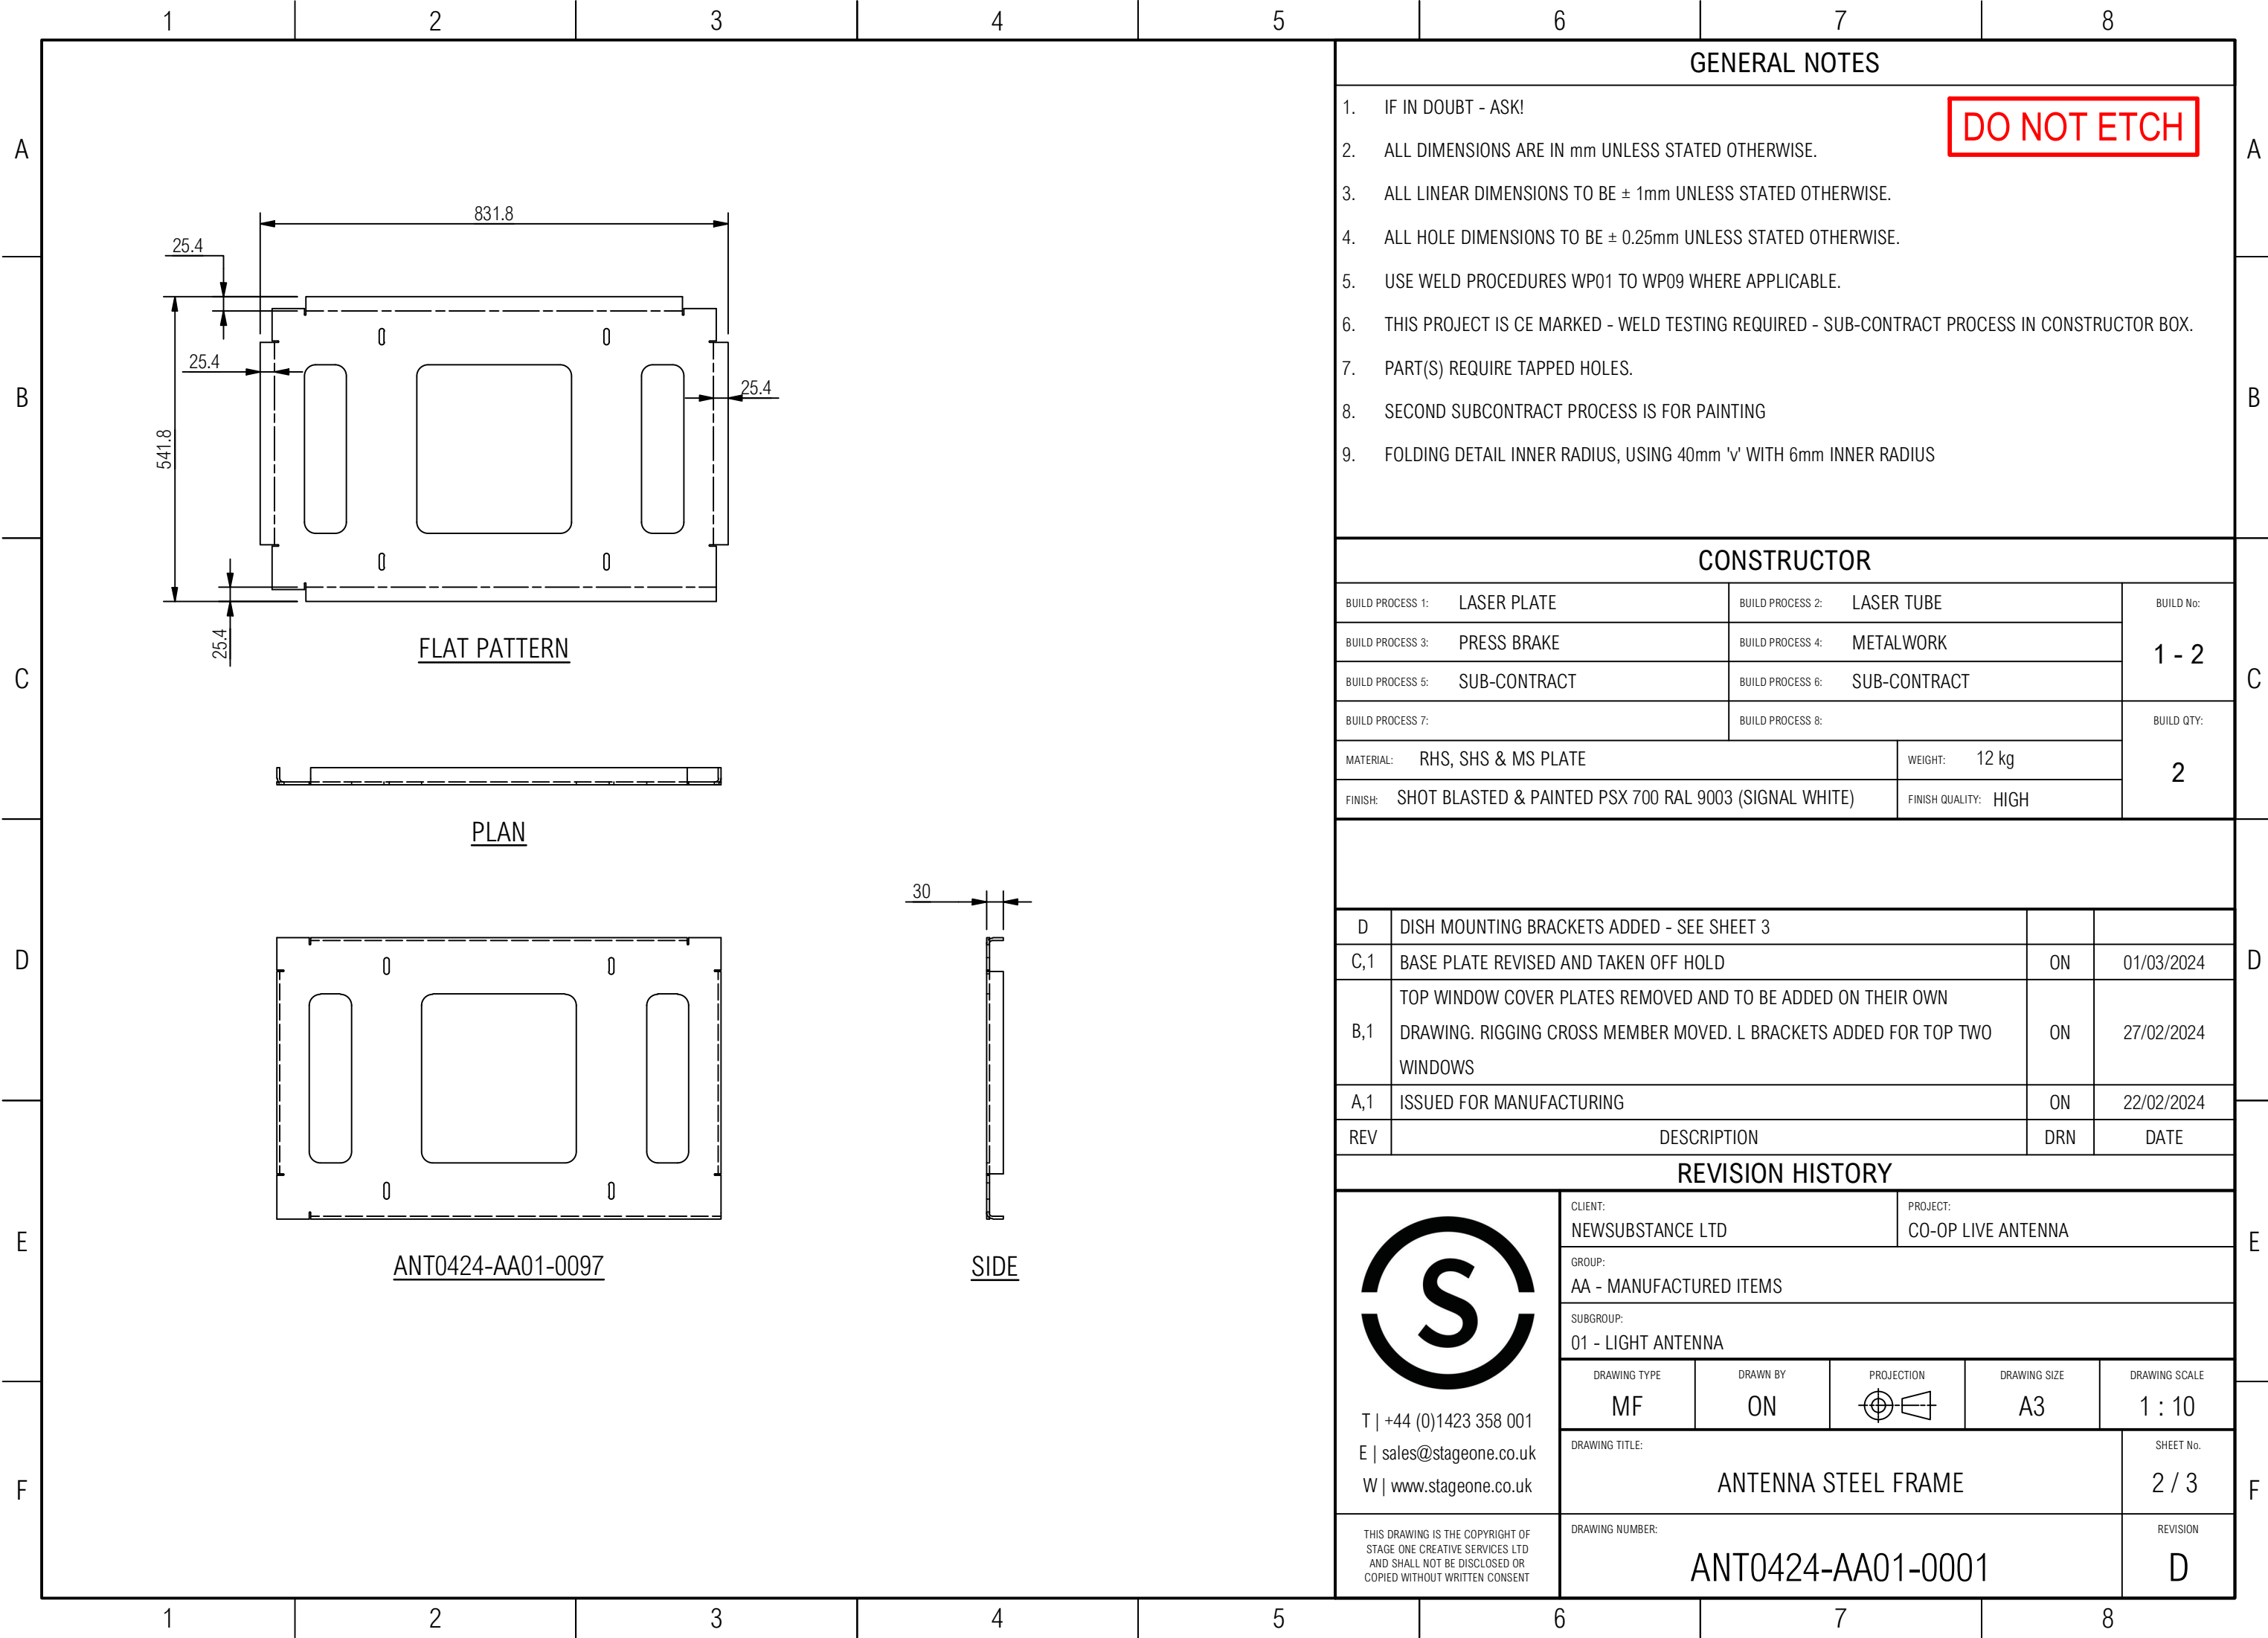

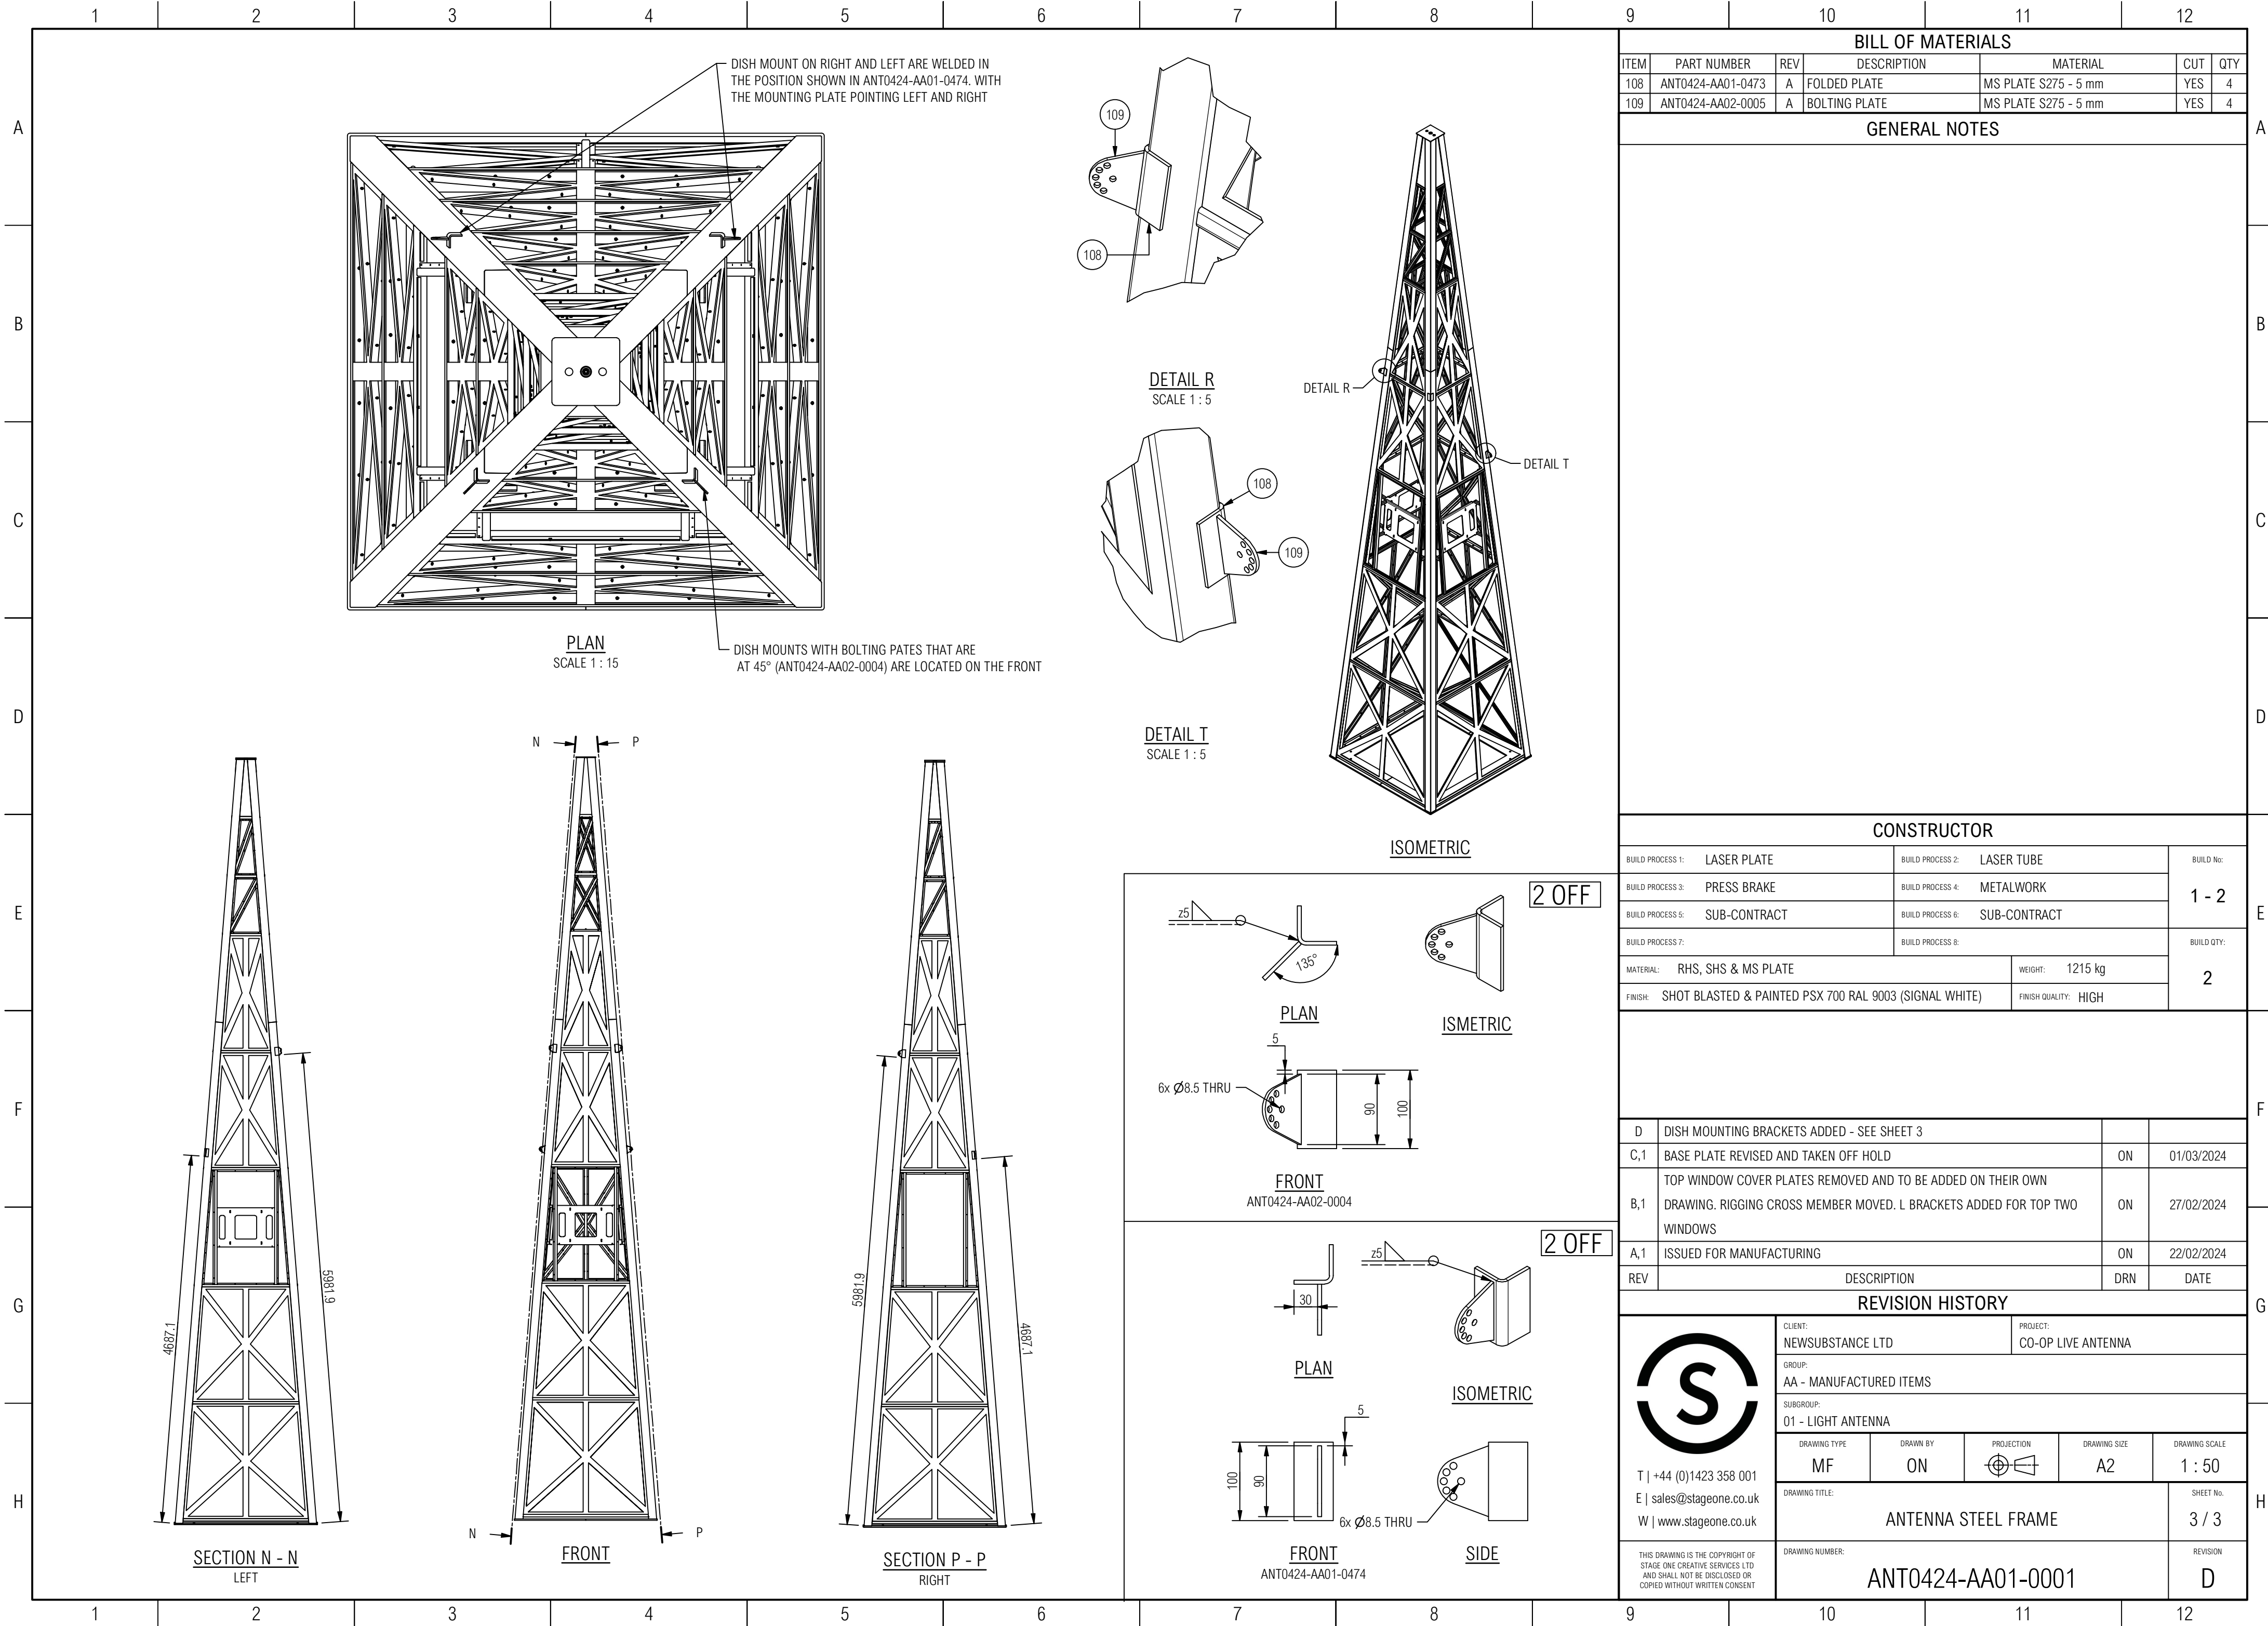

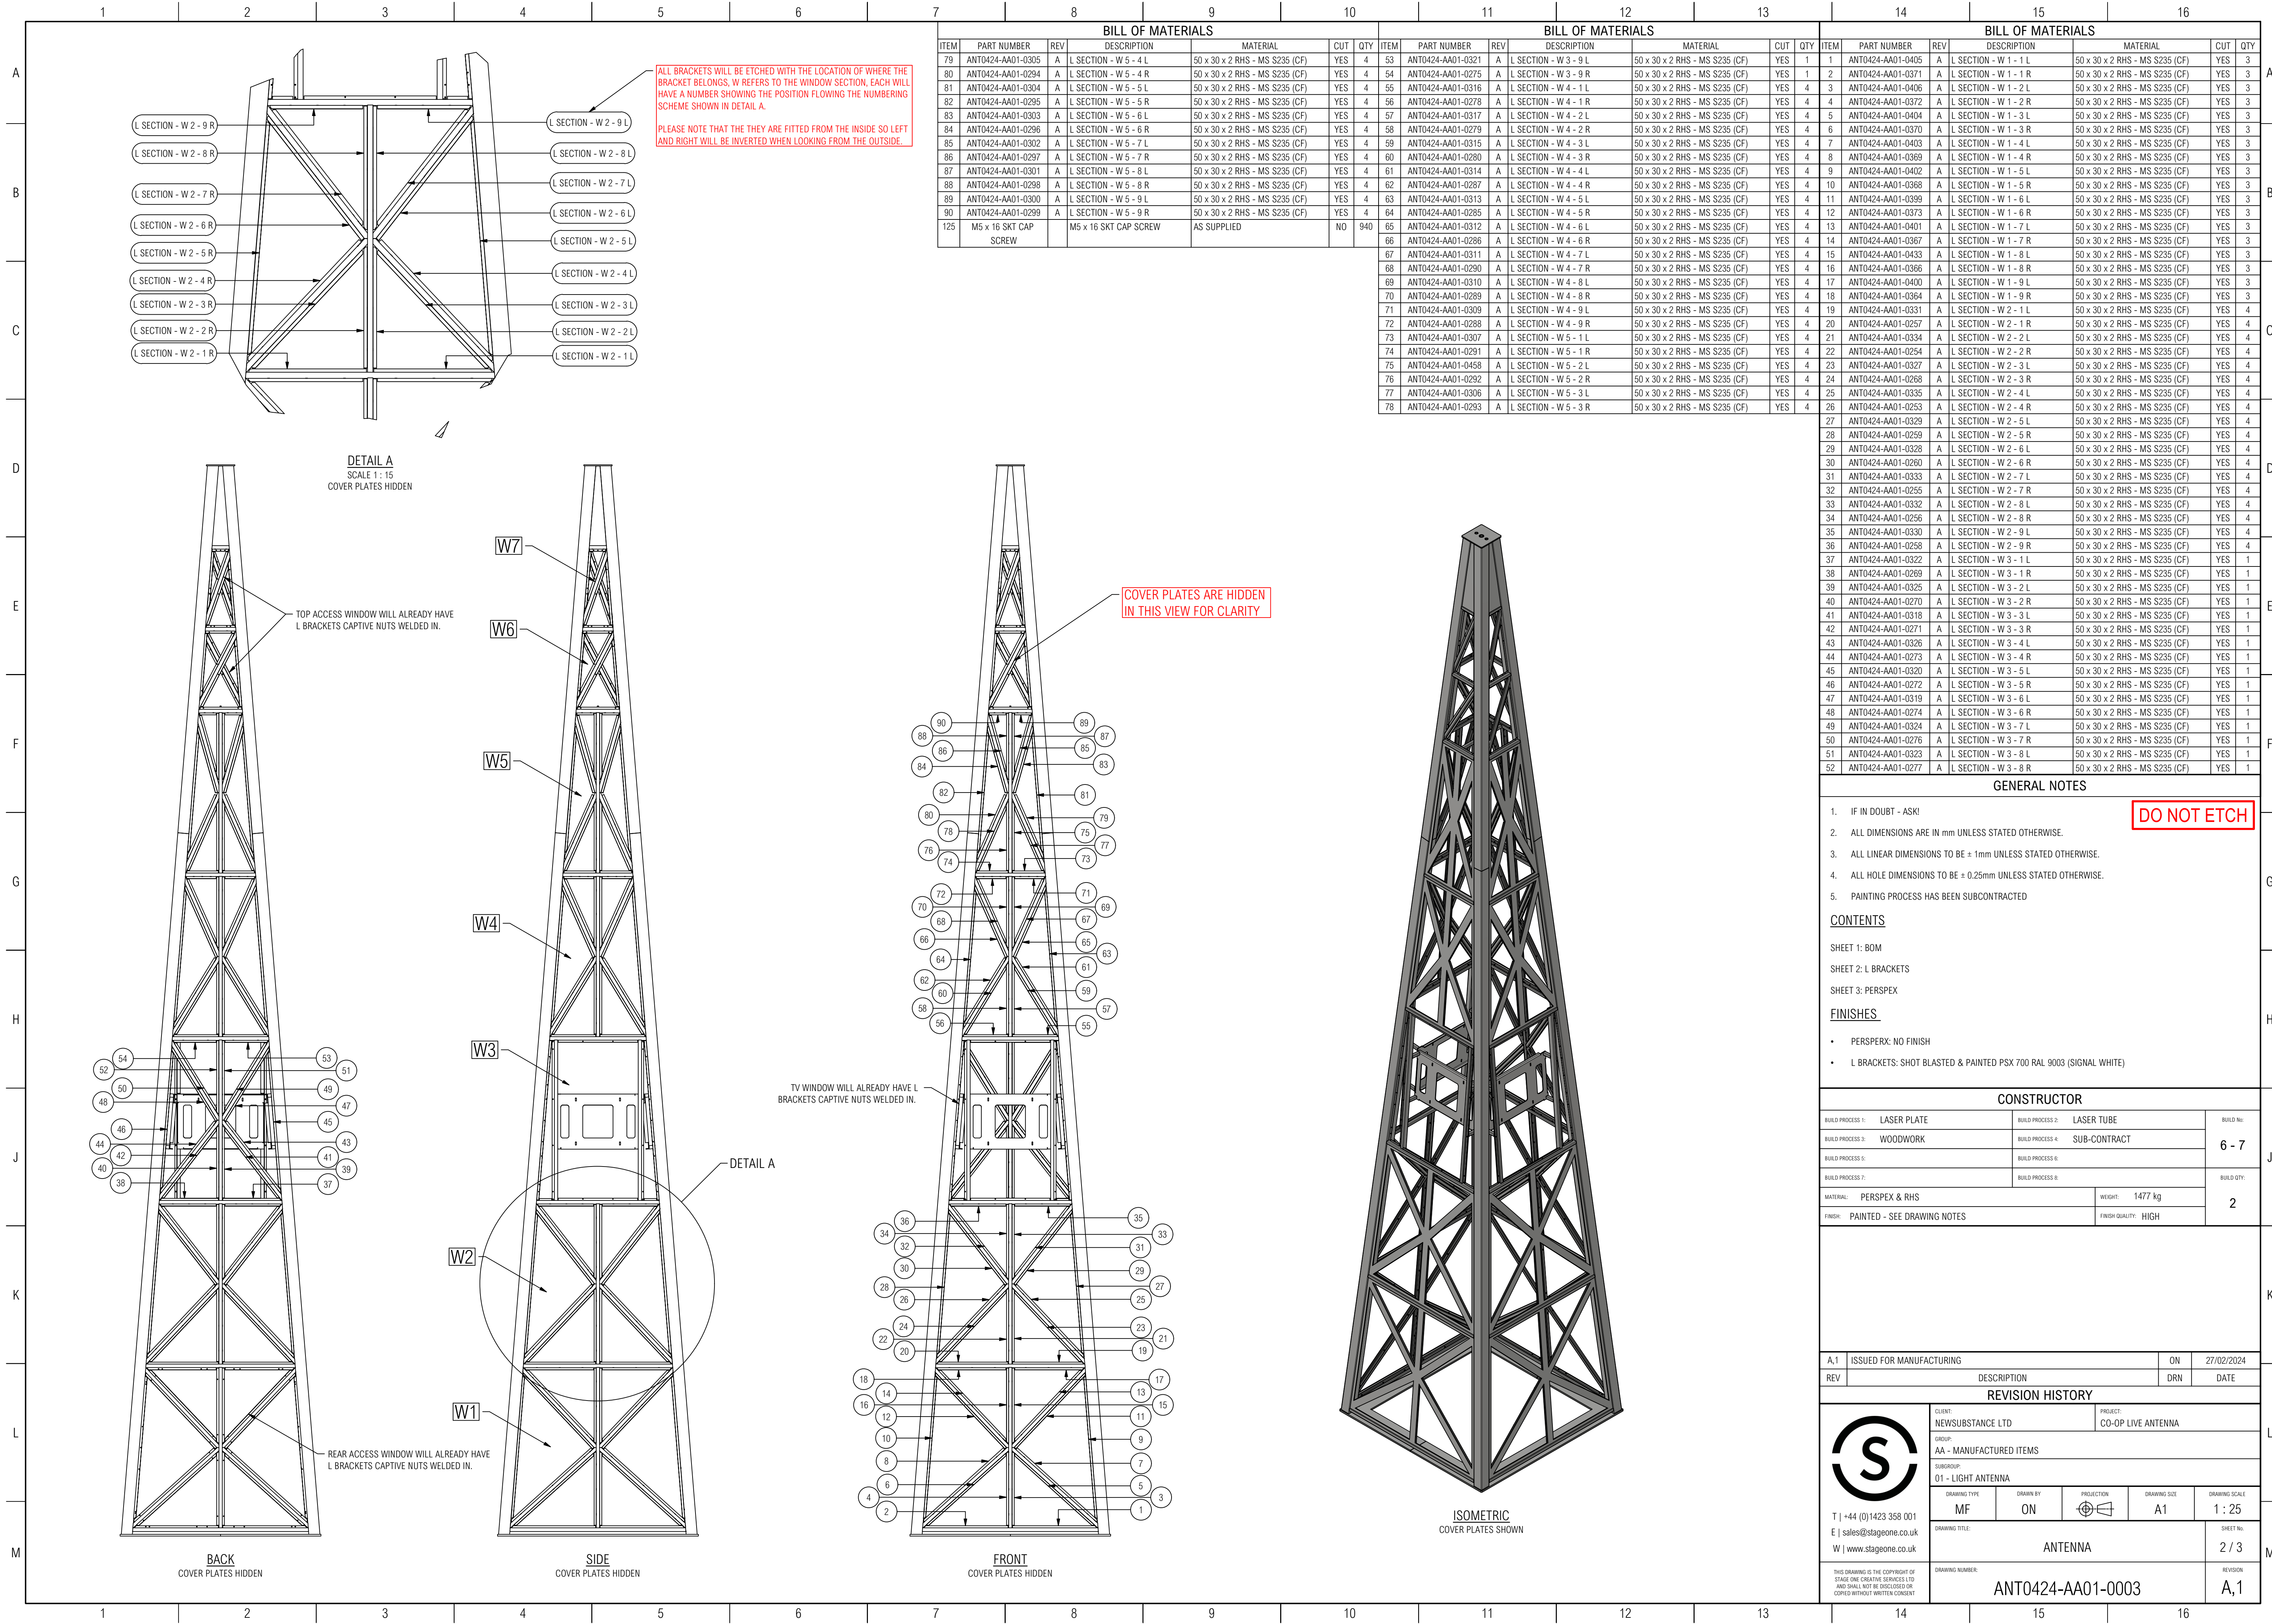



GENERAL NOTES

- ## CONTENTS

SHEET 1: BOM

SHEET 2: L BRACKETS

SHEET 3: PERSPEX


FINISHES

- PERSPERX: NO FINISH
- L BRACKETS: SHOT BLASTED & PAINTED PSX 700 RAL 9003 (SIGNAL WHITE)

BUILD PROCESS 1:	LASER PLATE	BUILD PROCESS 2:	LASER TUBE	BUILD No: 6 - 7
BUILD PROCESS 3:	WOODWORK	BUILD PROCESS 4:	SUB-CONTRACT	
BUILD PROCESS 5:		BUILD PROCESS 6:		
BUILD PROCESS 7:		BUILD PROCESS 8:		
MATERIAL: PERSPEX & RHS		WEIGHT:	1477 kg	BUILD QTY: 2
FINISH: PAINTED - SEE DRAWING NOTES		FINISH QUALITY:	HIGH	

REVISION HISTORY	
1	Initial Release
2	Minor corrections
3	Major revision
4	Minor corrections
5	Minor corrections
 T +44 (0)1423 358 001 E sales@stageone.co.uk W www.stageone.co.uk	CLIENT: NEWSUBSTANCE LTD		PROJECT: CO-OP LIVE ANTENNA	
	GROUP: AA - MANUFACTURED ITEMS			
	SUBGROUP: 01 - LIGHT ANTENNA			
	DRAWING TYPE MF	DRAWN BY ON	PROJECTION 	DRAWING SIZE A1
DRAWING TITLE: ANTENNA				SHEET No: 3 / 3
THIS DRAWING IS THE COPYRIGHT OF STAGE ONE CREATIVE SERVICES LTD AND SHALL NOT BE REPRODUCED OR COPIED WITHOUT WRITTEN CONSENT		DRAWING NUMBER: ANT0424-AA01-0003		REVISION A,1

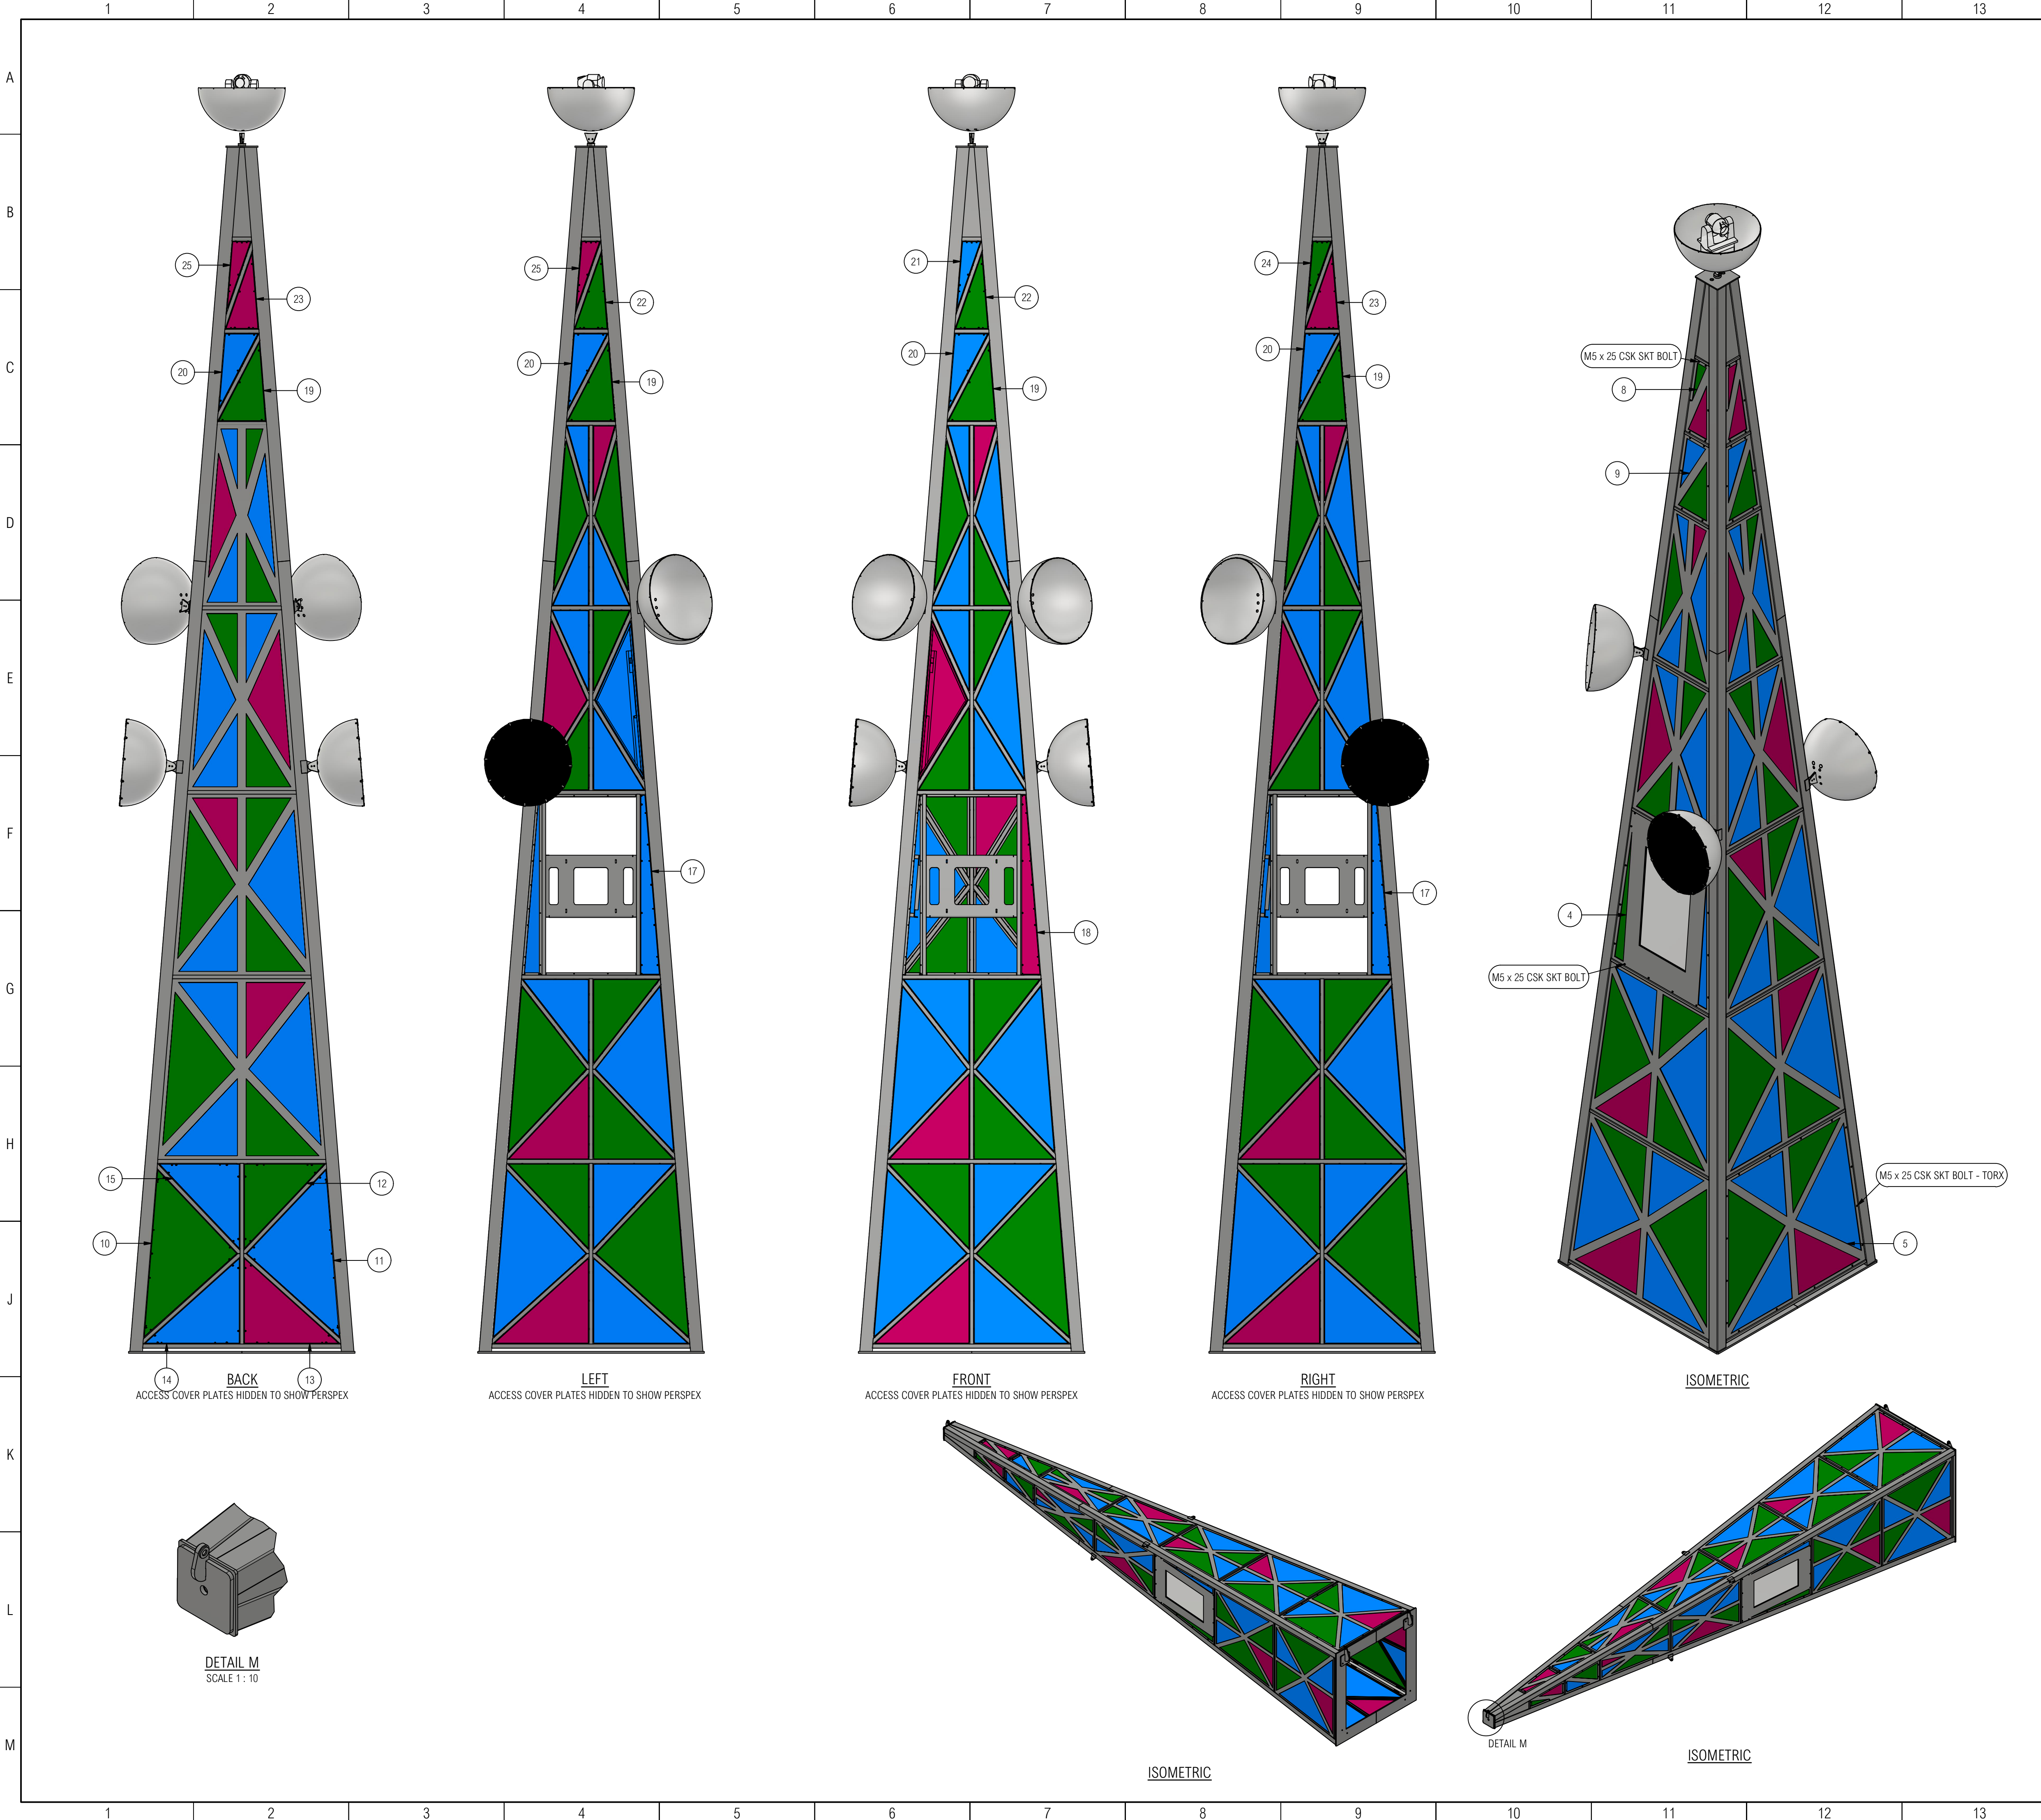


ITEM LIST			
BUILD No.	PART NUMBER	DESCRIPTION	QTY
4	ANT0424-AA01-0363	TV ACCESS HATCH	3
5	ANT0424-AA01-0415	BOTTOM ACCESS HATCH	1
6 - 7	ANT0424-AA01-0003	ANTENNA	1
8	ANT0424-AA01-0378	WINDOW 7 ACCESS PLATE	4
9	ANT0424-AA01-0377	WINDOW 6 ACCESS PLATE	4
10	ANT0424-AA01-0140	W1 - P2 - GREEN - ACCESS	1
11	ANT0424-AA01-0469	W1 - P2 - BLUE- ACCESS	1
12	ANT0424-AA01-0468	W1 - P3 - GREEN - ACCESS	1
13	ANT0424-AA01-0467	W1 - P1 - PINK- ACCESS	1
14	ANT0424-AA01-0465	W1 - P1 - BLUE - ACCESS	1
15	ANT0424-AA01-0464	W1 - P3 - BLUE - ACCESS	1
16	ANT0424-AA01-0463	W3 - P4 - GREEN - ACCESS	3
17	ANT0424-AA01-0418	W3 - P5 - BLUE - ACCESS	2
18	ANT0424-AA01-0417	W3 - P5 - PINK - ACCESS	1
19	ANT0424-AA01-0379	W6 - P1 - GREEN - ACCESS	4
20	ANT0424-AA01-0380	W6 - P2 - BLUE - ACCESS	4
21	ANT0424-AA01-0382	W7 - P1 - BLUE - ACCESS	1
22	ANT0424-AA01-0381	W7 - P1 - GREEN - ACCESS	2
23	ANT0424-AA01-0431	W7 - P1 - PINK - ACCESS	2
24	ANT0424-AA01-0432	W7 - P2 - GREEN - ACCESS	1
25	ANT0424-AA01-0434	W7 - P2 - PINK - ACCESS	2
26	ANT0424-EXTR-0131	LIFTING POINT A	1
27	ANT0424-EXTR-0136	LIFTING POINT B	1
28	ANT0424-EXTR-0137	LIFTING POINT C	1
N/A	ANT0424-EXTR-0044	43" TV	3
N/A	M5 x 20 CSK SKT BOLT	M5 x 20 CSK SKT BOLT	146
N/A	M5 x 25 CSK SKT BOLT	M5 x 25 CSK SKT BOLT	112
N/A	M8 WASHER - FORM A	M8 WASHER - FORM A	12
N/A	M8 x 16 HEX SCREW	M8 x 16 HEX SCREW	12
	ANT0424-AA02-0006	DISH MOUNTING BOSS	1
29	ANT0424-EXTR-0145	LED MOUNTING BRACKET	4
	ANT0424-EXTR-0144	LED	2

GENERAL NOTES			
1.	IF IN DOUBT - ASK!		
2.	ALL DIMENSIONS ARE IN mm UNLESS STATED OTHERWISE.		
3.	ALL LINEAR DIMENSIONS TO BE ± 1mm UNLESS STATED OTHERWISE.		
4.	ALL HOLE DIMENSIONS TO BE ± 0.25mm UNLESS STATED OTHERWISE.		

CONSTRUCTOR			
BUILD PROCESS 1:	-	BUILD PROCESS 2:	
BUILD PROCESS 3:		BUILD PROCESS 4:	
BUILD PROCESS 5:		BUILD PROCESS 6:	
BUILD PROCESS 7:		BUILD PROCESS 8:	
MATERIAL:	N/A	WEIGHT:	1909 kg
FINISH:	N/A	FINISH QUALITY:	STANDARD
		BUILD QTY:	1

A	ISSUED FOR REVIEW		
REV	DESCRIPTION	DRN	DATE

A		ISSUED FOR REVIEW				
REV	DESCRIPTION				DRN	DATE
REVISION HISTORY						
	CLIENT:		PROJECT:			
	NEWSUBSTANCE LTD		CO-OP LIVE ANTENNA			
	GROUP:					
	EX - EXTRA					
	SUBGROUP:					
	TR - EXTRA					
DRAWING TYPE		DRAWN BY	PROJECTION	DRAWING SIZE	DRAWING SCALE	
SP		ON		A1	1 : 25	
DRAWING TITLE:					SHEET NO:	
CO-OP LIVE ANTENNA GA					1 / 1	
DRAWING NUMBER:					REVISION	
THIS DRAWING IS THE COPYRIGHT OF STAGE ONE CREATIVE SERVICES LTD AND SHALL NOT BE DISCLOSED OR COPIED WITHOUT WRITTEN CONSENT					ANT0424-EXTR-0001 A	

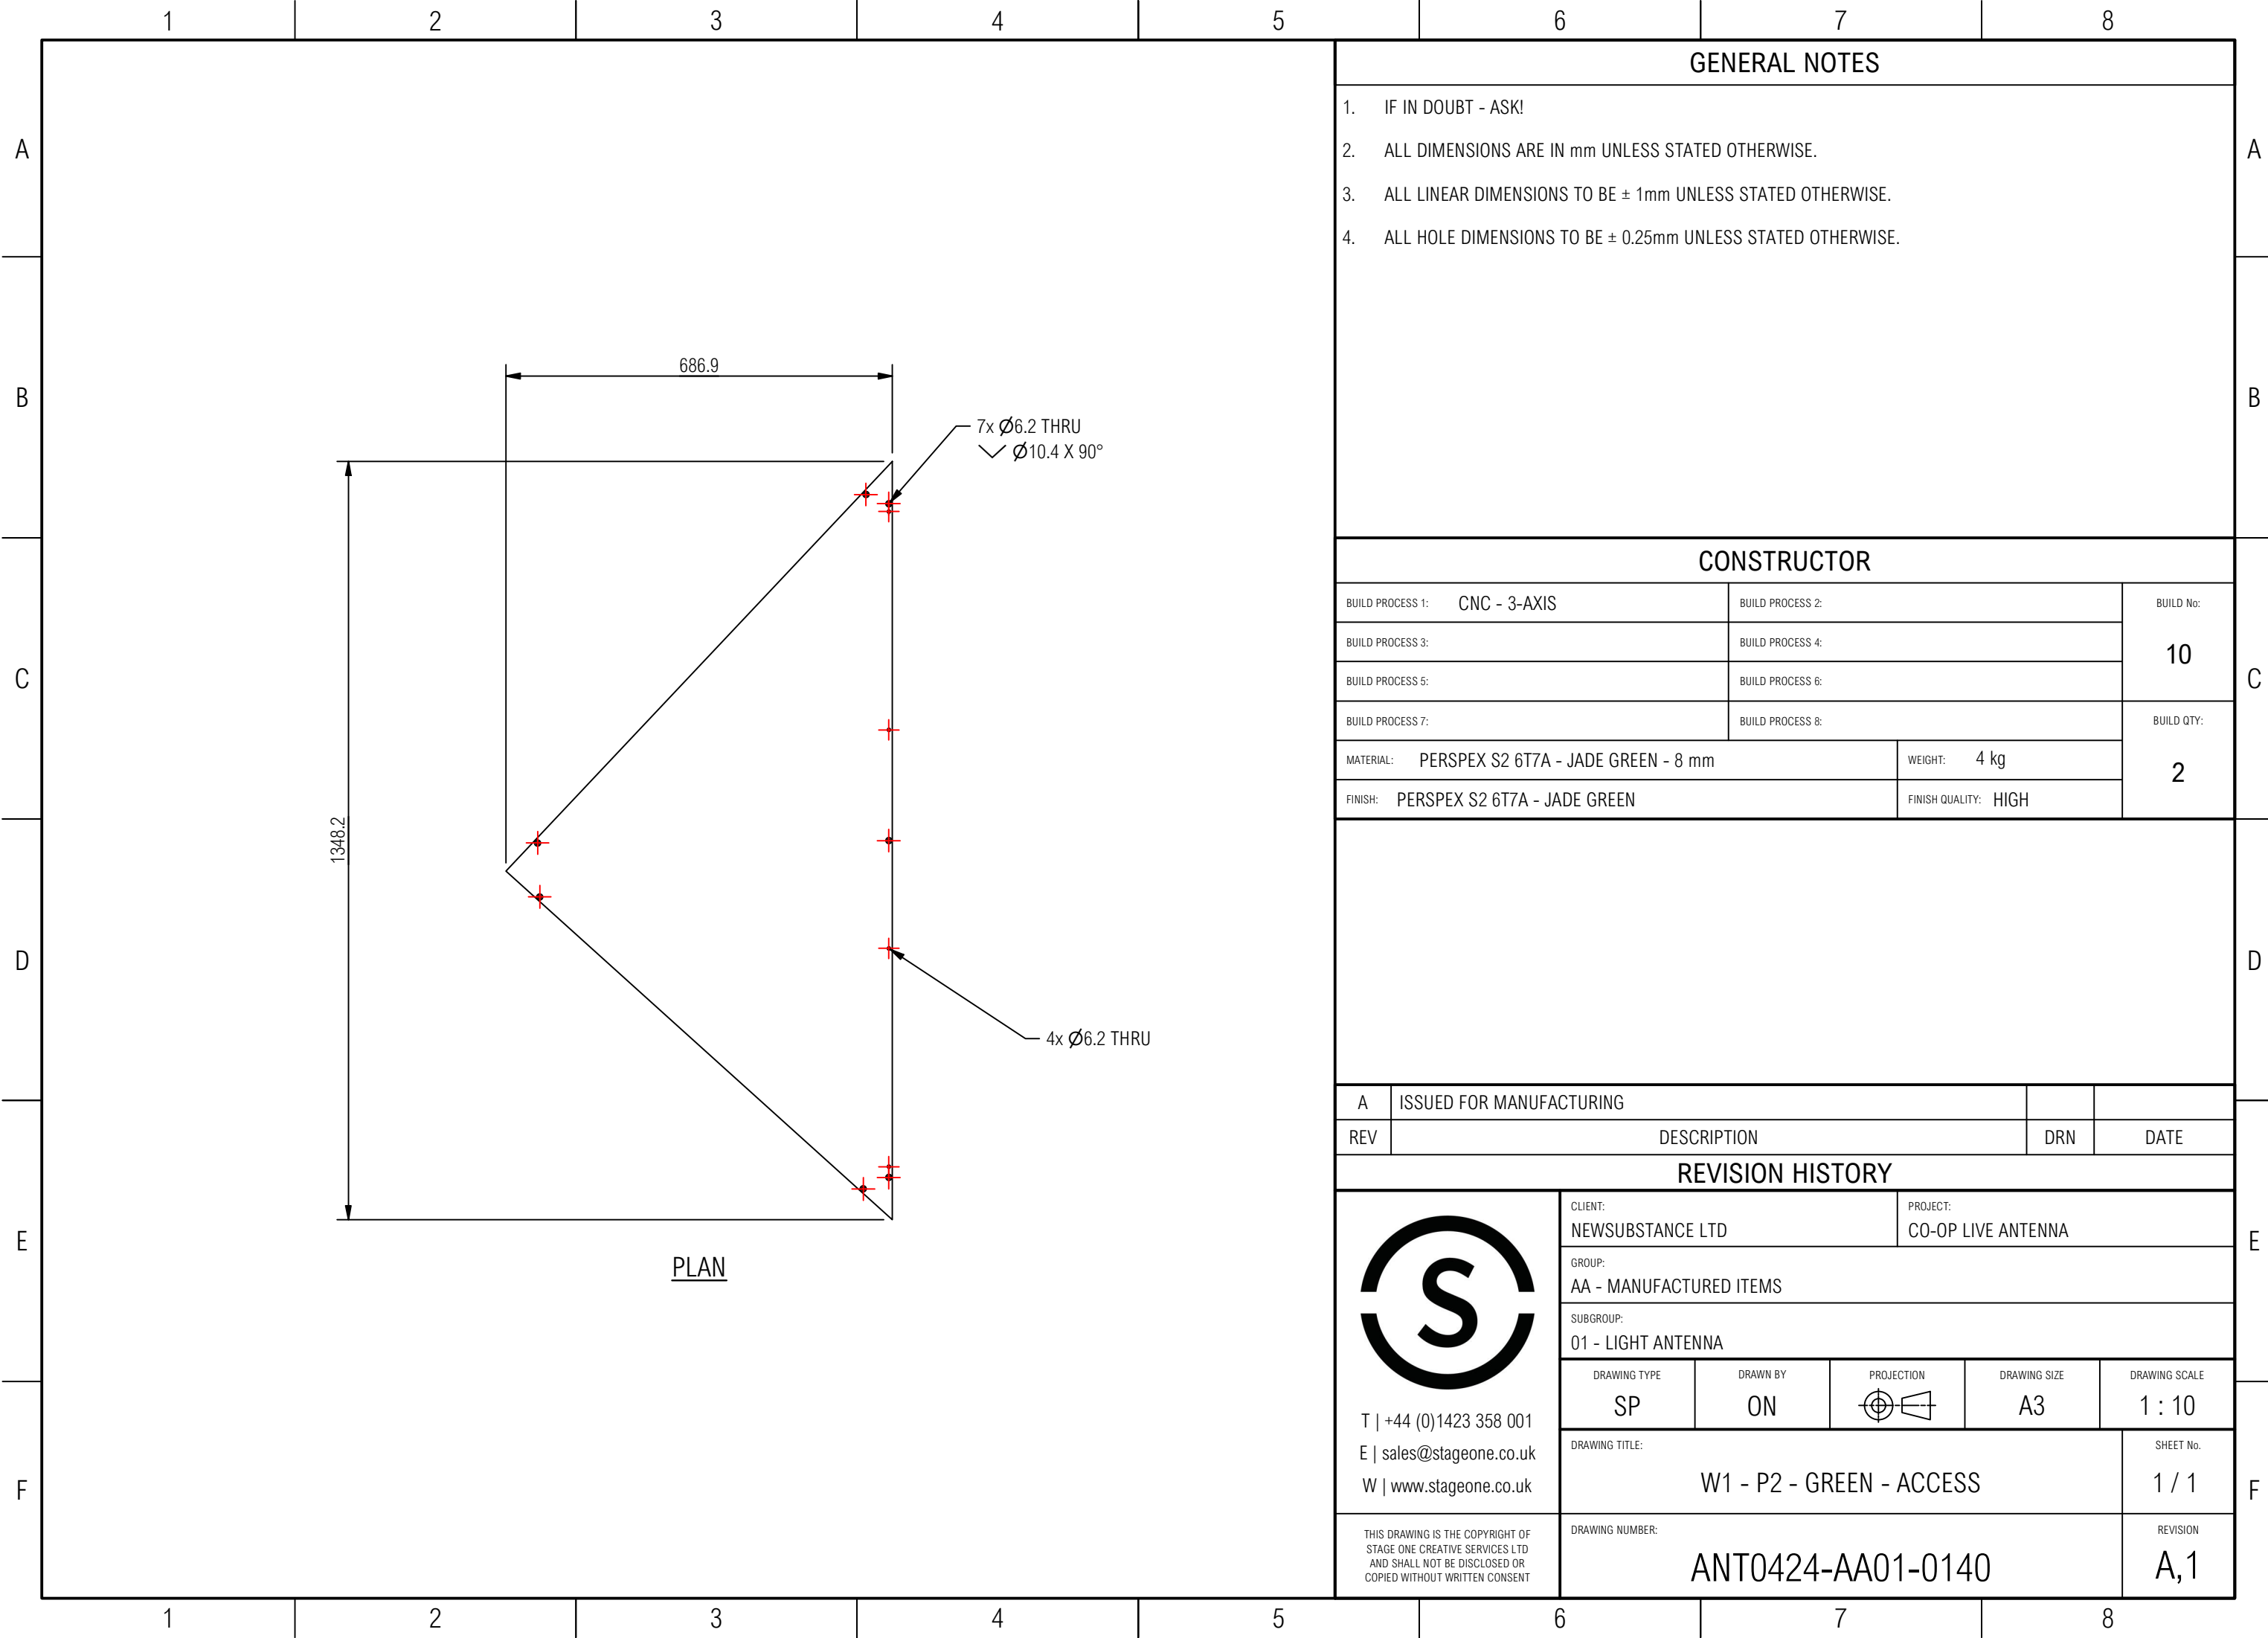

GENERAL NOTES

- 1. IF IN DOUBT - ASK!
- 2. ALL DIMENSIONS ARE IN mm UNLESS STATED OTHERWISE.
- 3. ALL LINEAR DIMENSIONS TO BE ± 1mm UNLESS STATED OTHERWISE.
- 4. ALL HOLE DIMENSIONS TO BE ± 0.25mm UNLESS STATED OTHERWISE.


CONSTRUCTOR


BUILD PROCESS 1:	CNC - 3-AXIS	BUILD PROCESS 2:		BUILD No:
BUILD PROCESS 3:		BUILD PROCESS 4:		10
BUILD PROCESS 5:		BUILD PROCESS 6:		
BUILD PROCESS 7:		BUILD PROCESS 8:		BUILD QTY:
MATERIAL:	PERSPEX S2 6T7A - JADE GREEN - 8 mm	WEIGHT:	4 kg	2
FINISH:	PERSPEX S2 6T7A - JADE GREEN	FINISH QUALITY:	HIGH	

A	ISSUED FOR MANUFACTURING		
REV	DESCRIPTION	DRN	DATE

REVISION HISTORY

 T +44 (0)1423 358 001 E sales@stageone.co.uk W www.stageone.co.uk THIS DRAWING IS THE COPYRIGHT OF STAGE ONE CREATIVE SERVICES LTD AND SHALL NOT BE DISCLOSED OR COPIED WITHOUT WRITTEN CONSENT	CLIENT: NEWSUBSTANCE LTD		PROJECT: CO-OP LIVE ANTENNA		
	GROUP: AA - MANUFACTURED ITEMS				
	SUBGROUP: 01 - LIGHT ANTENNA				
	DRAWING TYPE SP	DRAWN BY ON	PROJECTION 	DRAWING SIZE A3	DRAWING SCALE 1 : 10
	DRAWING TITLE: W1 - P2 - GREEN - ACCESS				SHEET No. 1 / 1
DRAWING NUMBER: ANT0424-AA01-0140				REVISION A,1	

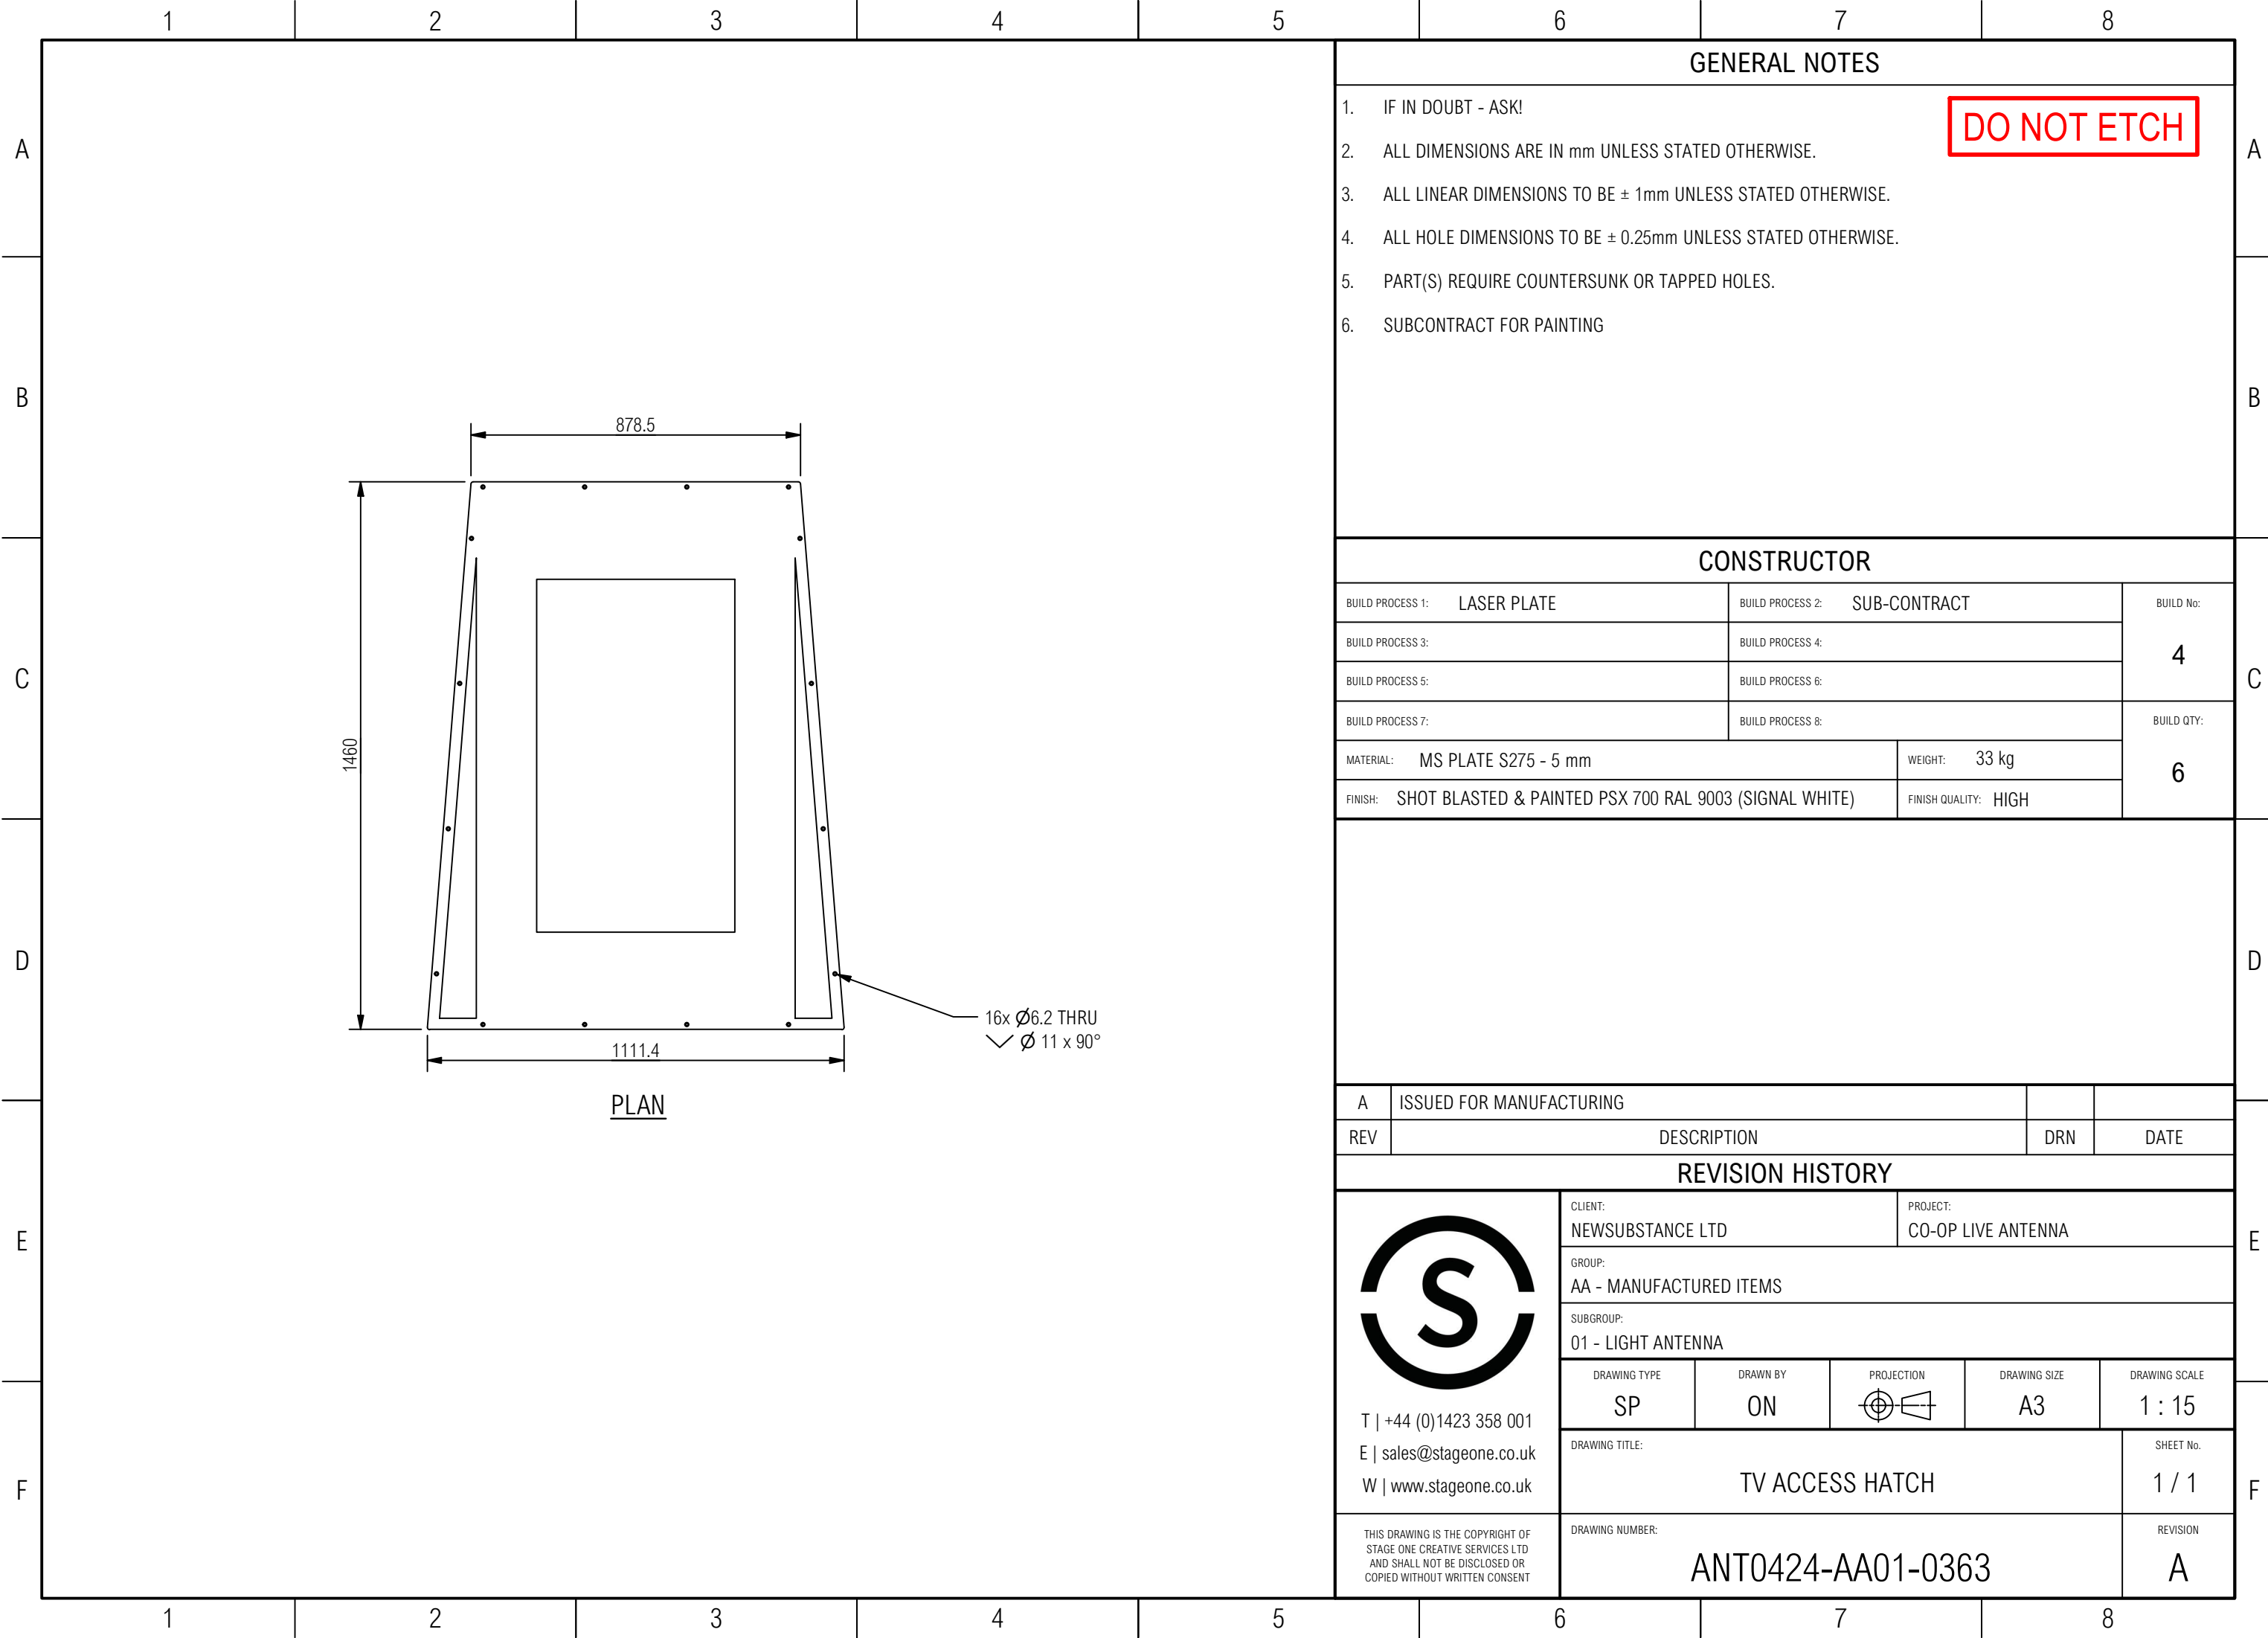

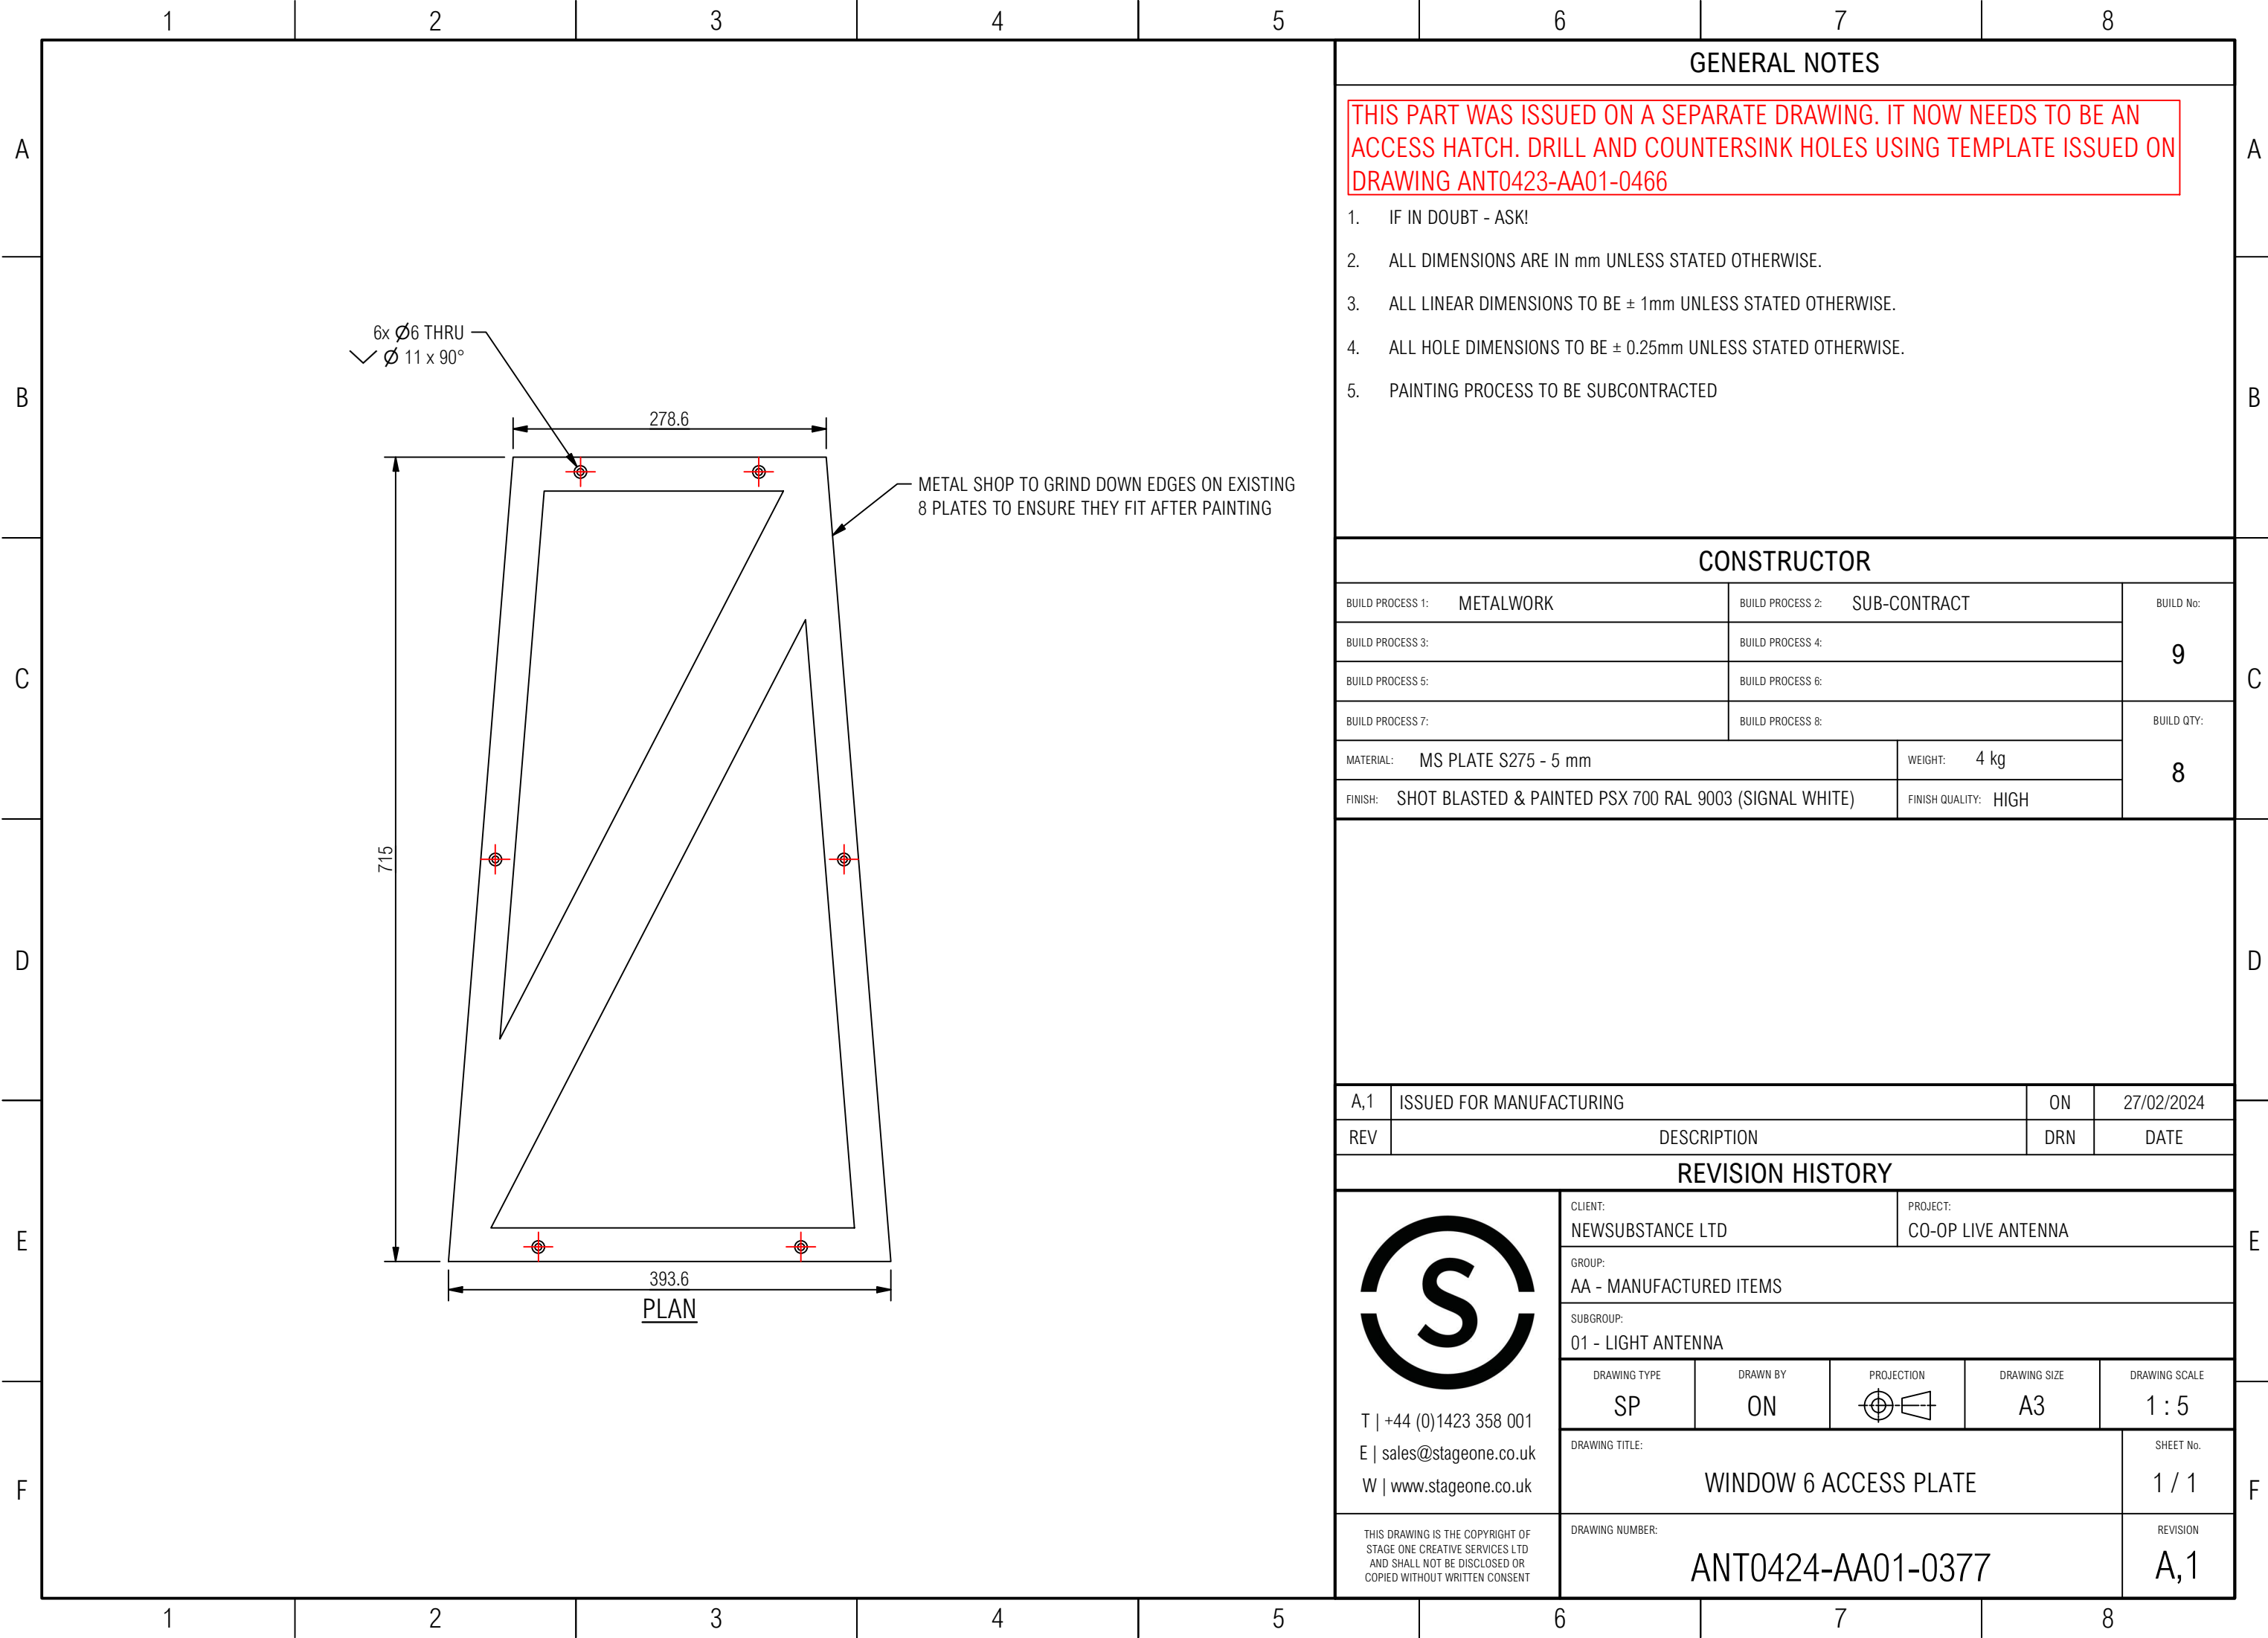

GENERAL NOTES

THIS PART WAS ISSUED ON A SEPARATE DRAWING. IT NOW NEEDS TO BE AN ACCESS HATCH. DRILL AND COUNTERSINK HOLES USING TEMPLATE ISSUED ON DRAWING ANT0423-AA01-0466

- IF IN DOUBT - ASK!
- ALL DIMENSIONS ARE IN mm UNLESS STATED OTHERWISE.
- ALL LINEAR DIMENSIONS TO BE $\pm 1\text{mm}$ UNLESS STATED OTHERWISE.
- ALL HOLE DIMENSIONS TO BE $\pm 0.25\text{mm}$ UNLESS STATED OTHERWISE.
- PAINTING PROCESS TO BE SUBCONTRACTED


CONSTRUCTOR


BUILD PROCESS 1:	METALWORK	BUILD PROCESS 2:	SUB-CONTRACT	BUILD No:
BUILD PROCESS 3:		BUILD PROCESS 4:		9
BUILD PROCESS 5:		BUILD PROCESS 6:		
BUILD PROCESS 7:		BUILD PROCESS 8:		
MATERIAL:	MS PLATE S275 - 5 mm	WEIGHT:	4 kg	8
FINISH:	SHOT BLASTED & PAINTED PSX 700 RAL 9003 (SIGNAL WHITE)	FINISH QUALITY:	HIGH	


A,1	ISSUED FOR MANUFACTURING	ON	27/02/2024
REV	DESCRIPTION	DRN	DATE

REVISION HISTORY


 T +44 (0)1423 358 001 E sales@stageone.co.uk W www.stageone.co.uk THIS DRAWING IS THE COPYRIGHT OF STAGE ONE CREATIVE SERVICES LTD AND SHALL NOT BE DISCLOSED OR COPIED WITHOUT WRITTEN CONSENT	CLIENT: NEWSUBSTANCE LTD		PROJECT: CO-OP LIVE ANTENNA		
	GROUP: AA - MANUFACTURED ITEMS				
	SUBGROUP: 01 - LIGHT ANTENNA				
	DRAWING TYPE SP	DRAWN BY ON	PROJECTION 	DRAWING SIZE A3	DRAWING SCALE 1 : 5
	DRAWING TITLE: WINDOW 6 ACCESS PLATE				SHEET No. 1 / 1
DRAWING NUMBER: ANT0424-AA01-0377				REVISION A,1	

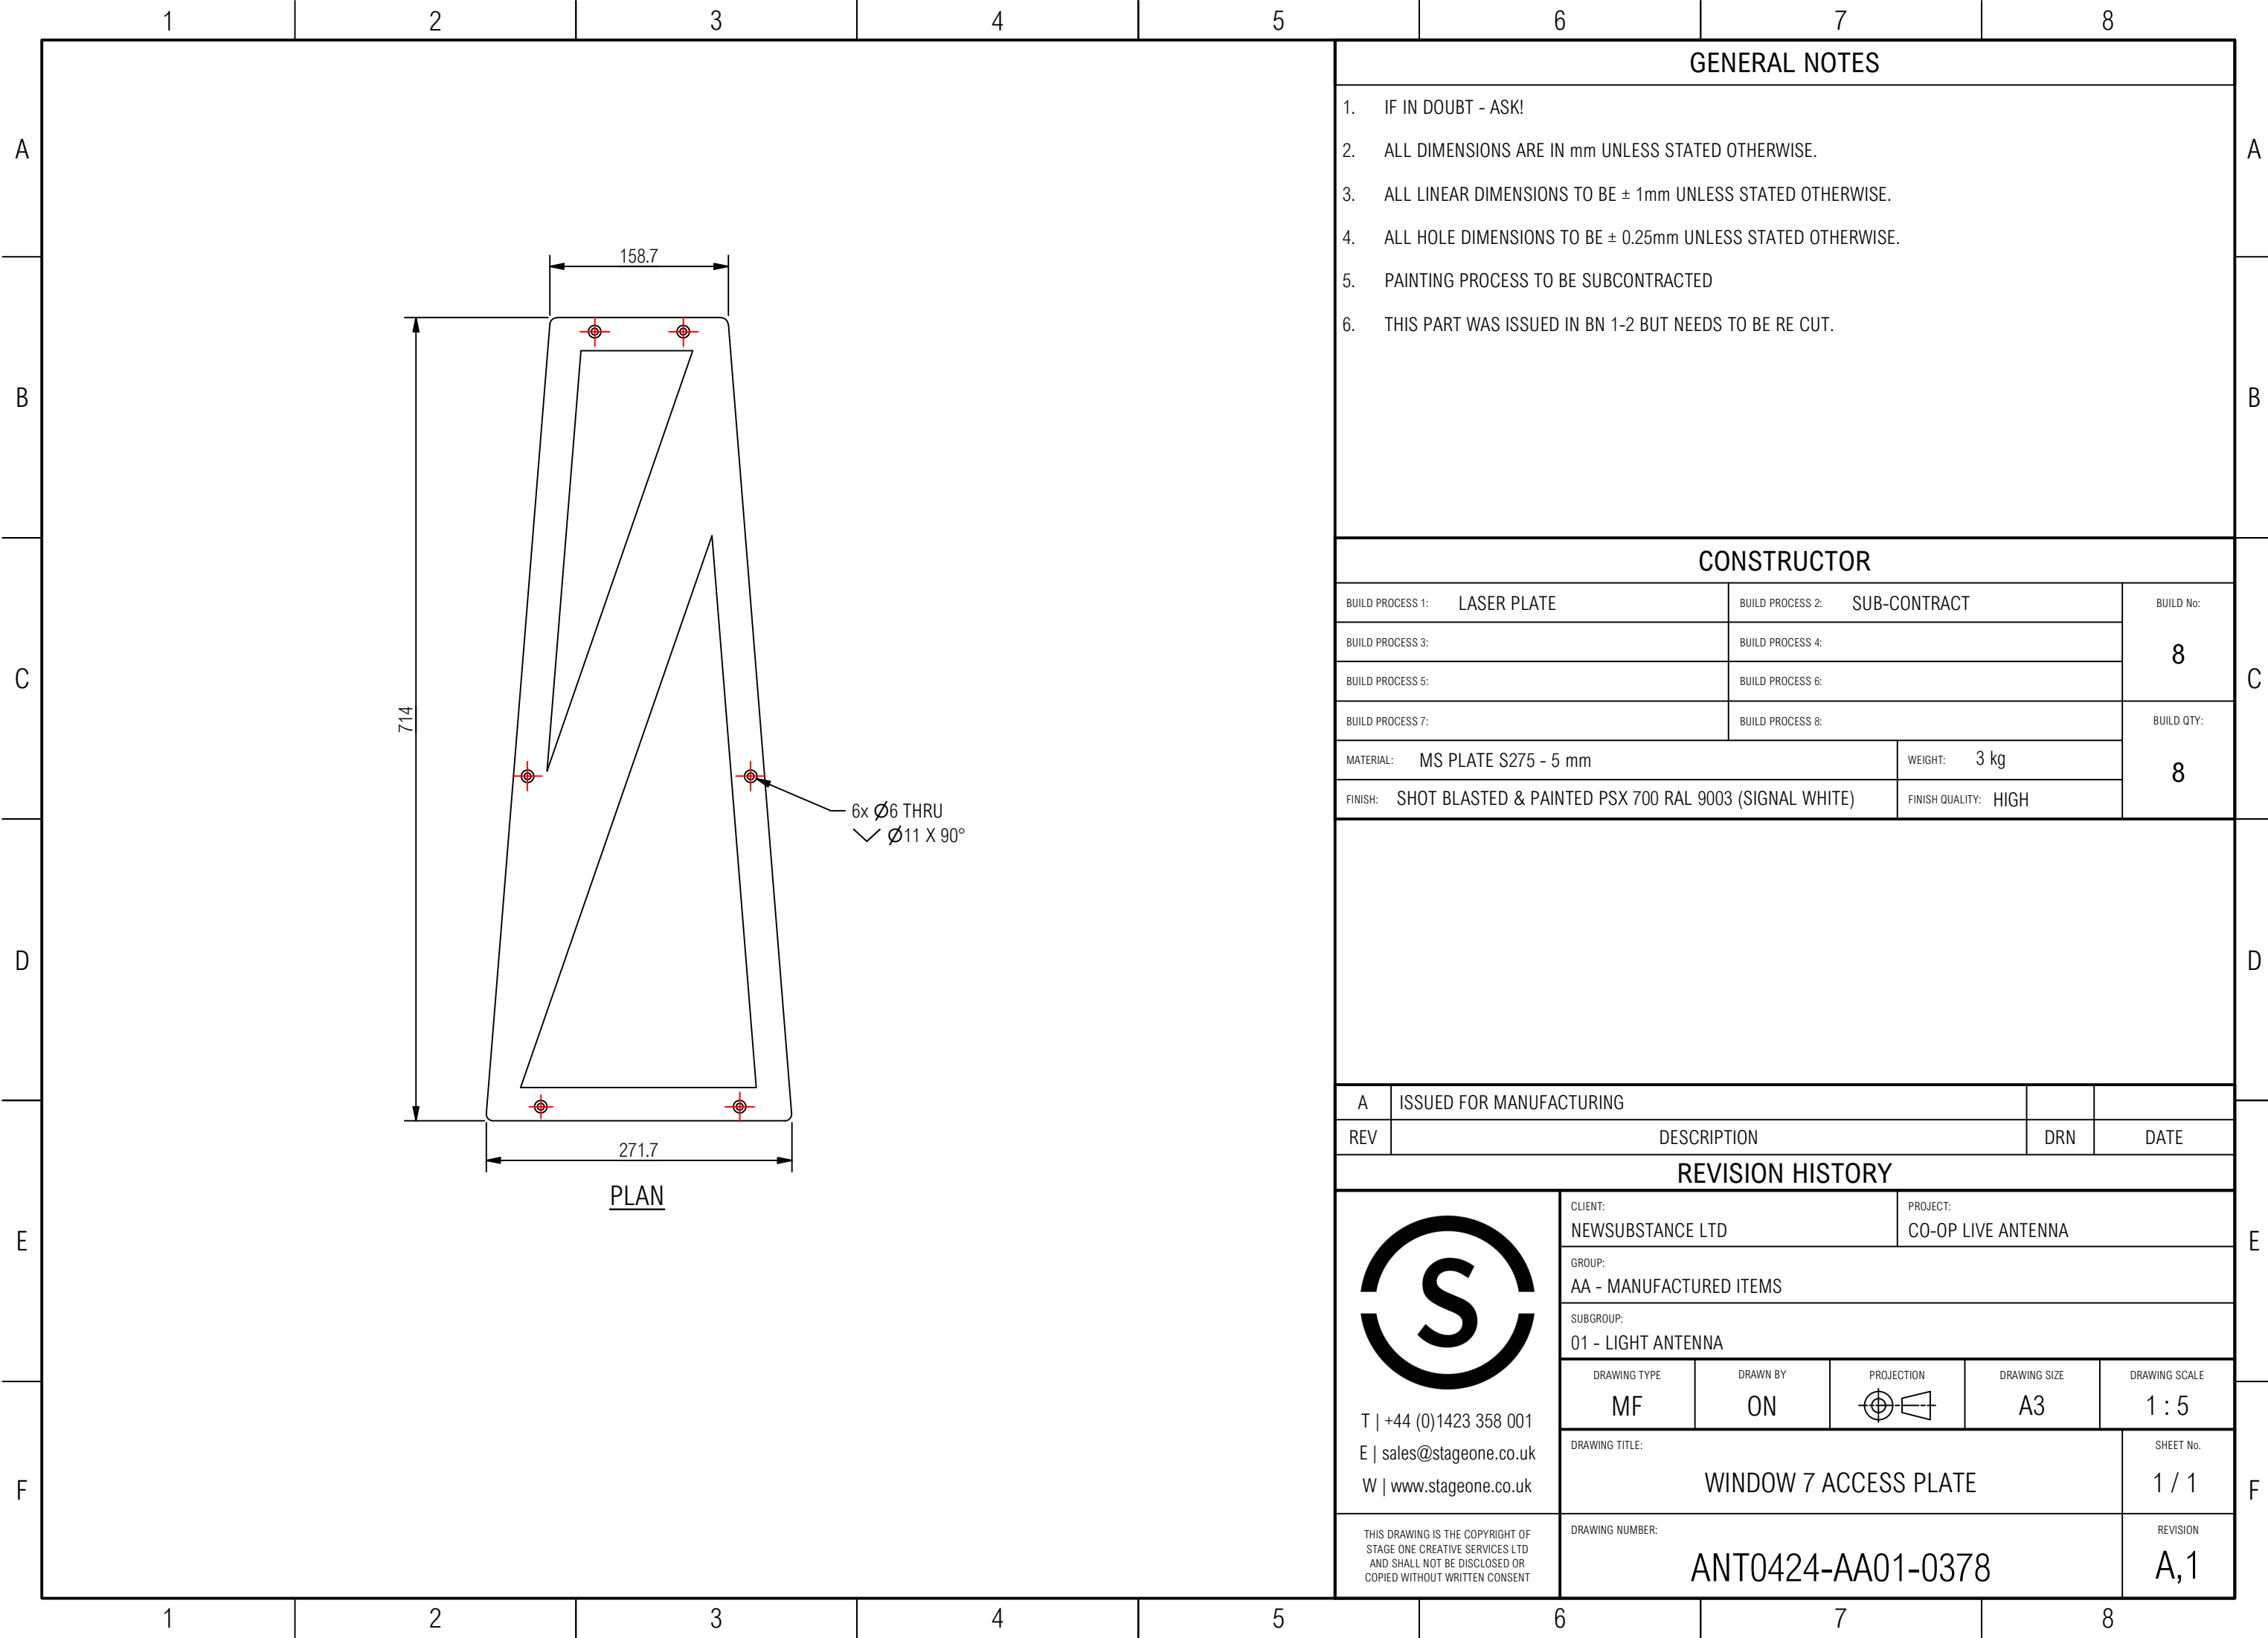

 GENERAL NOTES					
1. IF IN DOUBT - ASK!					
2. ALL DIMENSIONS ARE IN mm UNLESS STATED OTHERWISE.					
3. ALL LINEAR DIMENSIONS TO BE ± 1mm UNLESS STATED OTHERWISE.					
4. ALL HOLE DIMENSIONS TO BE ± 0.25mm UNLESS STATED OTHERWISE.					
5. PAINTING PROCESS TO BE SUBCONTRACTED					
6. THIS PART WAS ISSUED IN BN 1-2 BUT NEEDS TO BE RE CUT.					
CONSTRUCTOR					
BUILD PROCESS 1: LASER PLATE		BUILD PROCESS 2: SUB-CONTRACT		BUILD No: 8	
BUILD PROCESS 3:		BUILD PROCESS 4:			
BUILD PROCESS 5:		BUILD PROCESS 6:			
BUILD PROCESS 7:		BUILD PROCESS 8:		BUILD QTY: 8	
MATERIAL: MS PLATE S275 - 5 mm		WEIGHT: 3 kg			
FINISH: SHOT BLASTED & PAINTED PSX 700 RAL 9003 (SIGNAL WHITE)		FINISH QUALITY: HIGH			
A	ISSUED FOR MANUFACTURING				
REV	DESCRIPTION			DRN DATE	
REVISION HISTORY					
 T +44 (0)1423 358 001 E sales@stageone.co.uk W www.stageone.co.uk	CLIENT: NEWSUBSTANCE LTD		PROJECT: CO-OP LIVE ANTENNA		
	GROUP: AA - MANUFACTURED ITEMS				
	SUBGROUP: 01 - LIGHT ANTENNA				
	DRAWING TYPE MF	DRAWN BY ON	PROJECTION 	DRAWING SIZE A3	DRAWING SCALE 1 : 5
	DRAWING TITLE: WINDOW 7 ACCESS PLATE				SHEET No. 1 / 1
	DRAWING NUMBER: ANT0424-AA01-0378				REVISION A,1
THIS DRAWING IS THE COPYRIGHT OF STAGE ONE CREATIVE SERVICES LTD AND SHALL NOT BE DISCLOSED OR COPIED WITHOUT WRITTEN CONSENT					

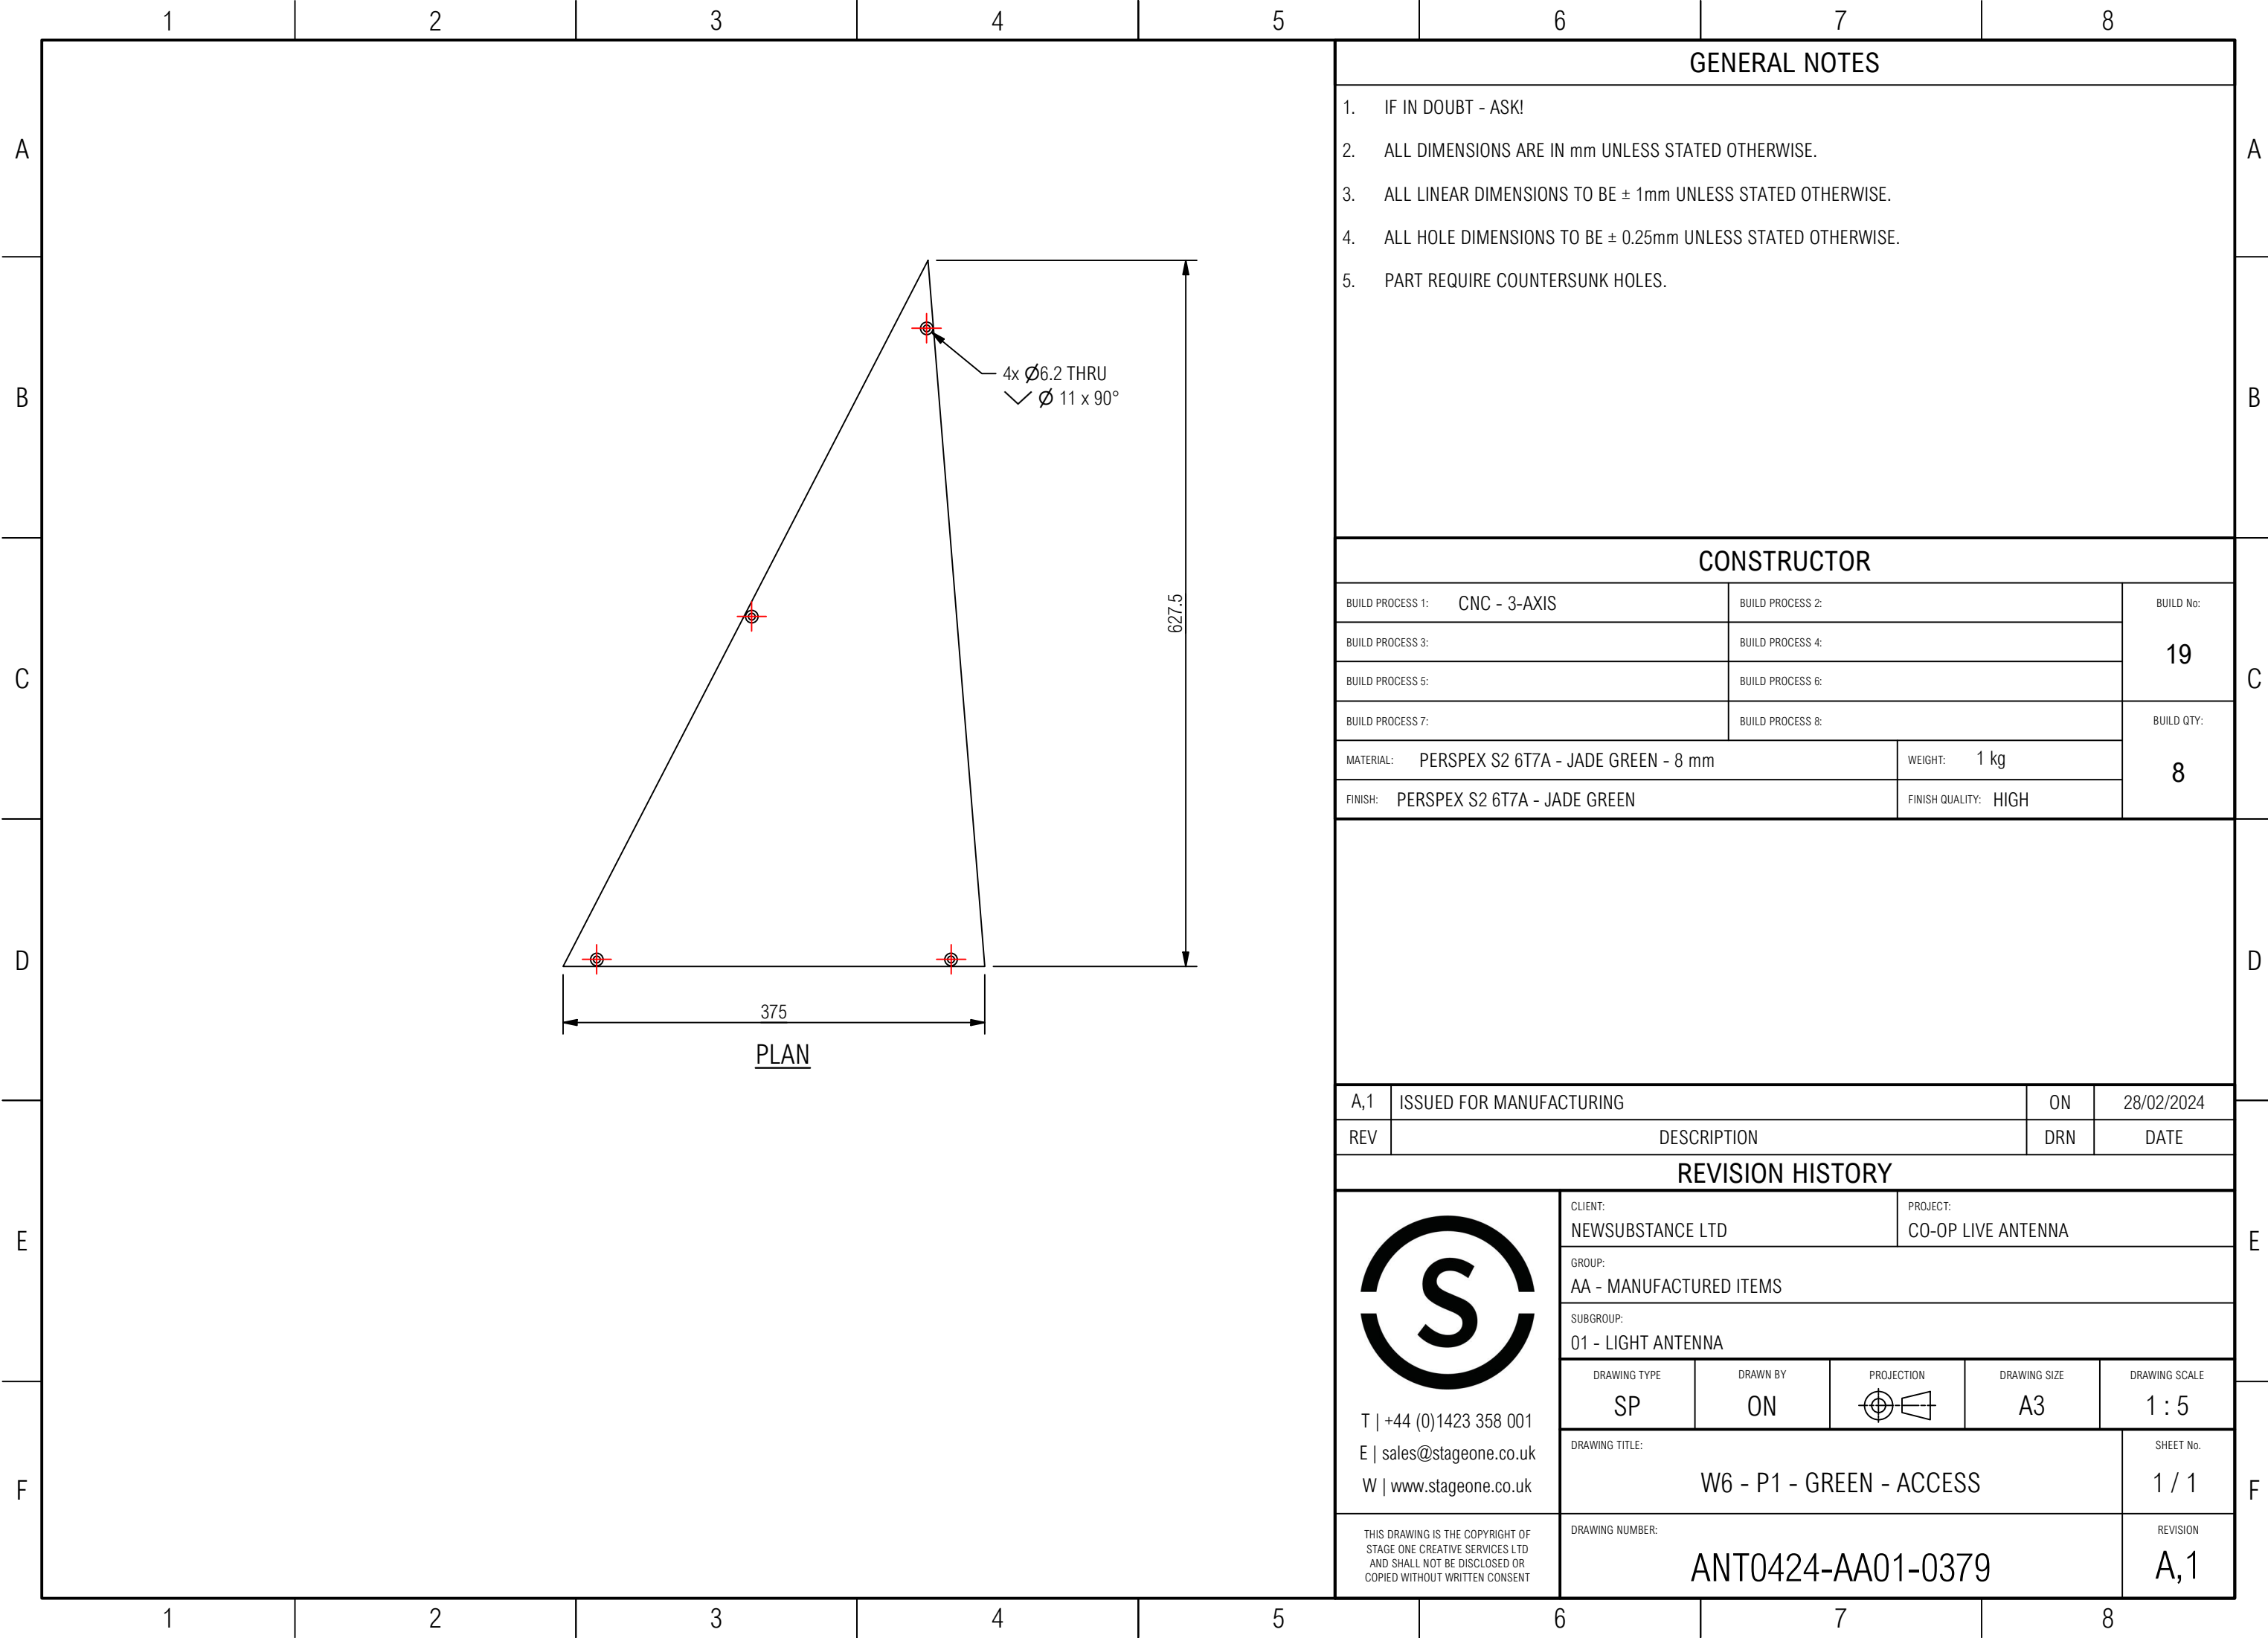

GENERAL NOTES				
1. IF IN DOUBT - ASK!				
2. ALL DIMENSIONS ARE IN mm UNLESS STATED OTHERWISE.				
3. ALL LINEAR DIMENSIONS TO BE ± 1mm UNLESS STATED OTHERWISE.				
4. ALL HOLE DIMENSIONS TO BE ± 0.25mm UNLESS STATED OTHERWISE.				
5. PART REQUIRE COUNTERSUNK HOLES.				

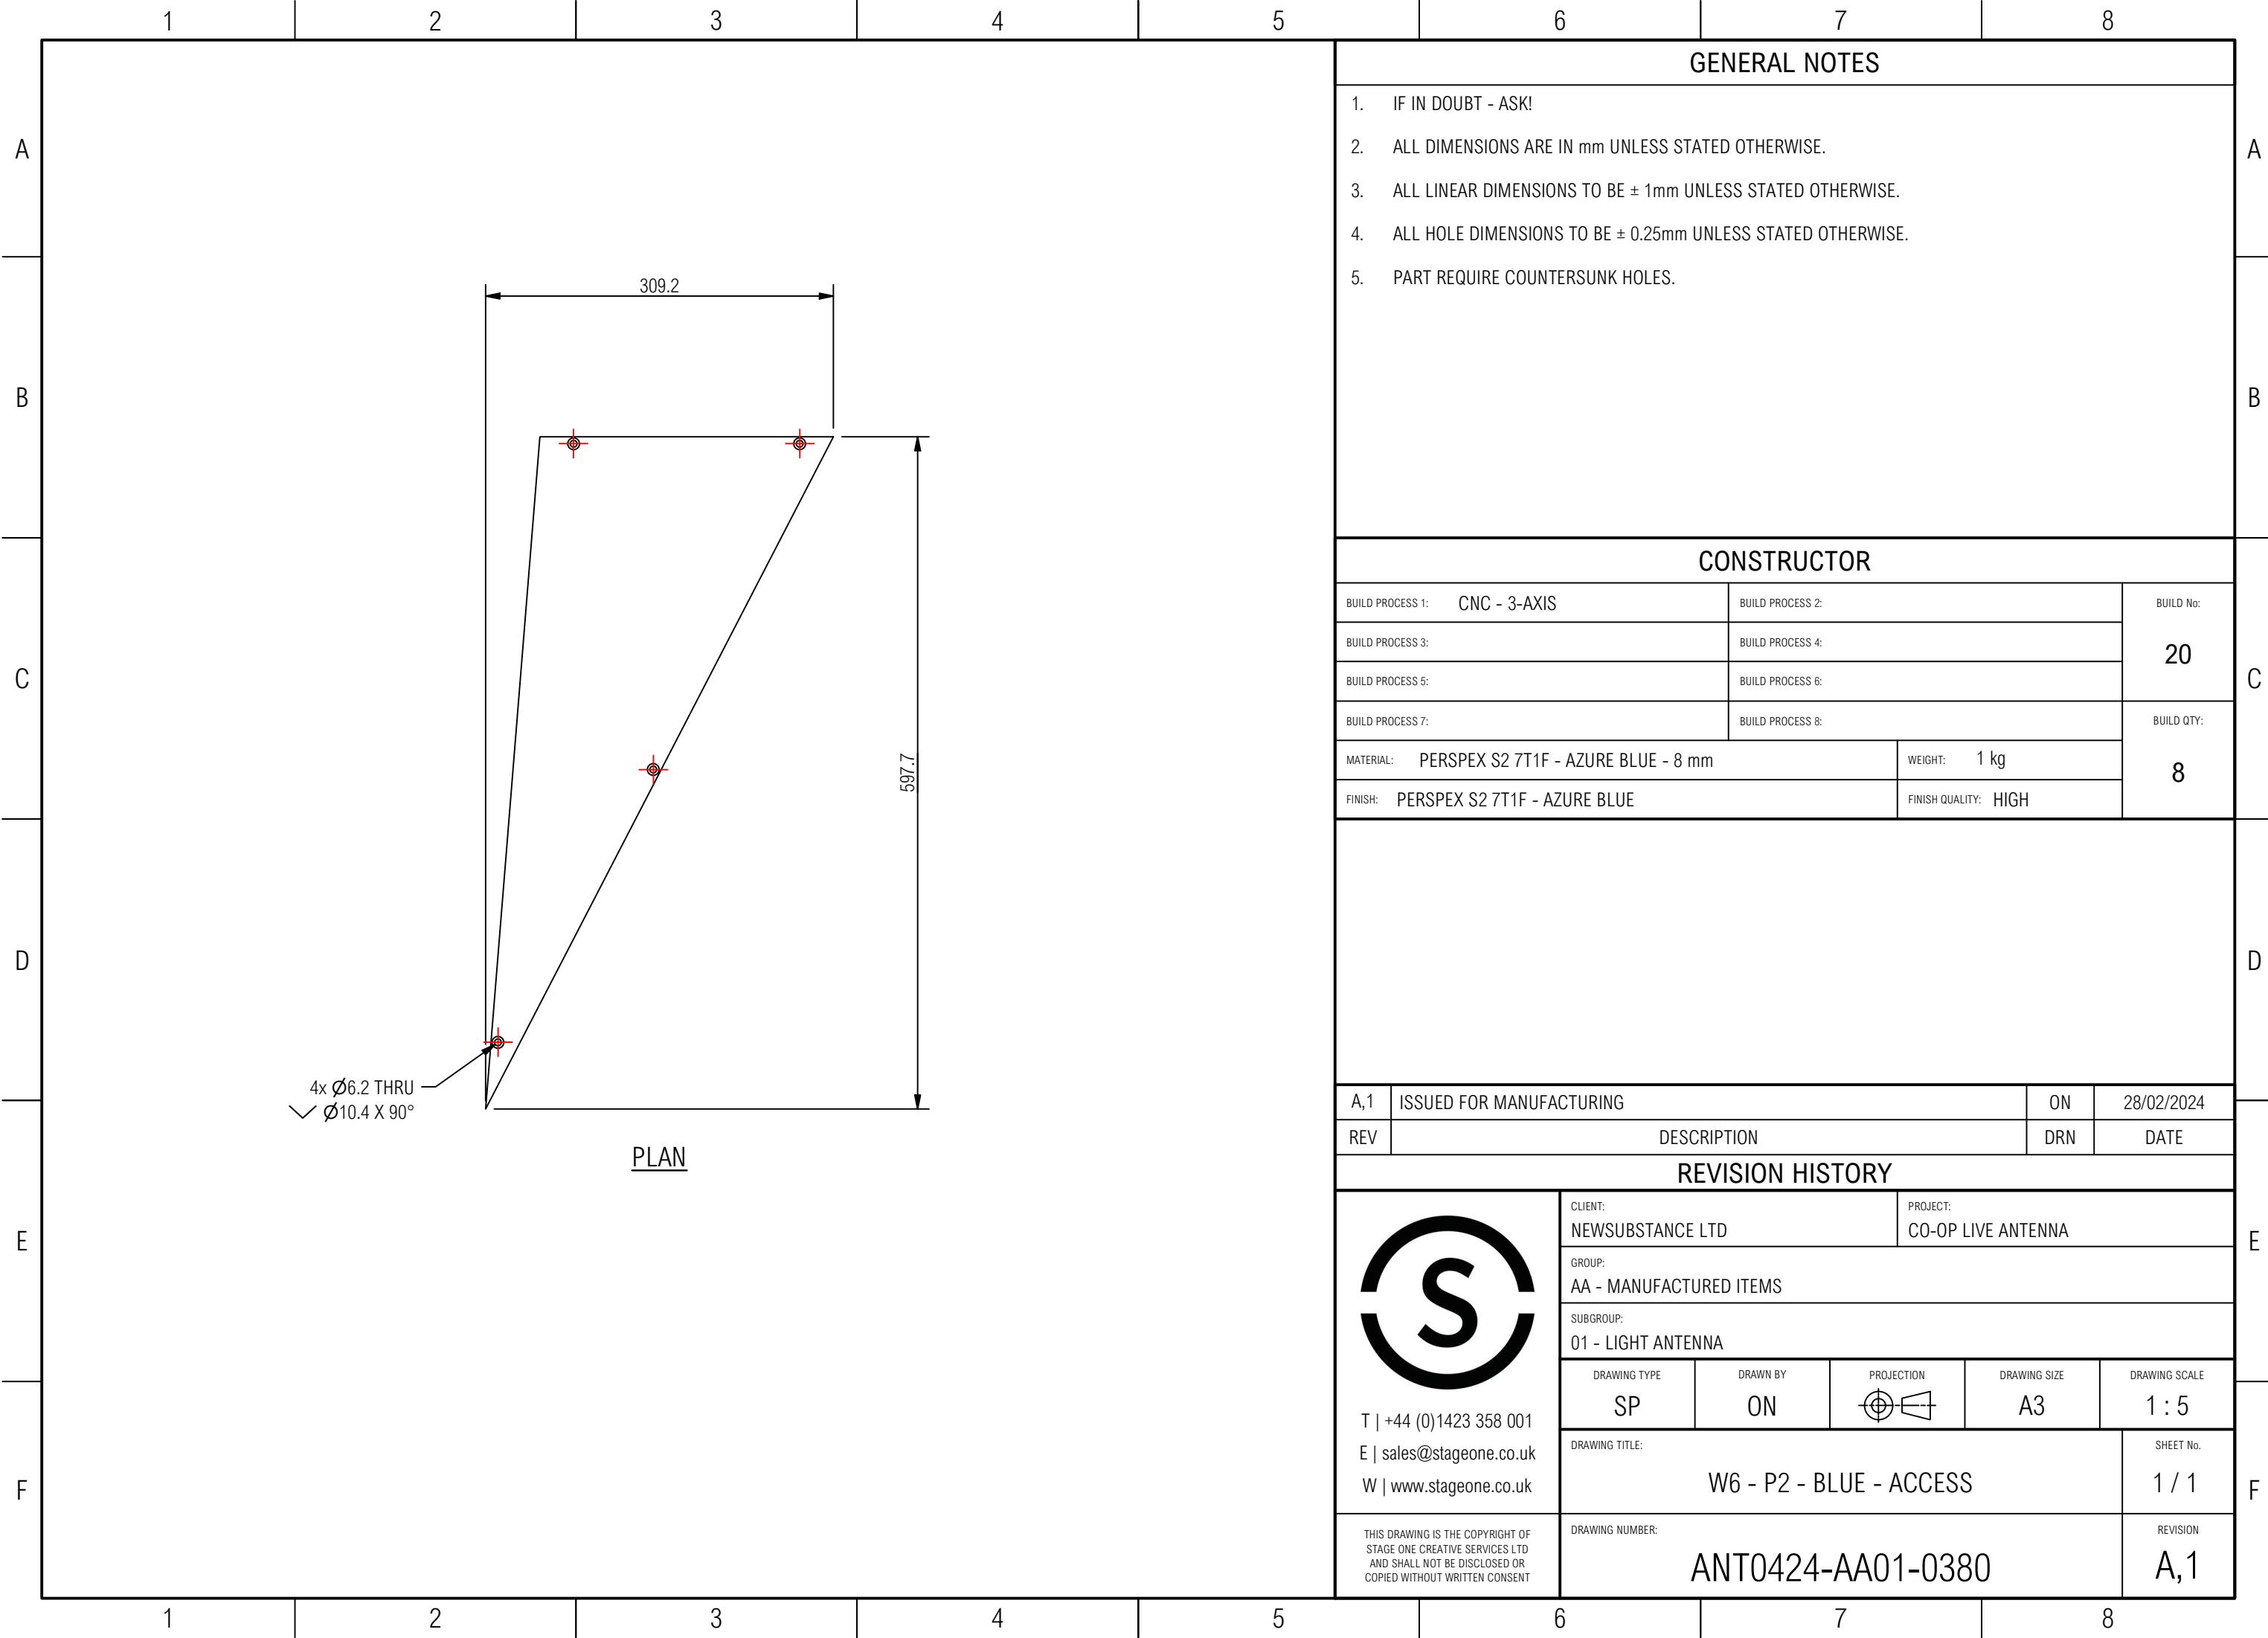

GENERAL NOTES

- 1. IF IN DOUBT - ASK!
- 2. ALL DIMENSIONS ARE IN mm UNLESS STATED OTHERWISE.
- 3. ALL LINEAR DIMENSIONS TO BE ± 1mm UNLESS STATED OTHERWISE.
- 4. ALL HOLE DIMENSIONS TO BE ± 0.25mm UNLESS STATED OTHERWISE.
- 5. PART REQUIRE COUNTERSUNK HOLES.


CONSTRUCTOR

BUILD PROCESS 1:	CNC - 3-AXIS	BUILD PROCESS 2:		BUILD No:
BUILD PROCESS 3:		BUILD PROCESS 4:		20
BUILD PROCESS 5:		BUILD PROCESS 6:		
BUILD PROCESS 7:		BUILD PROCESS 8:		BUILD QTY:
MATERIAL:	PERSPEX S2 7T1F - AZURE BLUE - 8 mm	WEIGHT:	1 kg	8
FINISH:	PERSPEX S2 7T1F - AZURE BLUE	FINISH QUALITY:	HIGH	


A,1	ISSUED FOR MANUFACTURING	ON	28/02/2024
REV	DESCRIPTION	DRN	DATE

REVISION HISTORY

T +44 (0)1423 358 001 E sales@stageone.co.uk W www.stageone.co.uk THIS DRAWING IS THE COPYRIGHT OF STAGE ONE CREATIVE SERVICES LTD AND SHALL NOT BE DISCLOSED OR COPIED WITHOUT WRITTEN CONSENT	CLIENT:	NEWSUBSTANCE LTD	PROJECT:	CO-OP LIVE ANTENNA
	GROUP:	AA - MANUFACTURED ITEMS		
	SUBGROUP:	01 - LIGHT ANTENNA		
	DRAWING TYPE	DRAWN BY	PROJECTION	DRAWING SIZE
	SP	ON		A3
DRAWING TITLE:				SHEET No.
W6 - P2 - BLUE - ACCESS				1 / 1
DRAWING NUMBER:				REVISION
ANT0424-AA01-0380				A,1

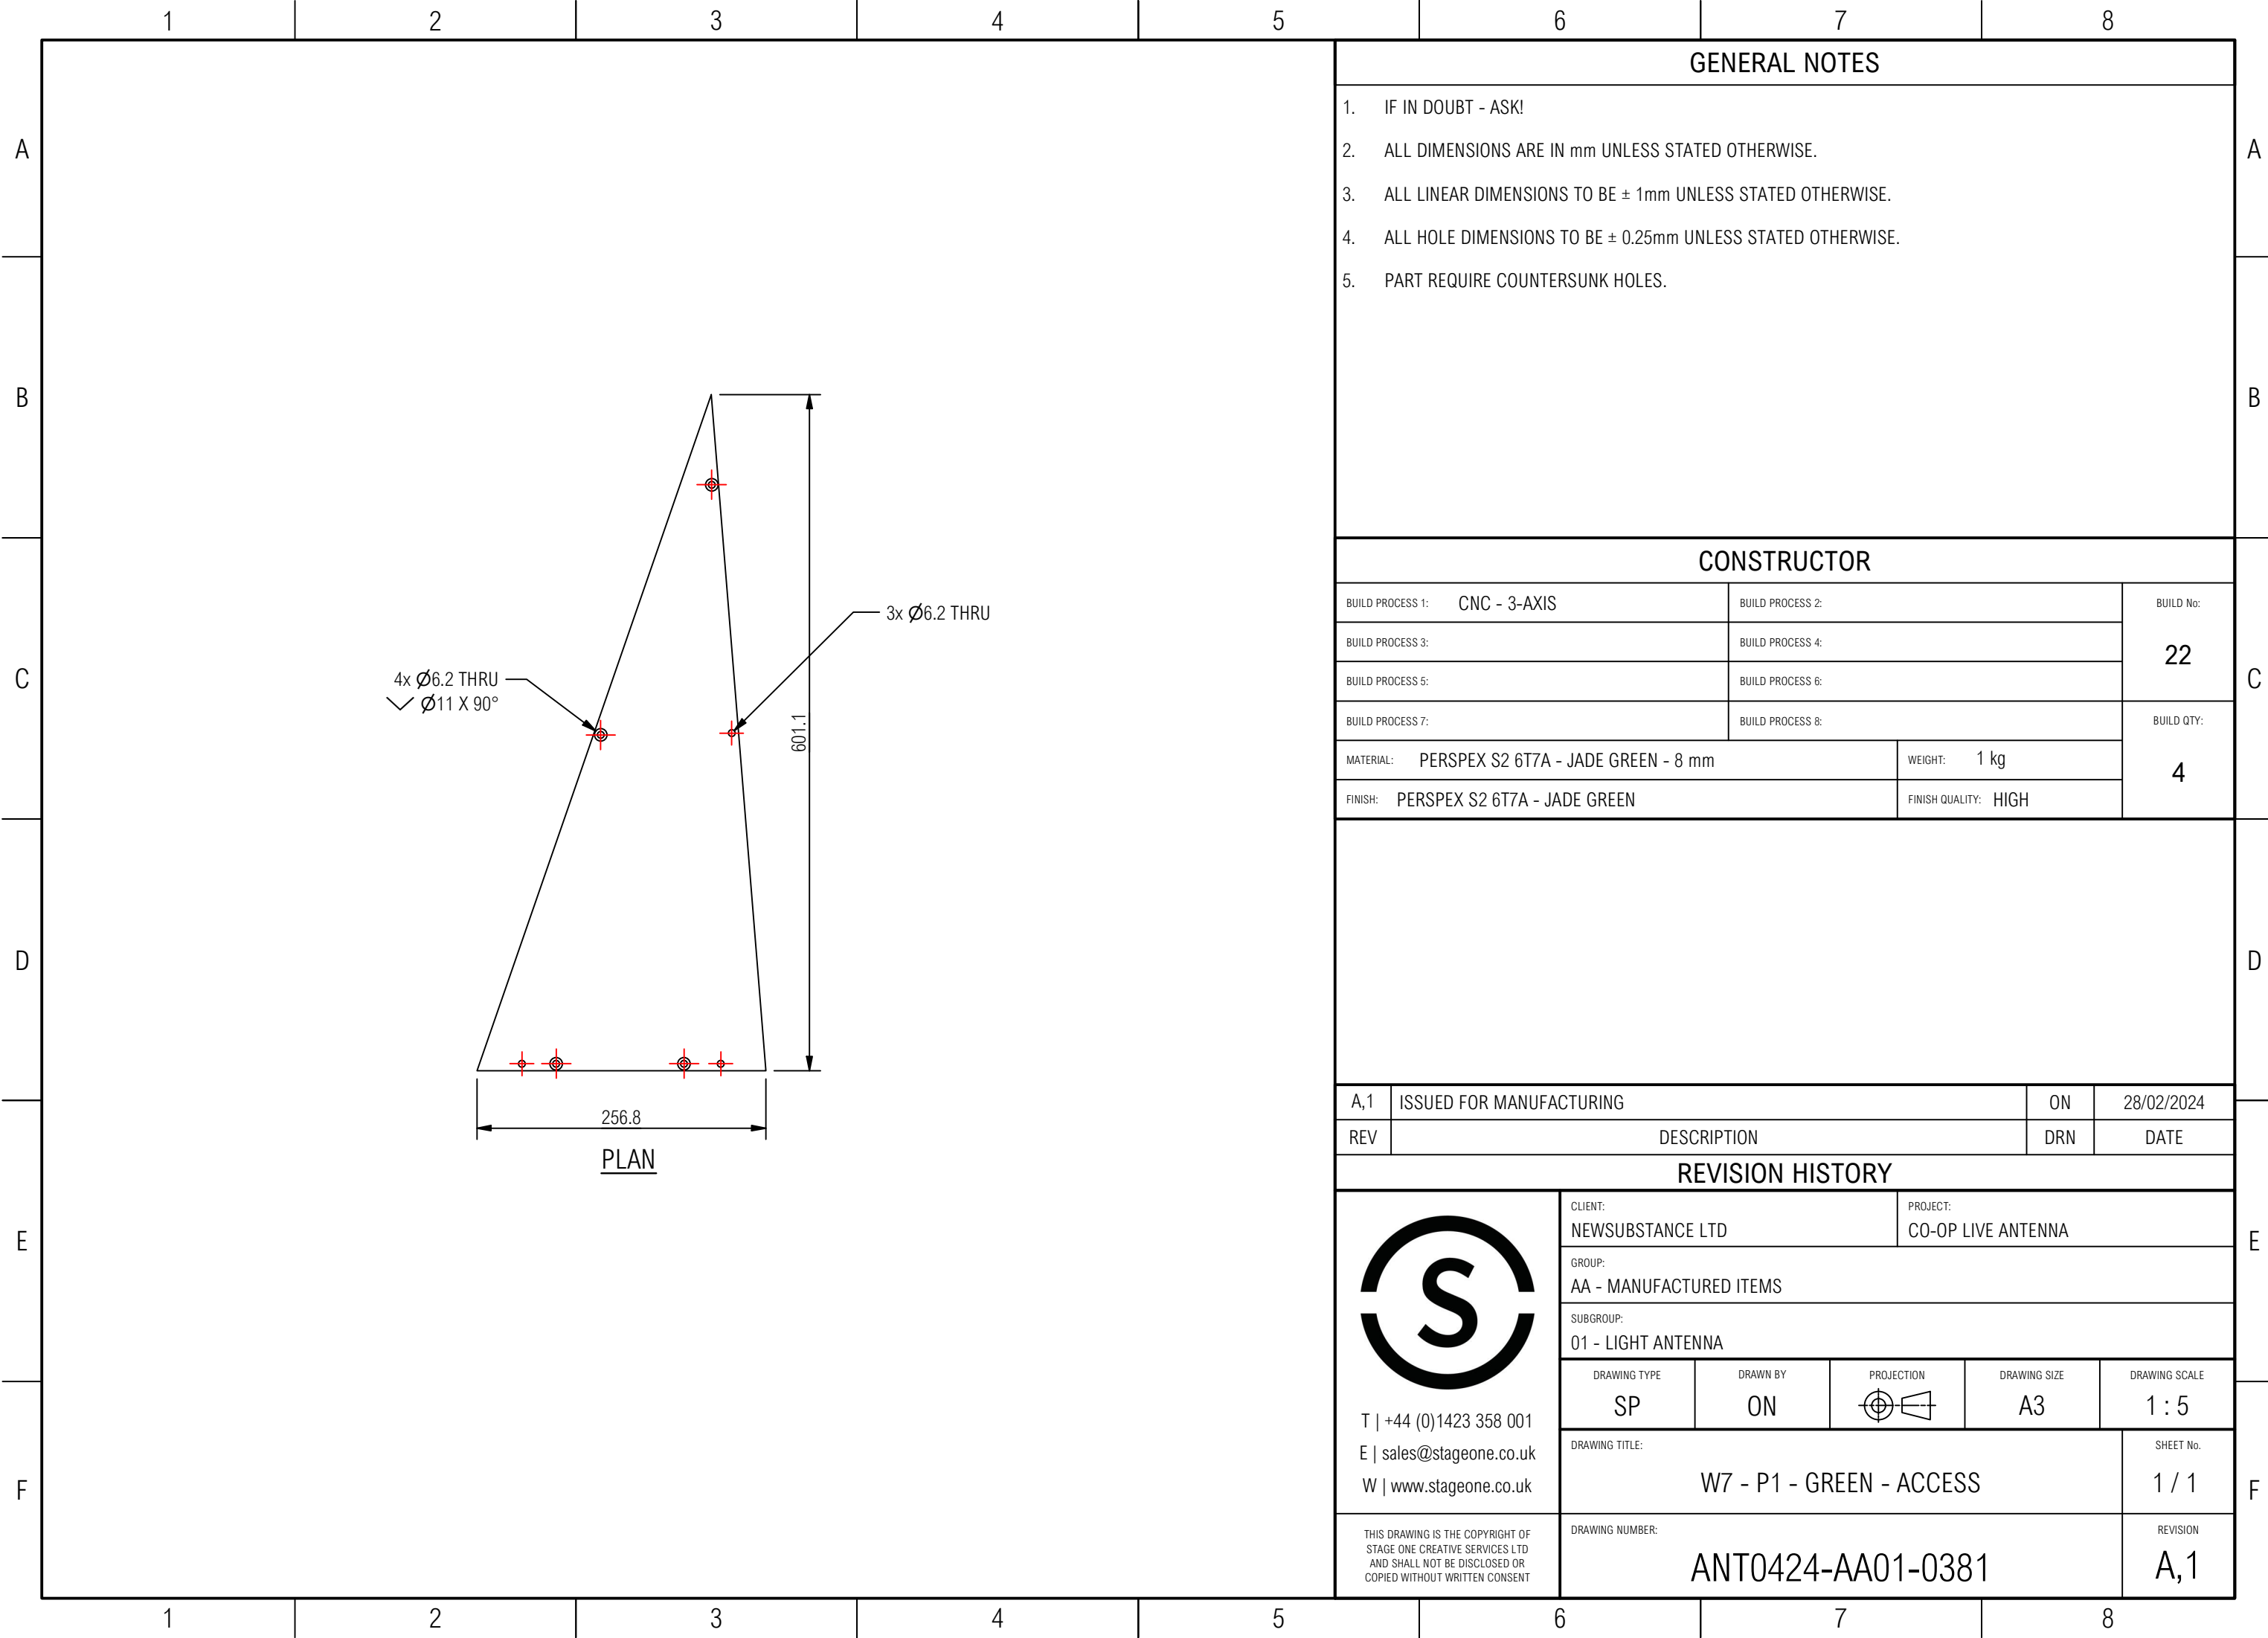

GENERAL NOTES				
1. IF IN DOUBT - ASK!				
2. ALL DIMENSIONS ARE IN mm UNLESS STATED OTHERWISE.				
3. ALL LINEAR DIMENSIONS TO BE ± 1mm UNLESS STATED OTHERWISE.				
4. ALL HOLE DIMENSIONS TO BE ± 0.25mm UNLESS STATED OTHERWISE.				
5. PART REQUIRE COUNTERSUNK HOLES.				

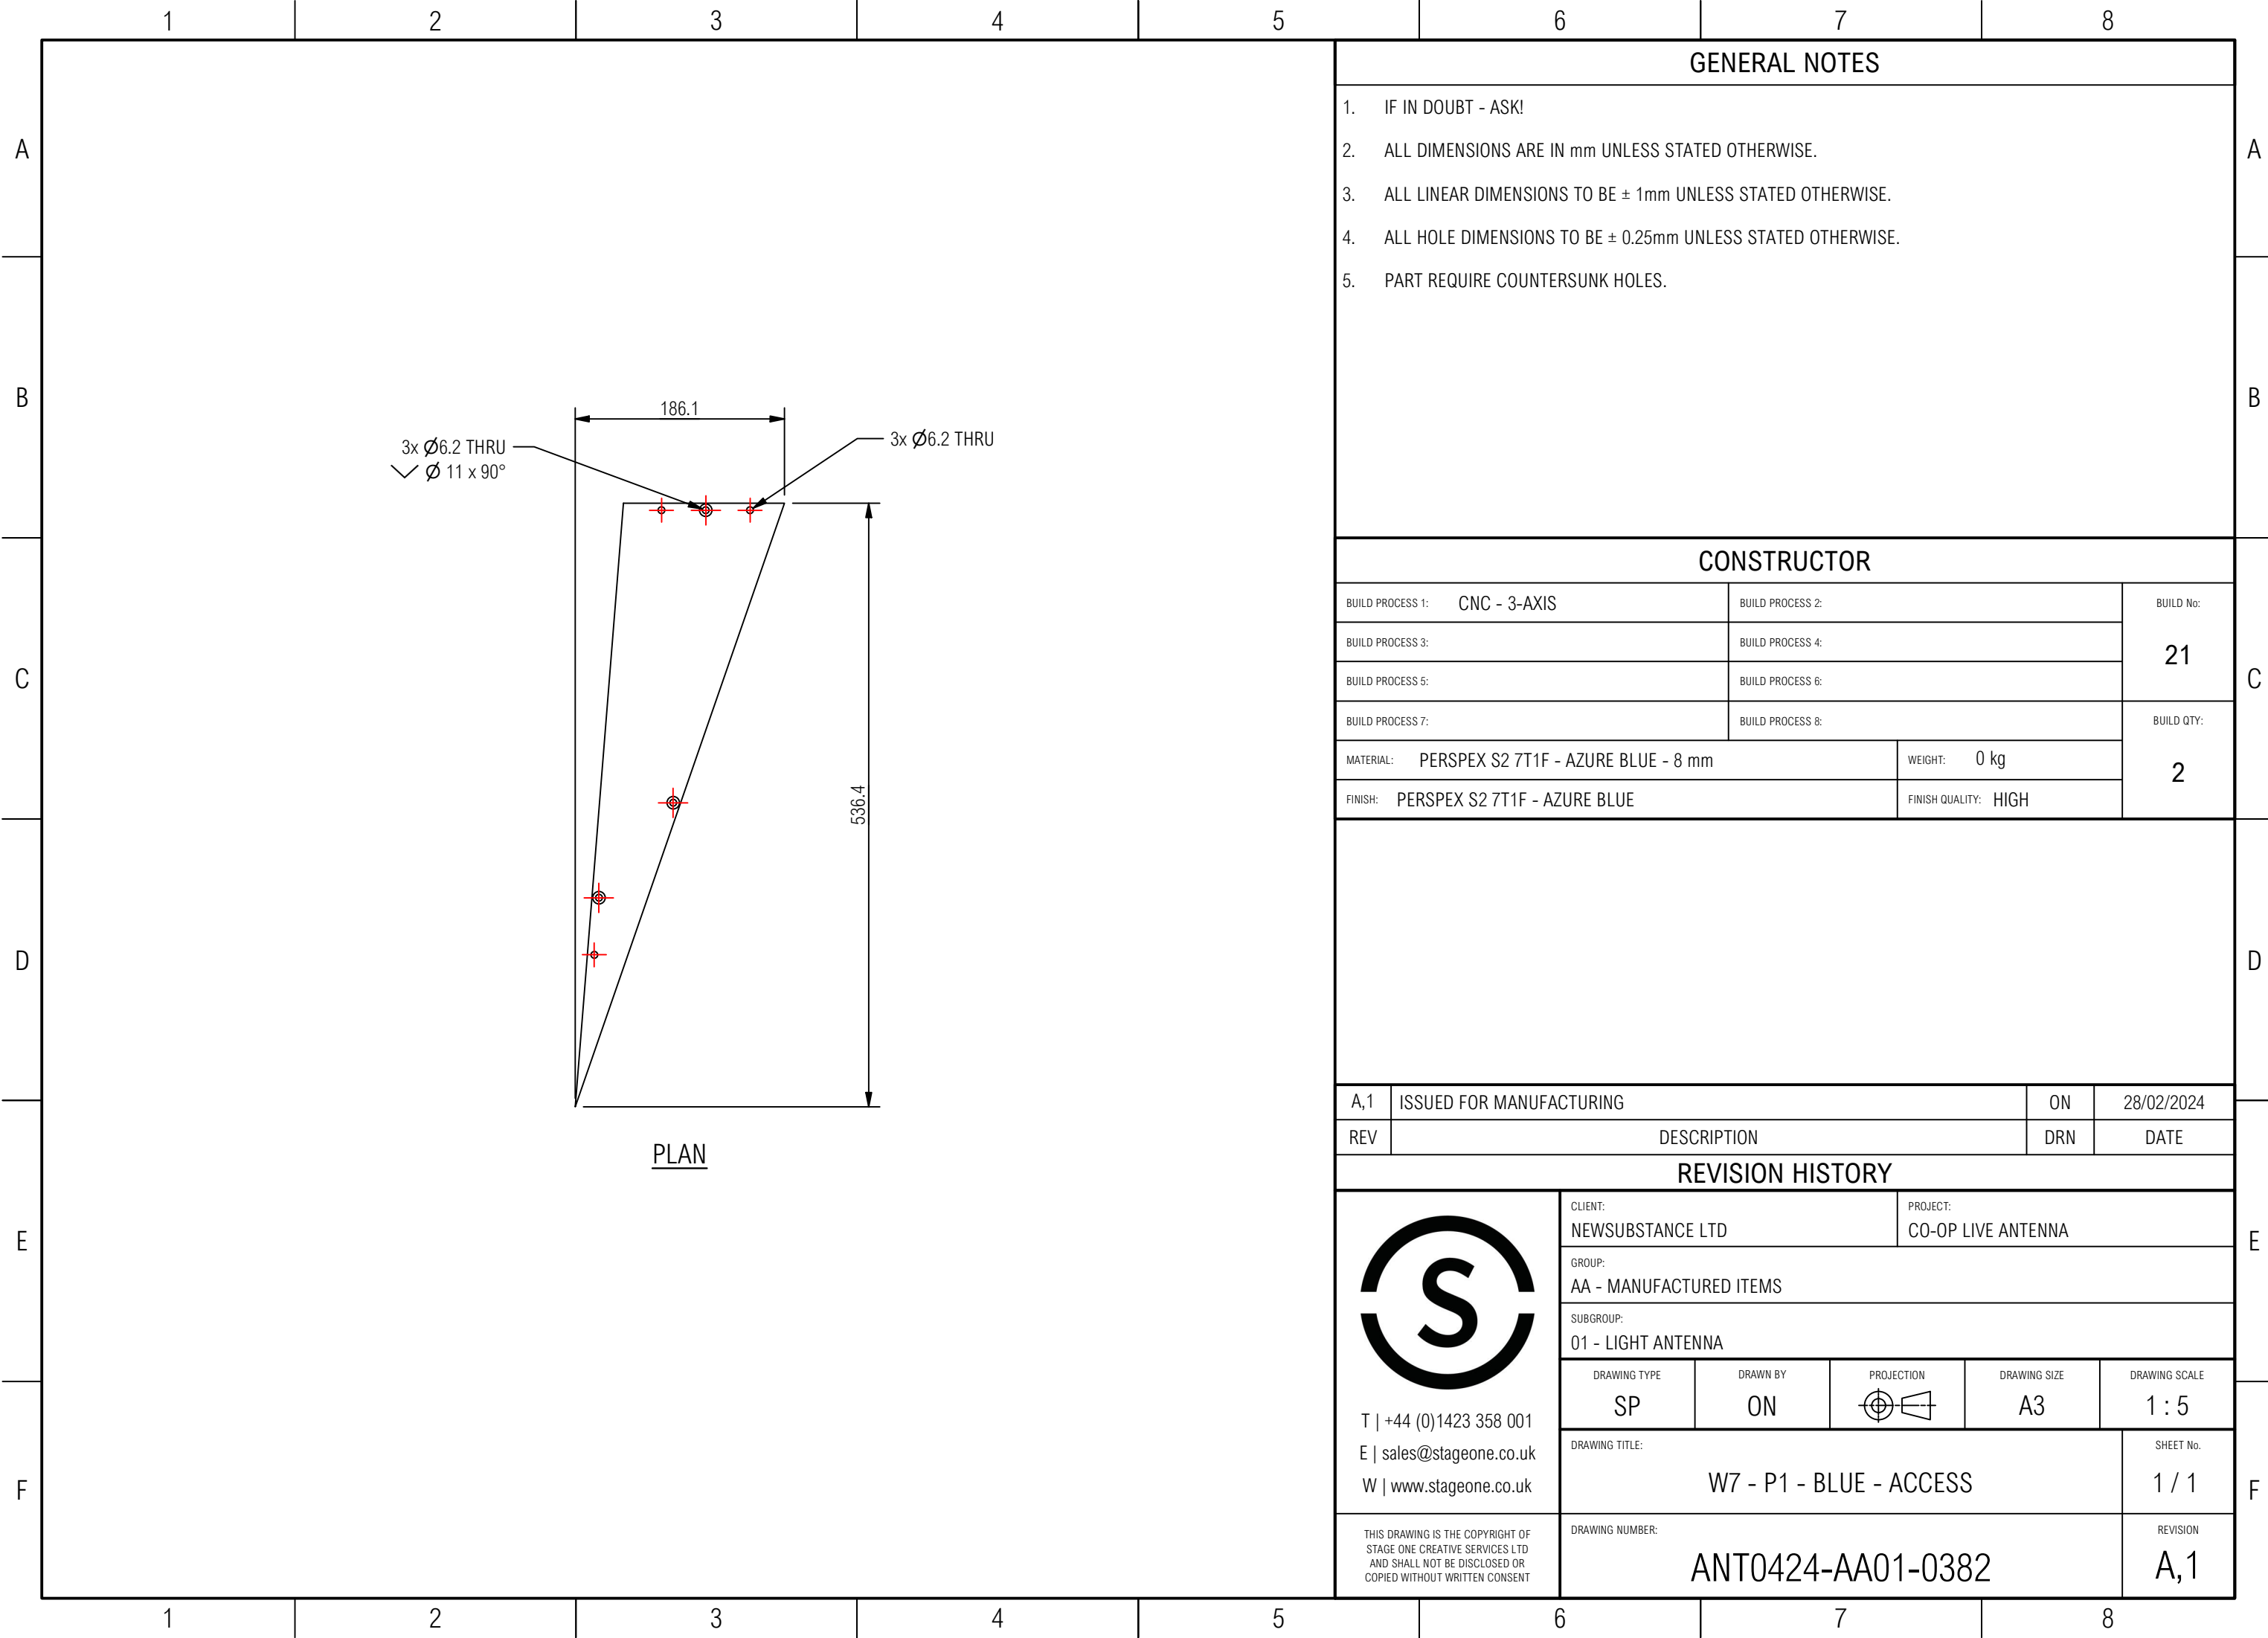

GENERAL NOTES


- 1. IF IN DOUBT - ASK!
- 2. ALL DIMENSIONS ARE IN mm UNLESS STATED OTHERWISE.
- 3. ALL LINEAR DIMENSIONS TO BE ± 1mm UNLESS STATED OTHERWISE.
- 4. ALL HOLE DIMENSIONS TO BE ± 0.25mm UNLESS STATED OTHERWISE.
- 5. PART REQUIRE COUNTERSUNK HOLES.


CONSTRUCTOR


BUILD PROCESS 1:	CNC - 3-AXIS	BUILD PROCESS 2:		BUILD No:
BUILD PROCESS 3:		BUILD PROCESS 4:		21
BUILD PROCESS 5:		BUILD PROCESS 6:		
BUILD PROCESS 7:		BUILD PROCESS 8:		BUILD QTY:
MATERIAL:	PERSPEX S2 7T1F - AZURE BLUE - 8 mm	WEIGHT:	0 kg	2
FINISH:	PERSPEX S2 7T1F - AZURE BLUE	FINISH QUALITY:	HIGH	

A,1	ISSUED FOR MANUFACTURING	ON	28/02/2024
REV	DESCRIPTION	DRN	DATE

REVISION HISTORY

  T +44 (0)1423 358 001 E sales@stageone.co.uk W www.stageone.co.uk THIS DRAWING IS THE COPYRIGHT OF STAGE ONE CREATIVE SERVICES LTD AND SHALL NOT BE DISCLOSED OR COPIED WITHOUT WRITTEN CONSENT	CLIENT:	NEWSUBSTANCE LTD	PROJECT:	CO-OP LIVE ANTENNA
	GROUP:	AA - MANUFACTURED ITEMS		
	SUBGROUP:	01 - LIGHT ANTENNA		
	DRAWING TYPE	DRAWN BY	PROJECTION	DRAWING SIZE
	SP	ON		A3
DRAWING TITLE:				SHEET No.
W7 - P1 - BLUE - ACCESS				1 / 1
DRAWING NUMBER:				REVISION
ANT0424-AA01-0382				A,1

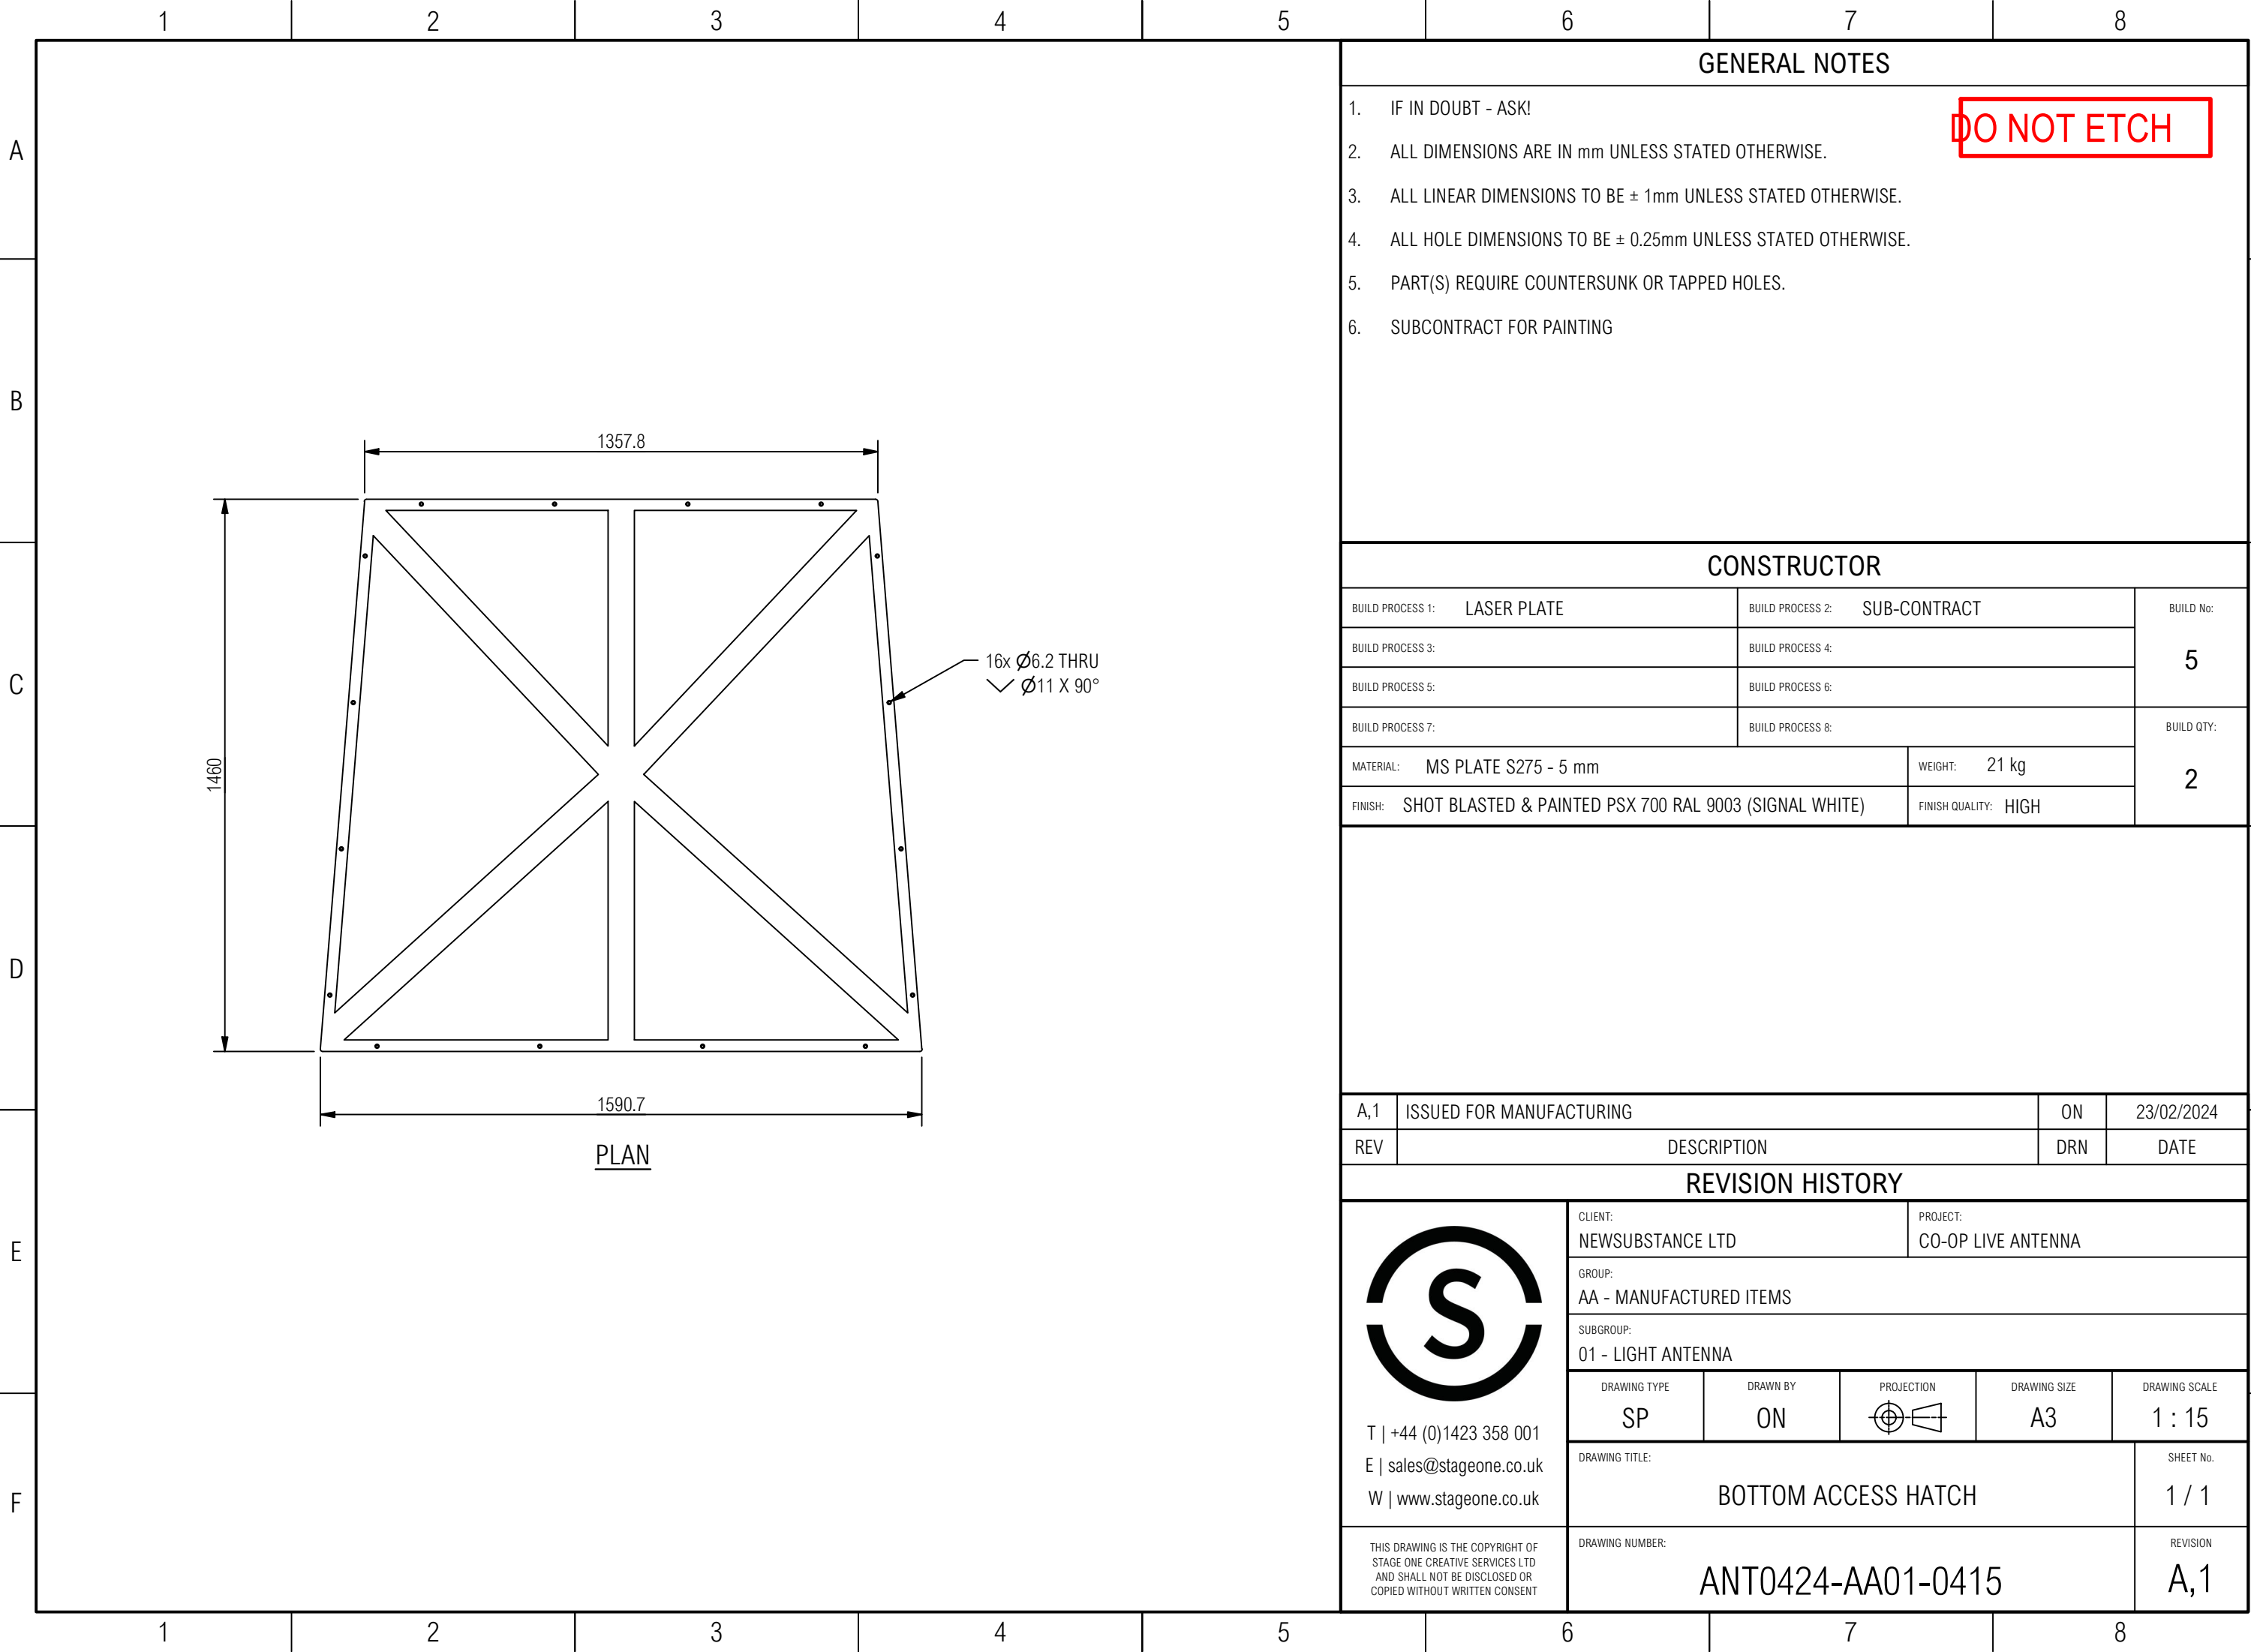

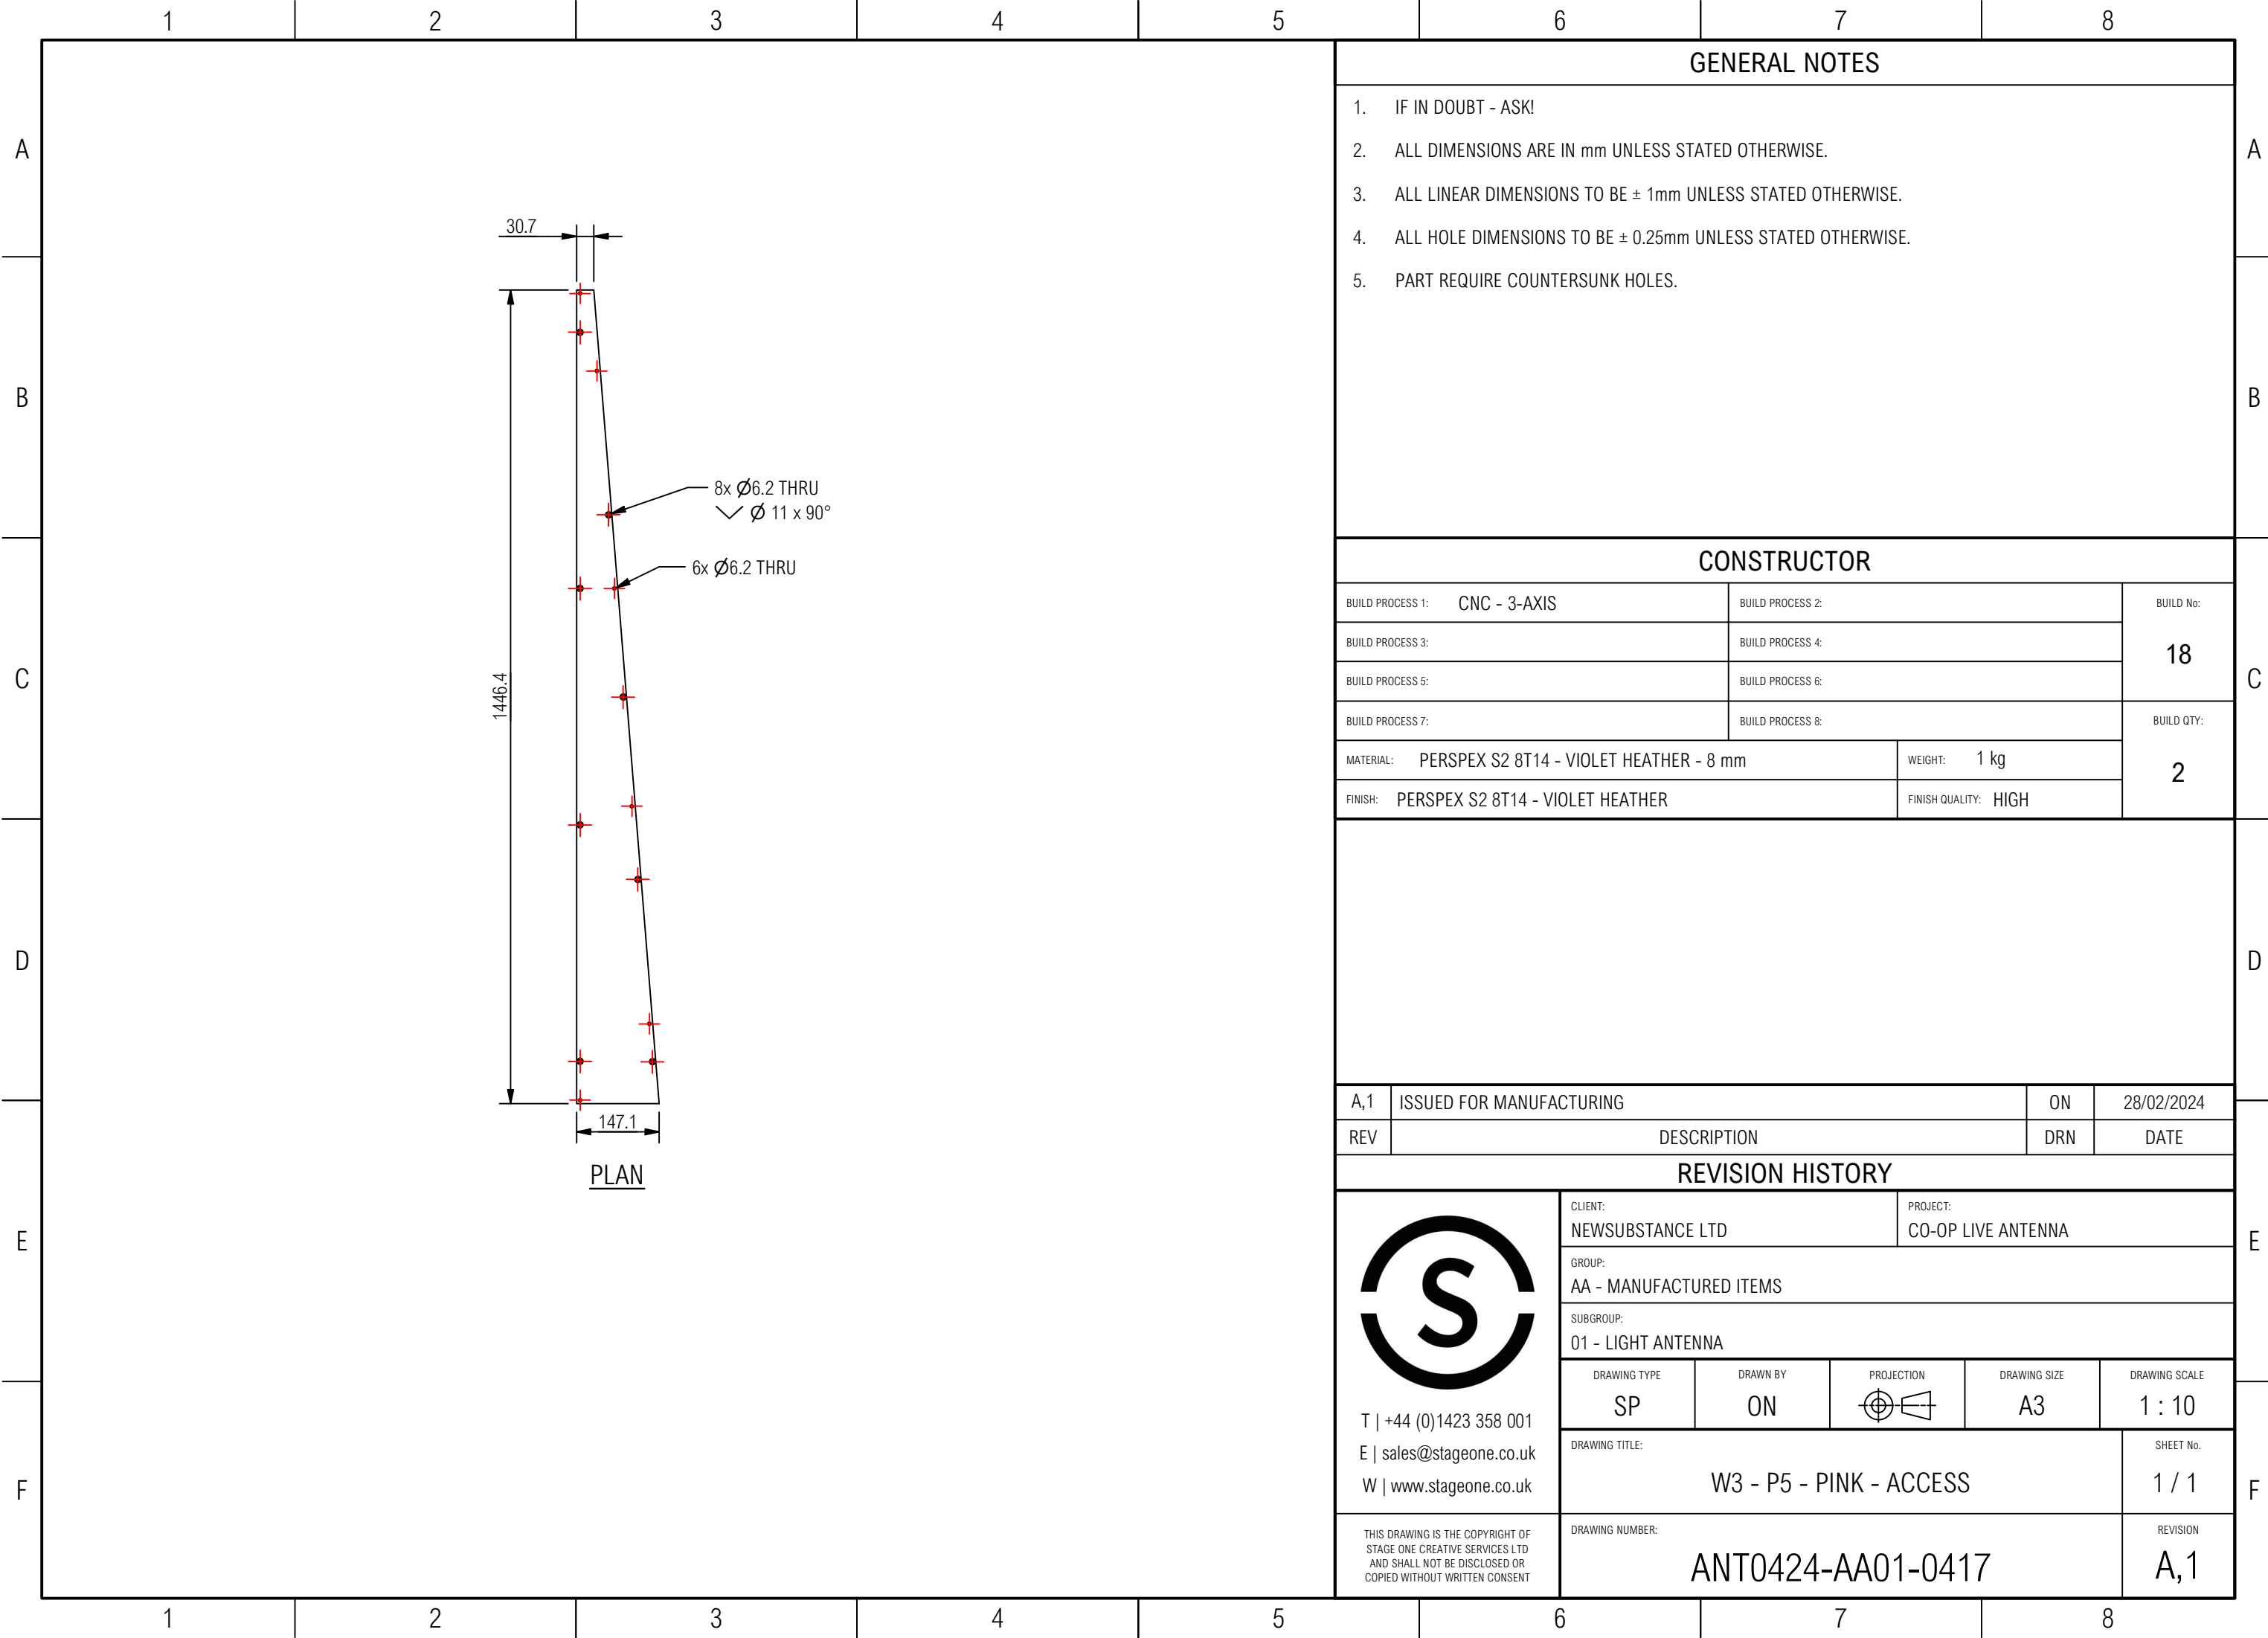

GENERAL NOTES

- 1. IF IN DOUBT - ASK!
- 2. ALL DIMENSIONS ARE IN mm UNLESS STATED OTHERWISE.
- 3. ALL LINEAR DIMENSIONS TO BE ± 1mm UNLESS STATED OTHERWISE.
- 4. ALL HOLE DIMENSIONS TO BE ± 0.25mm UNLESS STATED OTHERWISE.
- 5. PART REQUIRE COUNTERSUNK HOLES.


CONSTRUCTOR

BUILD PROCESS 1:	CNC - 3-AXIS	BUILD PROCESS 2:		BUILD No:
BUILD PROCESS 3:		BUILD PROCESS 4:		18
BUILD PROCESS 5:		BUILD PROCESS 6:		
BUILD PROCESS 7:		BUILD PROCESS 8:		BUILD QTY:
MATERIAL:	PERSPEX S2 8T14 - VIOLET HEATHER - 8 mm	WEIGHT:	1 kg	2
FINISH:	PERSPEX S2 8T14 - VIOLET HEATHER	FINISH QUALITY:	HIGH	

A,1	ISSUED FOR MANUFACTURING	ON	28/02/2024
REV	DESCRIPTION	DRN	DATE

REVISION HISTORY

 T +44 (0)1423 358 001 E sales@stageone.co.uk W www.stageone.co.uk	CLIENT: NEWSUBSTANCE LTD		PROJECT: CO-OP LIVE ANTENNA		
	GROUP: AA - MANUFACTURED ITEMS				
	SUBGROUP: 01 - LIGHT ANTENNA				
	DRAWING TYPE SP	DRAWN BY ON	PROJECTION 	DRAWING SIZE A3	DRAWING SCALE 1 : 10
	DRAWING TITLE: W3 - P5 - PINK - ACCESS				SHEET No. 1 / 1
THIS DRAWING IS THE COPYRIGHT OF STAGE ONE CREATIVE SERVICES LTD AND SHALL NOT BE DISCLOSED OR COPIED WITHOUT WRITTEN CONSENT		DRAWING NUMBER: ANT0424-AA01-0417		REVISION A,1	

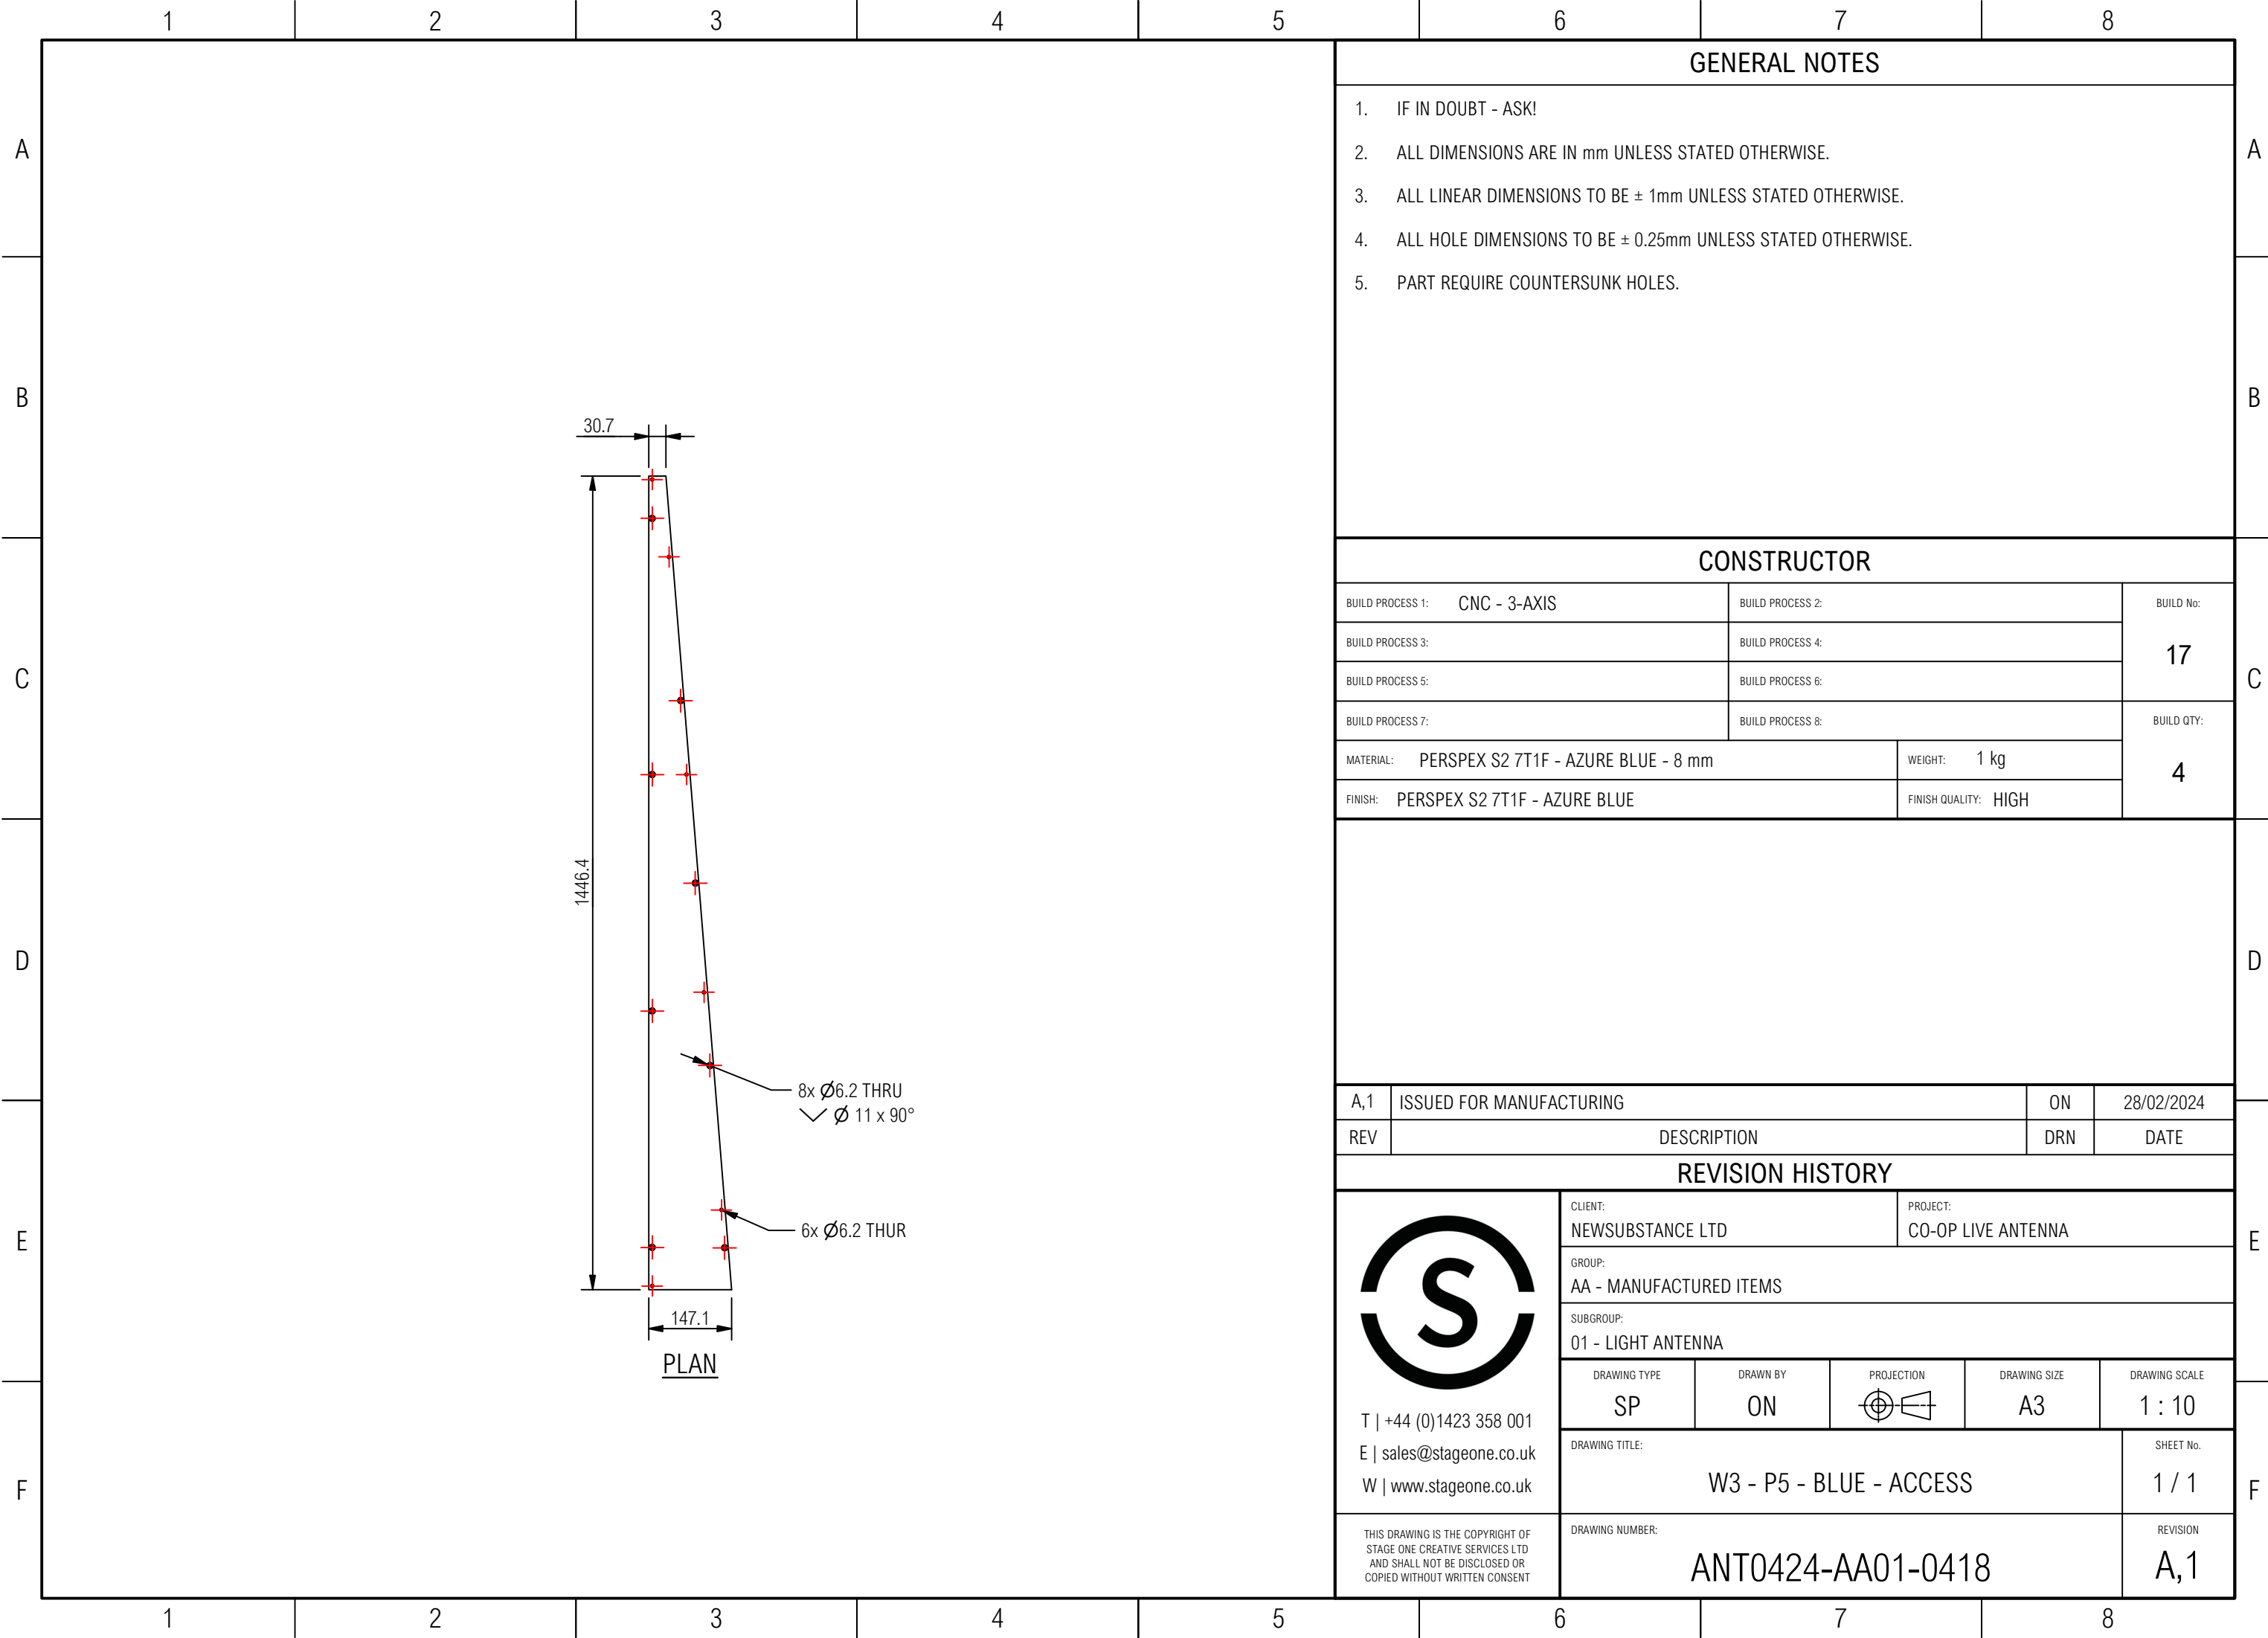

GENERAL NOTES

- 1. IF IN DOUBT - ASK!
- 2. ALL DIMENSIONS ARE IN mm UNLESS STATED OTHERWISE.
- 3. ALL LINEAR DIMENSIONS TO BE ± 1mm UNLESS STATED OTHERWISE.
- 4. ALL HOLE DIMENSIONS TO BE ± 0.25mm UNLESS STATED OTHERWISE.
- 5. PART REQUIRE COUNTERSUNK HOLES.


CONSTRUCTOR

BUILD PROCESS 1:	CNC - 3-AXIS	BUILD PROCESS 2:		BUILD No:
BUILD PROCESS 3:		BUILD PROCESS 4:		17
BUILD PROCESS 5:		BUILD PROCESS 6:		
BUILD PROCESS 7:		BUILD PROCESS 8:		BUILD QTY:
MATERIAL:	PERSPEX S2 7T1F - AZURE BLUE - 8 mm	WEIGHT:	1 kg	4
FINISH:	PERSPEX S2 7T1F - AZURE BLUE	FINISH QUALITY:	HIGH	

A,1	ISSUED FOR MANUFACTURING	ON	28/02/2024
REV	DESCRIPTION	DRN	DATE

REVISION HISTORY

 T +44 (0)1423 358 001 E sales@stageone.co.uk W www.stageone.co.uk THIS DRAWING IS THE COPYRIGHT OF STAGE ONE CREATIVE SERVICES LTD AND SHALL NOT BE DISCLOSED OR COPIED WITHOUT WRITTEN CONSENT	CLIENT: NEWSUBSTANCE LTD	PROJECT: CO-OP LIVE ANTENNA			
	GROUP: AA - MANUFACTURED ITEMS				
	SUBGROUP: 01 - LIGHT ANTENNA				
	DRAWING TYPE SP	DRAWN BY ON	PROJECTION 	DRAWING SIZE A3	DRAWING SCALE 1 : 10
	DRAWING TITLE: W3 - P5 - BLUE - ACCESS				SHEET No. 1 / 1
DRAWING NUMBER: ANT0424-AA01-0418				REVISION A,1	

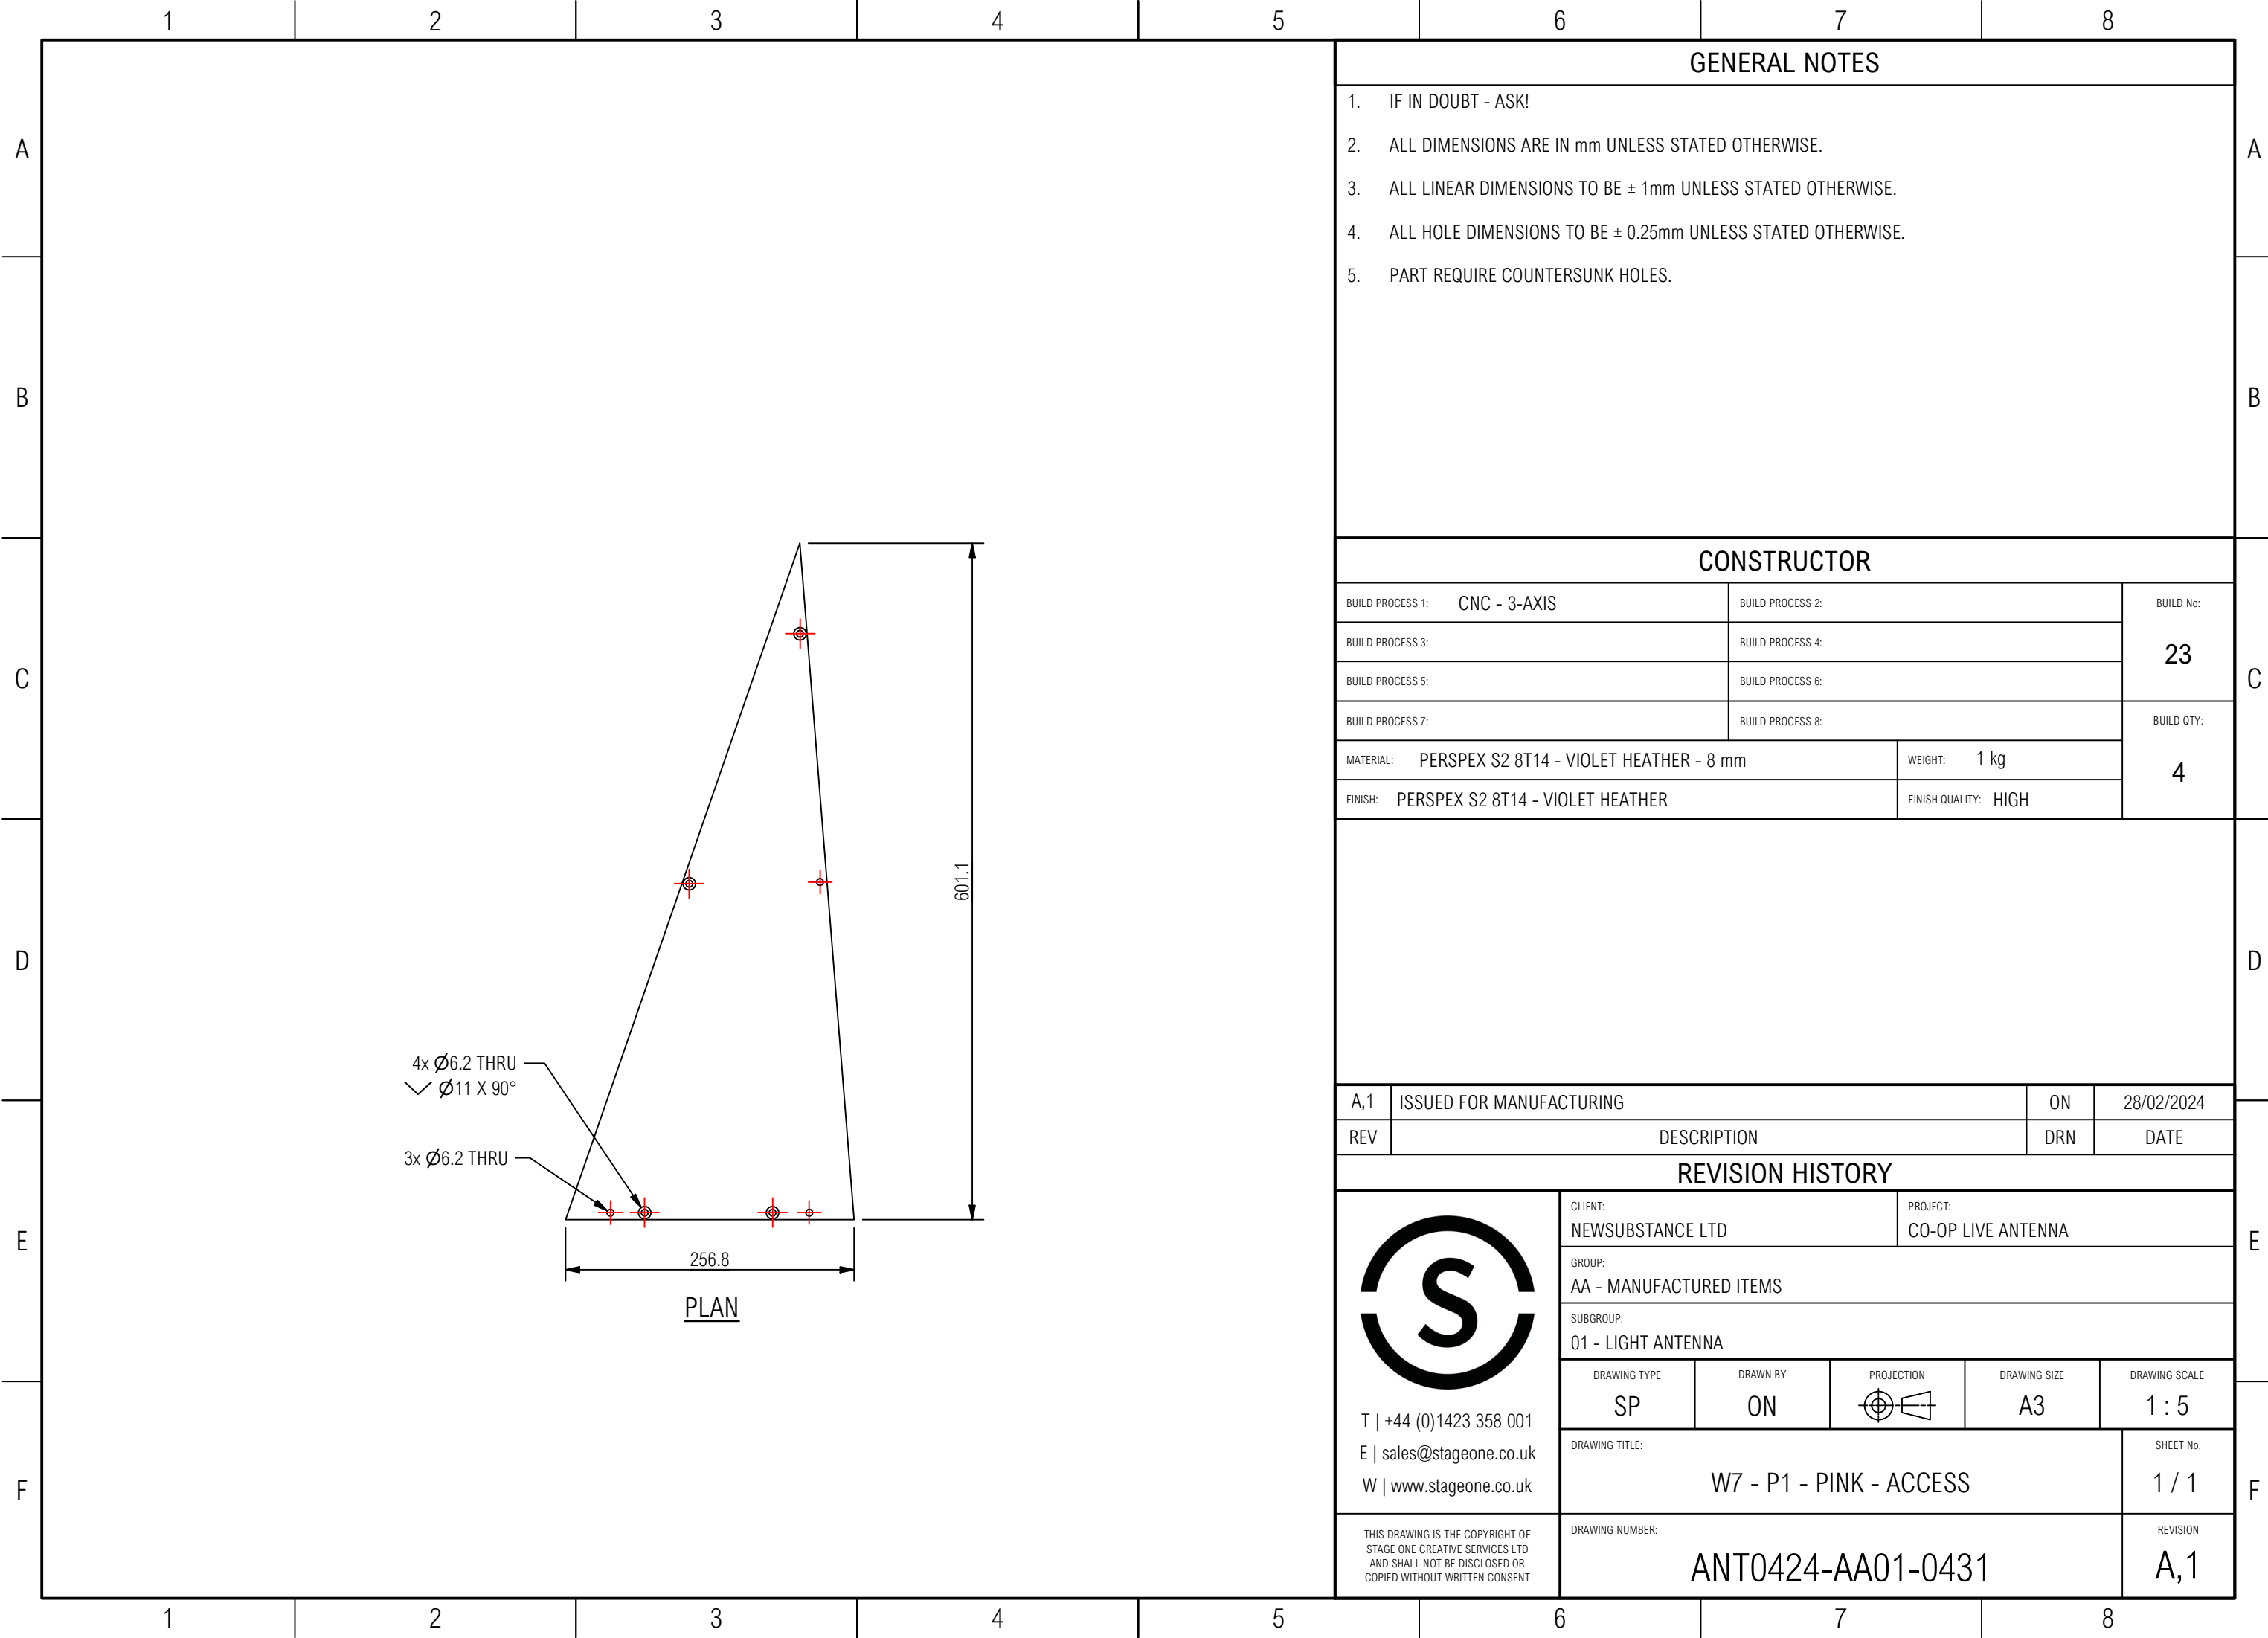

GENERAL NOTES

- 1. IF IN DOUBT - ASK!
- 2. ALL DIMENSIONS ARE IN mm UNLESS STATED OTHERWISE.
- 3. ALL LINEAR DIMENSIONS TO BE ± 1mm UNLESS STATED OTHERWISE.
- 4. ALL HOLE DIMENSIONS TO BE ± 0.25mm UNLESS STATED OTHERWISE.
- 5. PART REQUIRE COUNTERSUNK HOLES.


CONSTRUCTOR

BUILD PROCESS 1:	CNC - 3-AXIS	BUILD PROCESS 2:		BUILD No:
BUILD PROCESS 3:		BUILD PROCESS 4:		23
BUILD PROCESS 5:		BUILD PROCESS 6:		
BUILD PROCESS 7:		BUILD PROCESS 8:		BUILD QTY:
MATERIAL:	PERSPEX S2 8T14 - VIOLET HEATHER - 8 mm	WEIGHT:	1 kg	4
FINISH:	PERSPEX S2 8T14 - VIOLET HEATHER	FINISH QUALITY:	HIGH	

A,1	ISSUED FOR MANUFACTURING	ON	28/02/2024
REV	DESCRIPTION	DRN	DATE

REVISION HISTORY

T +44 (0)1423 358 001 E sales@stageone.co.uk W www.stageone.co.uk THIS DRAWING IS THE COPYRIGHT OF STAGE ONE CREATIVE SERVICES LTD AND SHALL NOT BE DISCLOSED OR COPIED WITHOUT WRITTEN CONSENT	CLIENT: NEWSUBSTANCE LTD		PROJECT: CO-OP LIVE ANTENNA		
	GROUP: AA - MANUFACTURED ITEMS				
	SUBGROUP: 01 - LIGHT ANTENNA				
	DRAWING TYPE SP	DRAWN BY ON	PROJECTION 	DRAWING SIZE A3	DRAWING SCALE 1 : 5
	DRAWING TITLE: W7 - P1 - PINK - ACCESS				SHEET No. 1 / 1
DRAWING NUMBER: ANT0424-AA01-0431				REVISION A,1	

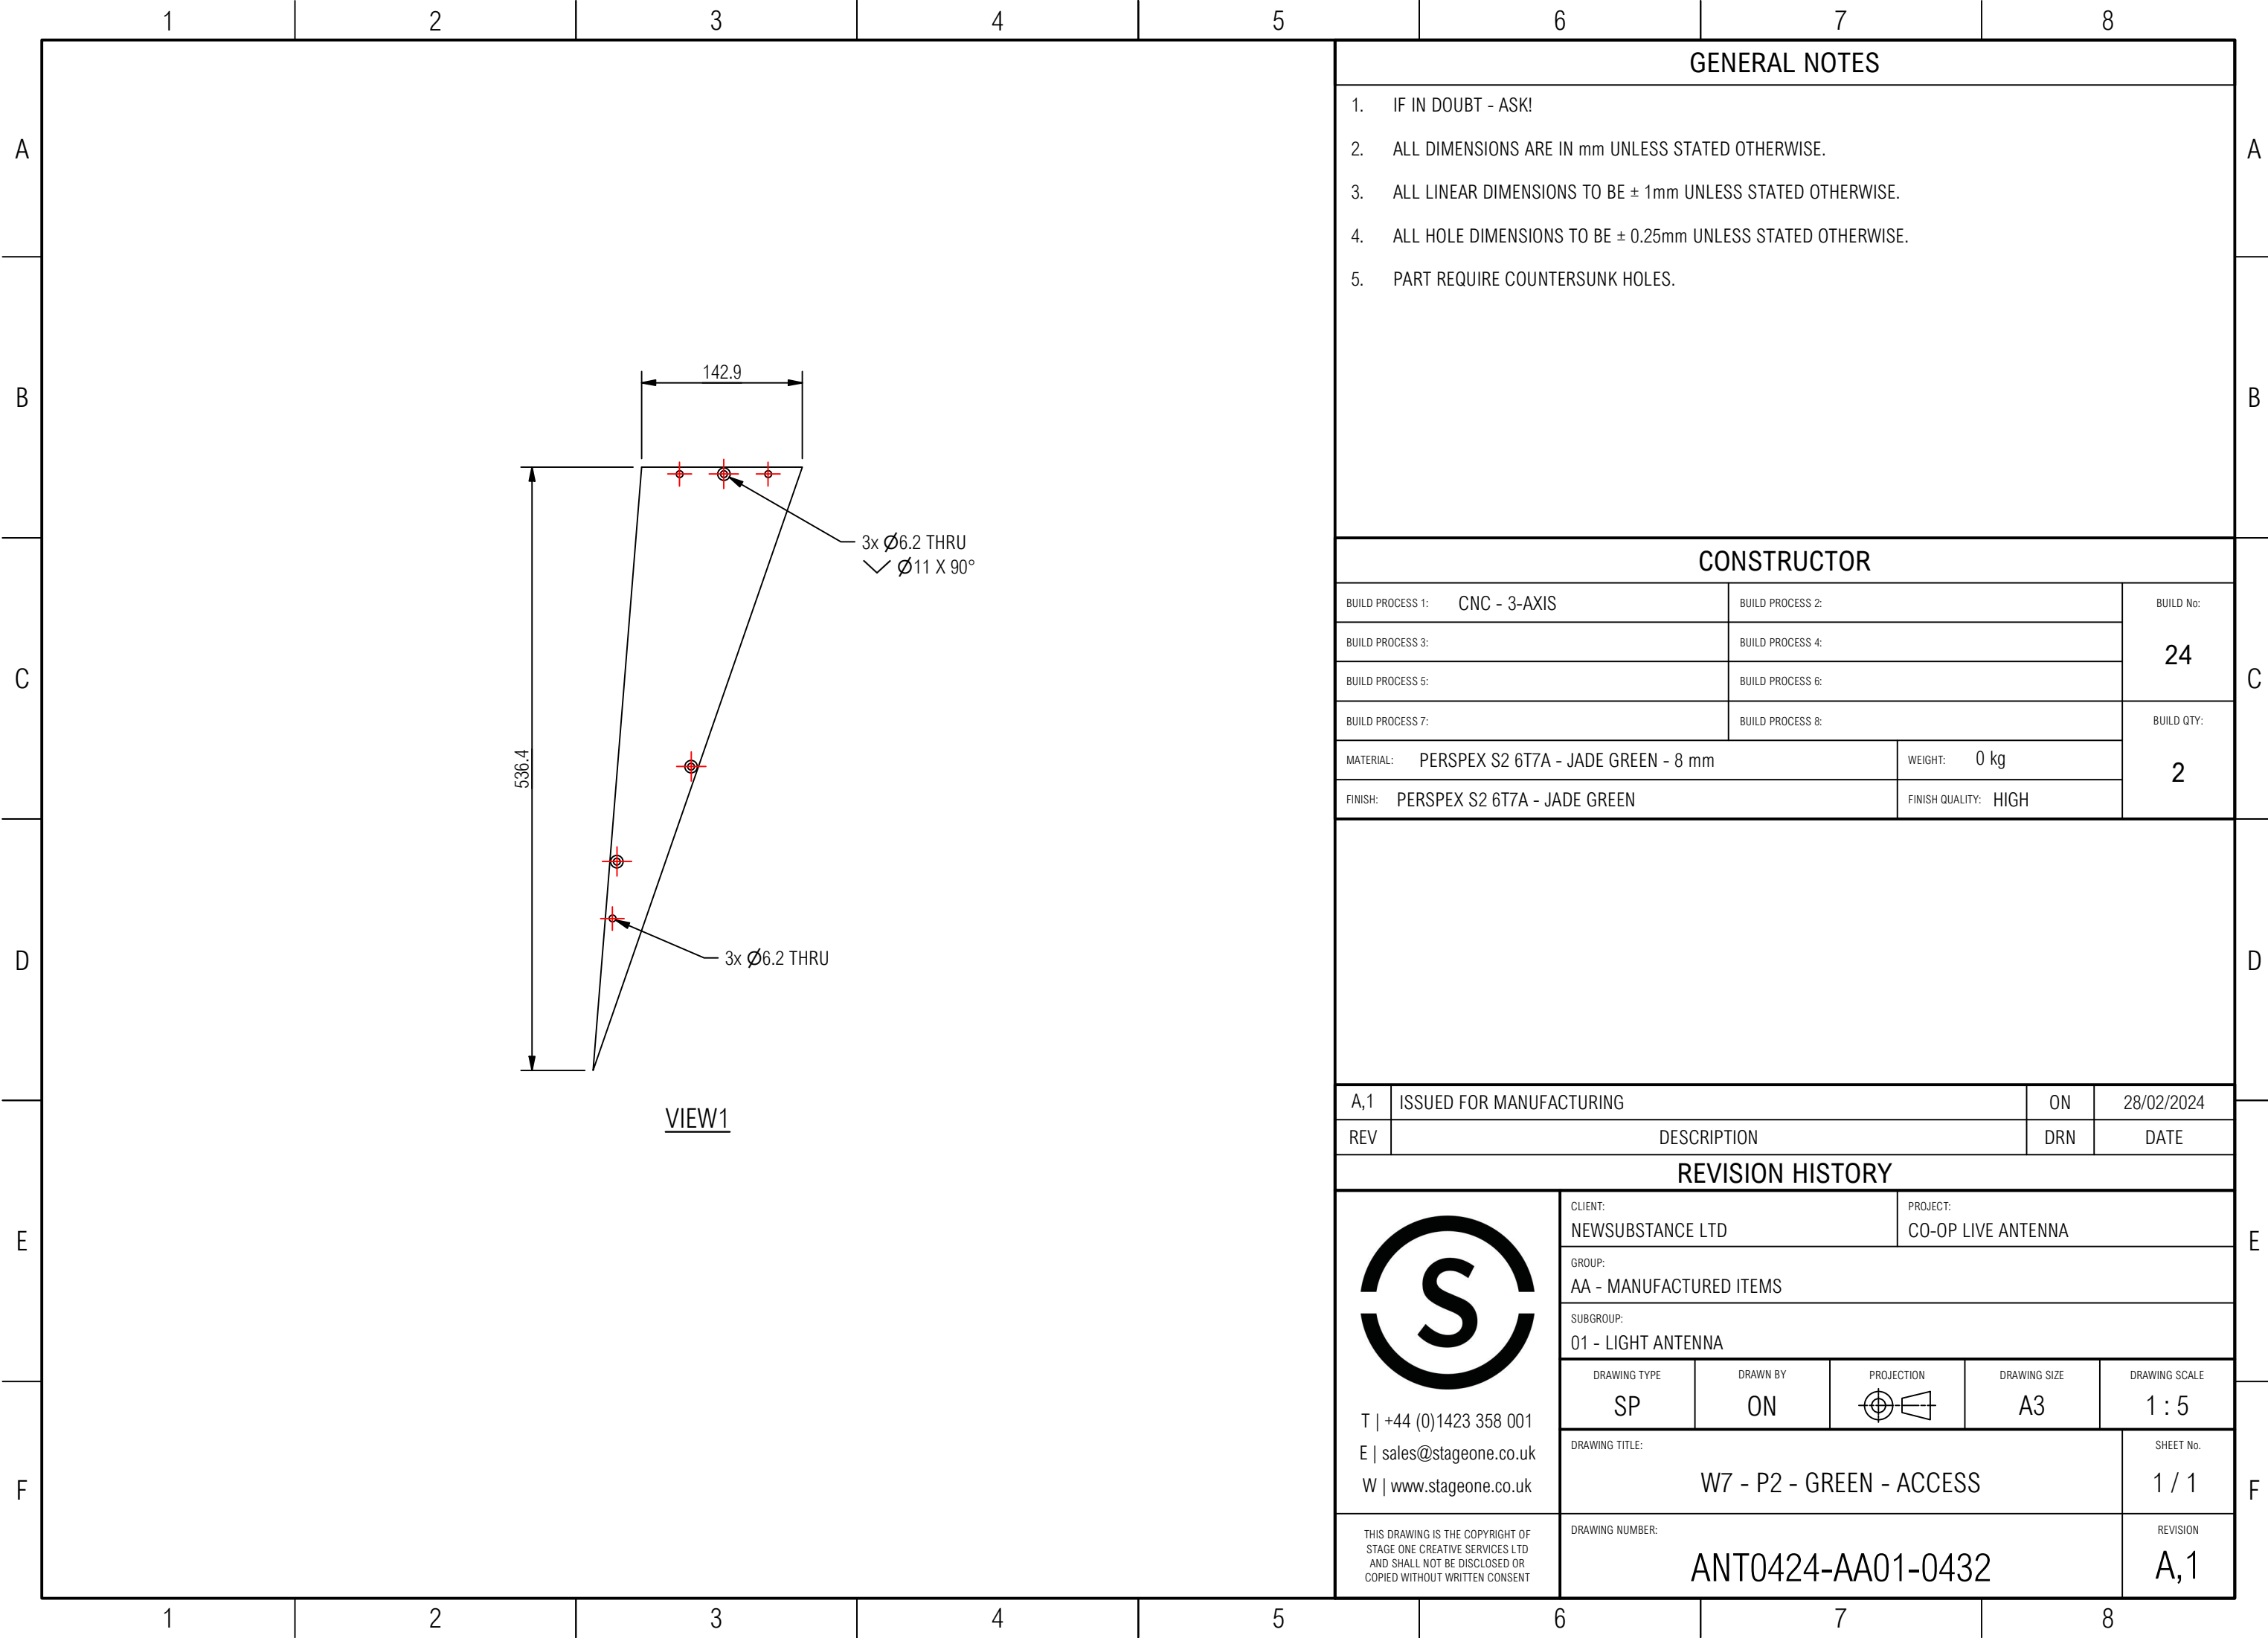

GENERAL NOTES

- 1. IF IN DOUBT - ASK!
- 2. ALL DIMENSIONS ARE IN mm UNLESS STATED OTHERWISE.
- 3. ALL LINEAR DIMENSIONS TO BE ± 1mm UNLESS STATED OTHERWISE.
- 4. ALL HOLE DIMENSIONS TO BE ± 0.25mm UNLESS STATED OTHERWISE.
- 5. PART REQUIRE COUNTERSUNK HOLES.


CONSTRUCTOR

BUILD PROCESS 1:	CNC - 3-AXIS	BUILD PROCESS 2:		BUILD No:
BUILD PROCESS 3:		BUILD PROCESS 4:		24
BUILD PROCESS 5:		BUILD PROCESS 6:		
BUILD PROCESS 7:		BUILD PROCESS 8:		BUILD QTY:
MATERIAL:	PERSPEX S2 6T7A - JADE GREEN - 8 mm	WEIGHT:	0 kg	2
FINISH:	PERSPEX S2 6T7A - JADE GREEN	FINISH QUALITY:	HIGH	

A,1	ISSUED FOR MANUFACTURING	ON	28/02/2024
REV	DESCRIPTION	DRN	DATE

REVISION HISTORY

T +44 (0)1423 358 001 E sales@stageone.co.uk W www.stageone.co.uk THIS DRAWING IS THE COPYRIGHT OF STAGE ONE CREATIVE SERVICES LTD AND SHALL NOT BE DISCLOSED OR COPIED WITHOUT WRITTEN CONSENT	CLIENT: NEWSUBSTANCE LTD		PROJECT: CO-OP LIVE ANTENNA		
	GROUP: AA - MANUFACTURED ITEMS				
	SUBGROUP: 01 - LIGHT ANTENNA				
	DRAWING TYPE SP	DRAWN BY ON	PROJECTION 	DRAWING SIZE A3	DRAWING SCALE 1 : 5
	DRAWING TITLE: W7 - P2 - GREEN - ACCESS				SHEET No. 1 / 1
DRAWING NUMBER: ANT0424-AA01-0432				REVISION A,1	

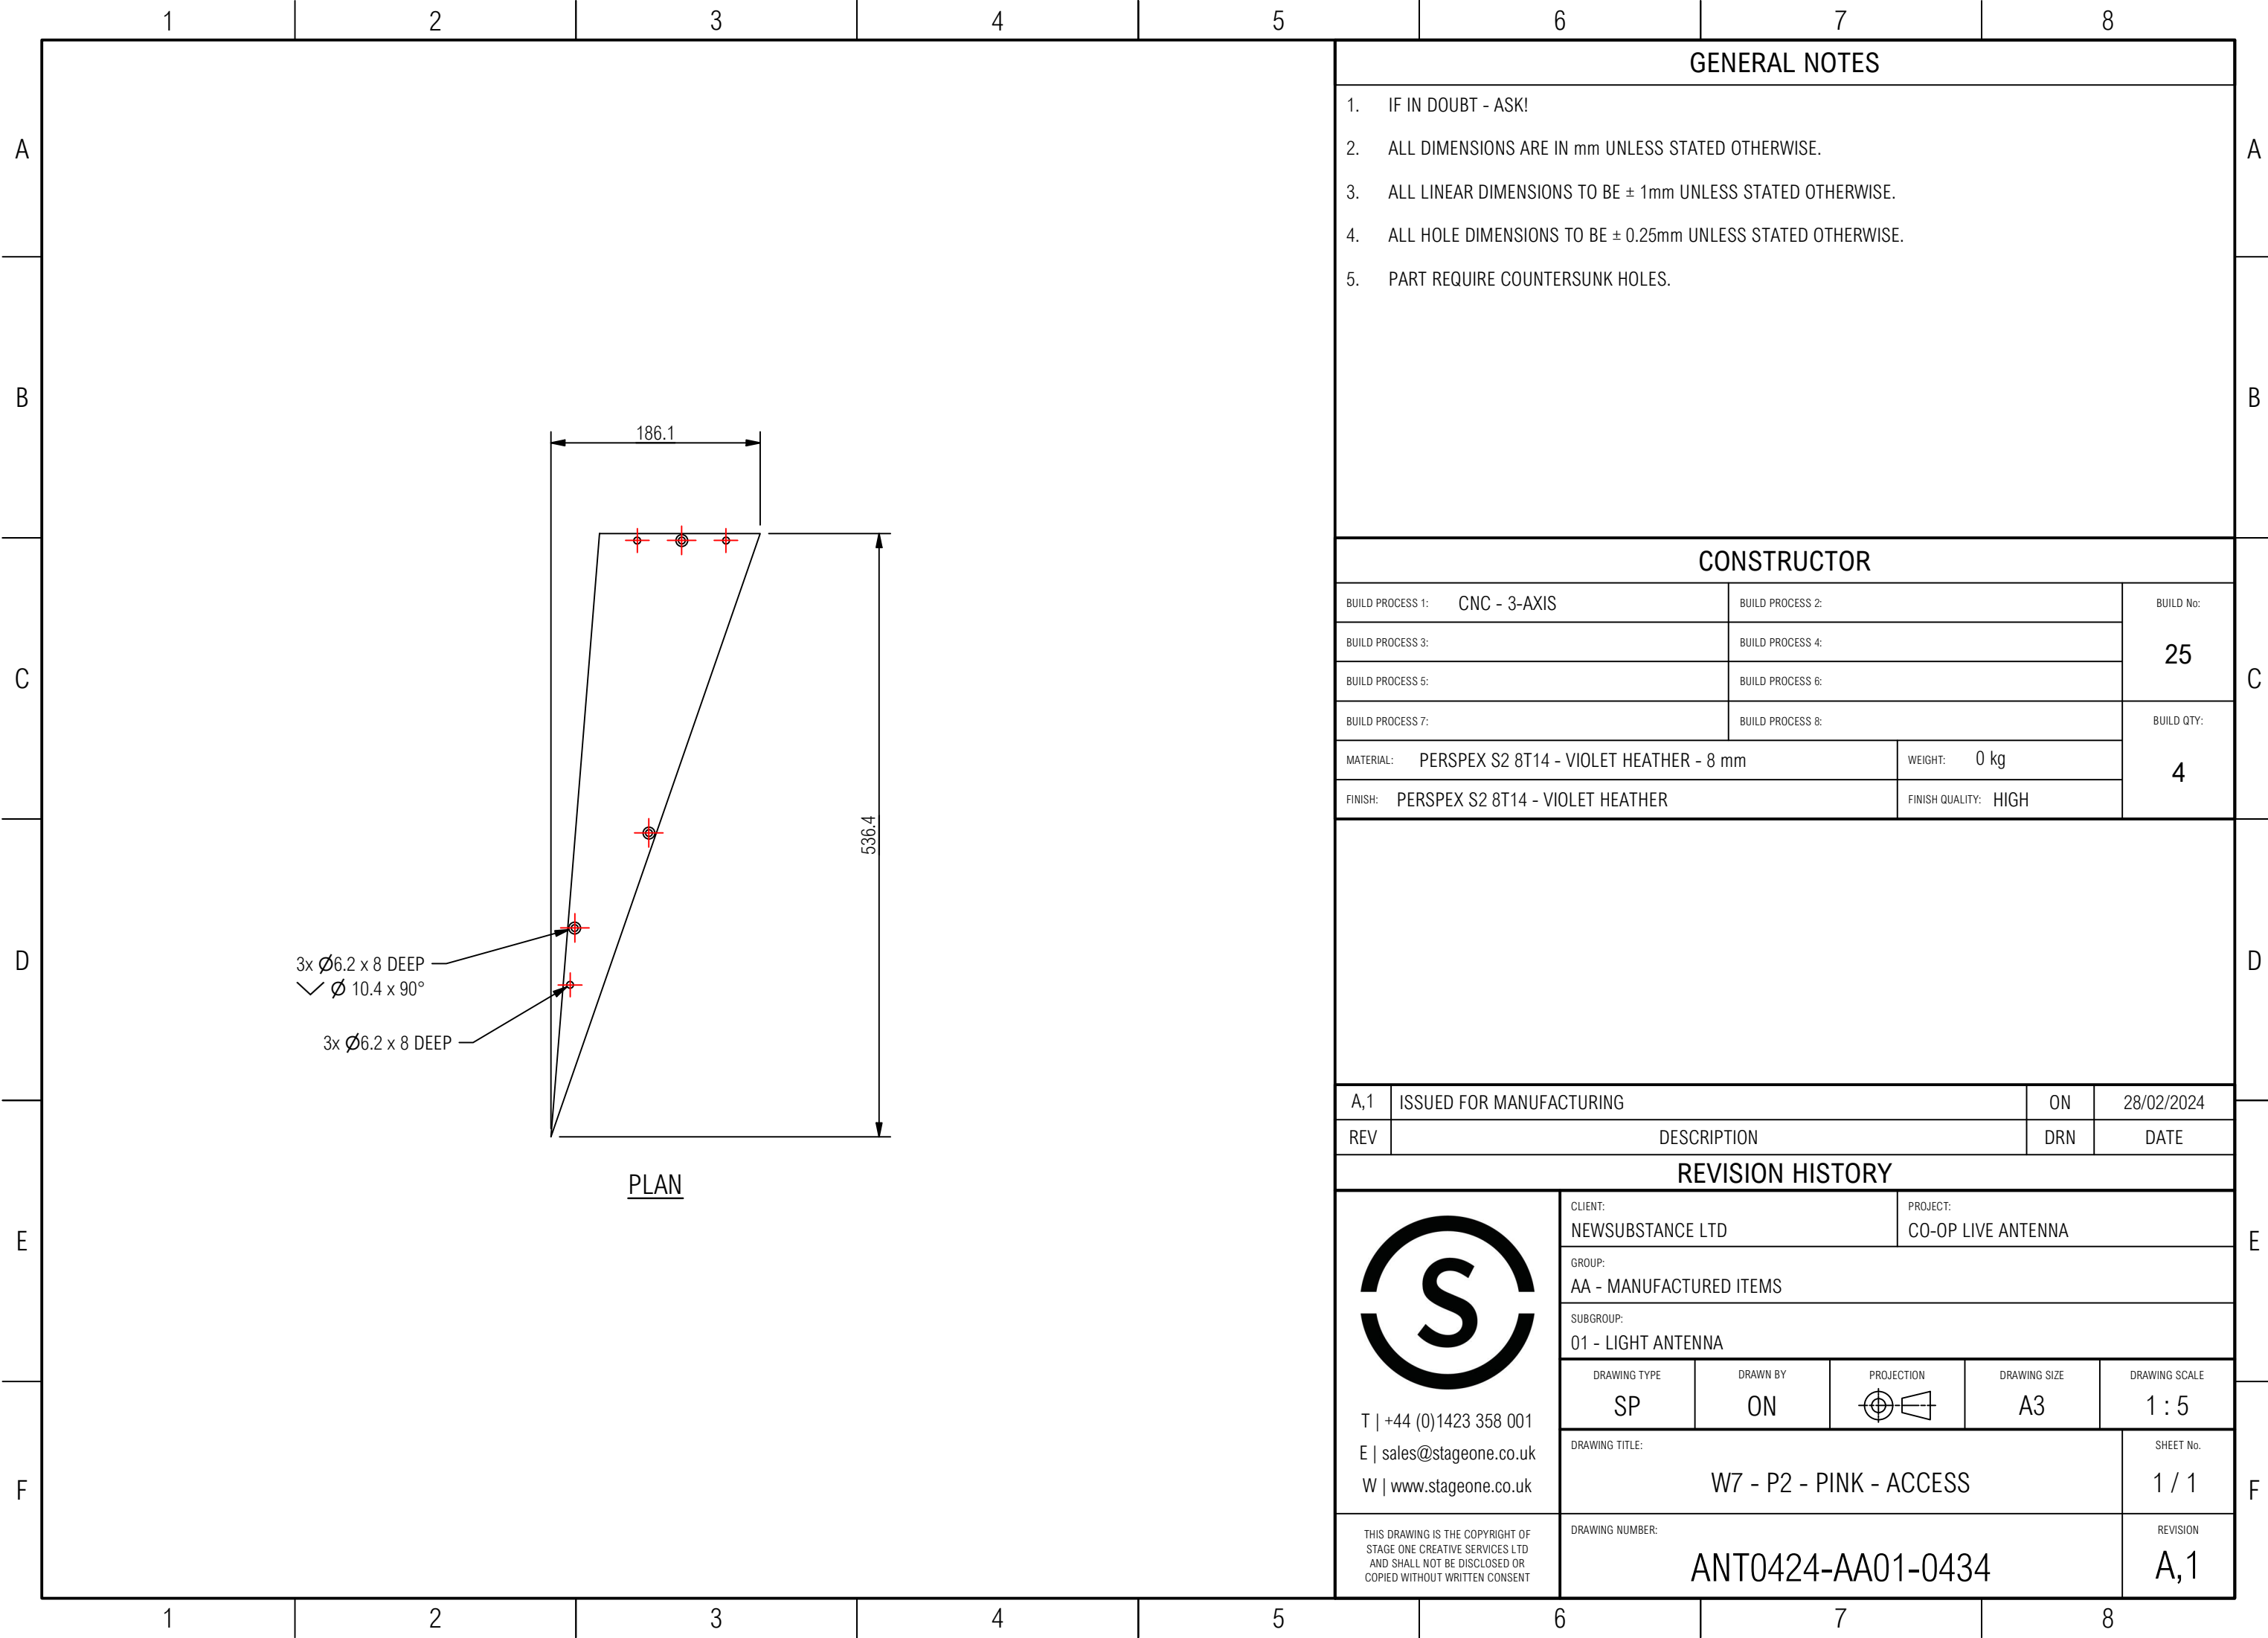

GENERAL NOTES


- 1. IF IN DOUBT - ASK!
- 2. ALL DIMENSIONS ARE IN mm UNLESS STATED OTHERWISE.
- 3. ALL LINEAR DIMENSIONS TO BE ± 1mm UNLESS STATED OTHERWISE.
- 4. ALL HOLE DIMENSIONS TO BE ± 0.25mm UNLESS STATED OTHERWISE.
- 5. PART REQUIRE COUNTERSUNK HOLES.


CONSTRUCTOR

BUILD PROCESS 1: CNC - 3-AXIS	BUILD PROCESS 2:	BUILD No: 25
BUILD PROCESS 3:	BUILD PROCESS 4:	
BUILD PROCESS 5:	BUILD PROCESS 6:	
BUILD PROCESS 7:	BUILD PROCESS 8:	BUILD QTY: 4
MATERIAL: PERSPEX S2 8T14 - VIOLET HEATHER - 8 mm	WEIGHT: 0 kg	
FINISH: PERSPEX S2 8T14 - VIOLET HEATHER	FINISH QUALITY: HIGH	


A,1	ISSUED FOR MANUFACTURING	ON	28/02/2024
REV	DESCRIPTION	DRN	DATE


REVISION HISTORY

  T +44 (0)1423 358 001 E sales@stageone.co.uk W www.stageone.co.uk THIS DRAWING IS THE COPYRIGHT OF STAGE ONE CREATIVE SERVICES LTD AND SHALL NOT BE DISCLOSED OR COPIED WITHOUT WRITTEN CONSENT	CLIENT: NEWSUBSTANCE LTD		PROJECT: CO-OP LIVE ANTENNA		
	GROUP: AA - MANUFACTURED ITEMS				
	SUBGROUP: 01 - LIGHT ANTENNA				
	DRAWING TYPE SP	DRAWN BY ON	PROJECTION 	DRAWING SIZE A3	DRAWING SCALE 1 : 5
	DRAWING TITLE: W7 - P2 - PINK - ACCESS				SHEET No. 1 / 1
DRAWING NUMBER: ANT0424-AA01-0434				REVISION A,1	

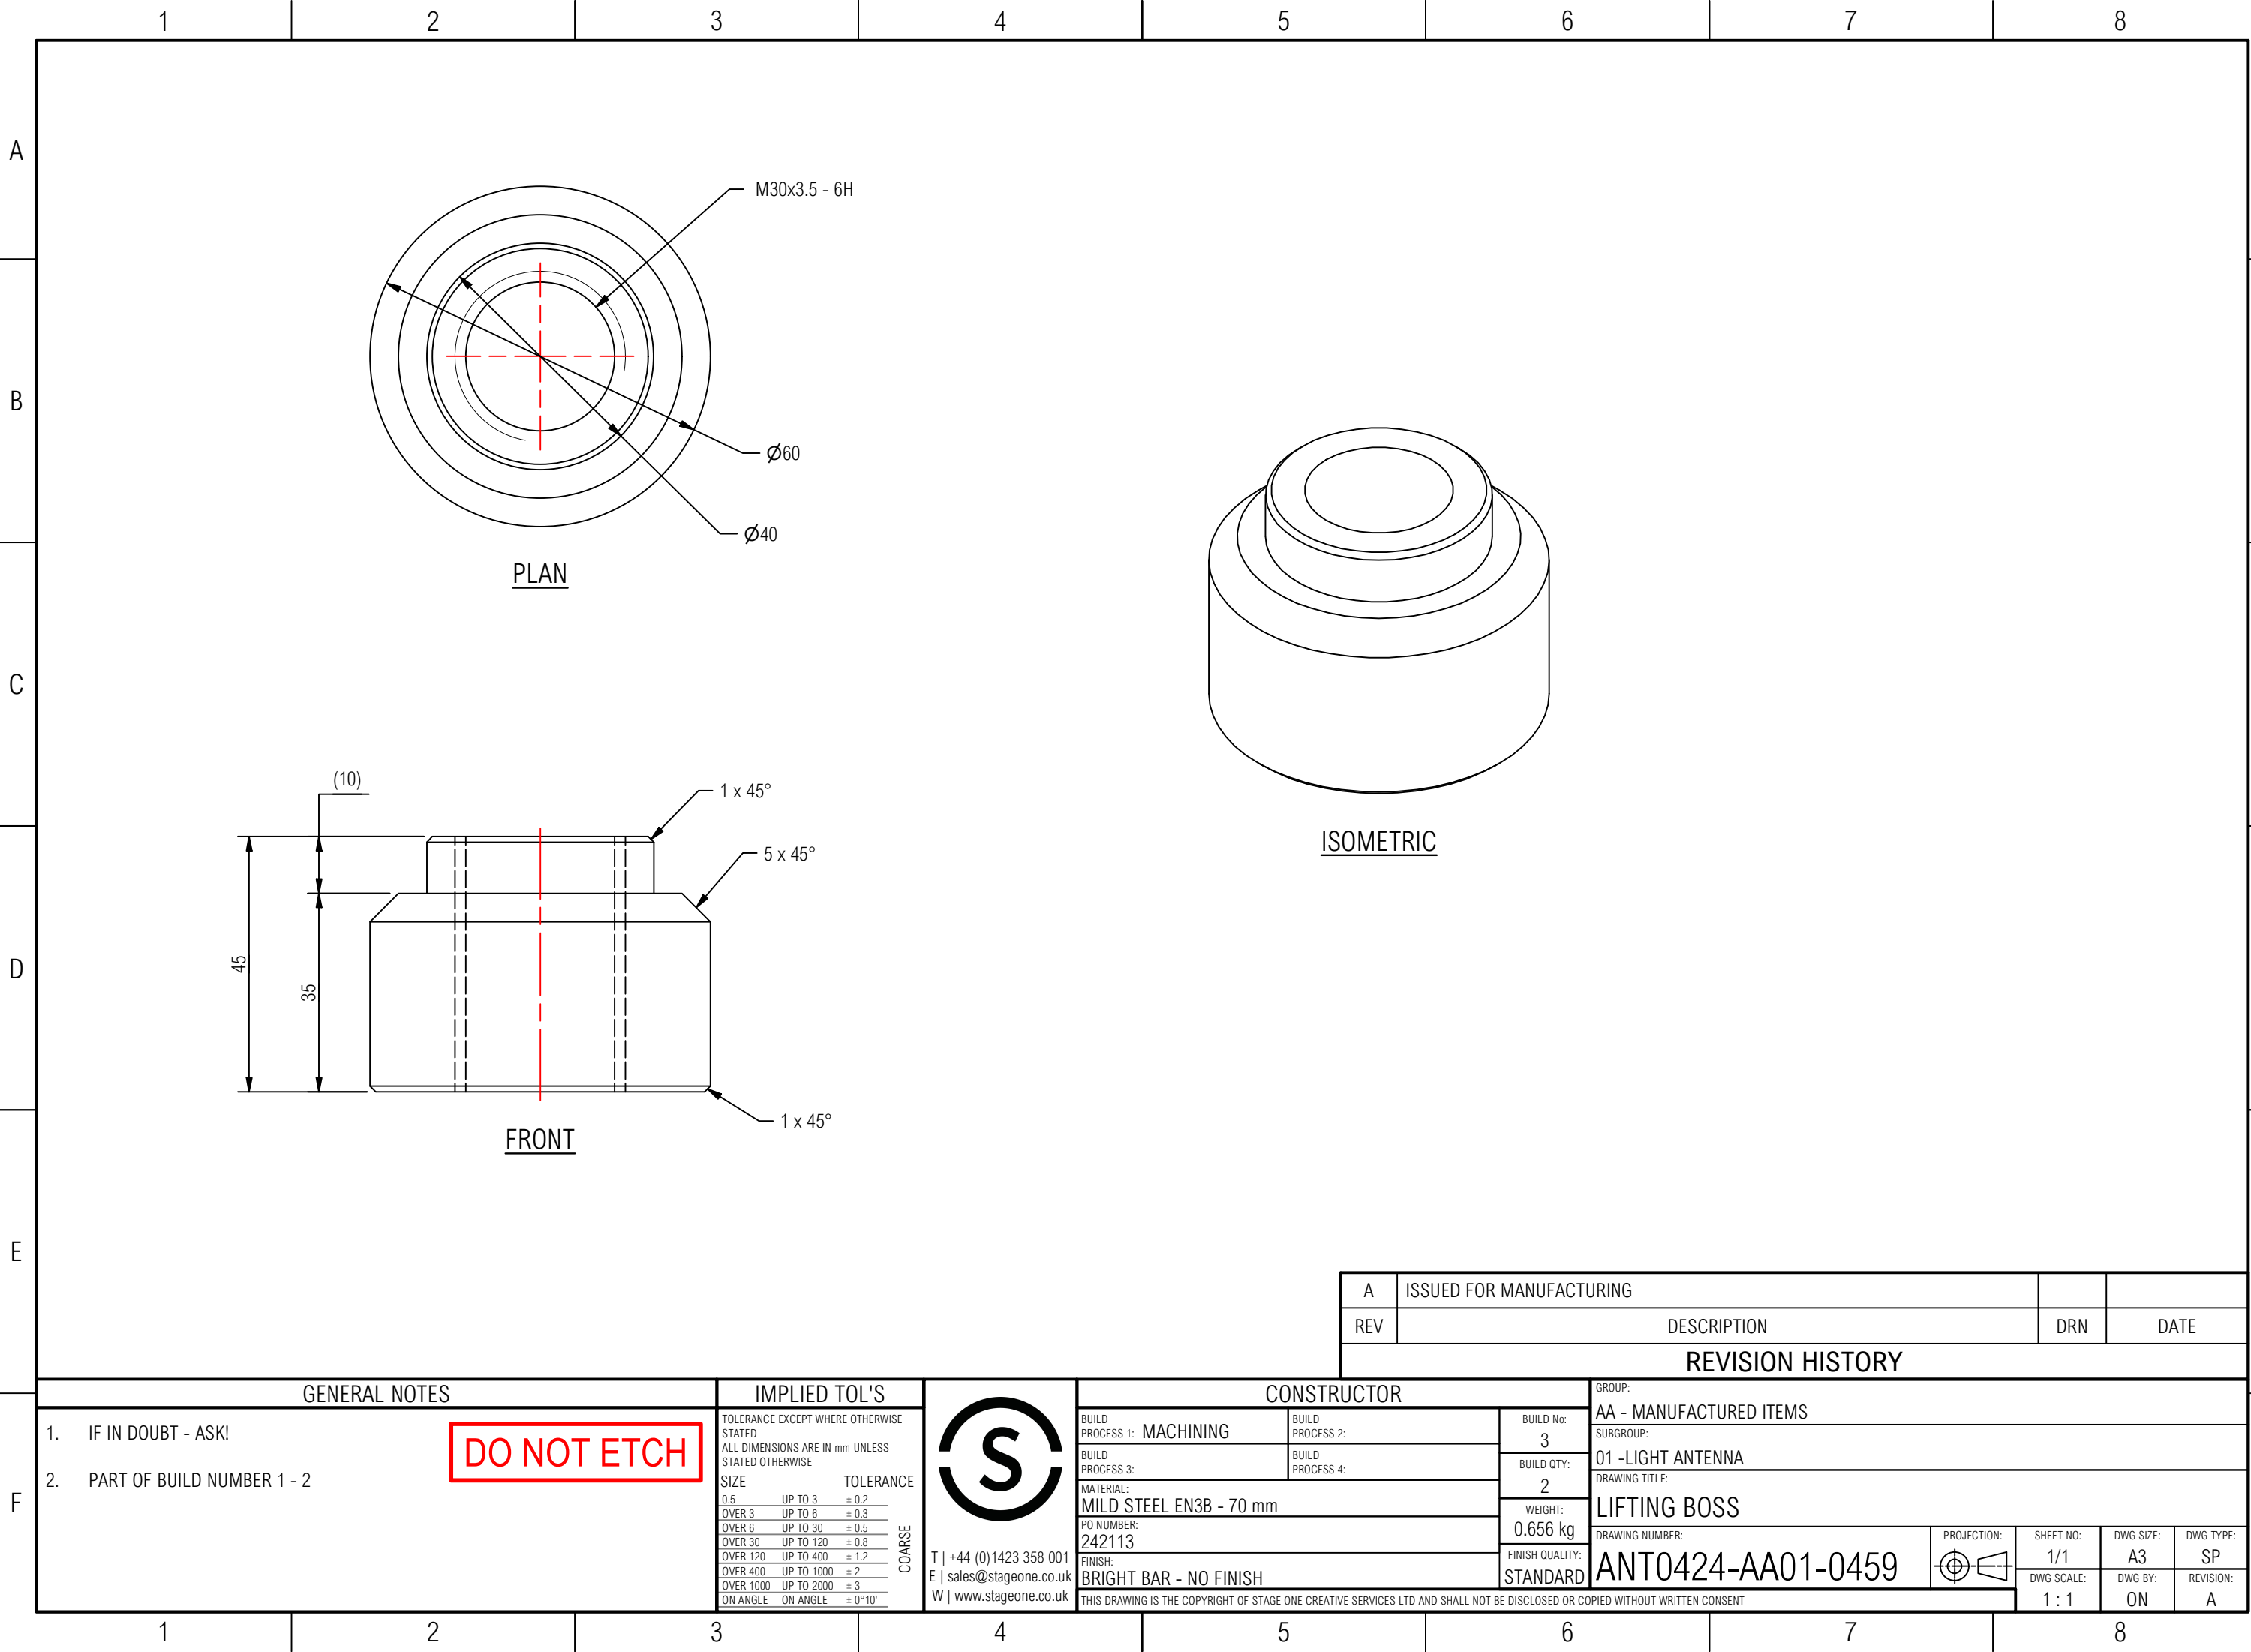

A	ISSUED FOR MANUFACTURING		
REV	DESCRIPTION	DRN	DATE
REVISION HISTORY			

 GENERAL NOTES		IMPLIED TOL'S	 T +44 (0)1423 358 001 E sales@stageone.co.uk W www.stageone.co.uk	CONSTRUCTOR			GROUP:				
1. IF IN DOUBT - ASK! 2. PART OF BUILD NUMBER 1 - 2 DO NOT ETCH		TOLERANCE EXCEPT WHERE OTHERWISE STATED ALL DIMENSIONS ARE IN mm UNLESS STATED OTHERWISE SIZE 0.5 UP TO 3 ± 0.2 OVER 3 UP TO 6 ± 0.3 OVER 6 UP TO 30 ± 0.5 OVER 30 UP TO 120 ± 0.8 OVER 120 UP TO 400 ± 1.2 OVER 400 UP TO 1000 ± 2 OVER 1000 UP TO 2000 ± 3 ON ANGLE ON ANGLE ± 0°10' COARSE		BUILD PROCESS 1: MACHINING	BUILD PROCESS 2:	BUILD No:	AA - MANUFACTURED ITEMS				
						3	SUBGROUP:				
				BUILD PROCESS 3:	BUILD PROCESS 4:	BUILD QTY:	01 -LIGHT ANTENNA				
						2	DRAWING TITLE:				
				MATERIAL:	WEIGHT:	LIFTING BOSS					
						PO NUMBER:	0.656 kg	DRAWING NUMBER:			
				FINISH QUALITY:	STANDARD			PROJECTION:		SHEET NO:	DWG SIZE:
						BRIGHT BAR - NO FINISH	ANT0424-AA01-0459			1/1	A3
				THIS DRAWING IS THE COPYRIGHT OF STAGE ONE CREATIVE SERVICES LTD AND SHALL NOT BE DISCLOSED OR COPIED WITHOUT WRITTEN CONSENT					DWG SCALE:	DWG BY:	REVISION:
					1 : 1	ON	A				

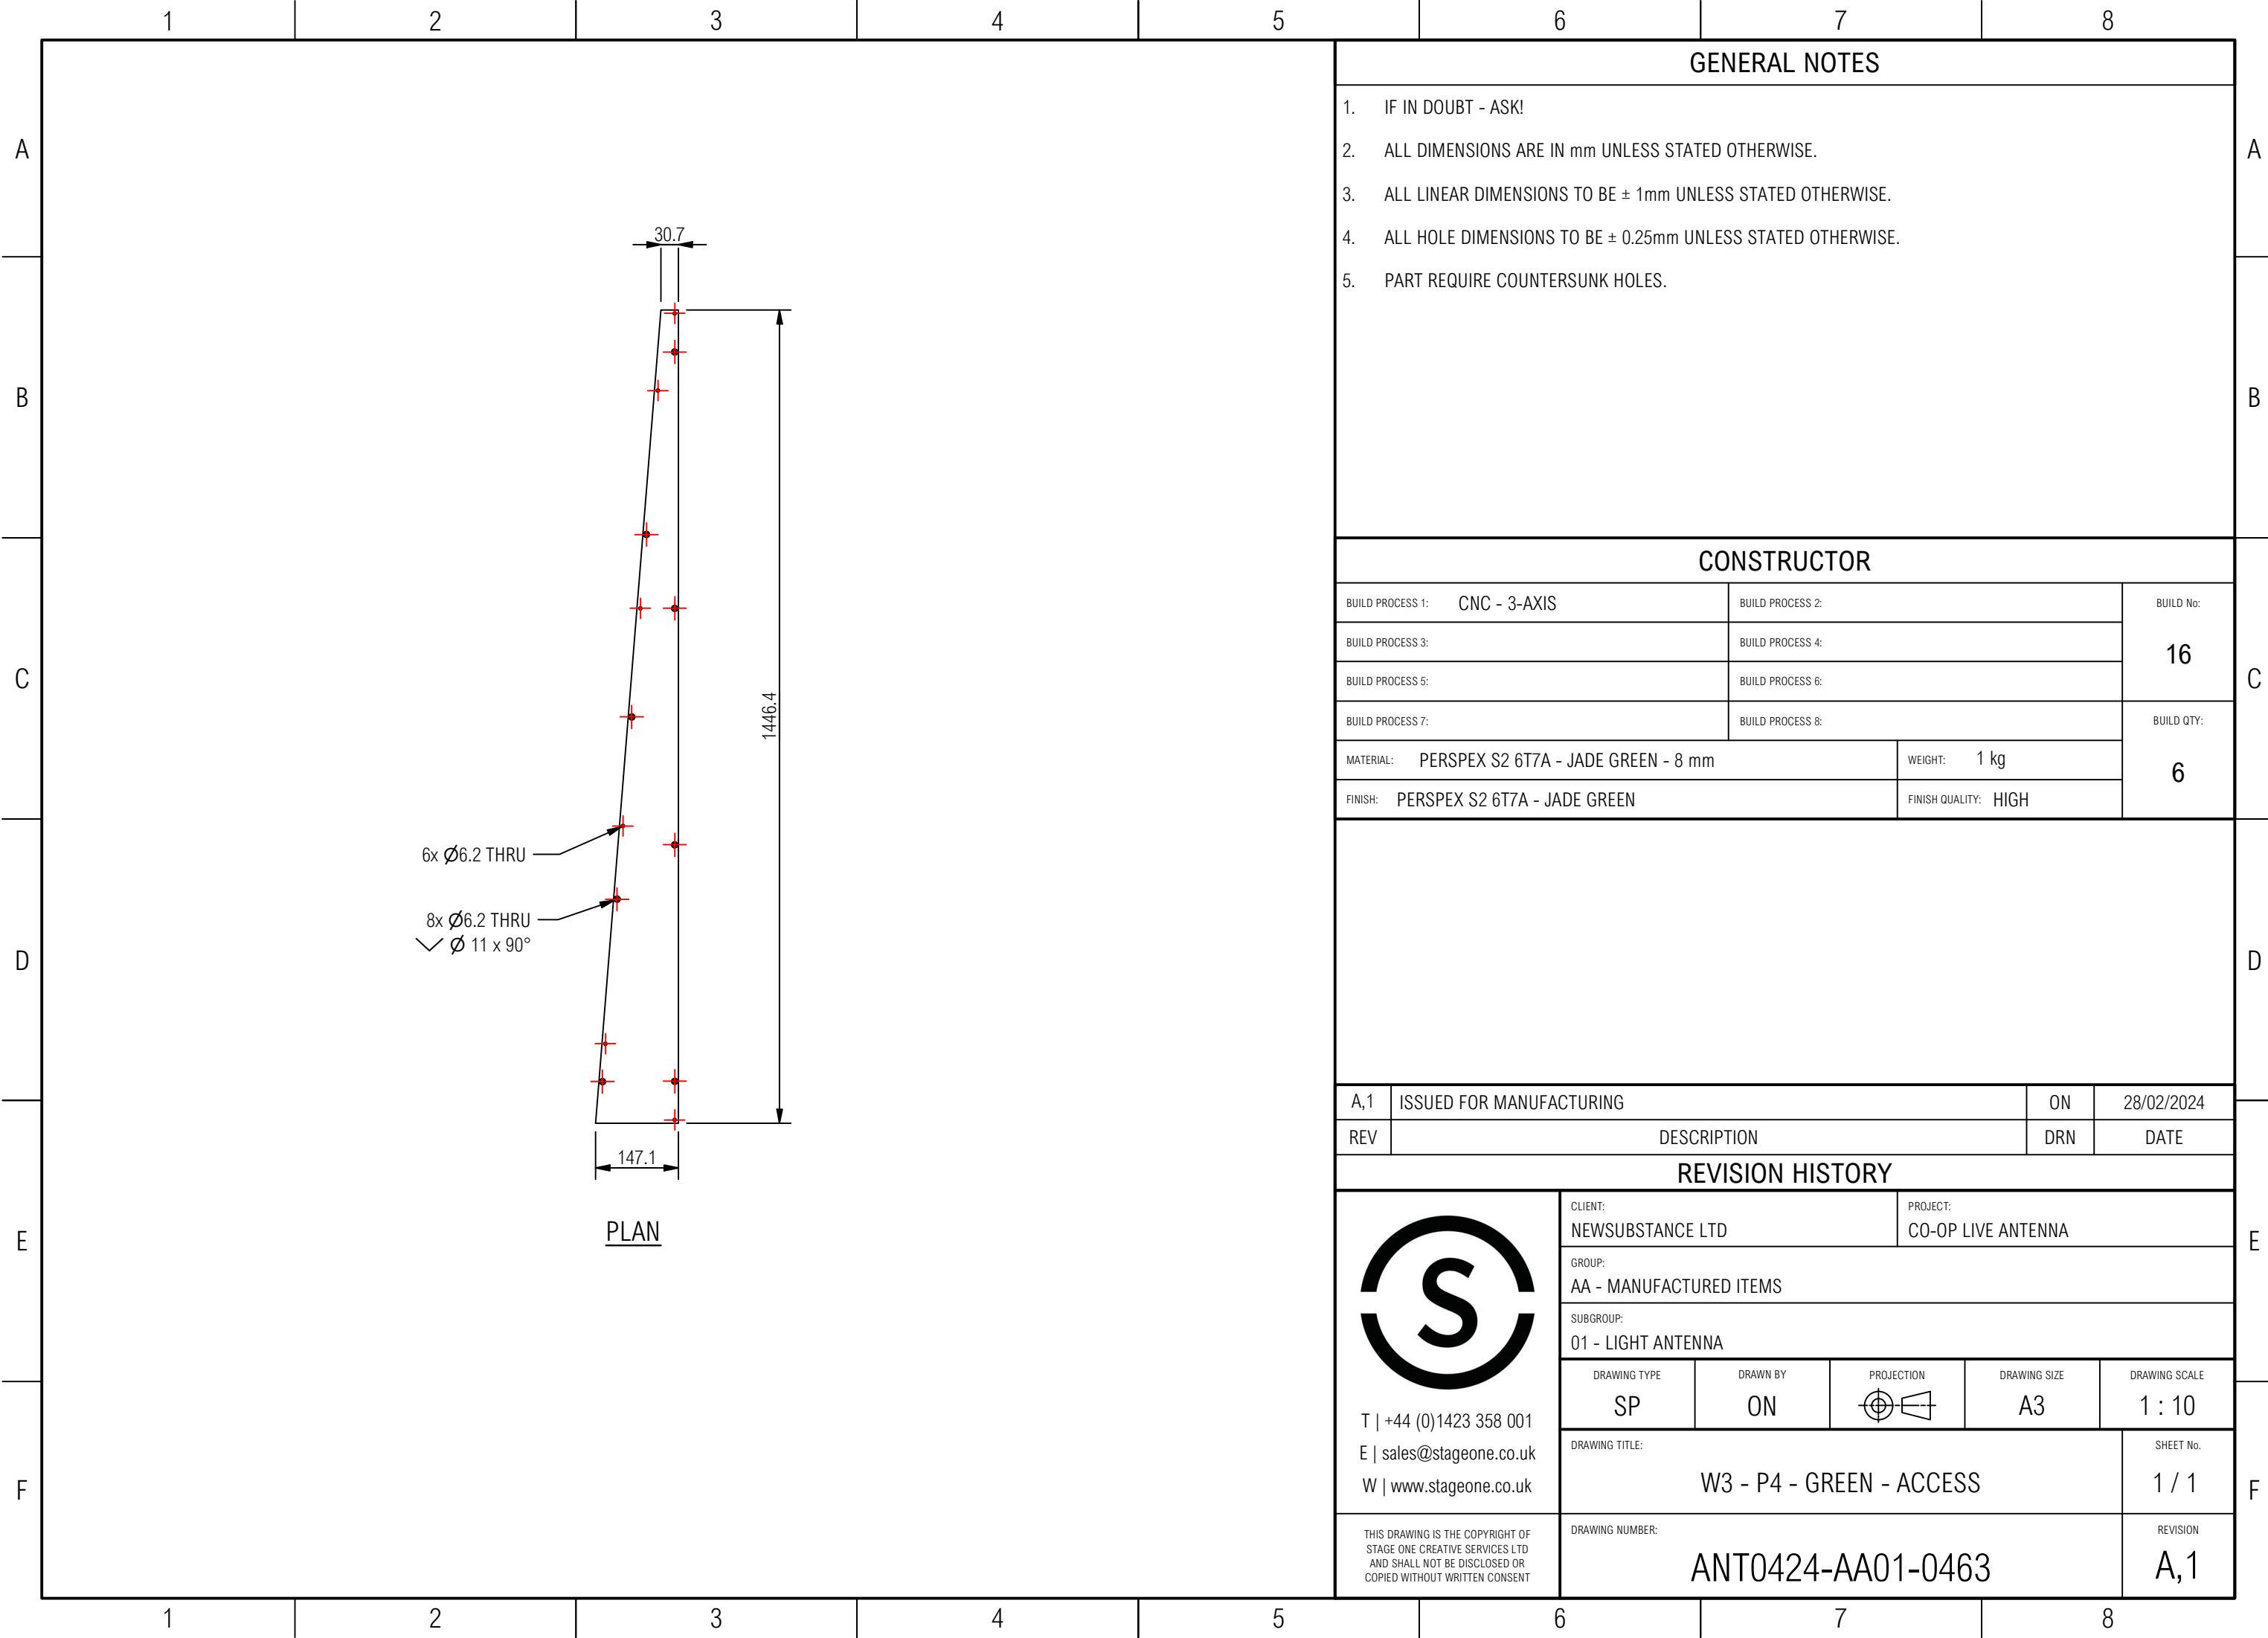

GENERAL NOTES


- 1. IF IN DOUBT - ASK!
- 2. ALL DIMENSIONS ARE IN mm UNLESS STATED OTHERWISE.
- 3. ALL LINEAR DIMENSIONS TO BE ± 1mm UNLESS STATED OTHERWISE.
- 4. ALL HOLE DIMENSIONS TO BE ± 0.25mm UNLESS STATED OTHERWISE.
- 5. PART REQUIRE COUNTERSUNK HOLES.


CONSTRUCTOR

BUILD PROCESS 1:	CNC - 3-AXIS	BUILD PROCESS 2:		BUILD No:
BUILD PROCESS 3:		BUILD PROCESS 4:		16
BUILD PROCESS 5:		BUILD PROCESS 6:		
BUILD PROCESS 7:		BUILD PROCESS 8:		BUILD QTY:
MATERIAL:	PERSPEX S2 6T7A - JADE GREEN - 8 mm	WEIGHT:	1 kg	6
FINISH:	PERSPEX S2 6T7A - JADE GREEN	FINISH QUALITY:	HIGH	

A,1	ISSUED FOR MANUFACTURING	ON	28/02/2024
REV	DESCRIPTION	DRN	DATE

REVISION HISTORY

  T +44 (0)1423 358 001 E sales@stageone.co.uk W www.stageone.co.uk THIS DRAWING IS THE COPYRIGHT OF STAGE ONE CREATIVE SERVICES LTD AND SHALL NOT BE DISCLOSED OR COPIED WITHOUT WRITTEN CONSENT	CLIENT: NEWSUBSTANCE LTD		PROJECT: CO-OP LIVE ANTENNA		
	GROUP: AA - MANUFACTURED ITEMS				
	SUBGROUP: 01 - LIGHT ANTENNA				
	DRAWING TYPE SP	DRAWN BY ON	PROJECTION 	DRAWING SIZE A3	DRAWING SCALE 1 : 10
	DRAWING TITLE: W3 - P4 - GREEN - ACCESS				SHEET No. 1 / 1
DRAWING NUMBER: ANT0424-AA01-0463				REVISION A,1	

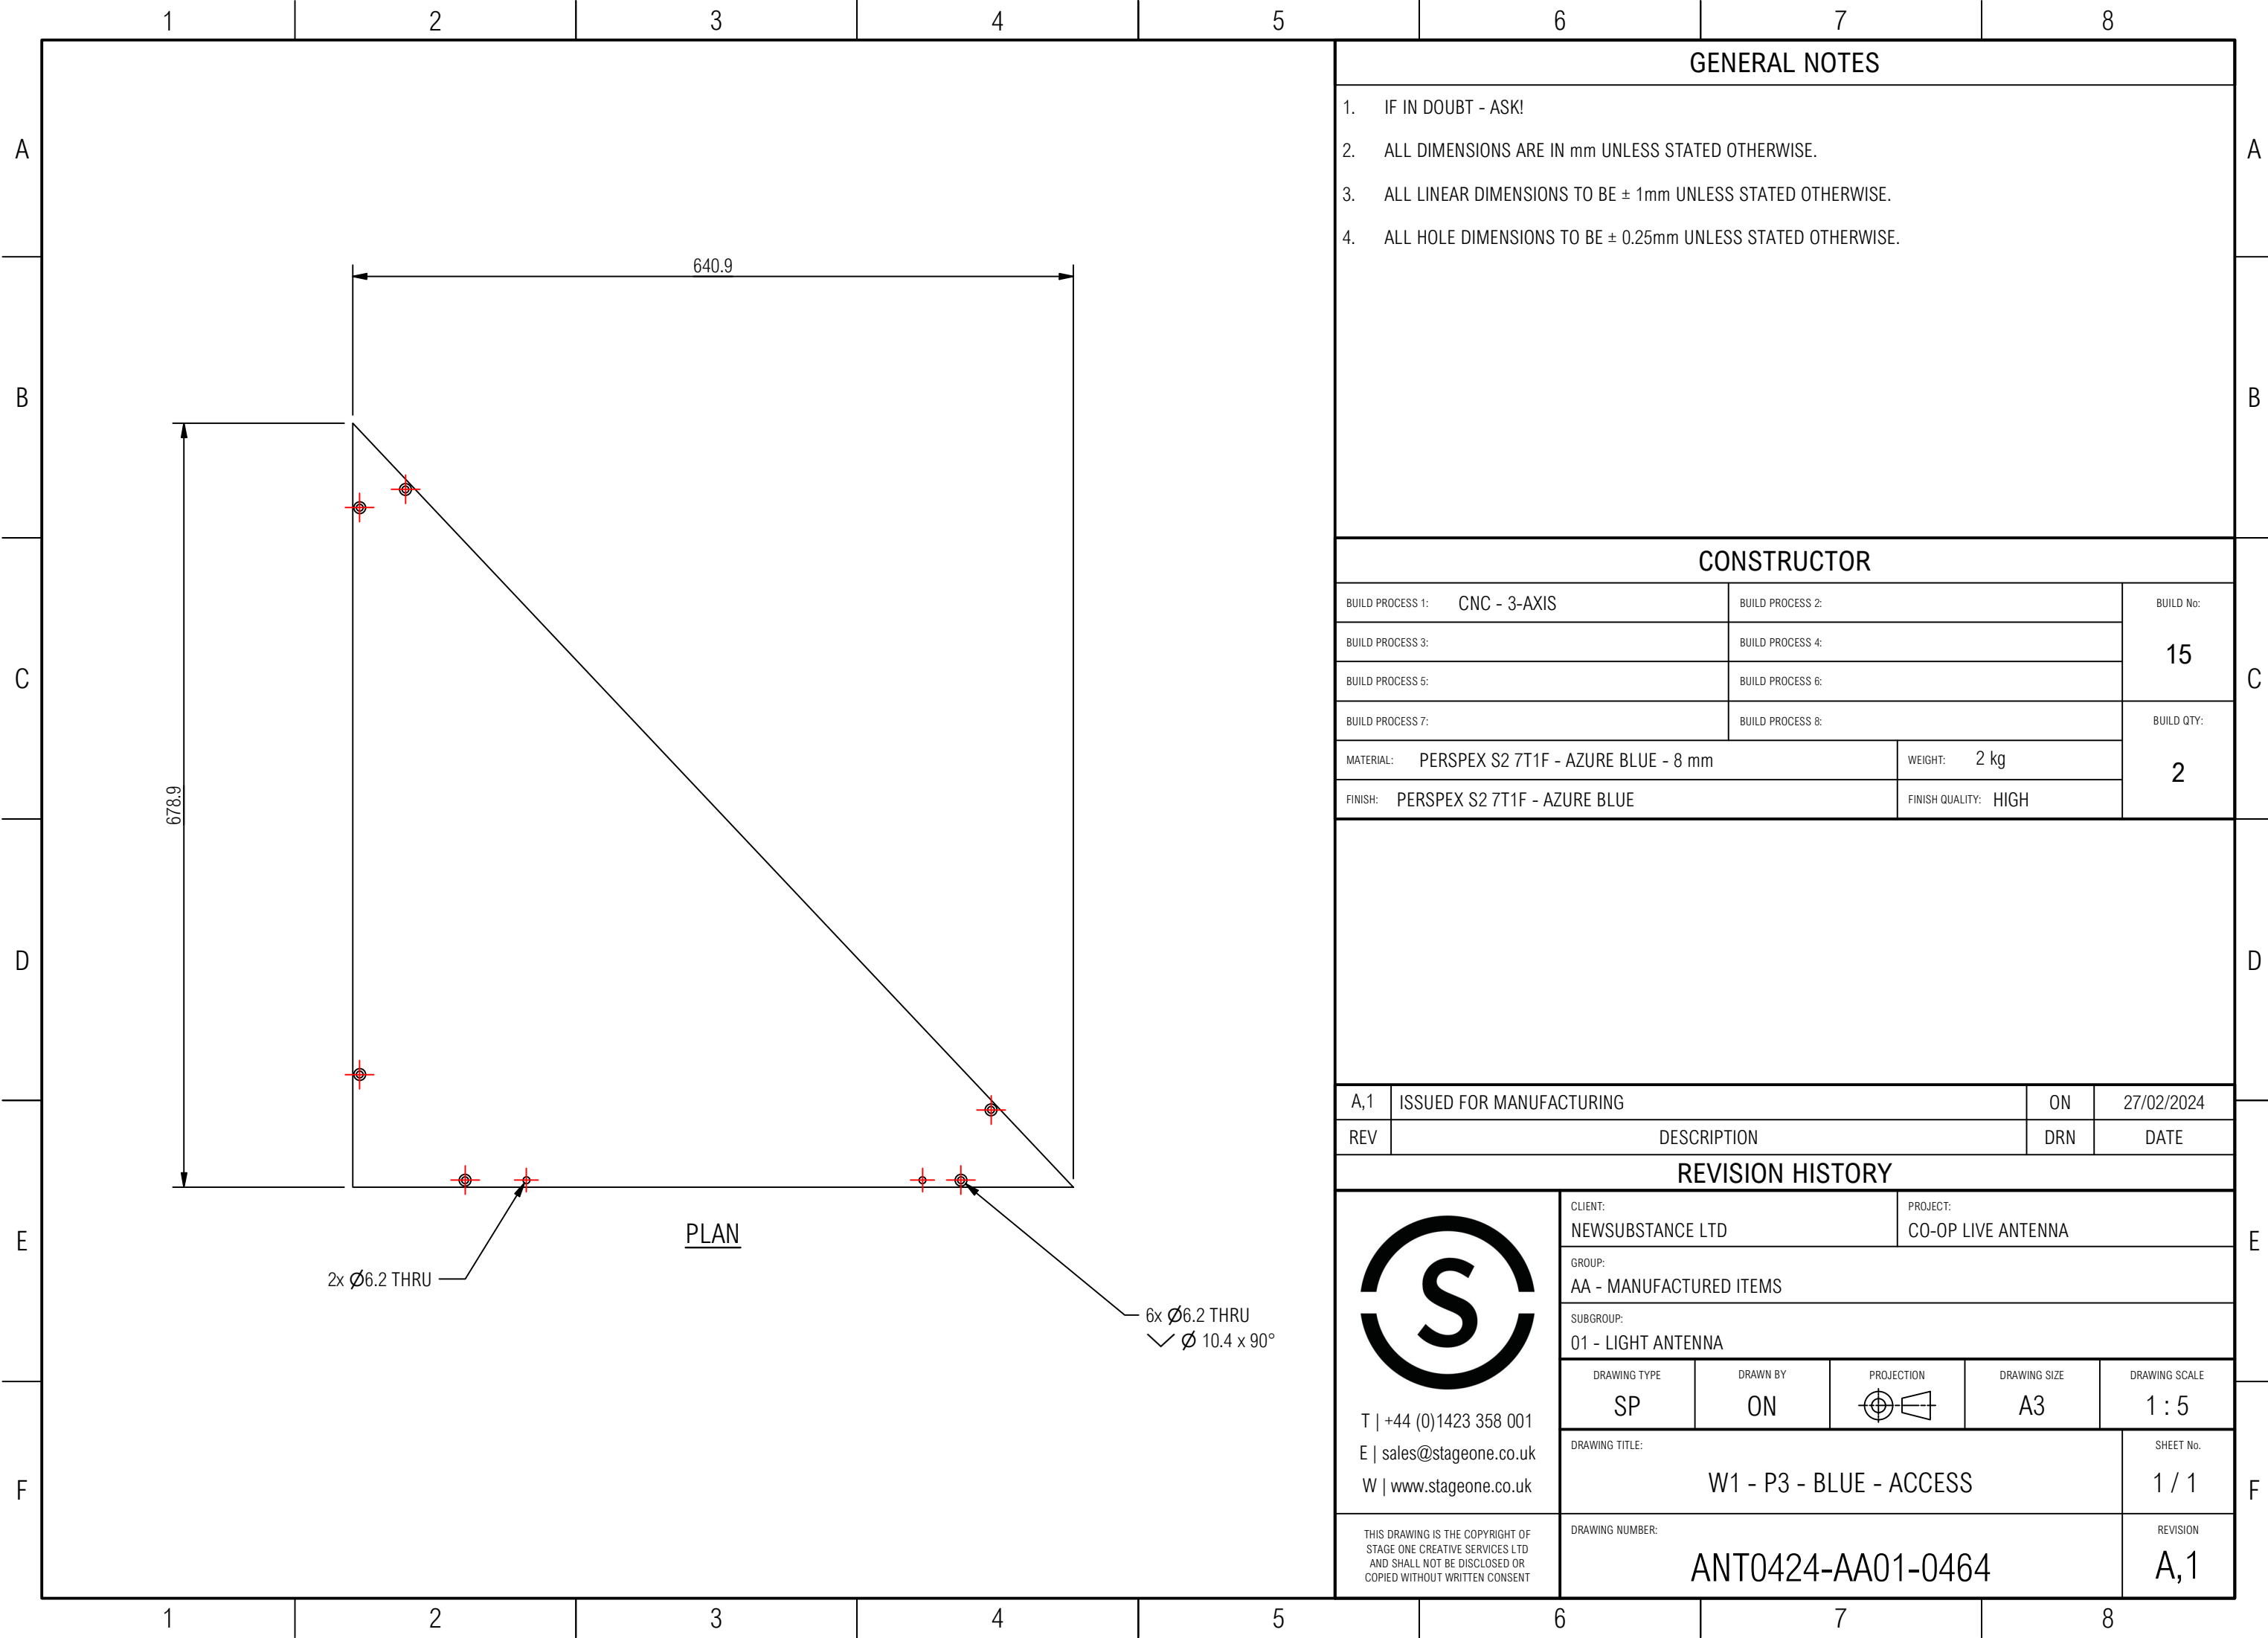

GENERAL NOTES


- 1. IF IN DOUBT - ASK!
- 2. ALL DIMENSIONS ARE IN mm UNLESS STATED OTHERWISE.
- 3. ALL LINEAR DIMENSIONS TO BE ± 1mm UNLESS STATED OTHERWISE.
- 4. ALL HOLE DIMENSIONS TO BE ± 0.25mm UNLESS STATED OTHERWISE.


CONSTRUCTOR

BUILD PROCESS 1:	CNC - 3-AXIS	BUILD PROCESS 2:		BUILD No:
BUILD PROCESS 3:		BUILD PROCESS 4:		15
BUILD PROCESS 5:		BUILD PROCESS 6:		
BUILD PROCESS 7:		BUILD PROCESS 8:		BUILD QTY:
MATERIAL:	PERSPEX S2 7T1F - AZURE BLUE - 8 mm	WEIGHT:	2 kg	2
FINISH:	PERSPEX S2 7T1F - AZURE BLUE	FINISH QUALITY:	HIGH	


A,1	ISSUED FOR MANUFACTURING	ON	27/02/2024
REV	DESCRIPTION	DRN	DATE

REVISION HISTORY

  T +44 (0)1423 358 001 E sales@stageone.co.uk W www.stageone.co.uk THIS DRAWING IS THE COPYRIGHT OF STAGE ONE CREATIVE SERVICES LTD AND SHALL NOT BE DISCLOSED OR COPIED WITHOUT WRITTEN CONSENT	CLIENT:	NEWSUBSTANCE LTD	PROJECT:	CO-OP LIVE ANTENNA
	GROUP:	AA - MANUFACTURED ITEMS		
	SUBGROUP:	01 - LIGHT ANTENNA		
	DRAWING TYPE	DRAWN BY	PROJECTION	DRAWING SIZE
	SP	ON		A3
DRAWING TITLE:				SHEET No.
W1 - P3 - BLUE - ACCESS				1 / 1
DRAWING NUMBER:				REVISION
ANT0424-AA01-0464				A,1

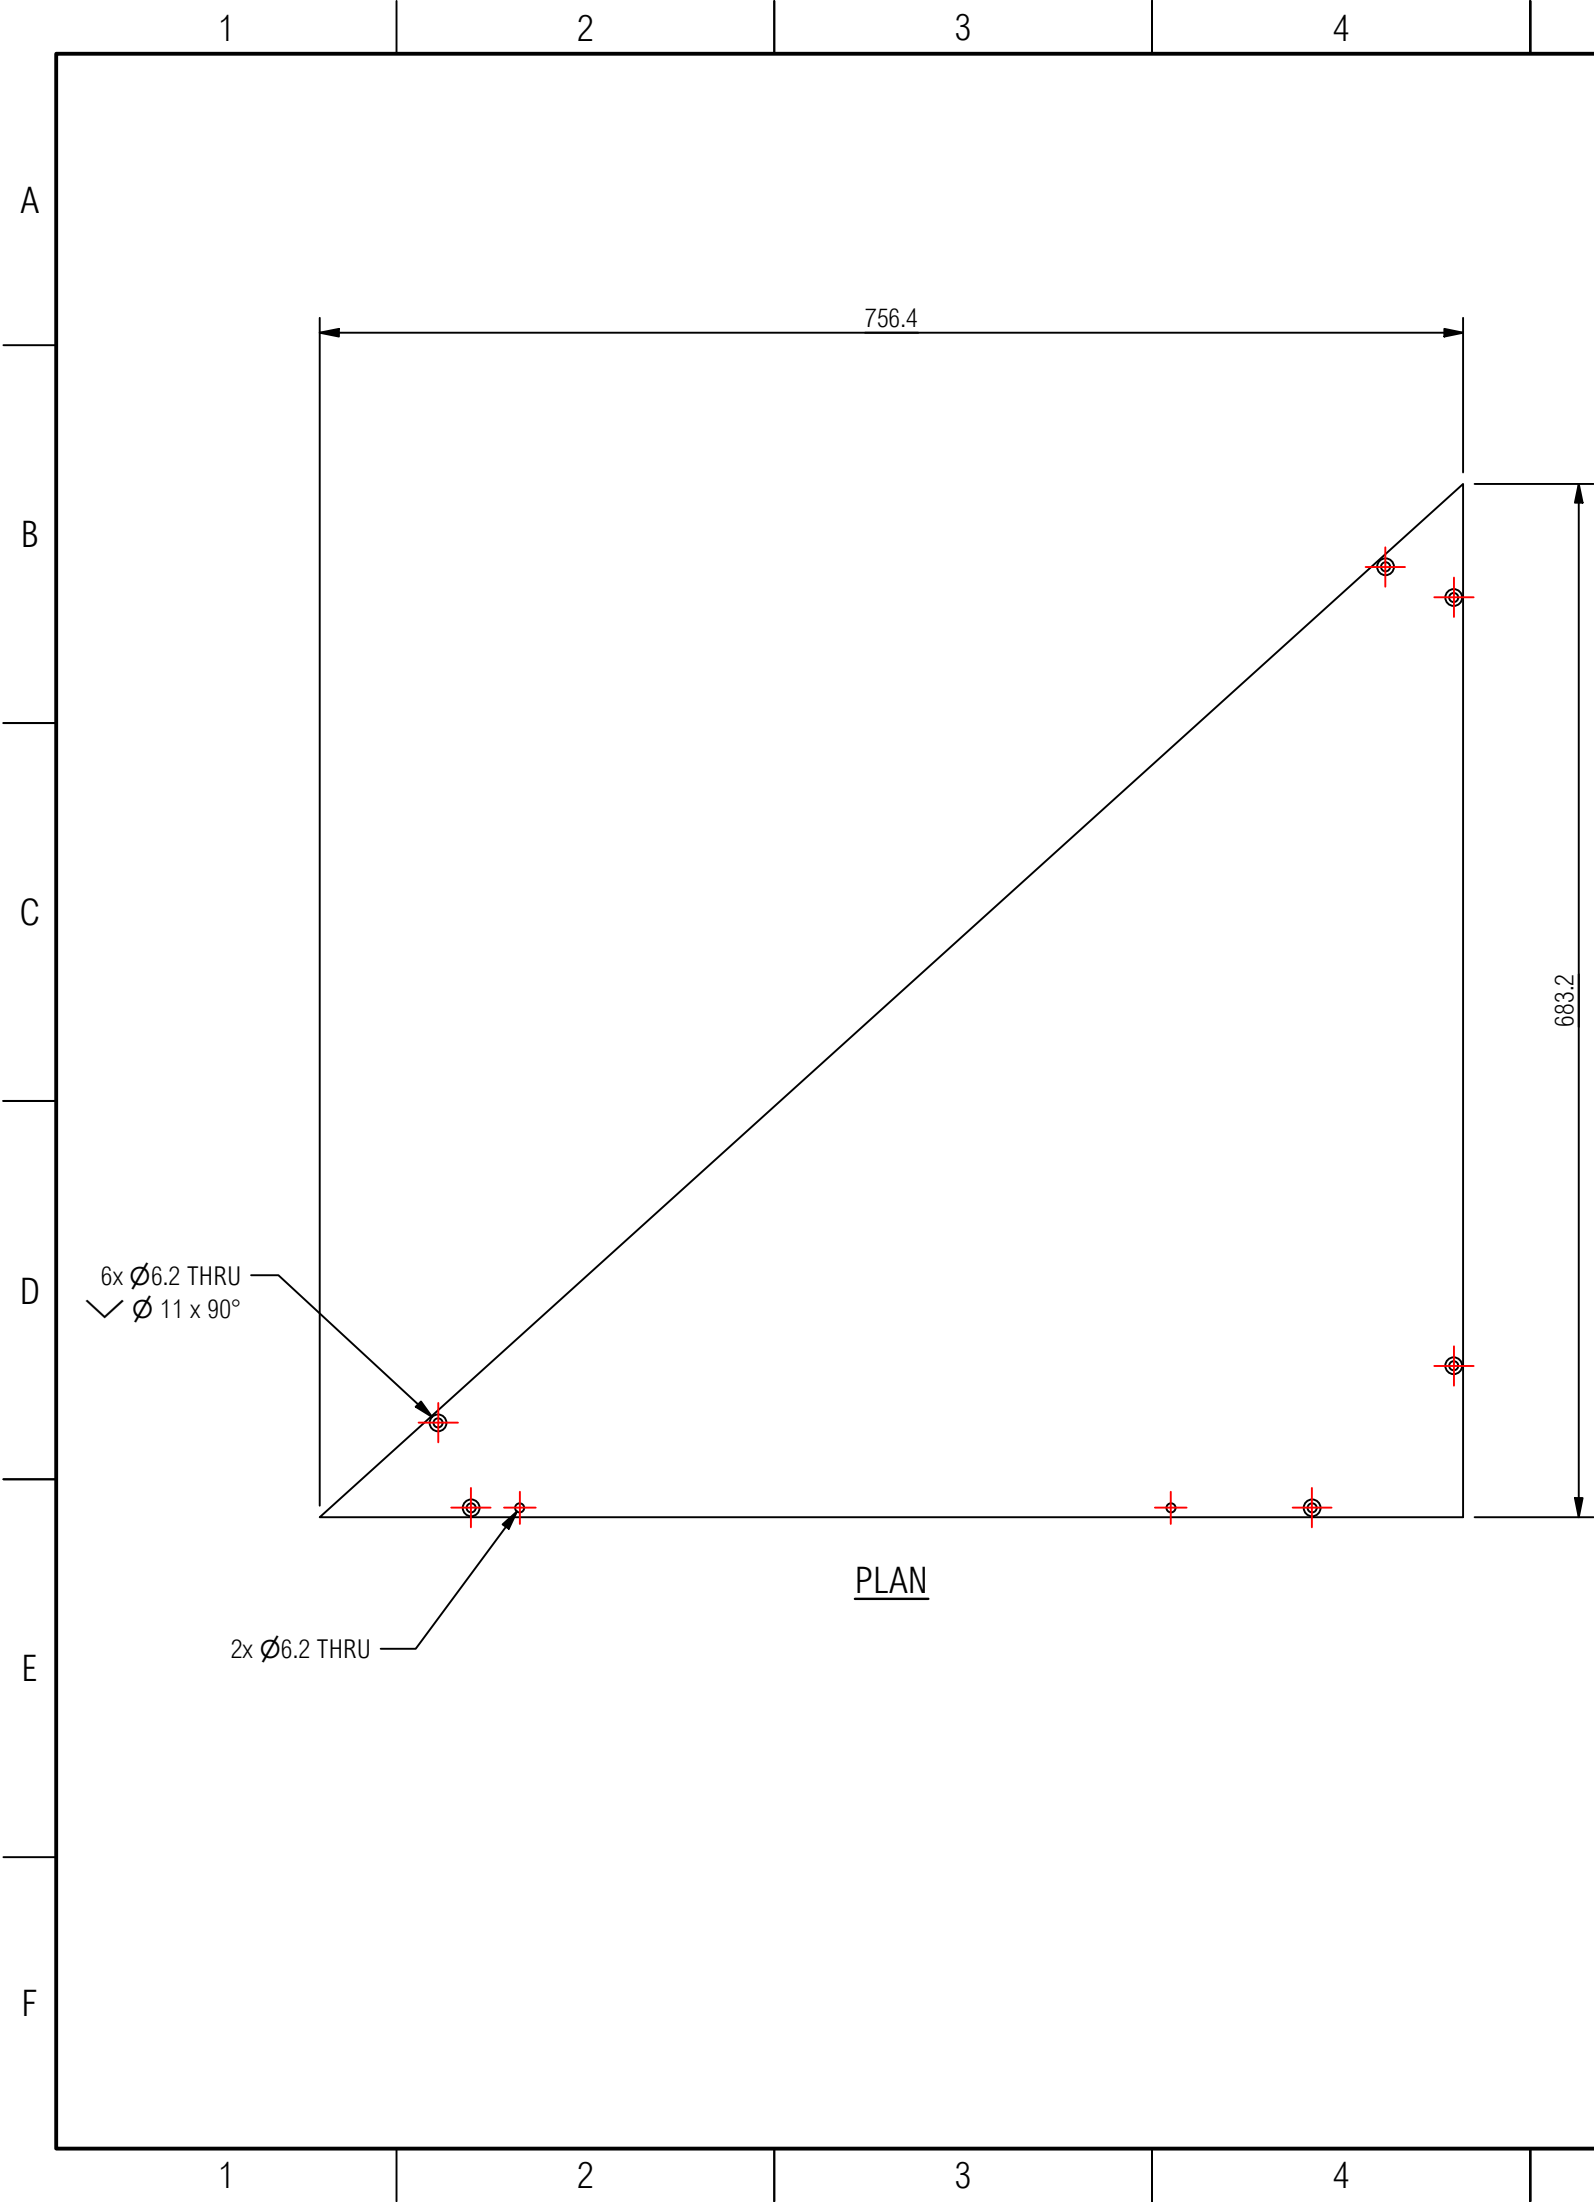

GENERAL NOTES				
1. IF IN DOUBT - ASK!				
2. ALL DIMENSIONS ARE IN mm UNLESS STATED OTHERWISE.				
3. ALL LINEAR DIMENSIONS TO BE ± 1mm UNLESS STATED OTHERWISE.				
4. ALL HOLE DIMENSIONS TO BE ± 0.25mm UNLESS STATED OTHERWISE.				

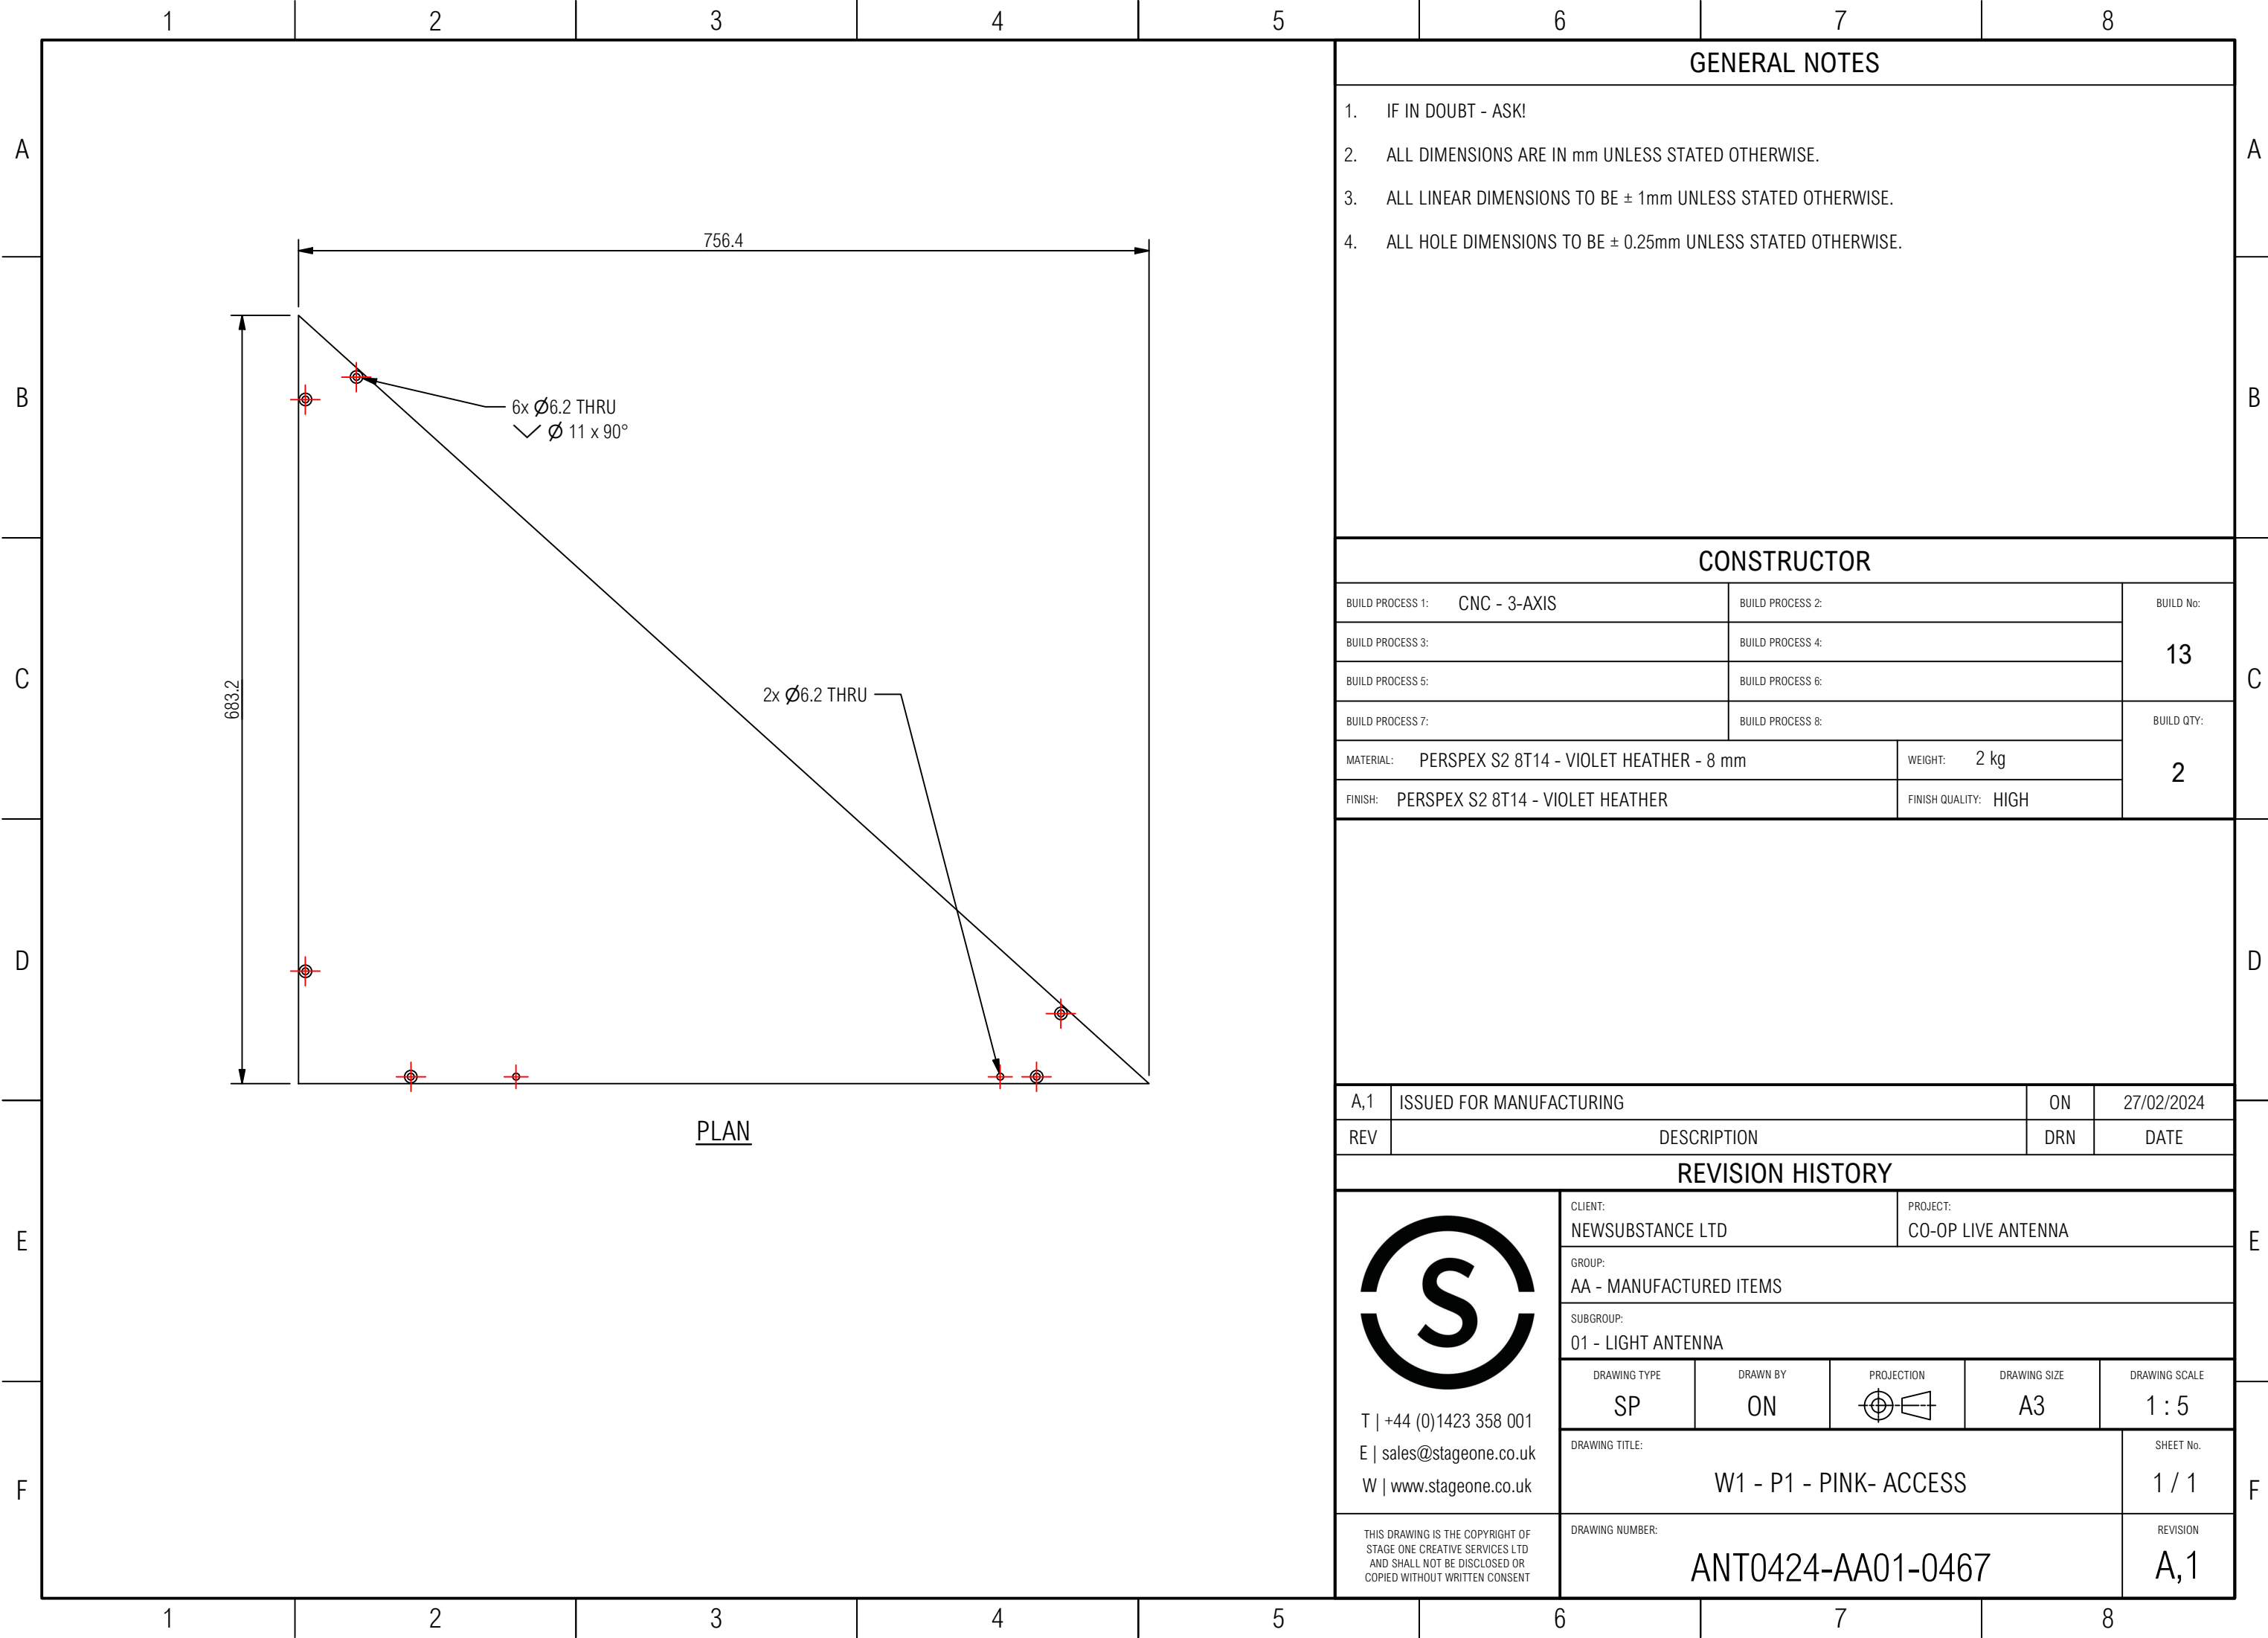

GENERAL NOTES


- 1. IF IN DOUBT - ASK!
- 2. ALL DIMENSIONS ARE IN mm UNLESS STATED OTHERWISE.
- 3. ALL LINEAR DIMENSIONS TO BE ± 1mm UNLESS STATED OTHERWISE.
- 4. ALL HOLE DIMENSIONS TO BE ± 0.25mm UNLESS STATED OTHERWISE.


CONSTRUCTOR

BUILD PROCESS 1:	CNC - 3-AXIS	BUILD PROCESS 2:		BUILD No:
BUILD PROCESS 3:		BUILD PROCESS 4:		13
BUILD PROCESS 5:		BUILD PROCESS 6:		
BUILD PROCESS 7:		BUILD PROCESS 8:		BUILD QTY:
MATERIAL:	PERSPEX S2 8T14 - VIOLET HEATHER - 8 mm	WEIGHT:	2 kg	2
FINISH:	PERSPEX S2 8T14 - VIOLET HEATHER	FINISH QUALITY:	HIGH	

A,1	ISSUED FOR MANUFACTURING	ON	27/02/2024
REV	DESCRIPTION	DRN	DATE

REVISION HISTORY

  T +44 (0)1423 358 001 E sales@stageone.co.uk W www.stageone.co.uk THIS DRAWING IS THE COPYRIGHT OF STAGE ONE CREATIVE SERVICES LTD AND SHALL NOT BE DISCLOSED OR COPIED WITHOUT WRITTEN CONSENT	CLIENT:	NEWSUBSTANCE LTD	PROJECT:	CO-OP LIVE ANTENNA
	GROUP:	AA - MANUFACTURED ITEMS		
	SUBGROUP:	01 - LIGHT ANTENNA		
	DRAWING TYPE	DRAWN BY	PROJECTION	DRAWING SIZE
	SP	ON		A3
DRAWING TITLE:				SHEET No.
W1 - P1 - PINK- ACCESS				1 / 1
DRAWING NUMBER:				REVISION
ANT0424-AA01-0467				A,1

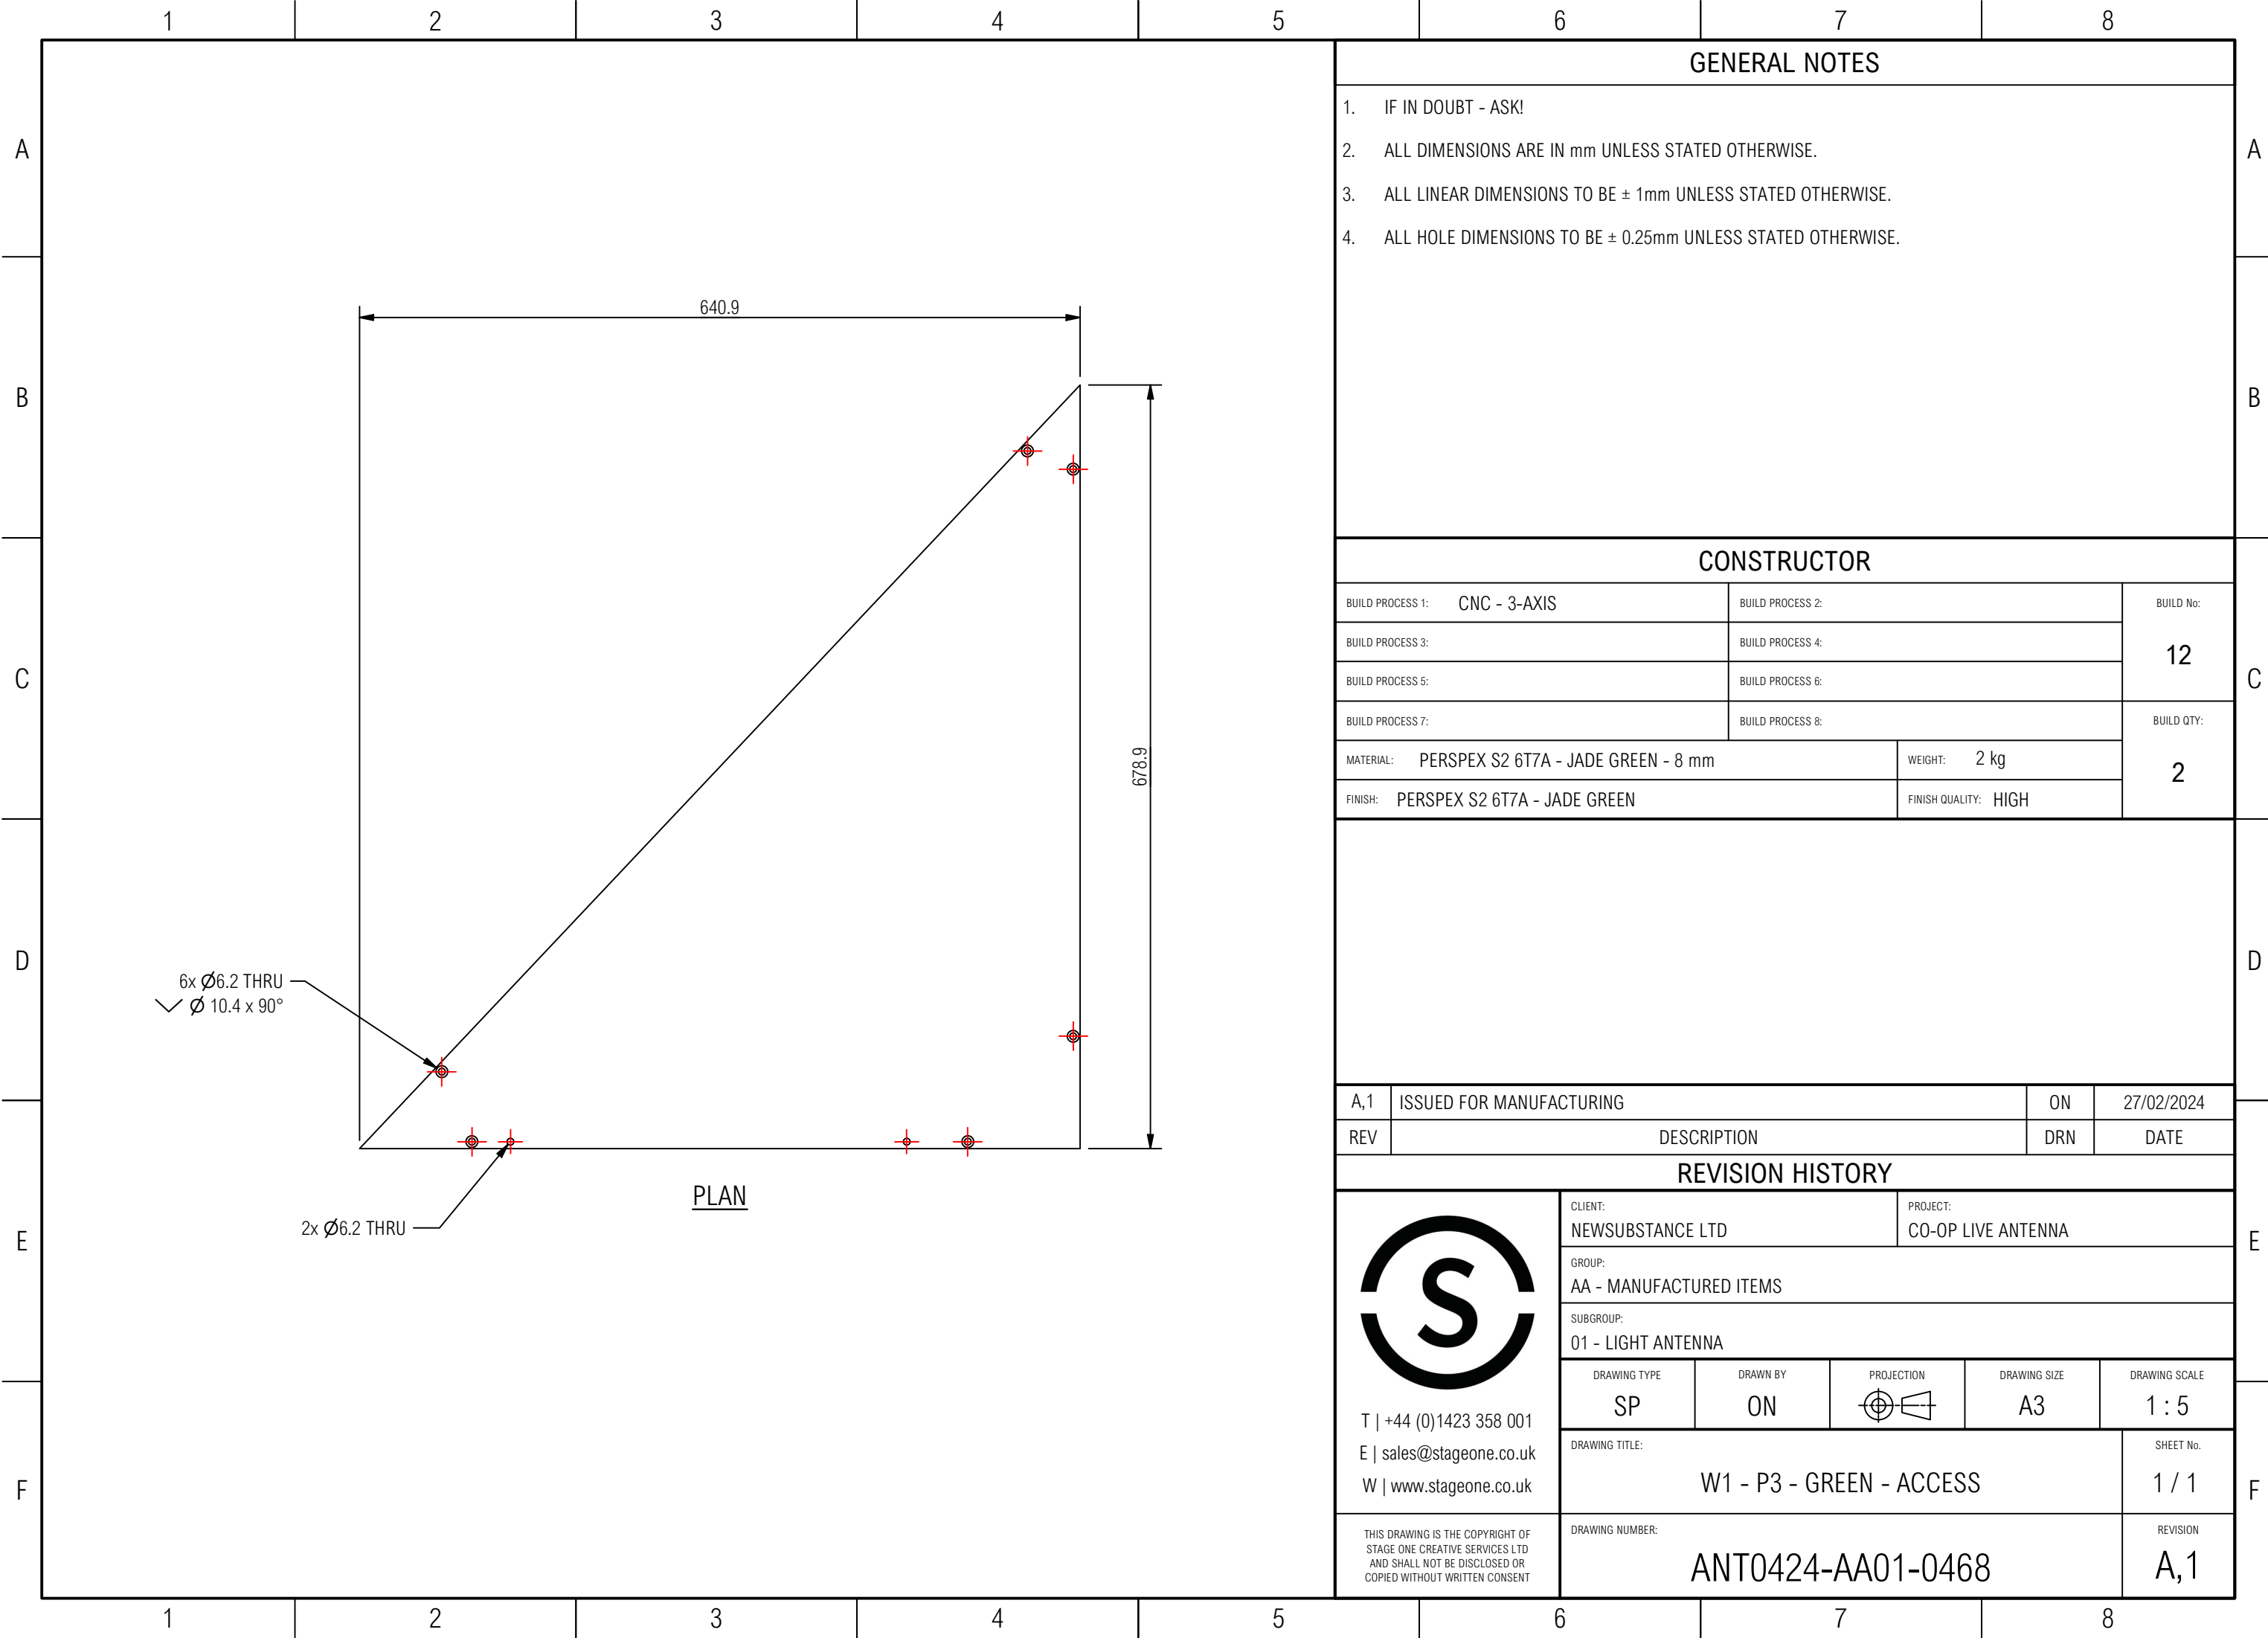

GENERAL NOTES

- 1. IF IN DOUBT - ASK!
- 2. ALL DIMENSIONS ARE IN mm UNLESS STATED OTHERWISE.
- 3. ALL LINEAR DIMENSIONS TO BE ± 1mm UNLESS STATED OTHERWISE.
- 4. ALL HOLE DIMENSIONS TO BE ± 0.25mm UNLESS STATED OTHERWISE.


CONSTRUCTOR

BUILD PROCESS 1:	CNC - 3-AXIS	BUILD PROCESS 2:	12	BUILD No:
BUILD PROCESS 3:		BUILD PROCESS 4:		
BUILD PROCESS 5:		BUILD PROCESS 6:		
BUILD PROCESS 7:		BUILD PROCESS 8:	2	BUILD QTY:
MATERIAL:	PERSPEX S2 6T7A - JADE GREEN - 8 mm	WEIGHT:		2 kg
FINISH:	PERSPEX S2 6T7A - JADE GREEN	FINISH QUALITY:		HIGH

A,1	ISSUED FOR MANUFACTURING	ON	27/02/2024
REV	DESCRIPTION	DRN	DATE

REVISION HISTORY

 T +44 (0)1423 358 001 E sales@stageone.co.uk W www.stageone.co.uk THIS DRAWING IS THE COPYRIGHT OF STAGE ONE CREATIVE SERVICES LTD AND SHALL NOT BE DISCLOSED OR COPIED WITHOUT WRITTEN CONSENT	CLIENT: NEWSUBSTANCE LTD		PROJECT: CO-OP LIVE ANTENNA		
	GROUP: AA - MANUFACTURED ITEMS				
	SUBGROUP: 01 - LIGHT ANTENNA				
	DRAWING TYPE SP	DRAWN BY ON	PROJECTION 	DRAWING SIZE A3	DRAWING SCALE 1 : 5
	DRAWING TITLE: W1 - P3 - GREEN - ACCESS				SHEET No. 1 / 1
DRAWING NUMBER: ANT0424-AA01-0468				REVISION A,1	

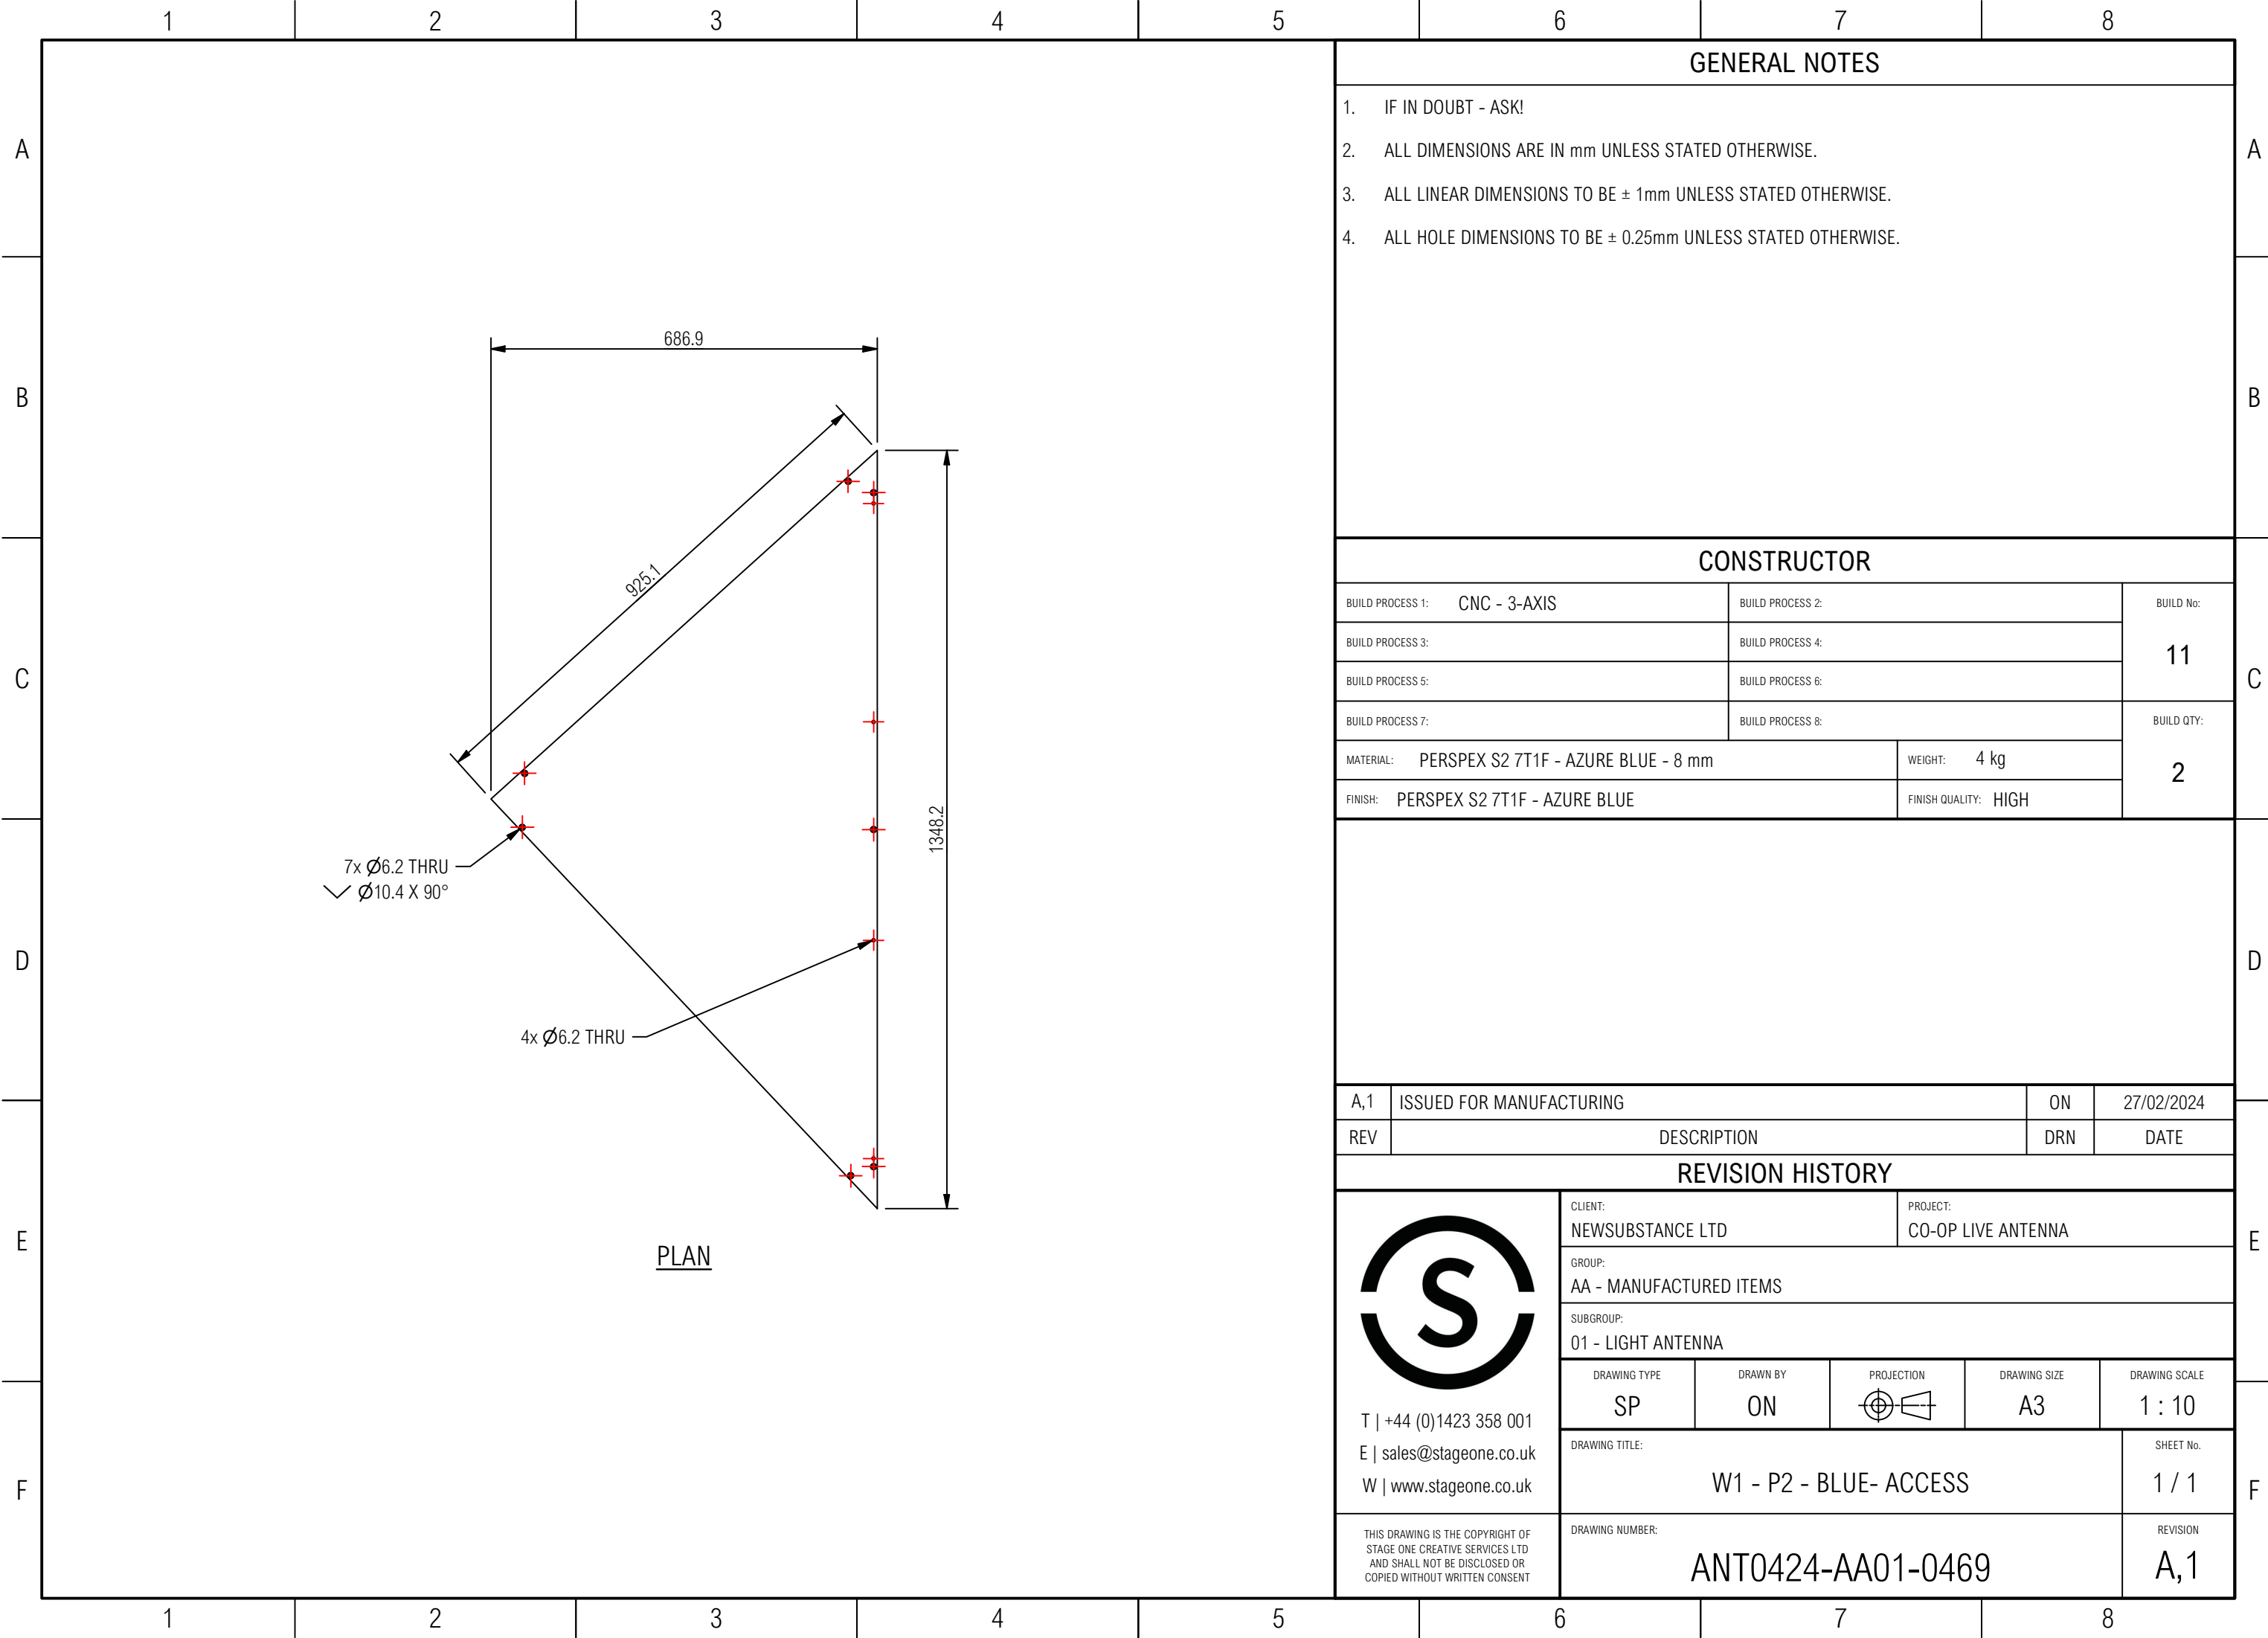

GENERAL NOTES

- 1. IF IN DOUBT - ASK!
- 2. ALL DIMENSIONS ARE IN mm UNLESS STATED OTHERWISE.
- 3. ALL LINEAR DIMENSIONS TO BE ± 1mm UNLESS STATED OTHERWISE.
- 4. ALL HOLE DIMENSIONS TO BE ± 0.25mm UNLESS STATED OTHERWISE.




CONSTRUCTOR

BUILD PROCESS 1:	CNC - 3-AXIS	BUILD PROCESS 2:	BUILD No: 11
BUILD PROCESS 3:		BUILD PROCESS 4:	
BUILD PROCESS 5:		BUILD PROCESS 6:	
BUILD PROCESS 7:		BUILD PROCESS 8:	BUILD QTY: 2
MATERIAL:	PERSPEX S2 7T1F - AZURE BLUE - 8 mm	WEIGHT:	4 kg
FINISH:	PERSPEX S2 7T1F - AZURE BLUE	FINISH QUALITY:	HIGH


A,1	ISSUED FOR MANUFACTURING	ON	27/02/2024
REV	DESCRIPTION	DRN	DATE

REVISION HISTORY


T +44 (0)1423 358 001 E sales@stageone.co.uk W www.stageone.co.uk THIS DRAWING IS THE COPYRIGHT OF STAGE ONE CREATIVE SERVICES LTD AND SHALL NOT BE DISCLOSED OR COPIED WITHOUT WRITTEN CONSENT	CLIENT: NEWSUBSTANCE LTD		PROJECT: CO-OP LIVE ANTENNA		
	GROUP: AA - MANUFACTURED ITEMS				
	SUBGROUP: 01 - LIGHT ANTENNA				
	DRAWING TYPE SP	DRAWN BY ON	PROJECTION 	DRAWING SIZE A3	DRAWING SCALE 1 : 10
	DRAWING TITLE: W1 - P2 - BLUE- ACCESS				SHEET No. 1 / 1
DRAWING NUMBER: ANT0424-AA01-0469				REVISION A,1	

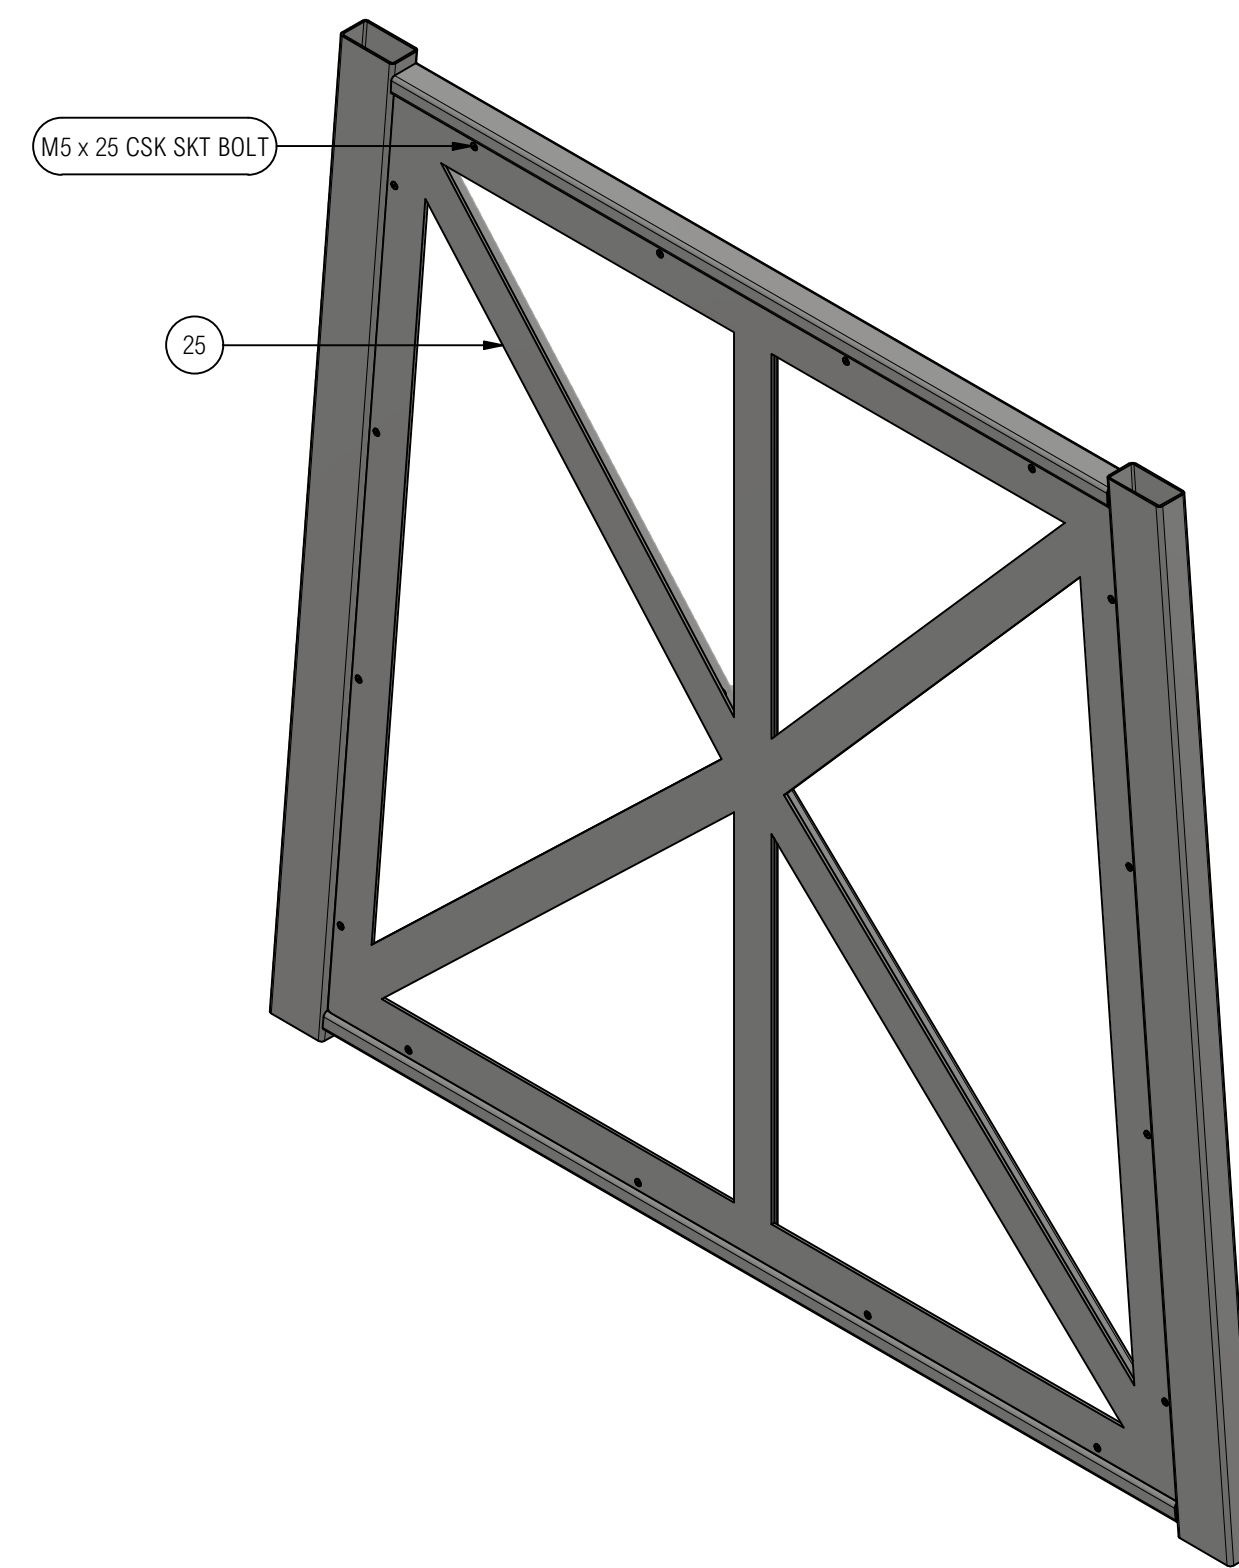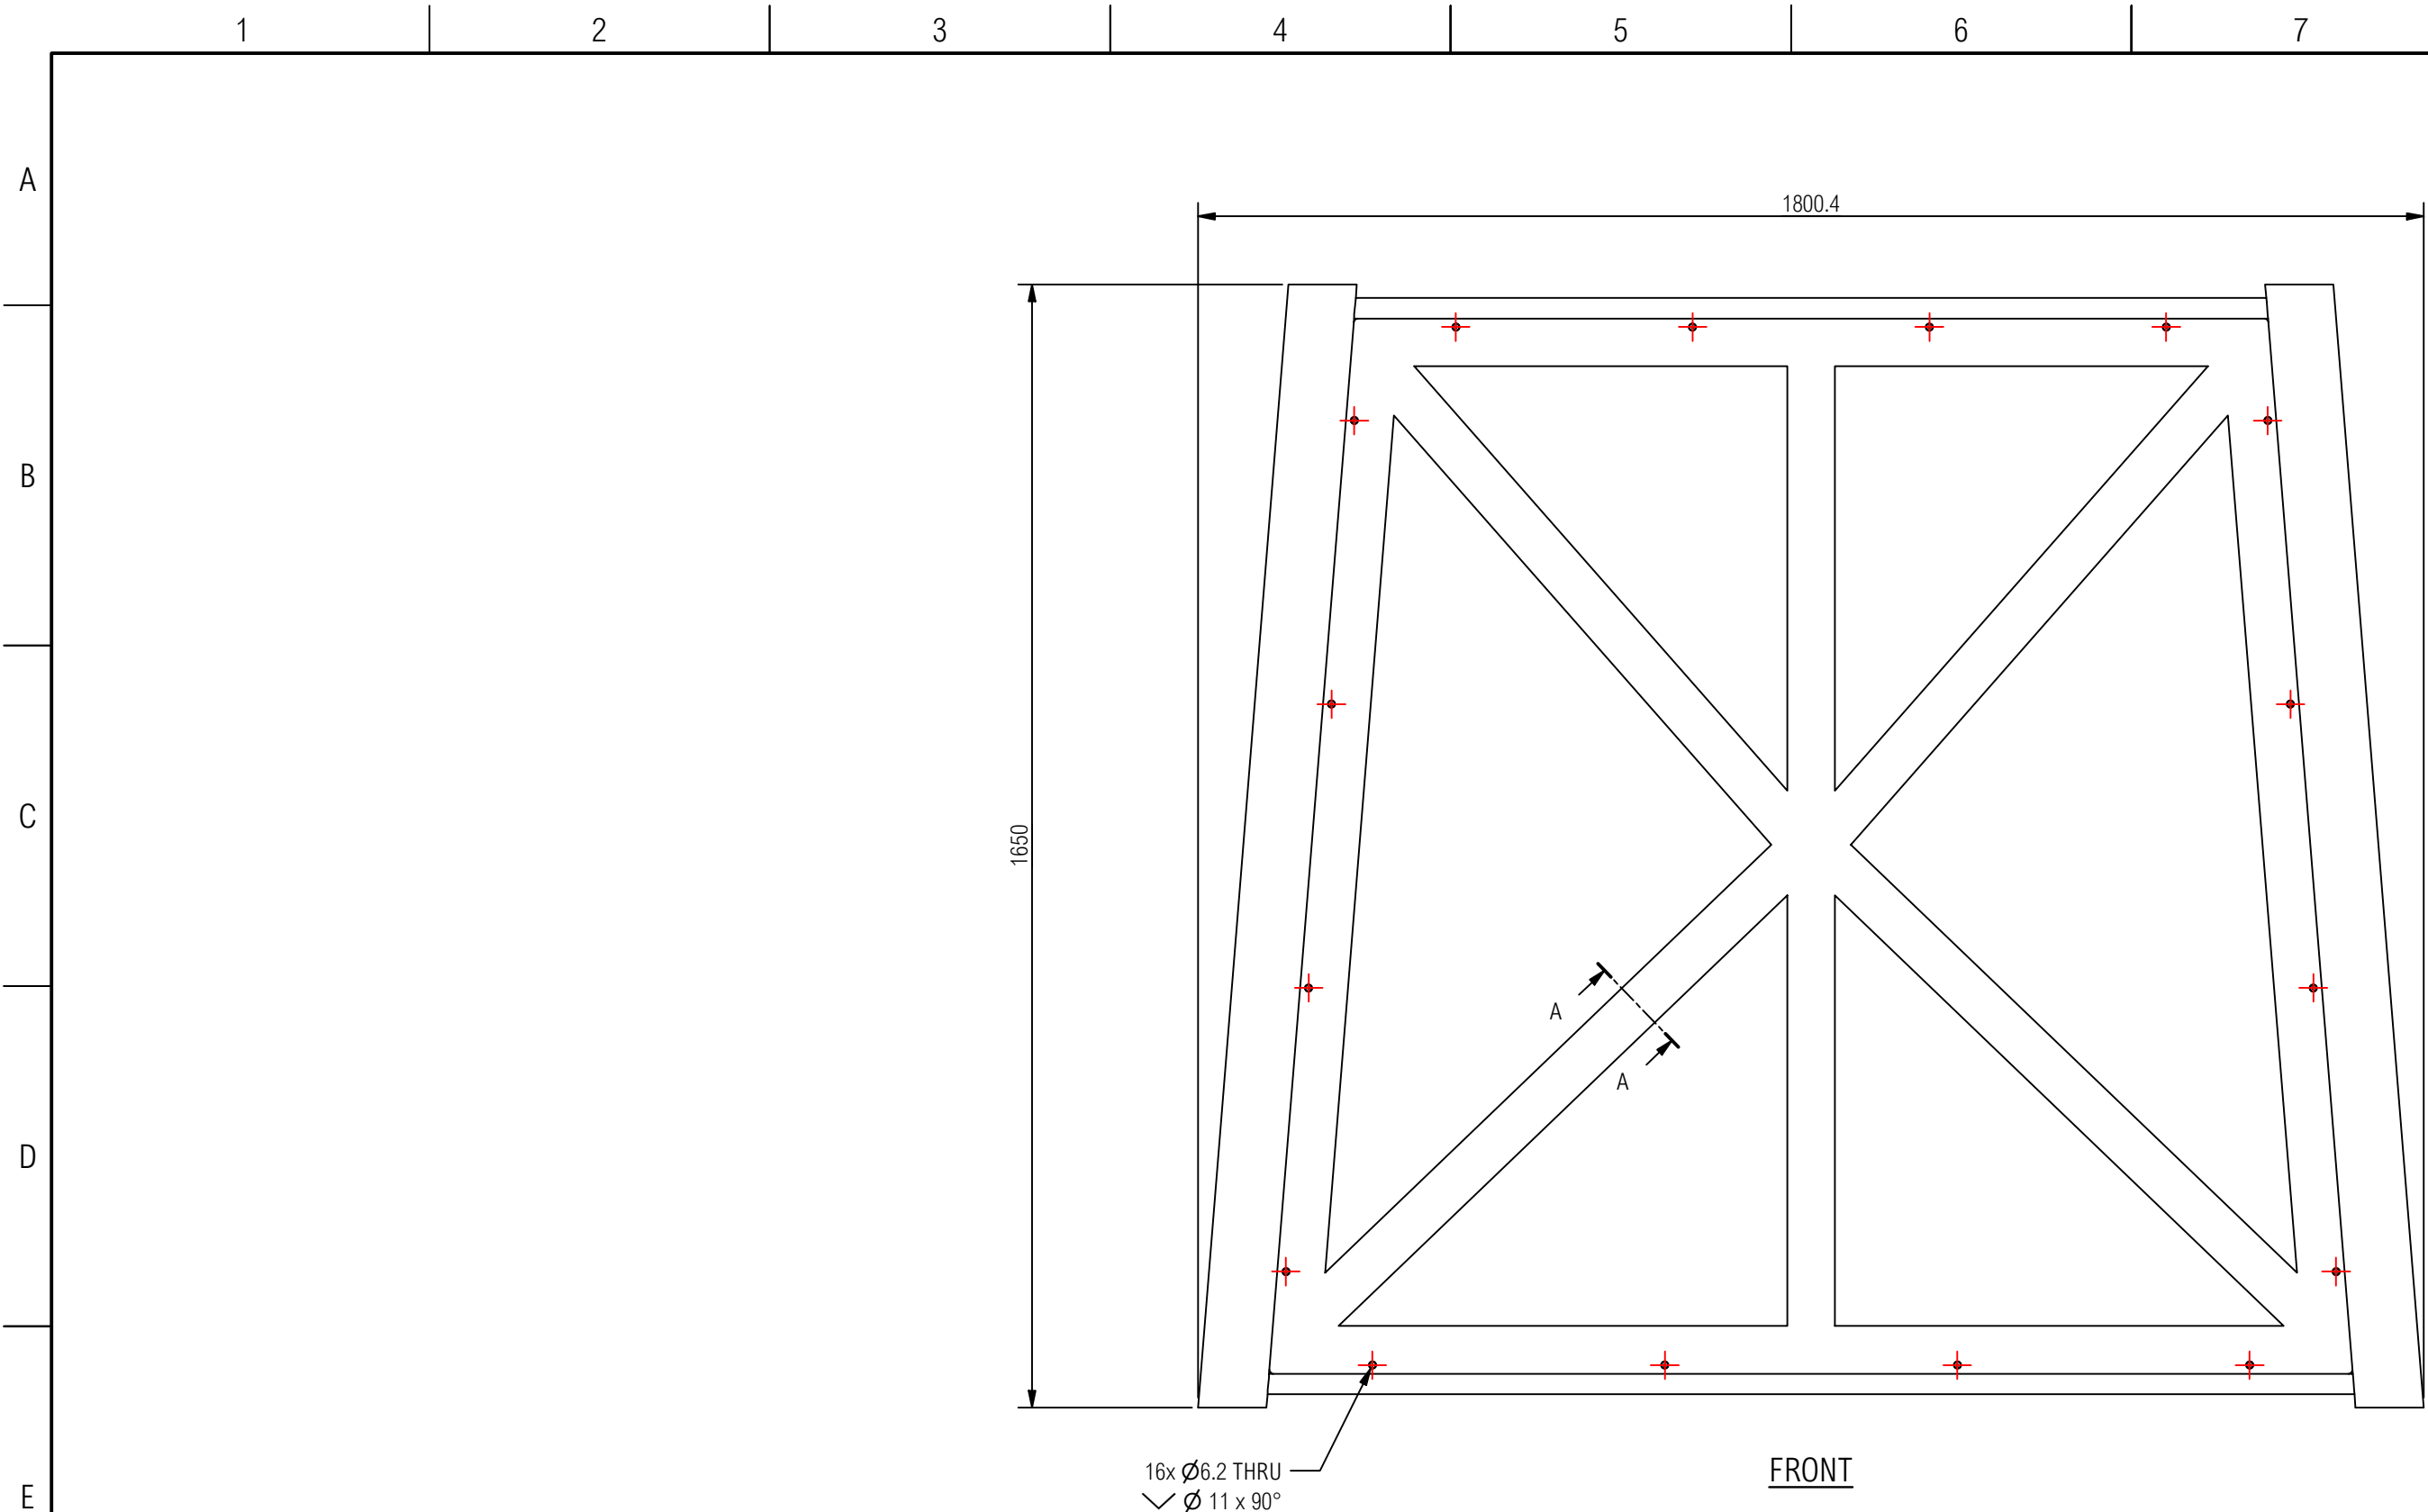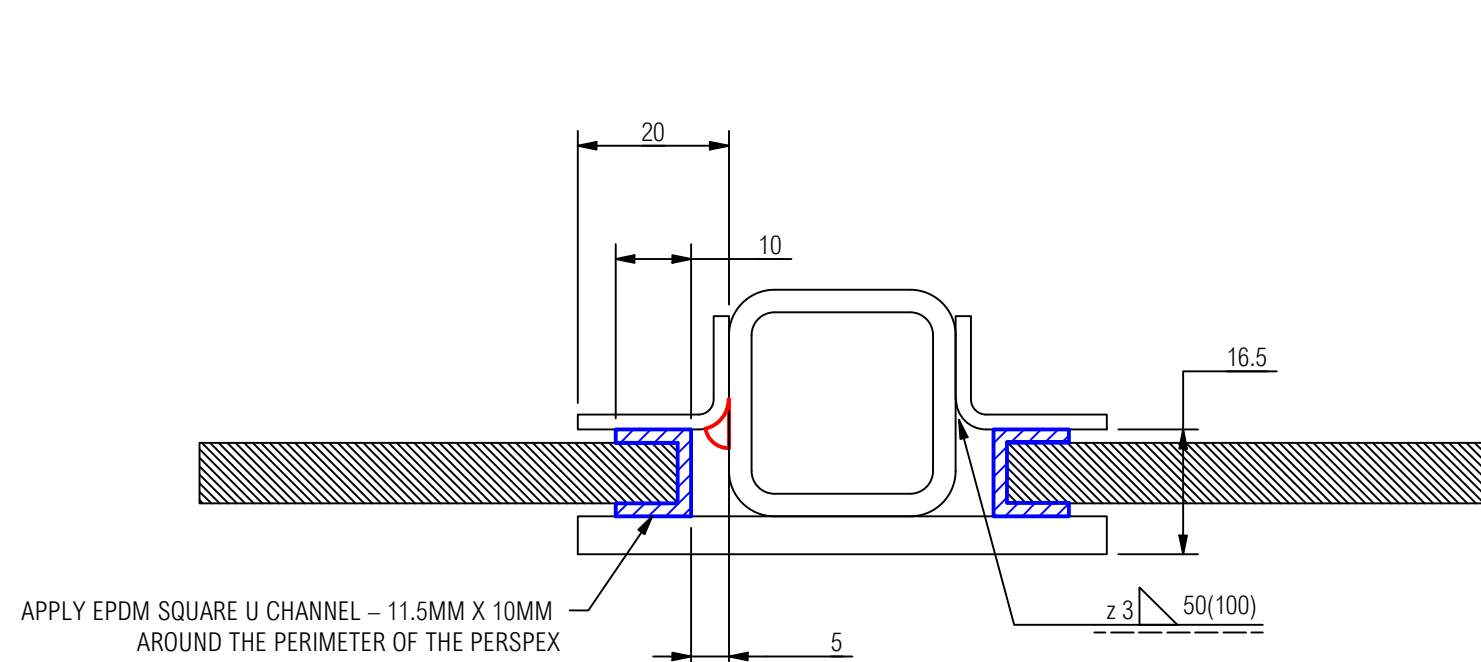ISOMETRIC


SECTION A - A

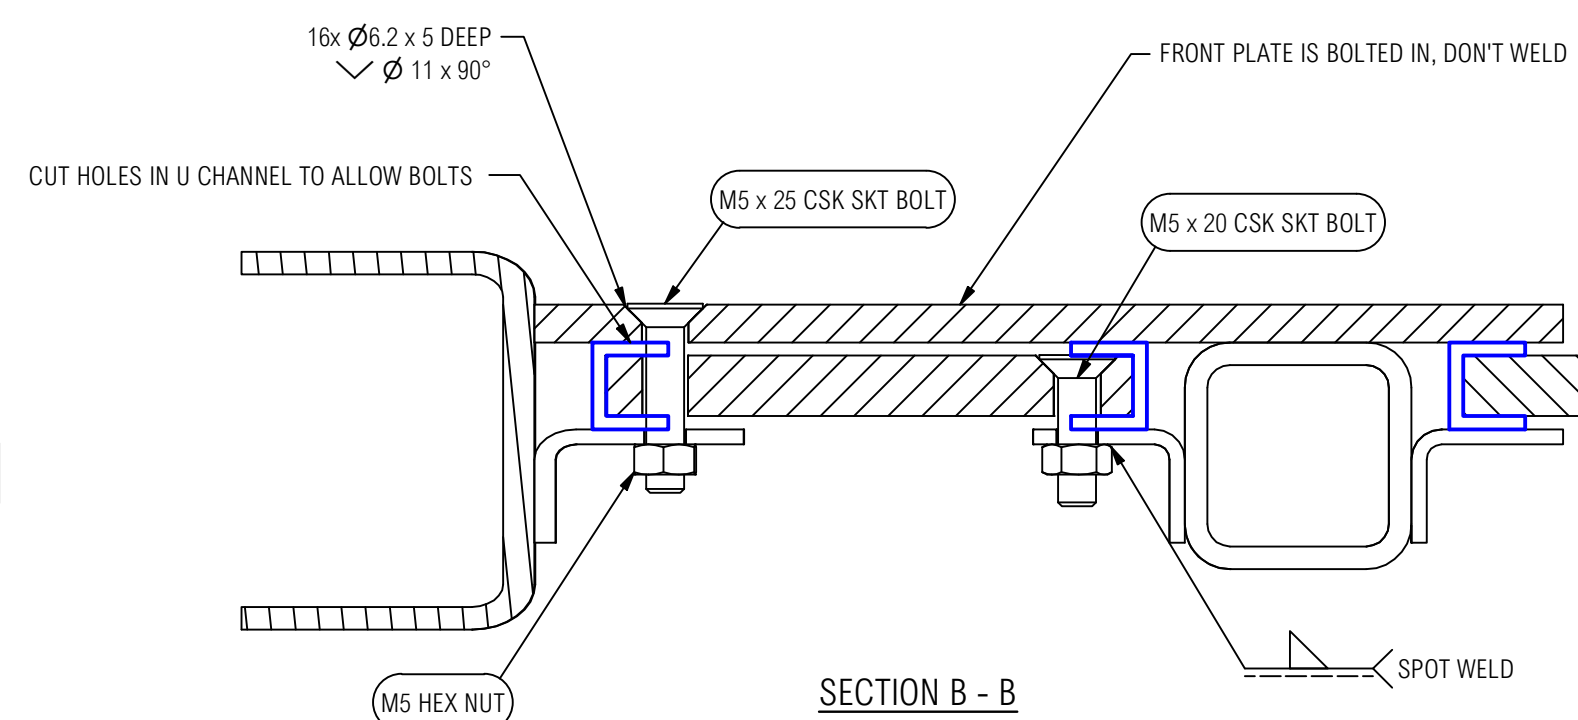


SECTION B - B

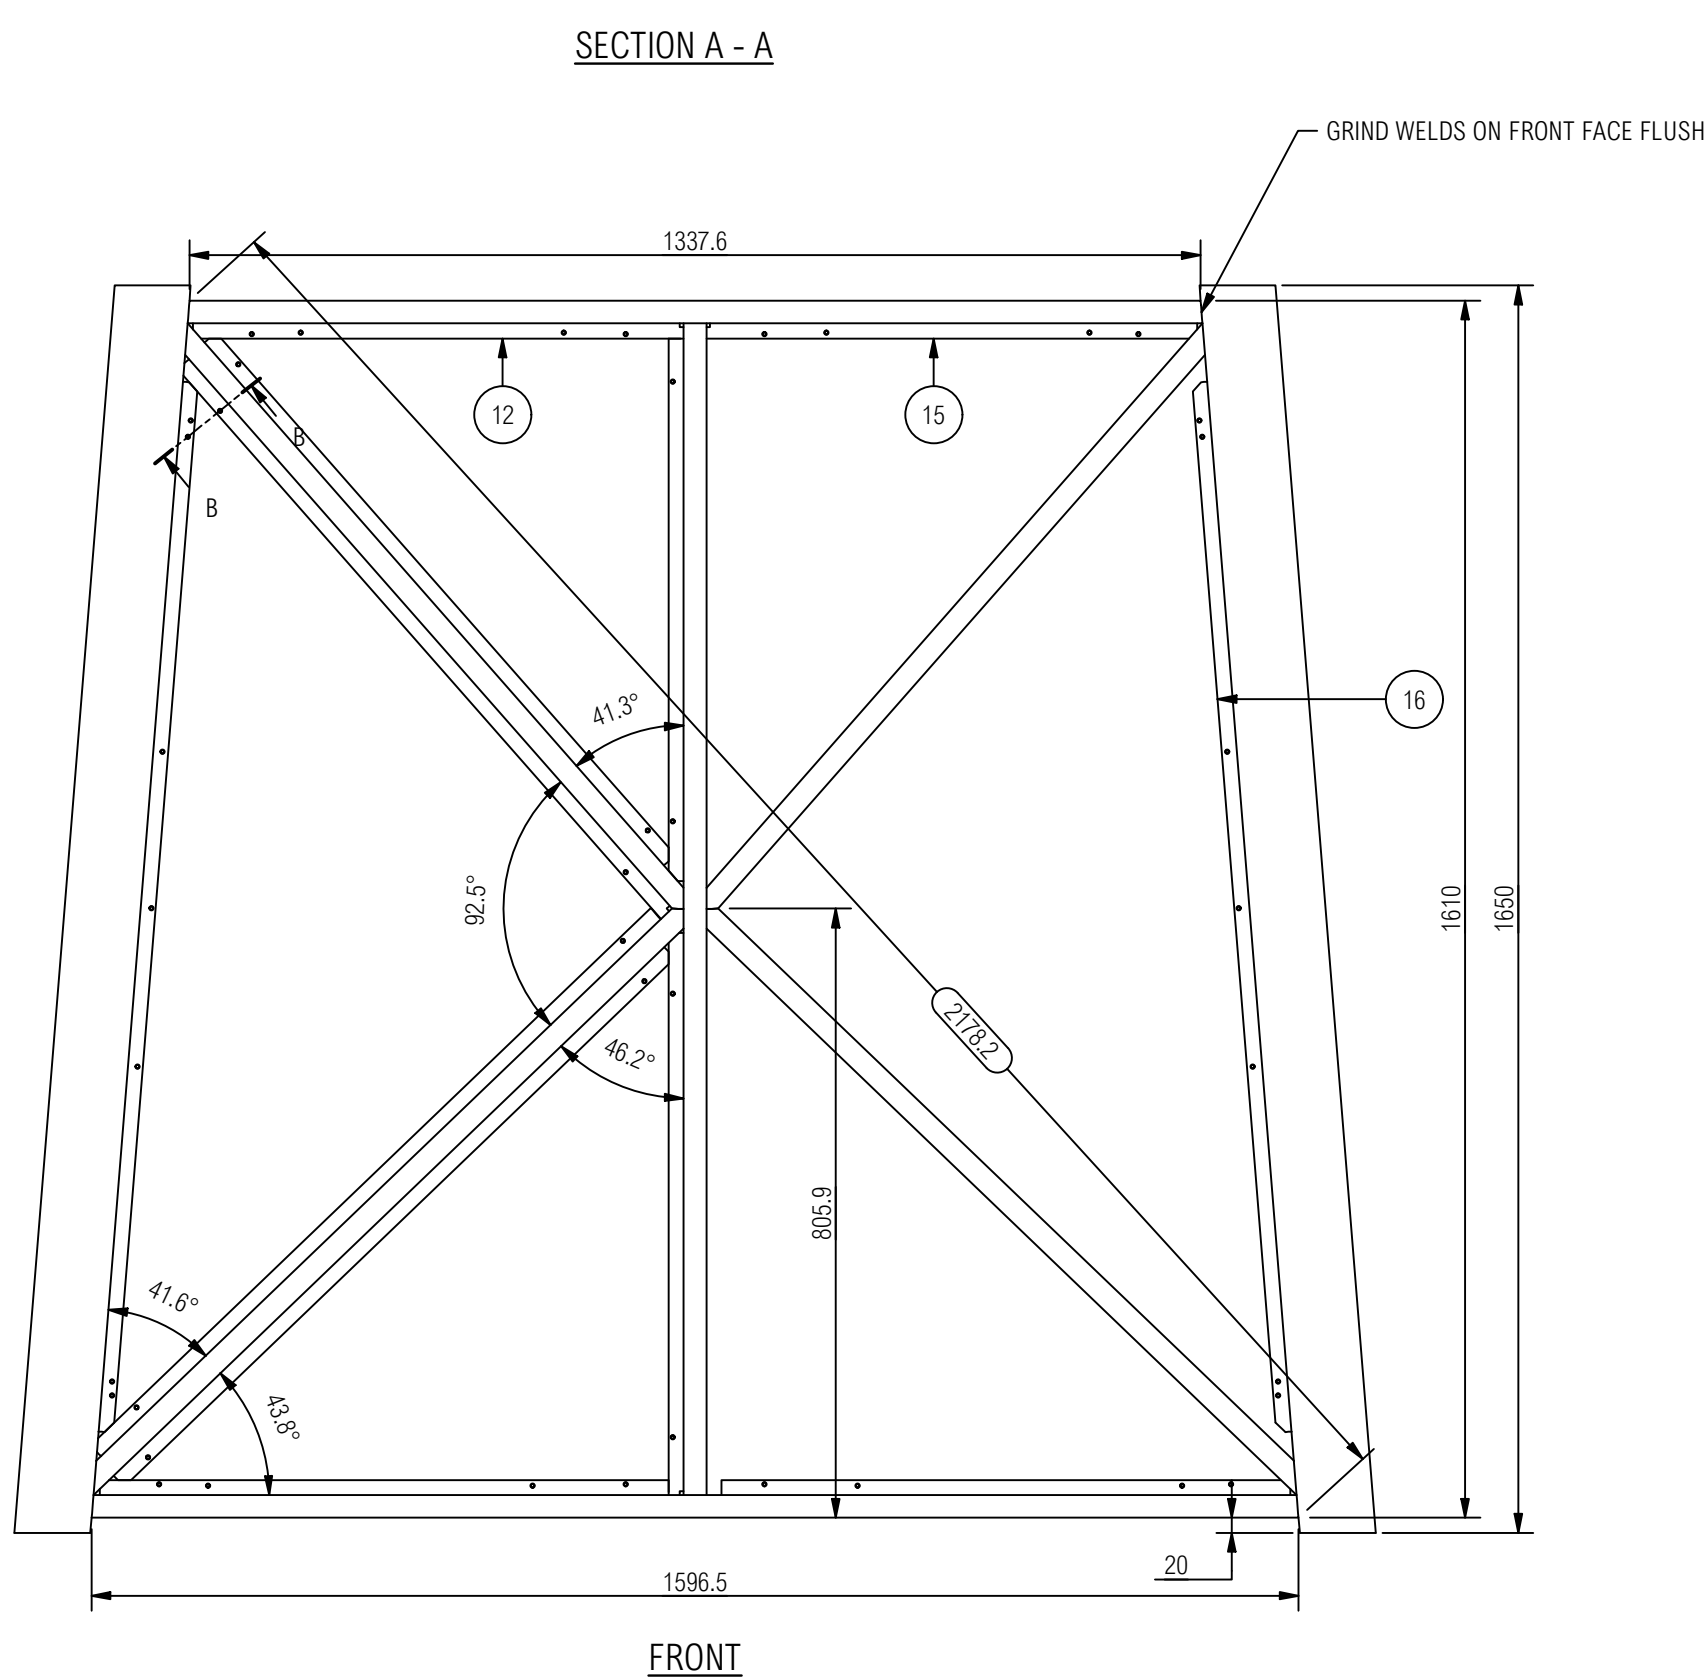

FRONT

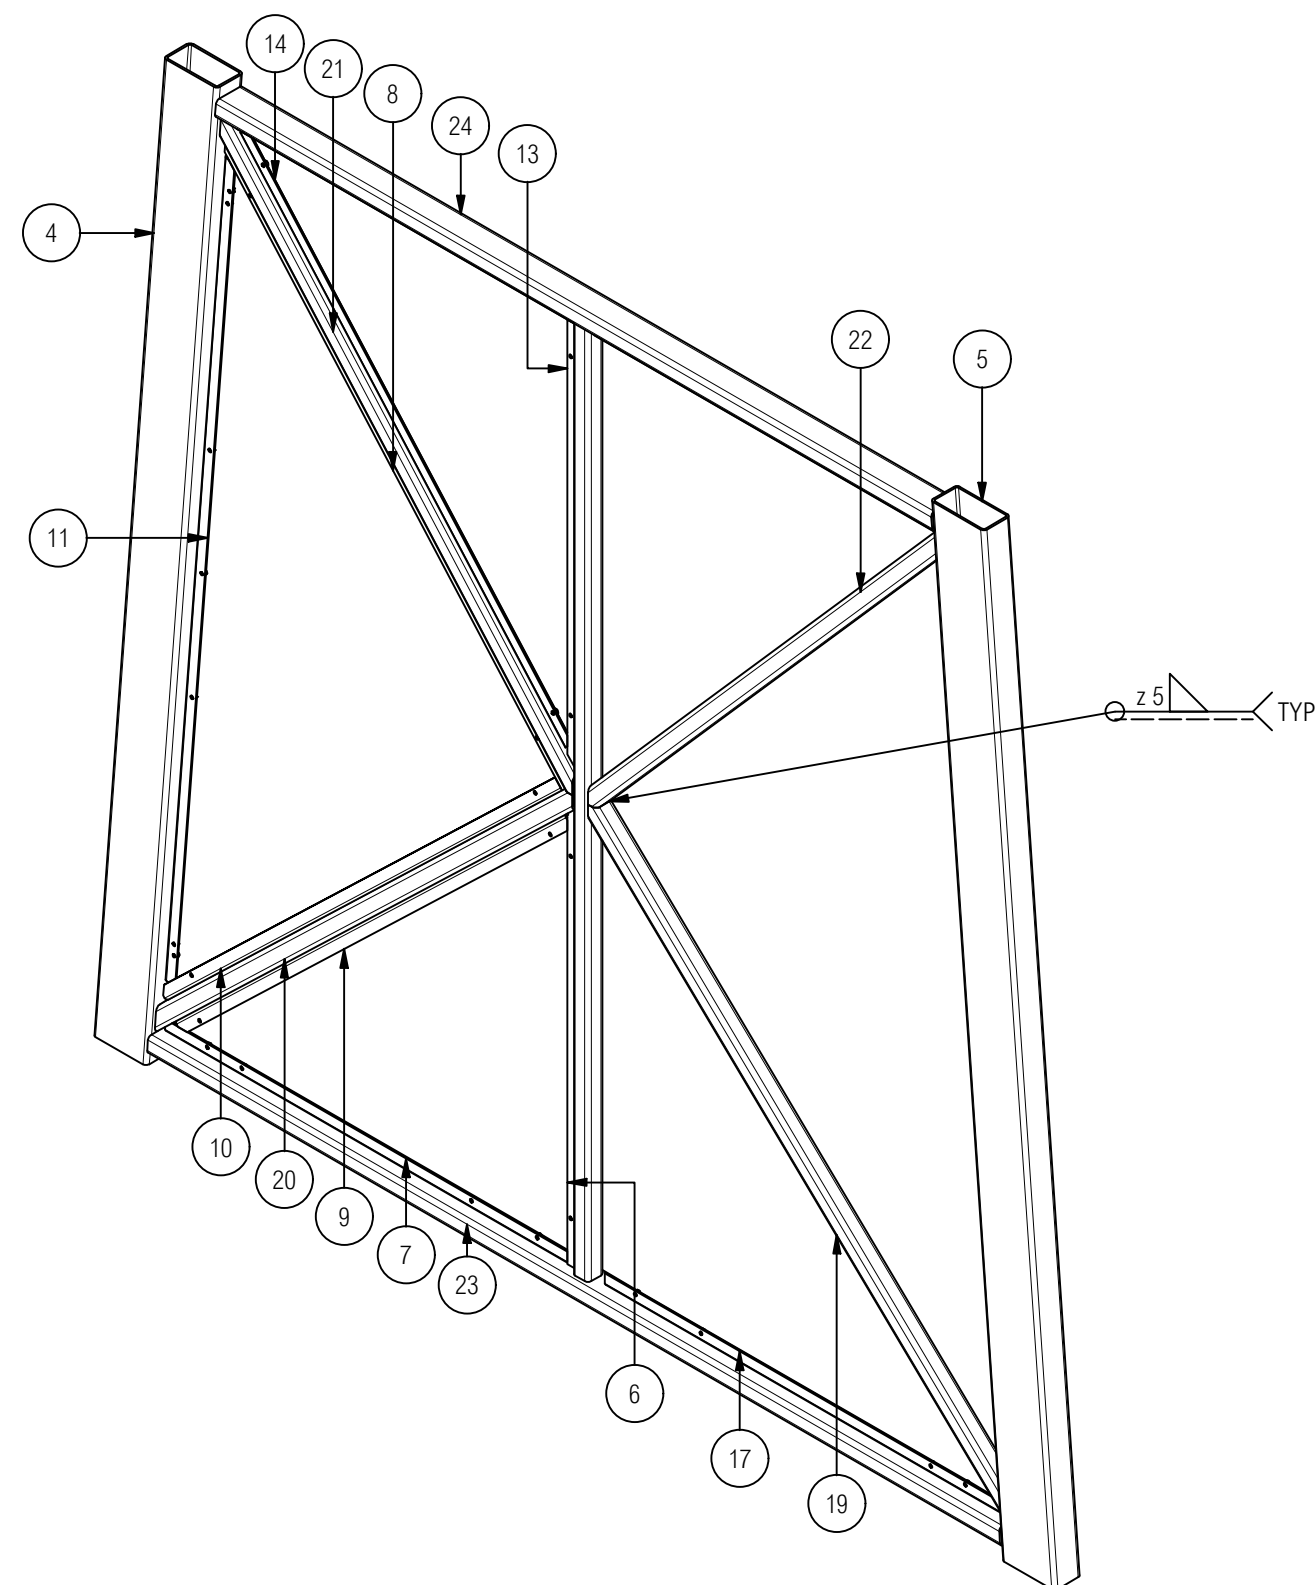

ISOMETRIC
FABRICATED FRAME

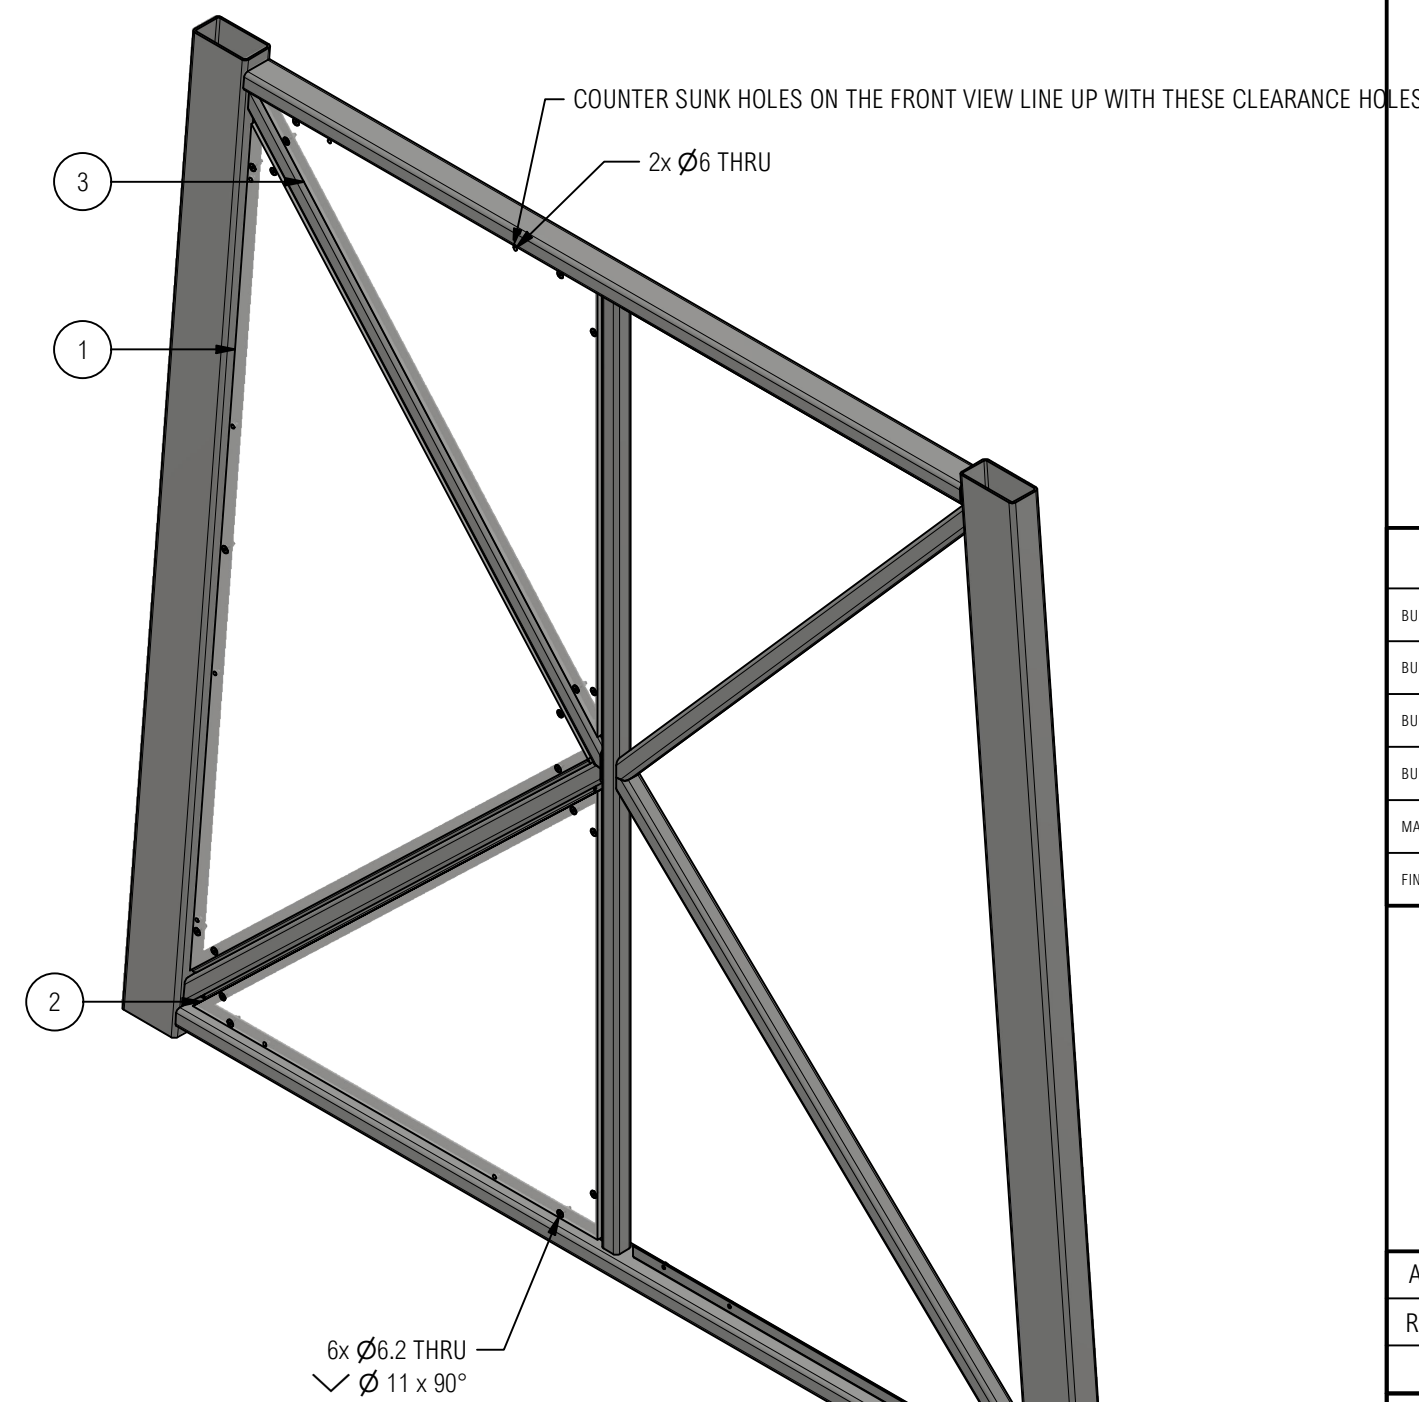

ISOMETRIC
FRONT PANEL REMOVED


BILL OF MATERIALS						
ITEM	PART NUMBER	REV	DESCRIPTION	MATERIAL	CUT	QTY
1	ANT0424-EXTR-0070		A PERSPX WINDOW B	PERSPEX - 8 mm	YES	1
2	ANT0424-EXTR-0071		A PERSPX WINDOW C	PERSPEX - 8 mm	YES	1
3	ANT0424-EXTR-0073	A	PERSPX WINDOW A	PERSPEX - 8 mm	YES	1
4	ANT0424-EXTR-0062		FRAME MEMBER	100 x 50 x 3 RHS - MS S235 (CF)	YES	1
5	ANT0424-EXTR-0063		FRAME MEMBER	100 x 50 x 3 RHS - MS S235 (CF)	YES	1
6	ANT0424-EXTR-0075	A	FRAME MEMBER - L SECTION	30 x 30 x 2 SHS - MS S235 (CF)	YES	1
7	ANT0424-EXTR-0076	A	FRAME MEMBER - L SECTION	30 x 30 x 2 SHS - MS S235 (CF)	YES	1
8	ANT0424-EXTR-0077	A	FRAME MEMBER - L SECTION	30 x 30 x 2 SHS - MS S235 (CF)	YES	1
9	ANT0424-EXTR-0078	A	FRAME MEMBER - L SECTION	30 x 30 x 2 SHS - MS S235 (CF)	YES	1
10	ANT0424-EXTR-0079	A	FRAME MEMBER - L SECTION	30 x 30 x 2 SHS - MS S235 (CF)	YES	1
11	ANT0424-EXTR-0080	A	FRAME MEMBER - L SECTION	30 x 30 x 2 SHS - MS S235 (CF)	YES	1
12	ANT0424-EXTR-0081	A	FRAME MEMBER - L SECTION	30 x 30 x 2 SHS - MS S235 (CF)	YES	1
13	ANT0424-EXTR-0082	A	FRAME MEMBER - L SECTION	30 x 30 x 2 SHS - MS S235 (CF)	YES	1
14	ANT0424-EXTR-0083	A	FRAME MEMBER - L SECTION	30 x 30 x 2 SHS - MS S235 (CF)	YES	1
15	ANT0424-EXTR-0084	A	FRAME MEMBER - L SECTION	30 x 30 x 2 SHS - MS S235 (CF)	YES	1
16	ANT0424-EXTR-0085	A	FRAME MEMBER - L SECTION	30 x 30 x 2 SHS - MS S235 (CF)	YES	1
17	ANT0424-EXTR-0086	A	FRAME MEMBER - L SECTION	30 x 30 x 2 SHS - MS S235 (CF)	YES	1
18	ANT0424-EXTR-0064		FRAME MEMBER	30 x 30 x 3 SHS - MS S235 (CF)	YES	1
19	ANT0424-EXTR-0065		FRAME MEMBER	30 x 30 x 3 SHS - MS S235 (CF)	YES	1
20	ANT0424-EXTR-0066		FRAME MEMBER	30 x 30 x 3 SHS - MS S235 (CF)	YES	1
21	ANT0424-EXTR-0067		FRAME MEMBER	30 x 30 x 3 SHS - MS S235 (CF)	YES	1
22	ANT0424-EXTR-0068		FRAME MEMBER	30 x 30 x 3 SHS - MS S235 (CF)	YES	1
23	ANT0424-EXTR-0060		FRAME MEMBER	50 x 30 x 3 RHS - MS S235 (CF)	YES	1
24	ANT0424-EXTR-0061		FRAME MEMBER	50 x 30 x 3 RHS - MS S235 (CF)	YES	1
25	ANT0424-EXTR-0074	A	REMOVABLE PANEL	MS PLATE S275 - 5 mm	YES	1
26	M5 HEX NUT		M5 HEX NUT	AS SUPPLIED	NO	42
27	M5 x 20 CSK SKT BOLT		M5 x 20 CSK SKT BOLT	AS SUPPLIED	NO	19
28	M5 x 25 CSK SKT BOLT		M5 x 25 CSK SKT BOLT	AS SUPPLIED	NO	16


GENERAL NOTES	
1.	IF IN DOUBT - ASK!
2.	ALL DIMENSIONS ARE in mm UNLESS STATED OTHERWISE.
3.	ALL LINEAR DIMENSIONS TO BE $\pm 1\text{mm}$ UNLESS STATED OTHERWISE.
4.	ALL HOLE DIMENSIONS TO BE $\pm 0.25\text{mm}$ UNLESS STATED OTHERWISE.
5.	USE WELD PROCEDURES WP01 TO WP18 WHERE APPLICABLE.
6.	PART(S) REQUIRE COUNTERSUNK HOLES.
7.	PERSPECTX TO BE CUT ON THE LASER PLATE


CONSTRUCTOR			
BUILD PROCESS 1:	LASER PLATE	BUILD PROCESS 2:	LASER TUBE
BUILD PROCESS 3:	METALWORK	BUILD PROCESS 4:	SUB-CONTRACT
BUILD PROCESS 5:	WOODWORK	BUILD PROCESS 6:	
BUILD PROCESS 7:		BUILD PROCESS 8:	
MATERIAL:		RHS, SHS, MS PLATE AND PERSPEX	WEIGHT: 90 kg
FINISH:		NO FINISH	FINISH QUALITY: HIGH
			1


A,1	ISSUED FOR MANUFACTURING	ON	15/02/2024
REV	DESCRIPTION	DRN	DATE


		CLIENT:		PROJECT:	
		NEWSUBSTANCE LTD		CO-OP LIVE ANTENNA	
		GROUP:			
		EX - EXTRA			
		SUBGROUP:			
		TR - EXTRA			
DRAWING TYPE		DRAWN BY	PROJECTION	DRAWING SIZE	DRAWING SCALE
MF		ON		A1	1 : 10
DRAWING TITLE:					SHEET NO.
FRAME SAMPLE					1 / 1
THIS DRAWING IS THE COPYRIGHT OF STAGE ONE CREATIVE SERVICES LTD AND SHALL NOT BE REPRODUCED OR COPIED WITHOUT WRITTEN CONSENT		DRAWING NUMBER:			REVISION
		ANT0424-EXTR-0003			A,1

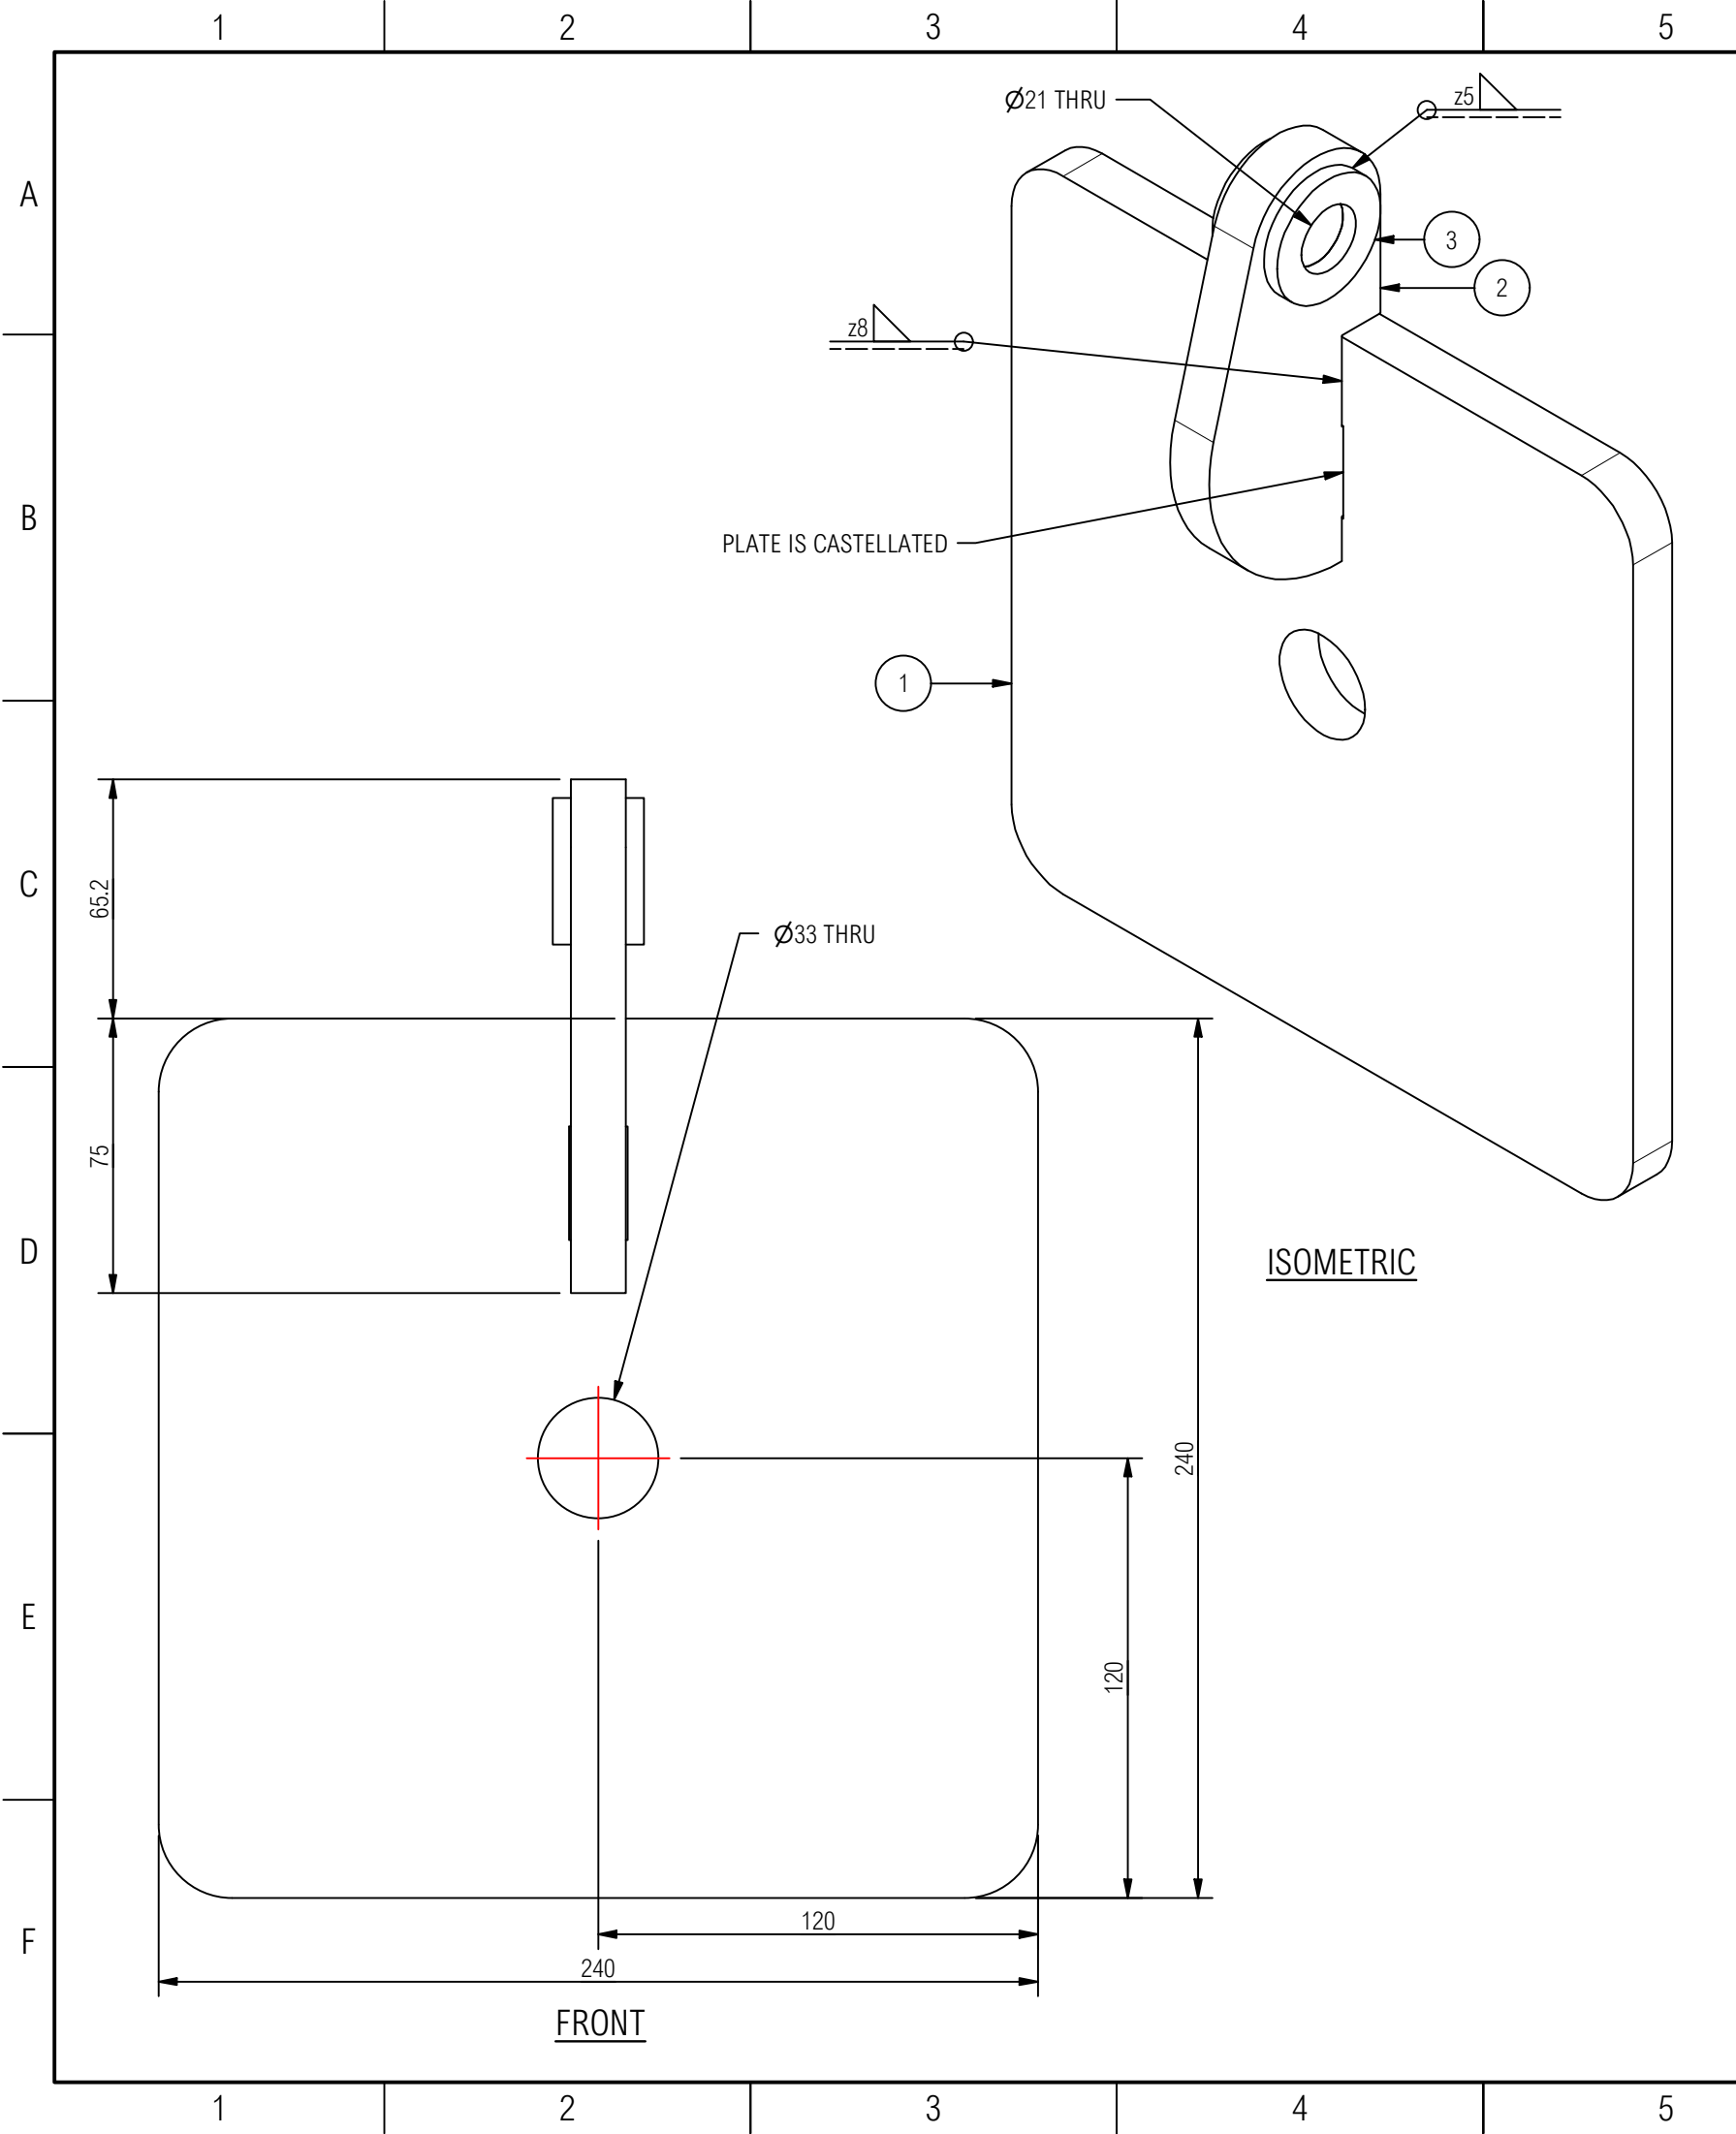

 BILL OF MATERIALS						
ITEM	PART NUMBER	REV	DESCRIPTION	MATERIAL	CUT	QTY
1	ANT0424-EXTR-0130	A	BOLTING PLATE	MS PLATE S275 - 15 mm	YES	1
2	ANT0424-EXTR-0135	A	SHACKEL PLATE	MS PLATE S275 - 15 mm	YES	1
3	ANT0424-EXTR-0138	A	PADEYE	MS PLATE S275 - 5 mm	YES	2
GENERAL NOTES						
1. IF IN DOUBT - ASK!						
2. ALL DIMENSIONS ARE IN mm UNLESS STATED OTHERWISE.						
3. ALL LINEAR DIMENSIONS TO BE ± 1mm UNLESS STATED OTHERWISE.						
4. ALL HOLE DIMENSIONS TO BE ± 0.25mm UNLESS STATED OTHERWISE.						
5. USE WELD PROCEDURES WP01 TO WP18 WHERE APPLICABLE.						
6. SUBCONTRACT PROCESS IS FOR WELD TESTING						
CONSTRUCTOR						
BUILD PROCESS 1: LASER PLATE			BUILD PROCESS 2: METALWORK		BUILD No:	
BUILD PROCESS 3: SUB-CONTRACT			BUILD PROCESS 4: PAINTING		26	
BUILD PROCESS 5:			BUILD PROCESS 6:			
BUILD PROCESS 7:			BUILD PROCESS 8:		BUILD QTY:	
MATERIAL: MS PLATE WELDMENT				WEIGHT: 7 kg		2
FINISH: PRIME - MATTE - BLACK				FINISH QUALITY: STANDARD		
A,1	ISSUED FOR MANUFACTURING				ON	28/02/2024
REV	DESCRIPTION				DRN	DATE
REVISION HISTORY						
 T +44 (0)1423 358 001 E sales@stageone.co.uk W www.stageone.co.uk THIS DRAWING IS THE COPYRIGHT OF STAGE ONE CREATIVE SERVICES LTD AND SHALL NOT BE DISCLOSED OR COPIED WITHOUT WRITTEN CONSENT		CLIENT: NEWSUBSTANCE LTD		PROJECT: CO-OP LIVE ANTENNA		
		GROUP: EX - EXTRA				
		SUBGROUP: TR - EXTRA				
		DRAWING TYPE MF	DRAWN BY ON	PROJECTION 	DRAWING SIZE A3	DRAWING SCALE 1 : 2
		DRAWING TITLE: LIFTING POINT A				SHEET No. 1 / 1
DRAWING NUMBER: ANT0424-EXTR-0131		REVISION A,1				

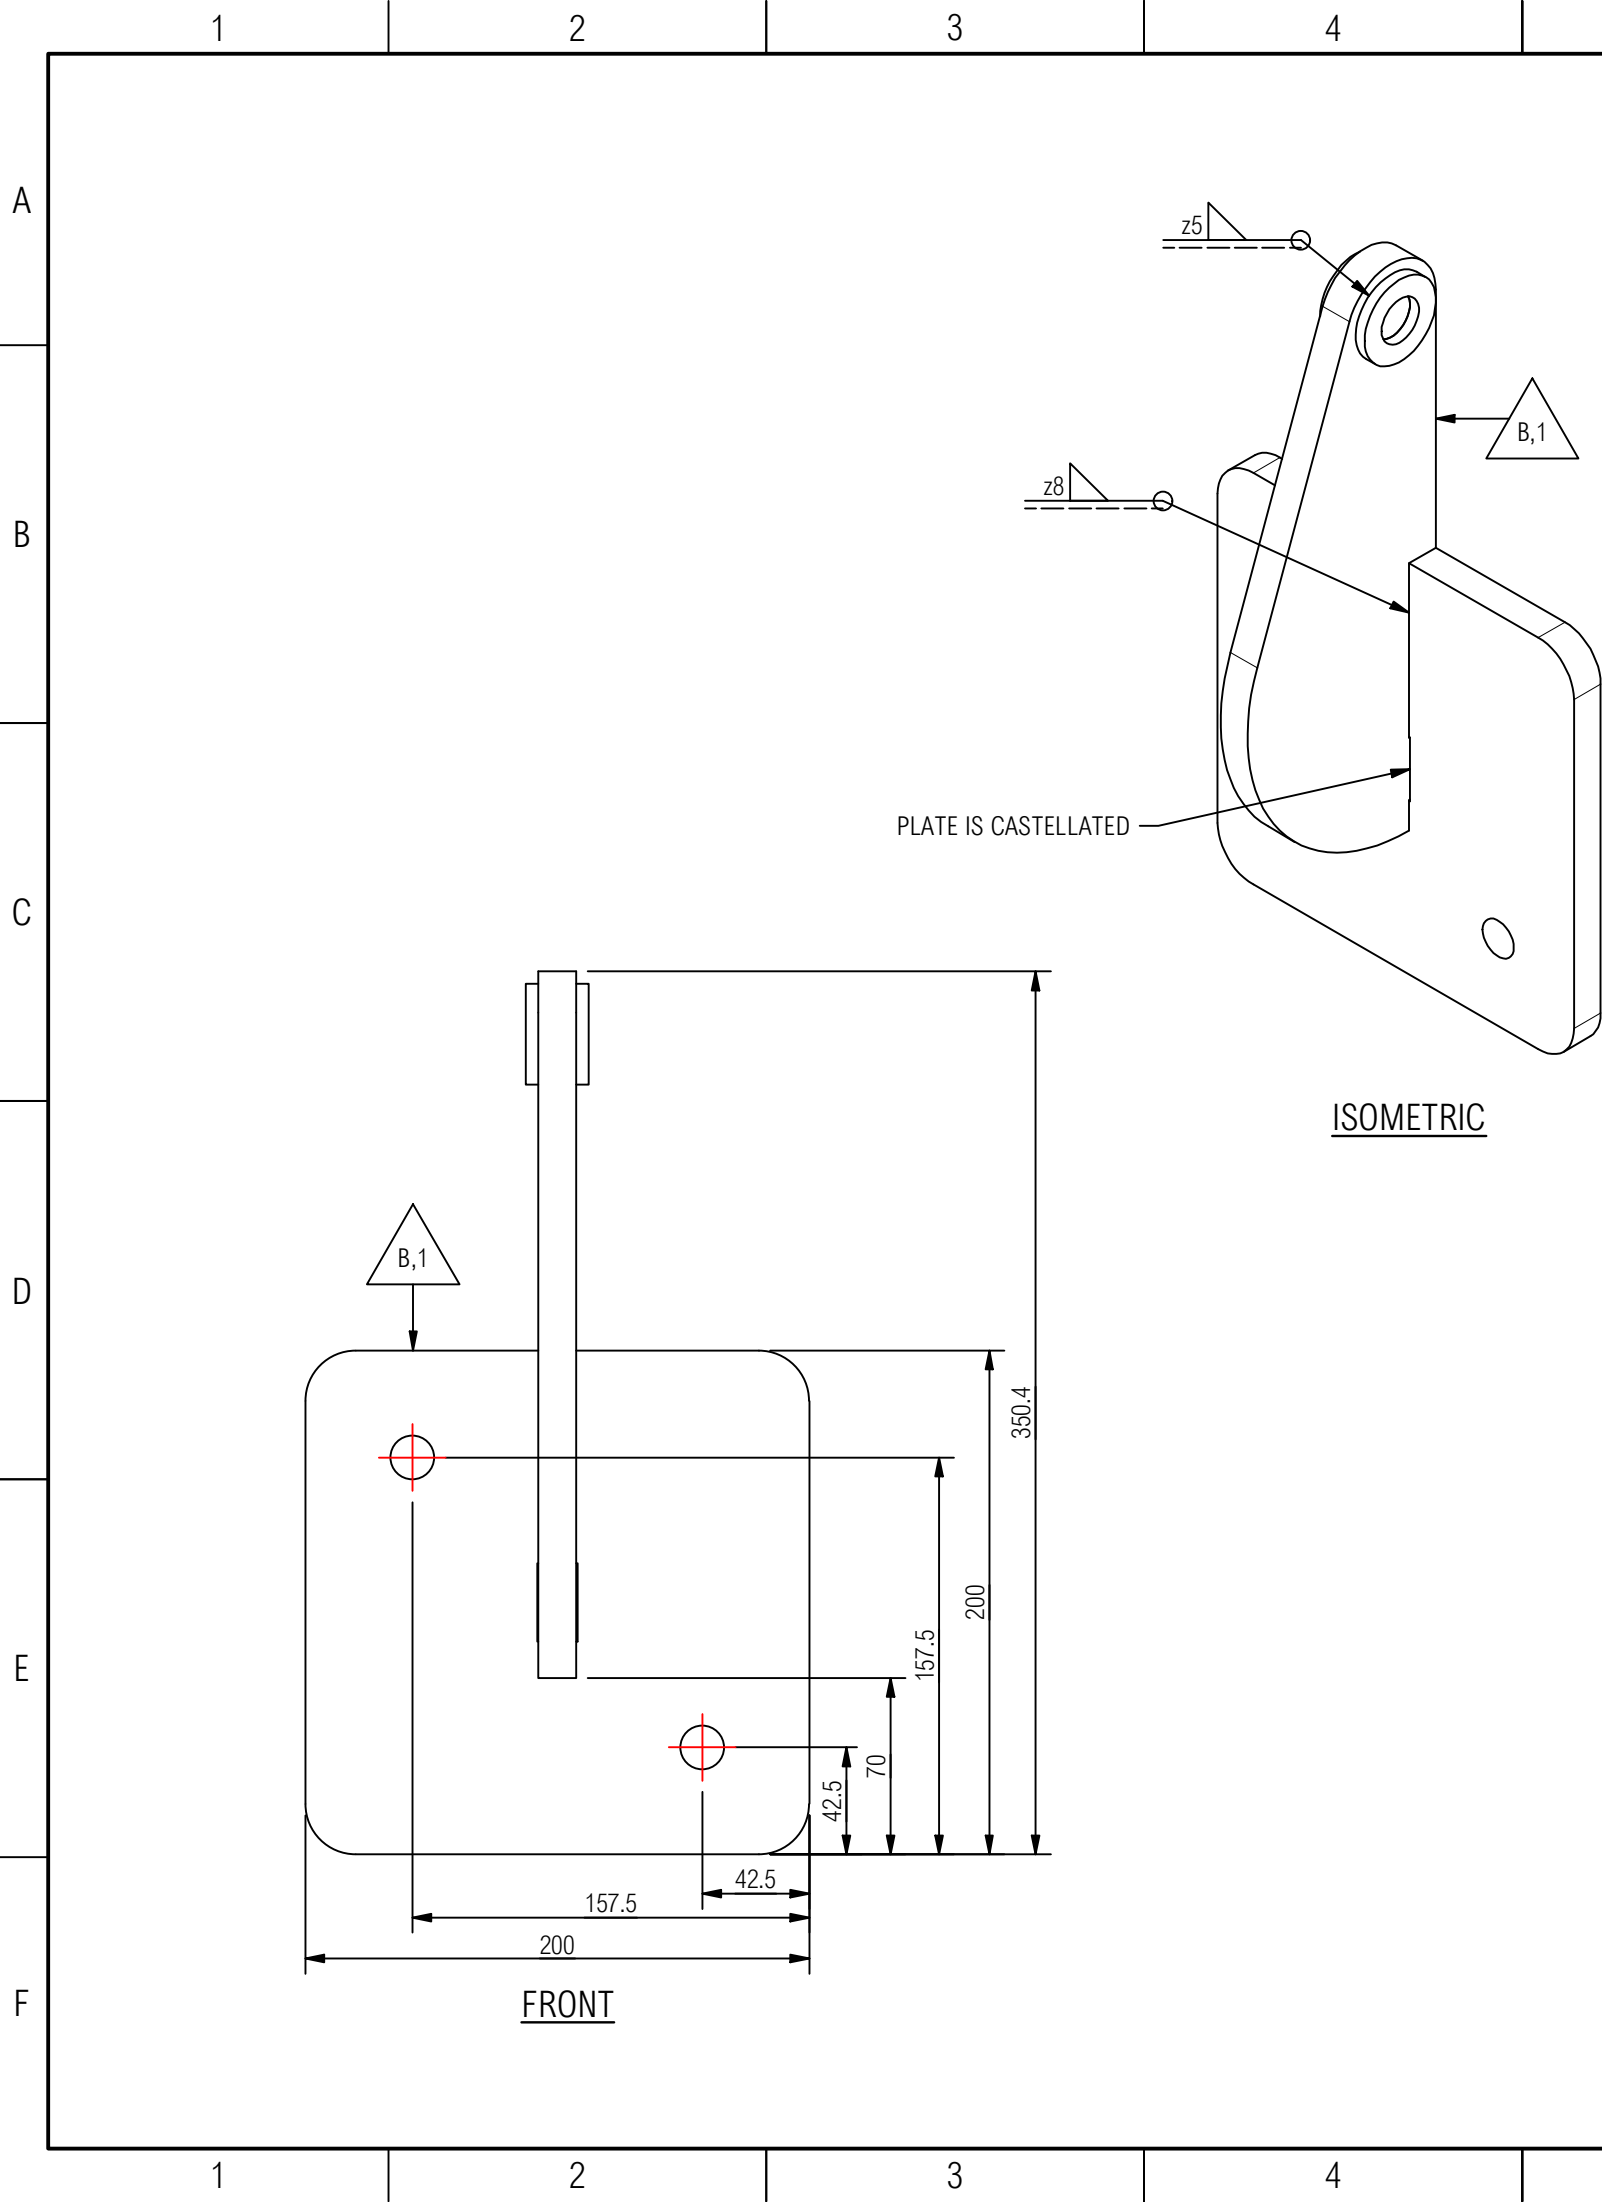

 BILL OF MATERIALS							
ITEM	PART NUMBER	REV	DESCRIPTION	MATERIAL	CUT	QTY	
1	ANT0424-EXTR-0134	B	BOLTING PLATE	MS PLATE S275 - 15 mm	YES	1	
2	ANT0424-EXTR-0132	B	SHACKEL PLATE	MS PLATE S275 - 15 mm	YES	1	
3	ANT0424-EXTR-0138	A	PADEYE	MS PLATE S275 - 5 mm	YES	2	
GENERAL NOTES							
1. IF IN DOUBT - ASK!							
2. ALL DIMENSIONS ARE IN mm UNLESS STATED OTHERWISE.							
3. ALL LINEAR DIMENSIONS TO BE ± 1mm UNLESS STATED OTHERWISE.							
4. ALL HOLE DIMENSIONS TO BE ± 0.25mm UNLESS STATED OTHERWISE.							
5. USE WELD PROCEDURES WP01 TO WP18 WHERE APPLICABLE.							
6. SUBCONTRACT PROCESS IS FOR WELD TESTING							
CONSTRUCTOR							
BUILD PROCESS 1: LASER PLATE			BUILD PROCESS 2: METALWORK		BUILD No:		
BUILD PROCESS 3: SUB-CONTRACT			BUILD PROCESS 4: PAINTING		27		
BUILD PROCESS 5:			BUILD PROCESS 6:				
BUILD PROCESS 7:			BUILD PROCESS 8:		BUILD QTY:		
MATERIAL: MS PLATE WELDMENT				WEIGHT: 7 kg		2	
FINISH: PRIME - MATTE - BLACK				FINISH QUALITY: STANDARD			
B,1	ALL PARTS TO BE RE CUT TO SUIT NEW DESIGN				ON	13/03/2024	
A,1	ISSUED FOR MANUFACTURING				ON	28/02/2024	
REV	DESCRIPTION				DRN	DATE	
REVISION HISTORY							
 T +44 (0)1423 358 001 E sales@stageone.co.uk W www.stageone.co.uk THIS DRAWING IS THE COPYRIGHT OF STAGE ONE CREATIVE SERVICES LTD AND SHALL NOT BE DISCLOSED OR COPIED WITHOUT WRITTEN CONSENT		CLIENT: NEWSUBSTANCE LTD		PROJECT: CO-OP LIVE ANTENNA			
		GROUP: EX - EXTRA					
		SUBGROUP: TR - EXTRA					
		DRAWING TYPE MF	DRAWN BY ON	PROJECTION 	DRAWING SIZE A3	DRAWING SCALE 1 : 3	
		DRAWING TITLE: LIFTING POINT B					SHEET No. 1 / 1
DRAWING NUMBER: ANT0424-EXTR-0136					REVISION B,1		

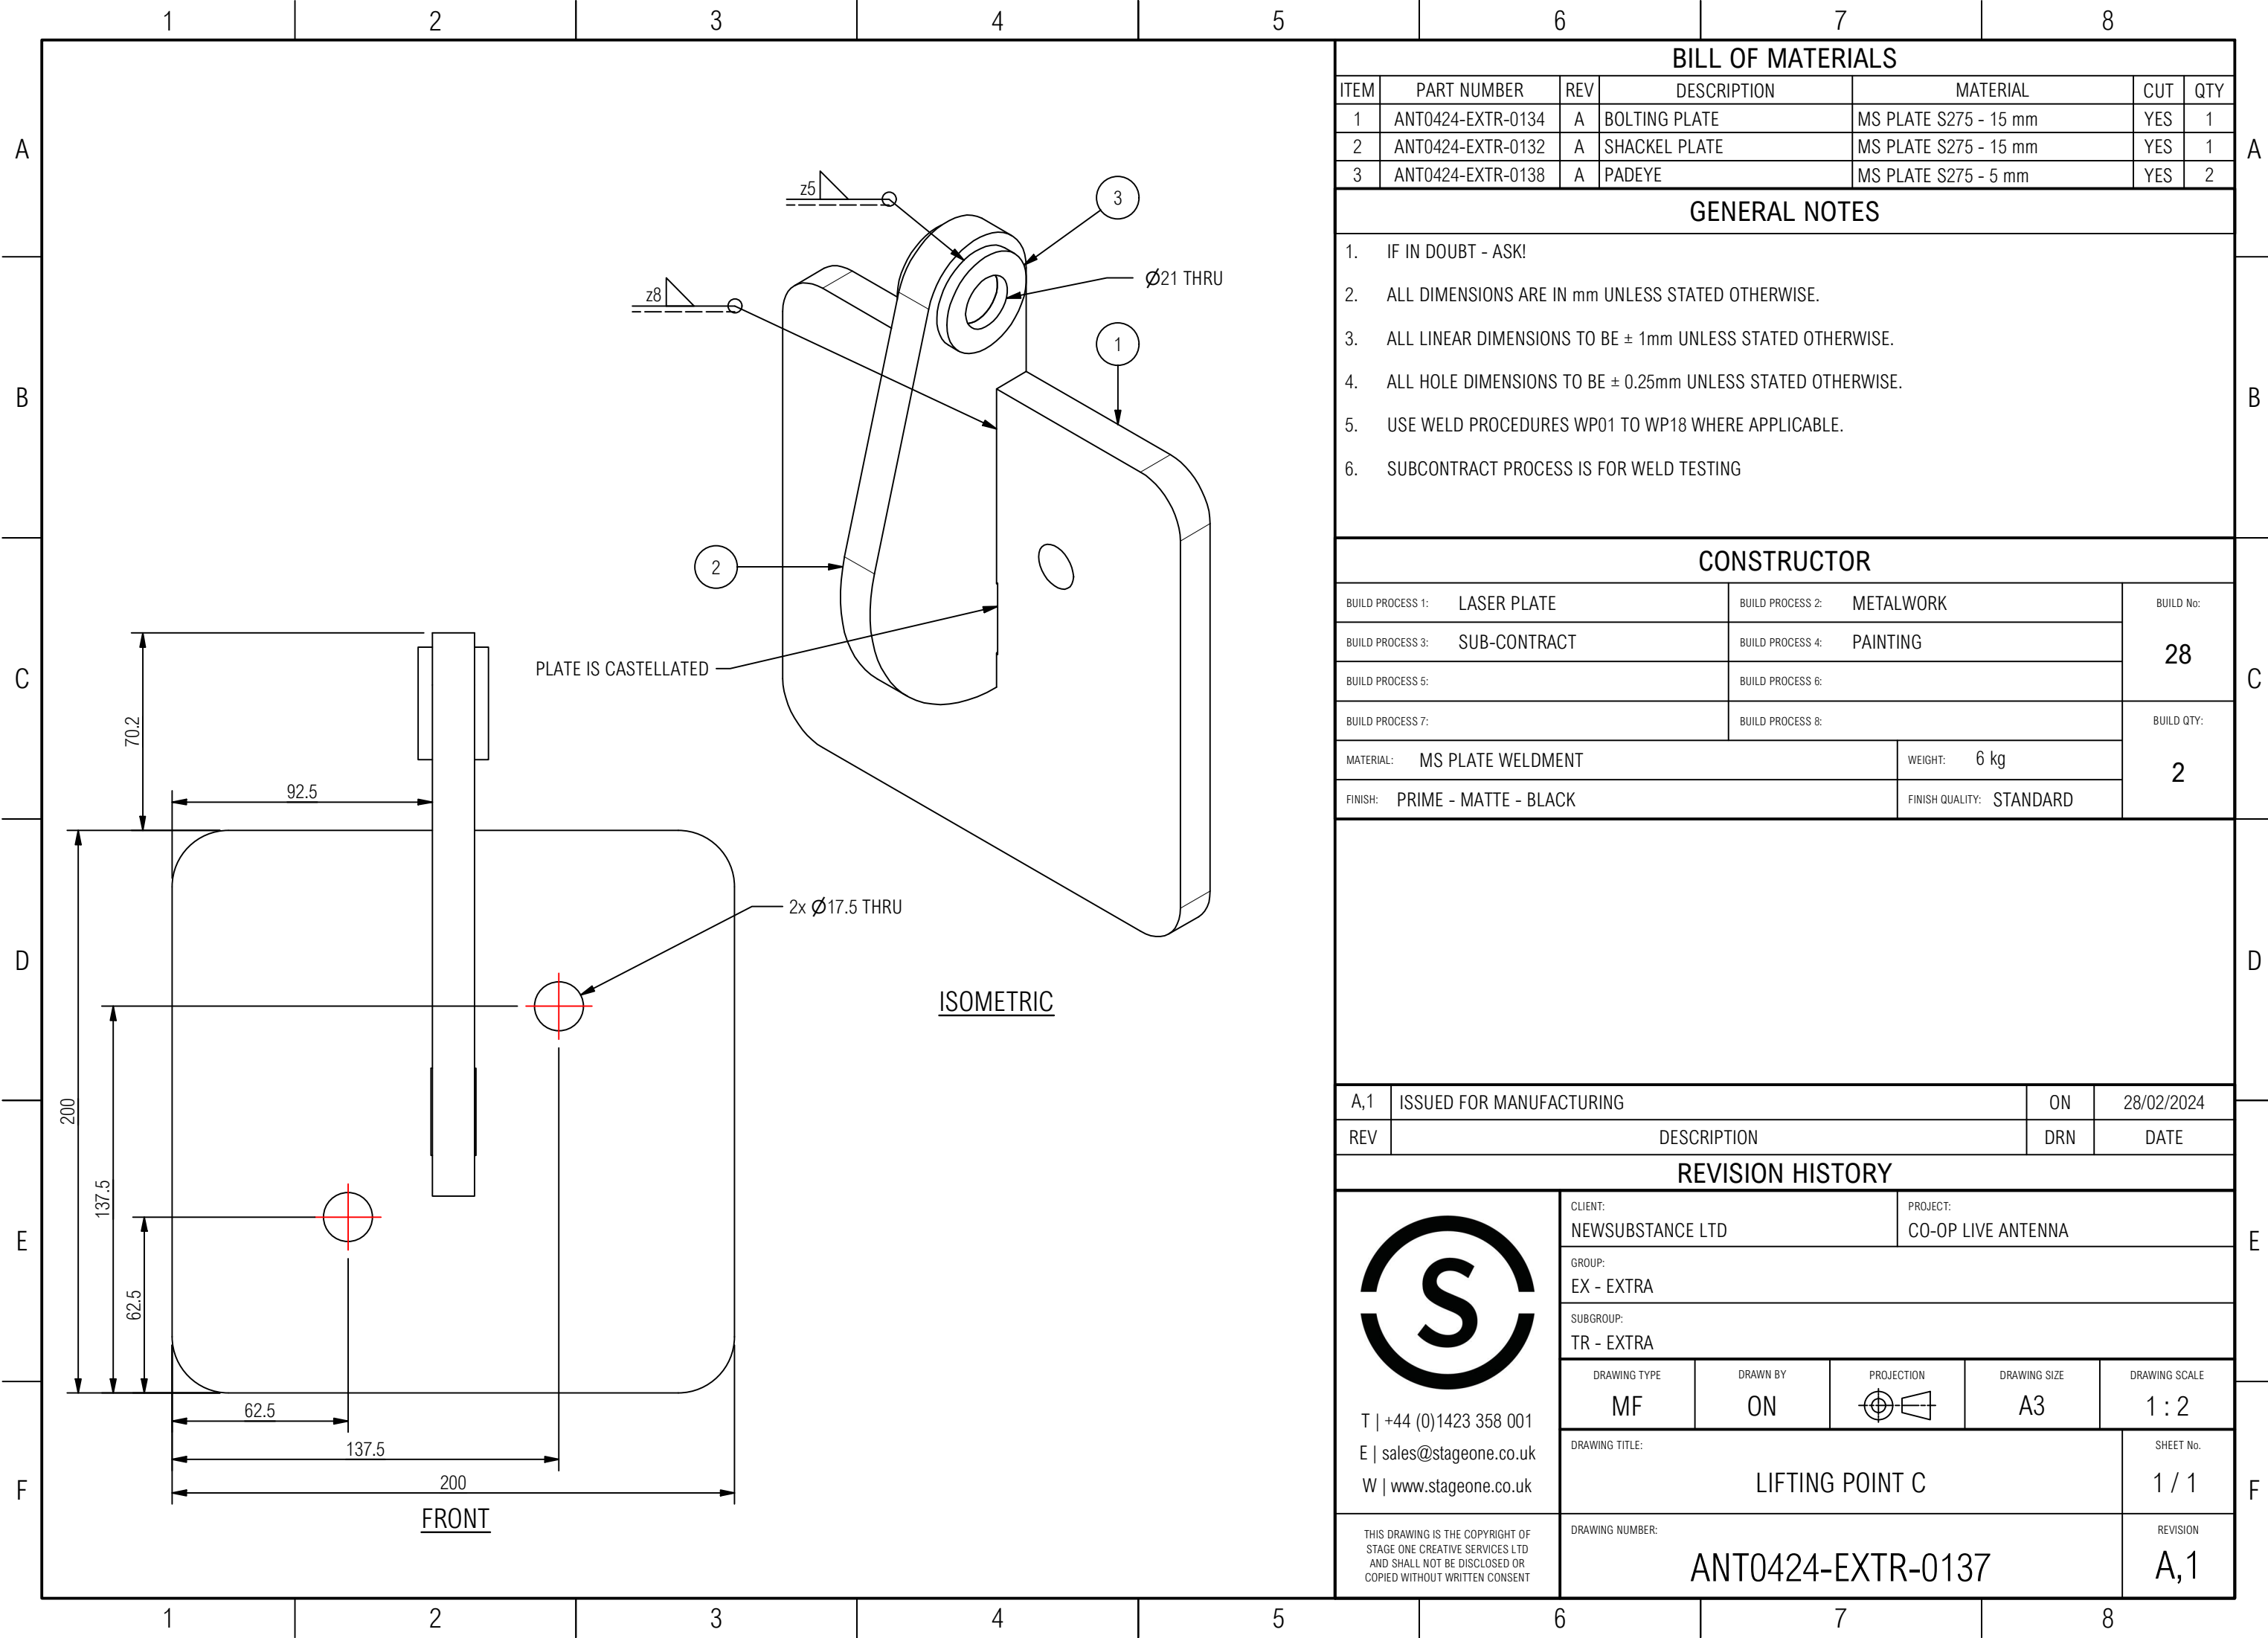

BILL OF MATERIALS						
ITEM	PART NUMBER	REV	DESCRIPTION	MATERIAL	CUT	QTY
1	ANT0424-EXTR-0134	A	BOLTING PLATE	MS PLATE S275 - 15 mm	YES	1
2	ANT0424-EXTR-0132	A	SHACKEL PLATE	MS PLATE S275 - 15 mm	YES	1
3	ANT0424-EXTR-0138	A	PADEYE	MS PLATE S275 - 5 mm	YES	2

GENERAL NOTES						
1. IF IN DOUBT - ASK!						
2. ALL DIMENSIONS ARE IN mm UNLESS STATED OTHERWISE.						
3. ALL LINEAR DIMENSIONS TO BE ± 1mm UNLESS STATED OTHERWISE.						
4. ALL HOLE DIMENSIONS TO BE ± 0.25mm UNLESS STATED OTHERWISE.						
5. USE WELD PROCEDURES WP01 TO WP18 WHERE APPLICABLE.						
6. SUBCONTRACT PROCESS IS FOR WELD TESTING						

CONSTRUCTOR				
BUILD PROCESS 1:	LASER PLATE	BUILD PROCESS 2:	METALWORK	BUILD No: 28
BUILD PROCESS 3:	SUB-CONTRACT	BUILD PROCESS 4:	PAINTING	
BUILD PROCESS 5:		BUILD PROCESS 6:		
BUILD PROCESS 7:		BUILD PROCESS 8:		BUILD QTY: 2
MATERIAL:	MS PLATE WELDMENT	WEIGHT:	6 kg	
FINISH:	PRIME - MATTE - BLACK	FINISH QUALITY:	STANDARD	

A,1	ISSUED FOR MANUFACTURING	ON	28/02/2024
REV	DESCRIPTION	DRN	DATE

REVISION HISTORY						
 T +44 (0)1423 358 001 E sales@stageone.co.uk W www.stageone.co.uk THIS DRAWING IS THE COPYRIGHT OF STAGE ONE CREATIVE SERVICES LTD AND SHALL NOT BE DISCLOSED OR COPIED WITHOUT WRITTEN CONSENT	CLIENT: NEWSUBSTANCE LTD			PROJECT: CO-OP LIVE ANTENNA		
	GROUP: EX - EXTRA					
	SUBGROUP: TR - EXTRA					
	DRAWING TYPE MF	DRAWN BY ON	PROJECTION 	DRAWING SIZE A3	DRAWING SCALE 1 : 2	
	DRAWING TITLE: LIFTING POINT C					SHEET No. 1 / 1
	DRAWING NUMBER: ANT0424-EXTR-0137					REVISION A,1

Structural Member Utilisation



COO0424 – Co-op Live Sculptures

Analysis Models – Member Utilisations

Rev. 01

Date: 14/03/2024

INTRODUCTION

This document summarises the design check output for each analysis model created by Stage One. For each sculpture it highlights the utilisation ratio of each steel member, with regards to its strength capacity, and the maximum stresses induced from applied loading combinations. All loading combinations and design checks are in adherence to the following codes;

- BS EN 1990 Eurocode 0 – Basis of Structural Design
- BS EN 1991 Eurocode 1 – Actions on Structures
- BS EN 1993-1:2005/NA:2008 Eurocode 3 – Design of Steel Structures

Frames have been checked for all anticipated live loads, snow loads and wind loading.


Wind loading has been derived locally to the installation sites of each sculpture. This has been found to be a maximum design wind speed of 28.8 m/s.

All members and steel plate elements have been found to pass strength checks and comply with Eurocode parameters. Stage One can state they are safe and robust for their intended use. The full structural design reports are to be issued at a later date.

ANTENNA

Steel member strength verification checks carried out in Autodesk Robot steel design module to BS EN 1993-1:2005/NA:2008. The figure below shows the utilisation ratios of each member of the frame.

All members pass, with the maximum utilisation ratio being 0.53.

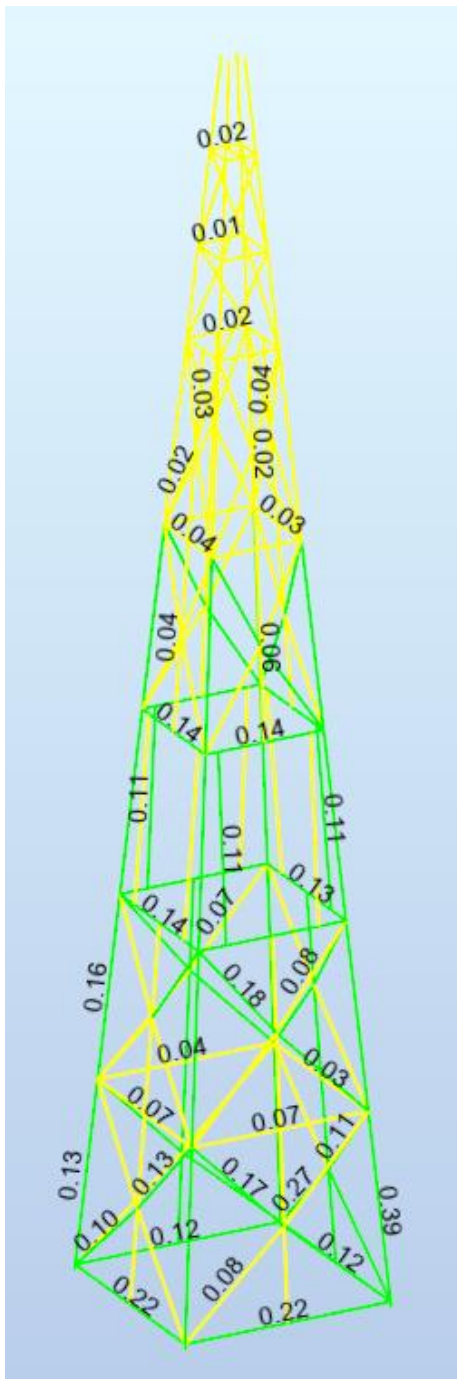

Calculation output for the most utilised (i.e. stressed) member follows.



CODE: *BS-EN 1993-1:2005/NA:2008/A1:2014, Eurocode 3: Design of steel structures.*
ANALYSIS TYPE: *Member Verification*

CODE GROUP:

MEMBER: 163

POINT: 1

COORDINATE: x = 0.00 L = 0.000 m

LOADS:

Governing Load Case: 30 ULS18 (1+2)*1.35+95*1.50

MATERIAL:

S235 $f_y = 235.00$ MPa



SECTION PARAMETERS: SHSC 100x100x3

h=100 mm	gM0=1.00	gM1=1.00	
b=100 mm	Ay=570 mm ²	Az=570 mm ²	Ax=1140 mm ²
tw=3 mm	Iy=1770000 mm ⁴	Iz=1770000 mm ⁴	Ix=2790000 mm ⁴
tf=3 mm	Wply=41200 mm ³	Wplz=41200 mm ³	

INTERNAL FORCES AND CAPACITIES:

N _{Ed} = 47.68 kN	M _{y,Ed} = -2.03 kN*m	M _{z,Ed} = 2.08 kN*m	V _{y,Ed} = 1.83 kN
N _{c,Rd} = 267.90 kN	M _{y,Ed,max} = -2.03 kN*m	M _{z,Ed,max} = 2.08 kN*m	V _{y,T,Rd} = 77.30 kN
N _{b,Rd} = 253.73 kN	M _{y,c,Rd} = 9.68 kN*m	M _{z,c,Rd} = 9.68 kN*m	V _{z,Ed} = 1.74 kN
	MN _{y,Rd} = 9.68 kN*m	MN _{z,Rd} = 9.68 kN*m	V _{z,T,Rd} = 77.30 kN
			T _{t,Ed} = -0.00 kN*m
			Class of section = 1



LATERAL BUCKLING PARAMETERS:

BUCKLING PARAMETERS:



About y axis:

L _y = 1.540 m	Lam _y = 0.42
L _{cr,y} = 1.540 m	X _y = 0.95
Lam _y = 39.08	k _{zy} = 0.60



About z axis:

L _z = 1.540 m	Lam _z = 0.42
L _{cr,z} = 1.540 m	X _z = 0.95
Lam _z = 39.08	k _{zz} = 1.00

VERIFICATION FORMULAS:

Section strength check:


$N_{Ed}/N_{c,Rd} = 0.18 < 1.00$ (6.2.4.(1))
 $M_{y,Ed}/M_{N,y,Rd} = 0.21 < 1.00$ (6.2.9.1.(2))
 $M_{z,Ed}/M_{N,z,Rd} = 0.21 < 1.00$ (6.2.9.1.(2))
 $(M_{y,Ed}/M_{N,y,Rd})^{1.72} + (M_{z,Ed}/M_{N,z,Rd})^{1.72} = 0.14 < 1.00$ (6.2.9.1.(6))
 $V_{y,Ed}/V_{y,T,Rd} = 0.02 < 1.00$ (6.2.6-7)
 $V_{z,Ed}/V_{z,T,Rd} = 0.02 < 1.00$ (6.2.6-7)
 $\tau_{ty,Ed}/(f_y/(\sqrt{3}*gM0)) = 0.00 < 1.00$ (6.2.6)
 $\tau_{tz,Ed}/(f_y/(\sqrt{3}*gM0)) = 0.00 < 1.00$ (6.2.6)

Global stability check of member:

$\lambda_{b,y} = 39.08 < \lambda_{b,max} = 210.00$ $\lambda_{b,z} = 39.08 < \lambda_{b,max} = 210.00$ STABLE
 $N_{Ed}/(X_y*N_{Rk}/gM1) + k_{yy}*M_{y,Ed,max}/(XLT*M_{y,Rk}/gM1) + k_{yz}*M_{z,Ed,max}/(M_{z,Rk}/gM1) = 0.53 < 1.00$ (6.3.3.(4))
 $N_{Ed}/(X_z*N_{Rk}/gM1) + k_{zy}*M_{y,Ed,max}/(XLT*M_{y,Rk}/gM1) + k_{zz}*M_{z,Ed,max}/(M_{z,Rk}/gM1) = 0.53 < 1.00$ (6.3.3.(4))


Section OK !!!

Using Autodesk Robot 'Structure stress analysis' function, the model has been run for the worst-case loading combination to obtain visual stress diagrams on rendered models. These indicate how stressed the materials are.

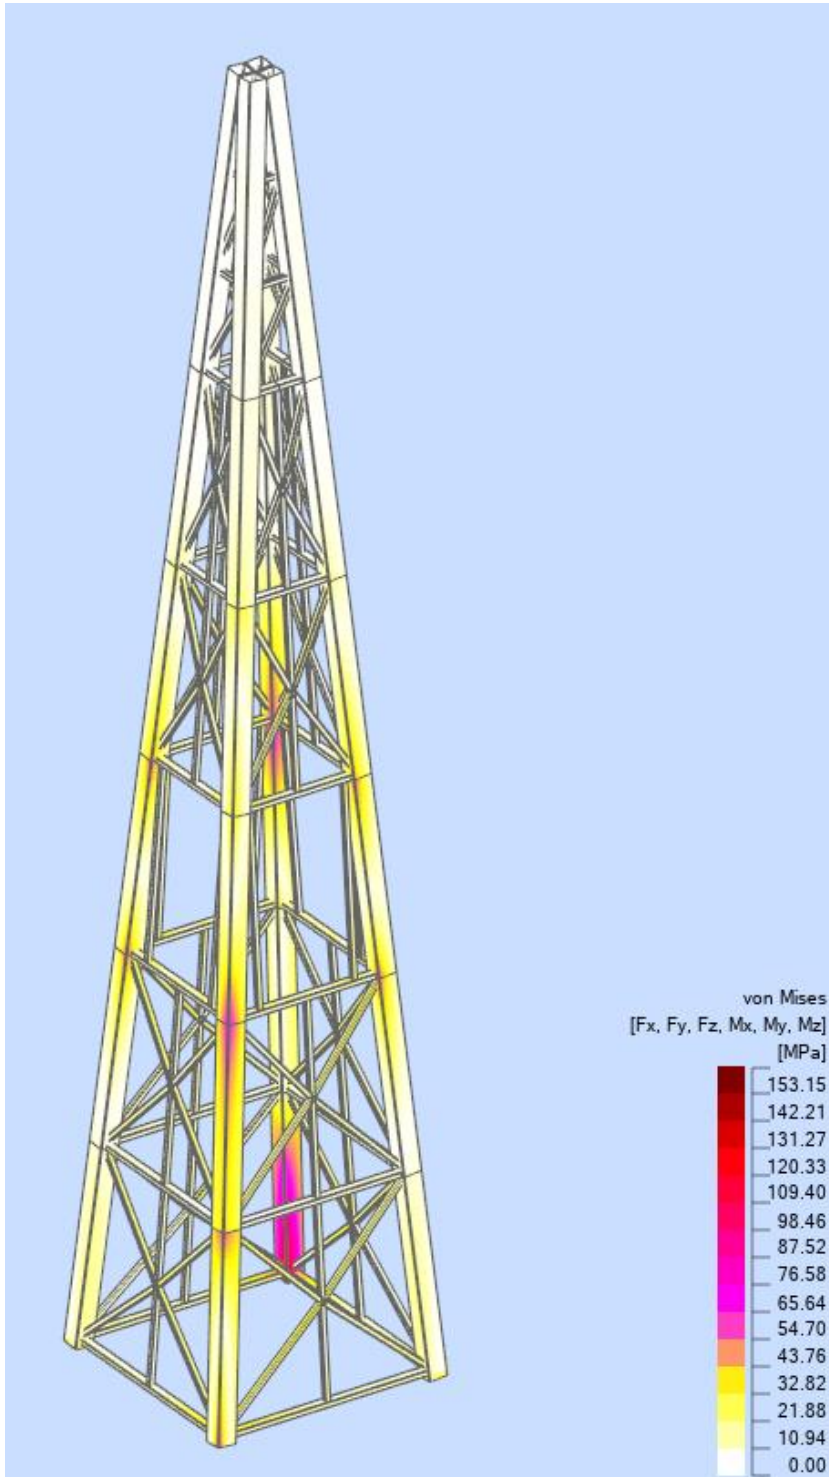

Max. peak stress recorded is 153.15 N/mm². This is below the yield strength of the material (235 N/mm²), therefore frame is OK.


Foundation Design Schematic

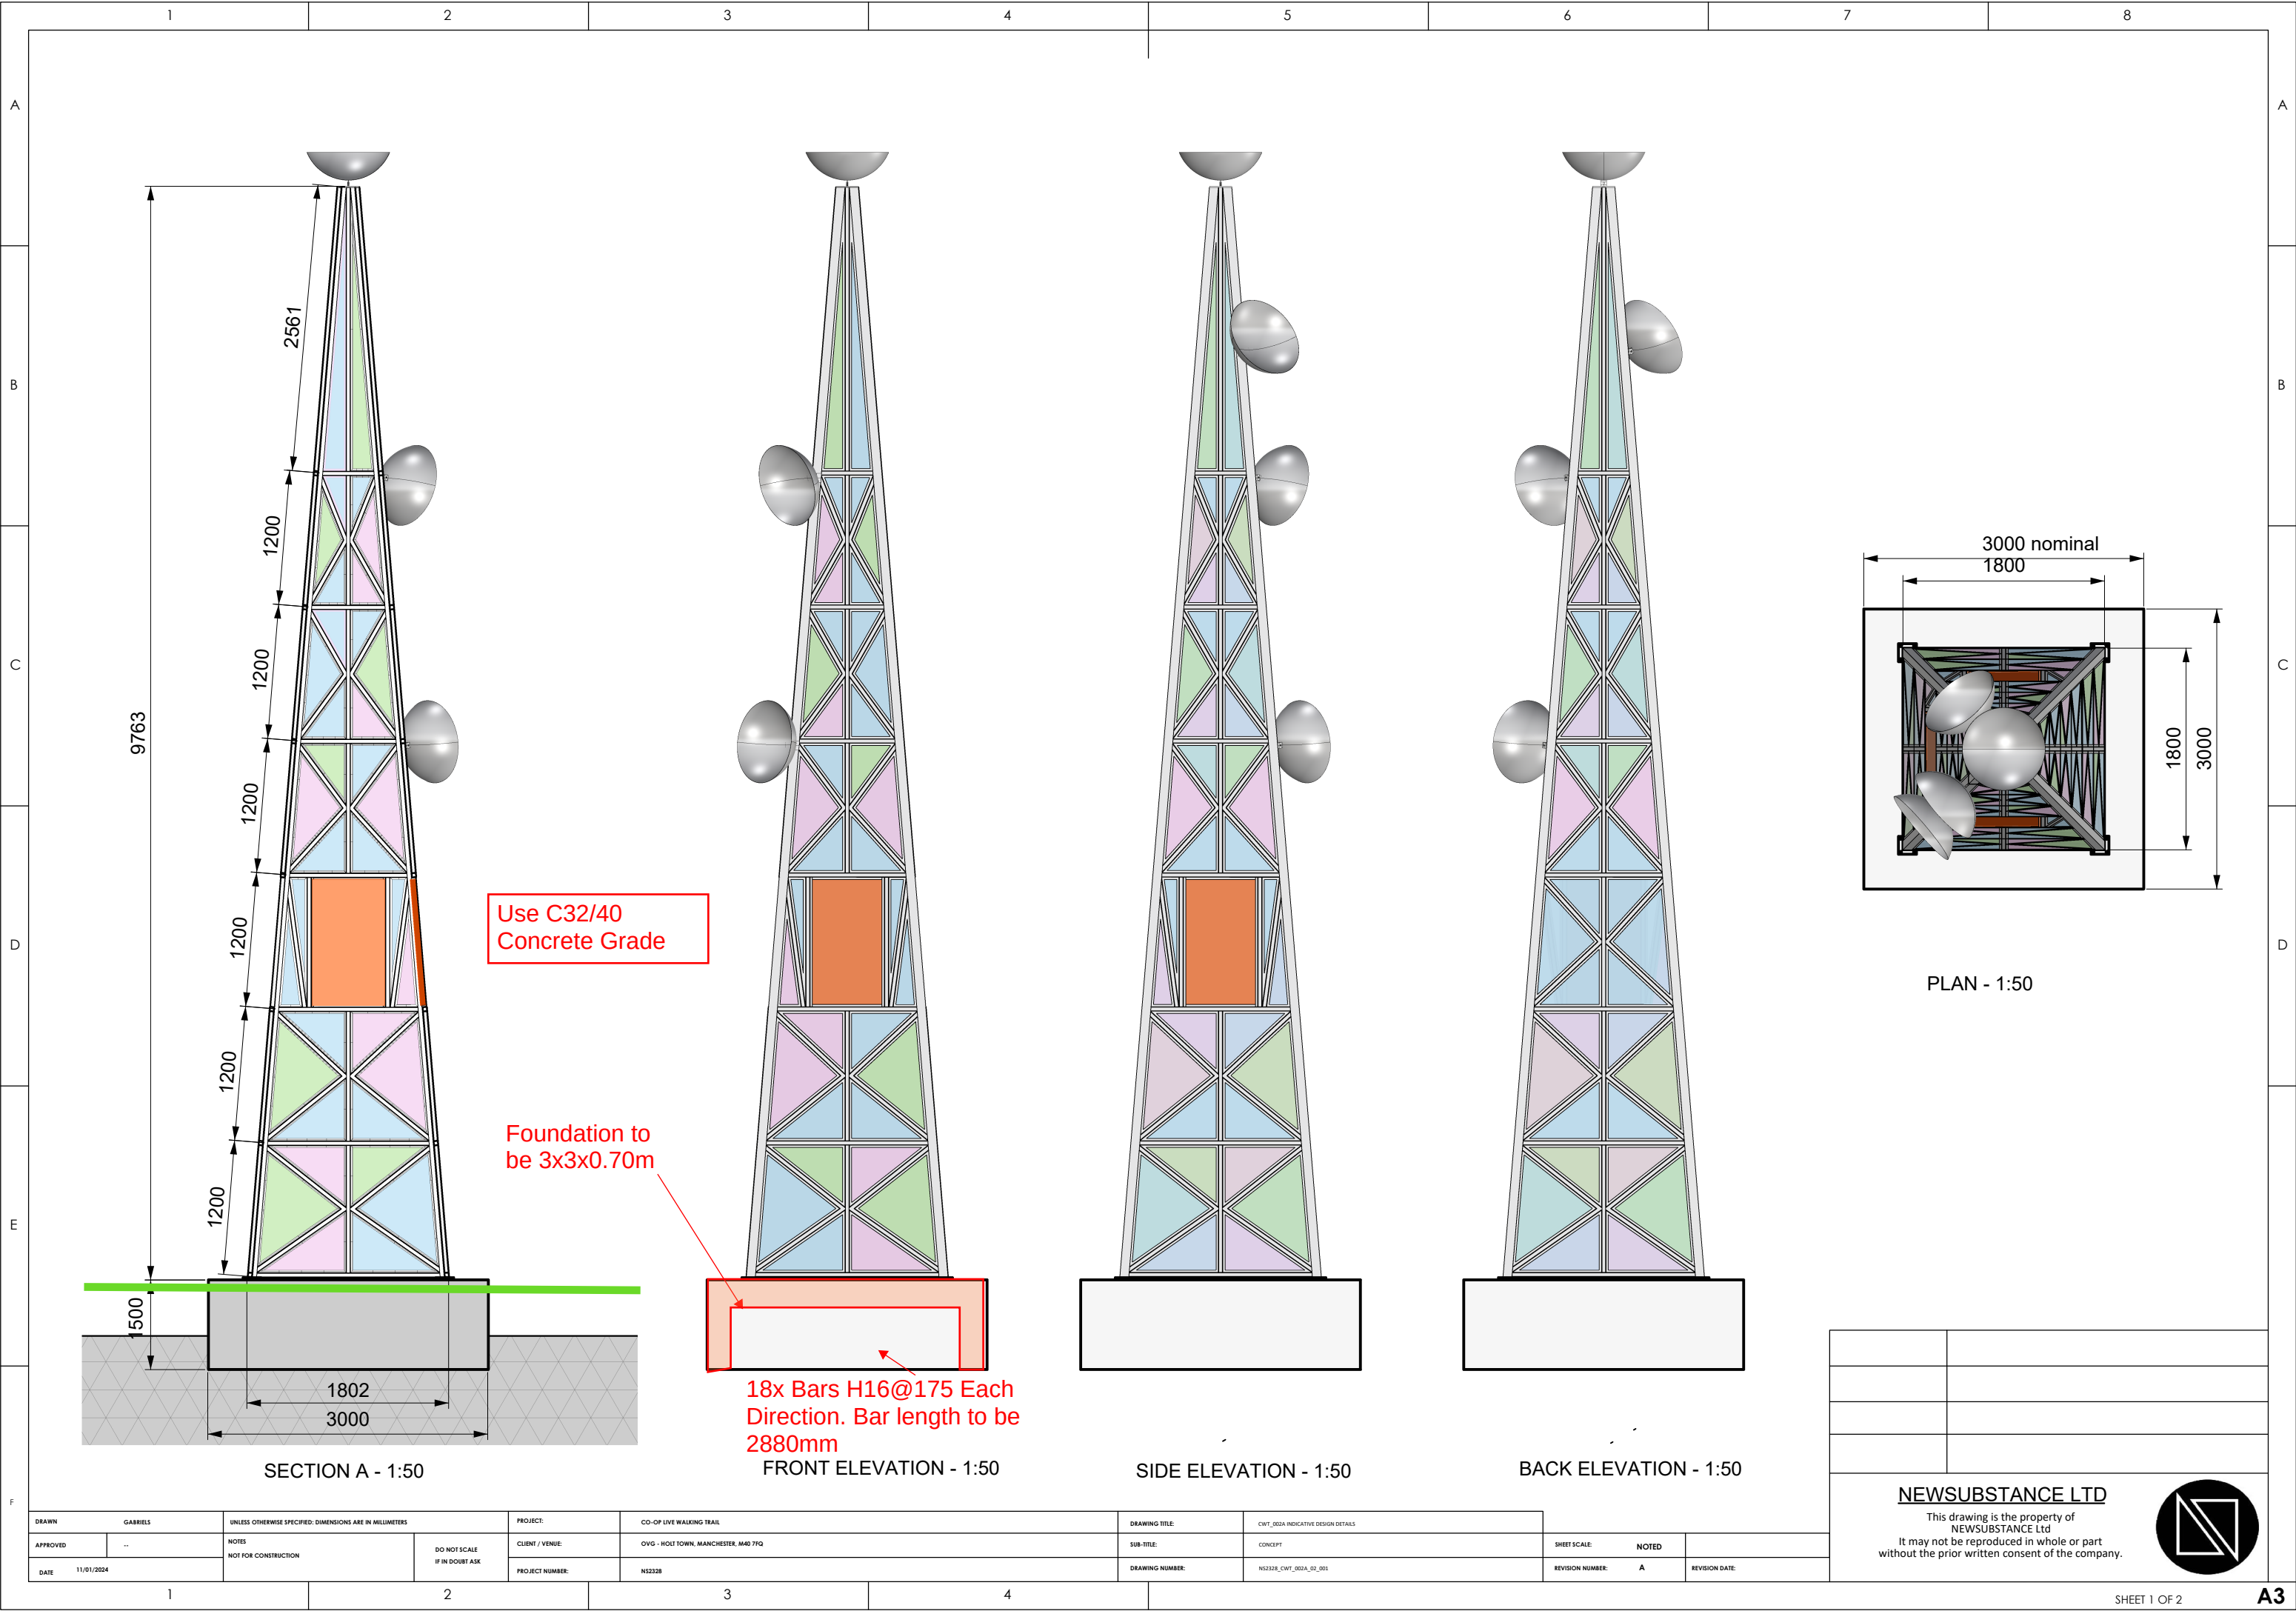

Use C32/40
Concrete Grade

Foundation to
be 3x3x0.70m

18x Bars H16@175 Each
Direction. Bar length to be
2880mm

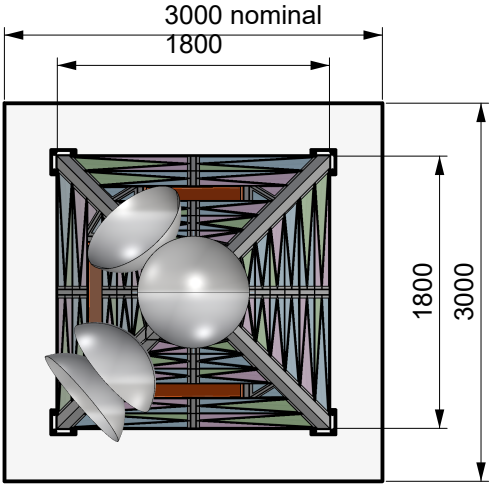

PLAN - 1:50

SECTION A - 1:50

FRONT ELEVATION - 1:50

SIDE ELEVATION - 1:50

BACK ELEVATION - 1:50

DRAWN	GABRIELS	UNLESS OTHERWISE SPECIFIED: DIMENSIONS ARE IN MILLIMETERS		PROJECT:	CO-OP LIVE WALKING TRAIL	DRAWING TITLE:	CWT_002A INDICATIVE DESIGN DETAILS		
APPROVED	--	NOTES	DO NOT SCALE IF IN DOUBT ASK	CLIENT / VENUE:	OVG - HOIT TOWN, MANCHESTER, M40 7PQ	SUB-TITLE:	CONCEPT	SHEET SCALE:	NOTED
DATE	11/01/2024	NOT FOR CONSTRUCTION		PROJECT NUMBER:	N52328	DRAWING NUMBER:	N52328_CWT_002A_02_001	REVISION NUMBER:	A


NEWSUBSTANCE LTD

This drawing is the property of
NEWSUBSTANCE Ltd
It may not be reproduced in whole or part
without the prior written consent of the company.





ANTENNA

S.W BASE + ANTENNA

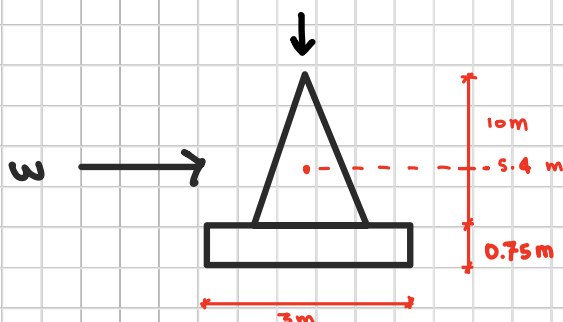

OVERTURNING

S.W BASE = $25 \text{ kN/m}^3 \times 0.70 \text{ m} \times 3^2 = 158 \text{ kN}$
 ANTENNA = $2 \text{ kN/LEG} \quad \hat{=} \quad 2 \text{ kN}(4) = 8 \text{ kN}$
 $\hat{=} 166 \text{ kN}$

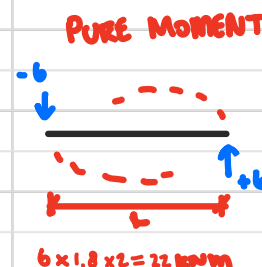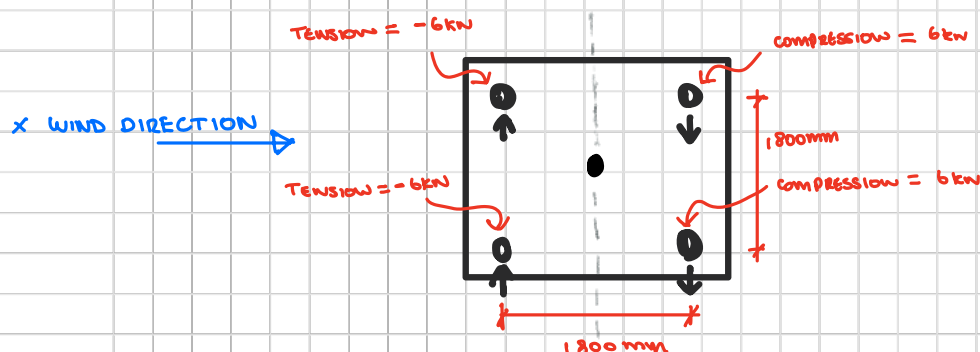

RESTORING MOMENT = $1.5\text{m} \times 166\text{ kN} = 249\text{ kNm}$
OVERTURNING MOMENT = $5.4\text{ m} \times 12\text{ kN} \times 1.5\text{ F.O.S} = 98\text{ kNm}$

$$98 \text{ kNm} < 249 \text{ kNm}$$

Ok

TENSION STRESS $\sigma = \frac{EM}{wy} = \frac{22 \times 1.5}{3^{3/8}} = 7.3 \text{ KN/m}^2$

compressive stress $\sigma = \frac{F}{A} = \frac{169}{9\text{m}^2} = 18.7 \text{ KN/m}^2 < 75 \text{ A.B.P}$ ALSO


$$\begin{aligned} \text{MAX } \sigma &= 7.3 + 18.7 = 26 \text{ KN/m}^2 \\ \text{MIN } \sigma &= -7.3 + 18.7 = 11.4 \text{ KW/m}^2 \end{aligned}$$

$\therefore$ NO TENSION
THEREFORE OK.

R.C DESIGN IS ON EXCEL

REBAR SUMMARY: 18x H16 @ 175 BOTH DIRECTIONS
C32/40.


Project: COOP LIVE PATH	Sheet :	defined by design (dp)²
Calculation Title : DESIGN CHECKS	Project No.: 240365	
	T.T 07/03/24	

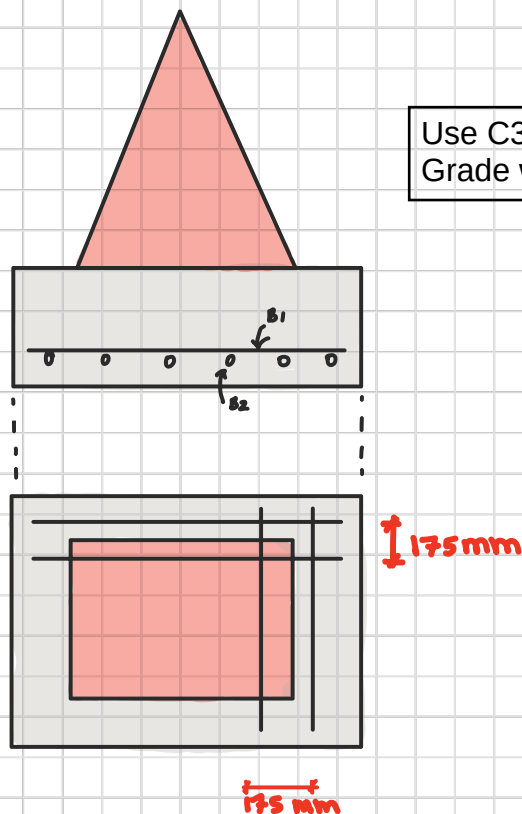

Use C32/40 Concrete
Grade with 50mm cover

NO. BARS REQUIRED = 18 (BOTH DIRECTIONS)
BAR LENGTH REQUIRED = 2880 mm
 $\therefore 18 \times H16 @ 175$ BOTH WAYS

$$\frac{2880}{175} + 1 = 17.5$$

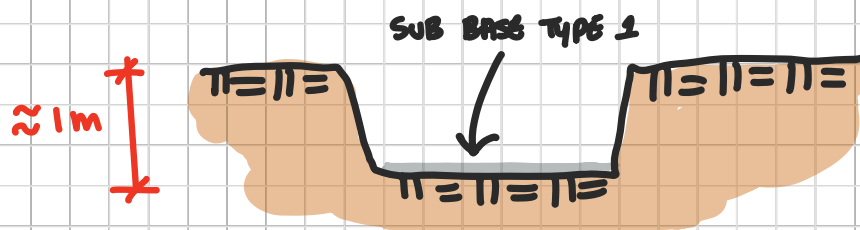


EXCAVATE AND LAY SUB BASE TYPE 1

MINIMUM STEEL GOUGENS

$$A_{s \min} = 0.16\% \times 1000 \times 750 = 1200 \text{ mm}^2/\text{m}$$

$$A_{s \text{ req}} = 1200 \text{ mm}^2/\text{m} \times 2.884 = 3461 \text{ mm}^2$$


$$L = 3000 - 50(2) - 16 = 2884 \text{ mm}$$

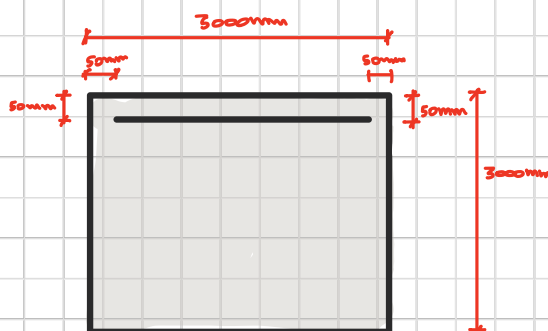


Made by	Date	Page
TT	07-Mar-24	289
Checked	Revision	Job No
DEP	-	R68

Usage: Crowds

MATERIALS	f_{ck}	<u>32</u>	MPa	d_g	<u>20</u>	mm	γ_c	1.5	concrete
	f_{yk}	<u>500</u>	MPa	cover	<u>50</u>	mm	γ_s	1.15	steel
Densities - Concrete, γ_{ck}	<u>25</u>	kN/m ³	Soil, γ_k	<u>20</u>	kN/m ³	Steel class	<u>H</u>		
Shear resistance angle, ϕ_k	<u>30</u>	degrees							
Effective cohesion, c'_k	<u>0</u>	kPa							
Overburden depth	<u>0</u>	mm							
DIMENSIONS	mm								
BASE			COLUMN						
L = <u>3000</u>			h = <u>1800</u>						
B = <u>3000</u>			b = <u>1800</u>						
depth H = <u>700</u>									
ex = <u>0</u>			ey = <u>0</u>						

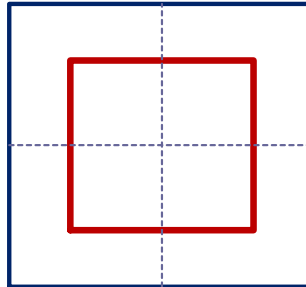

Plot (to scale)

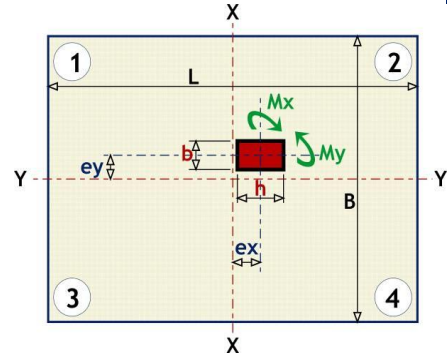

Key

COLUMN REACTIONS kN, kNm characteristic


	DEAD	IMPOSED	WIND
Axial (kN)	<u>8.0</u>		
Mx (kNm)	<u>22.0</u>		
My (kNm)			
Hx (kN)			
Hy (kN)			

$$\psi_0 = 0.7 \quad 0.5$$

see EN 1990 - Table A1.1

BEARING kPa

	Combo 1	Combo 2	
Max q_{Ed}	27.2	20.2	applied pressures
q_{Rd}	399.2	173.1	permitted pressures
$q_{EQP}/q_{Rd} \approx$	#N/A	#N/A	#N/A
bearing area	8.202	8.202	m ²

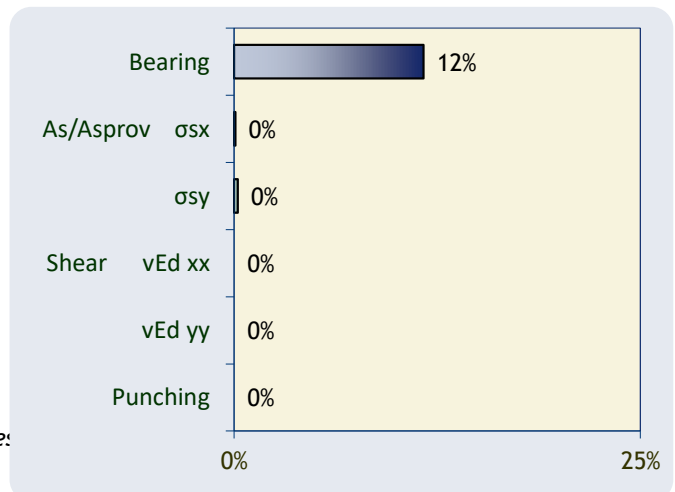

Efficiency

STATUS #N/A

REINFORCEMENT

Mxx =	2.0	kNm
b =	3000	mm
d =	642	mm
As =	7	mm ²
Provide 16H16 @ 200 B1		
As prov =	3217	mm ²

Myy =	0.6	kNm
b =	3000	mm
d =	626	mm
As =	3	mm ²
Provide 15H16 @ 225 B2		
As prov =	3016	mm ²

BEAM SHEAR

VED _{xx} =	0.0	kN at d from col face
vEd =	0.000	N/mm ²
or VED _{xx} =	0.0	kN at 2d from col face
vEd =	0.000	N/mm ²
vRd,c =	0.385	N/mm ²

VED _{yy} =	0.0	kN at d from col face
vEd =	0.000	N/mm ²
or VED _{yy} =	0.0	kN at 2d from col face
vEd =	0.000	N/mm ²
vRd,c =	0.388	N/mm ²

PUNCHING SHEAR

d ave =	634	mm
As prov =	0.164	%
vEd =	0.000	N/mm ²

u crit =	0	mm
vEd max =	-0.013	N/mm ² at col face
vRd,c =	0.386	N/mm ²