




Proposed - First Floor Plan

Scale: 1 : 100



Proposed - Second Floor

Scale: 1 : 100

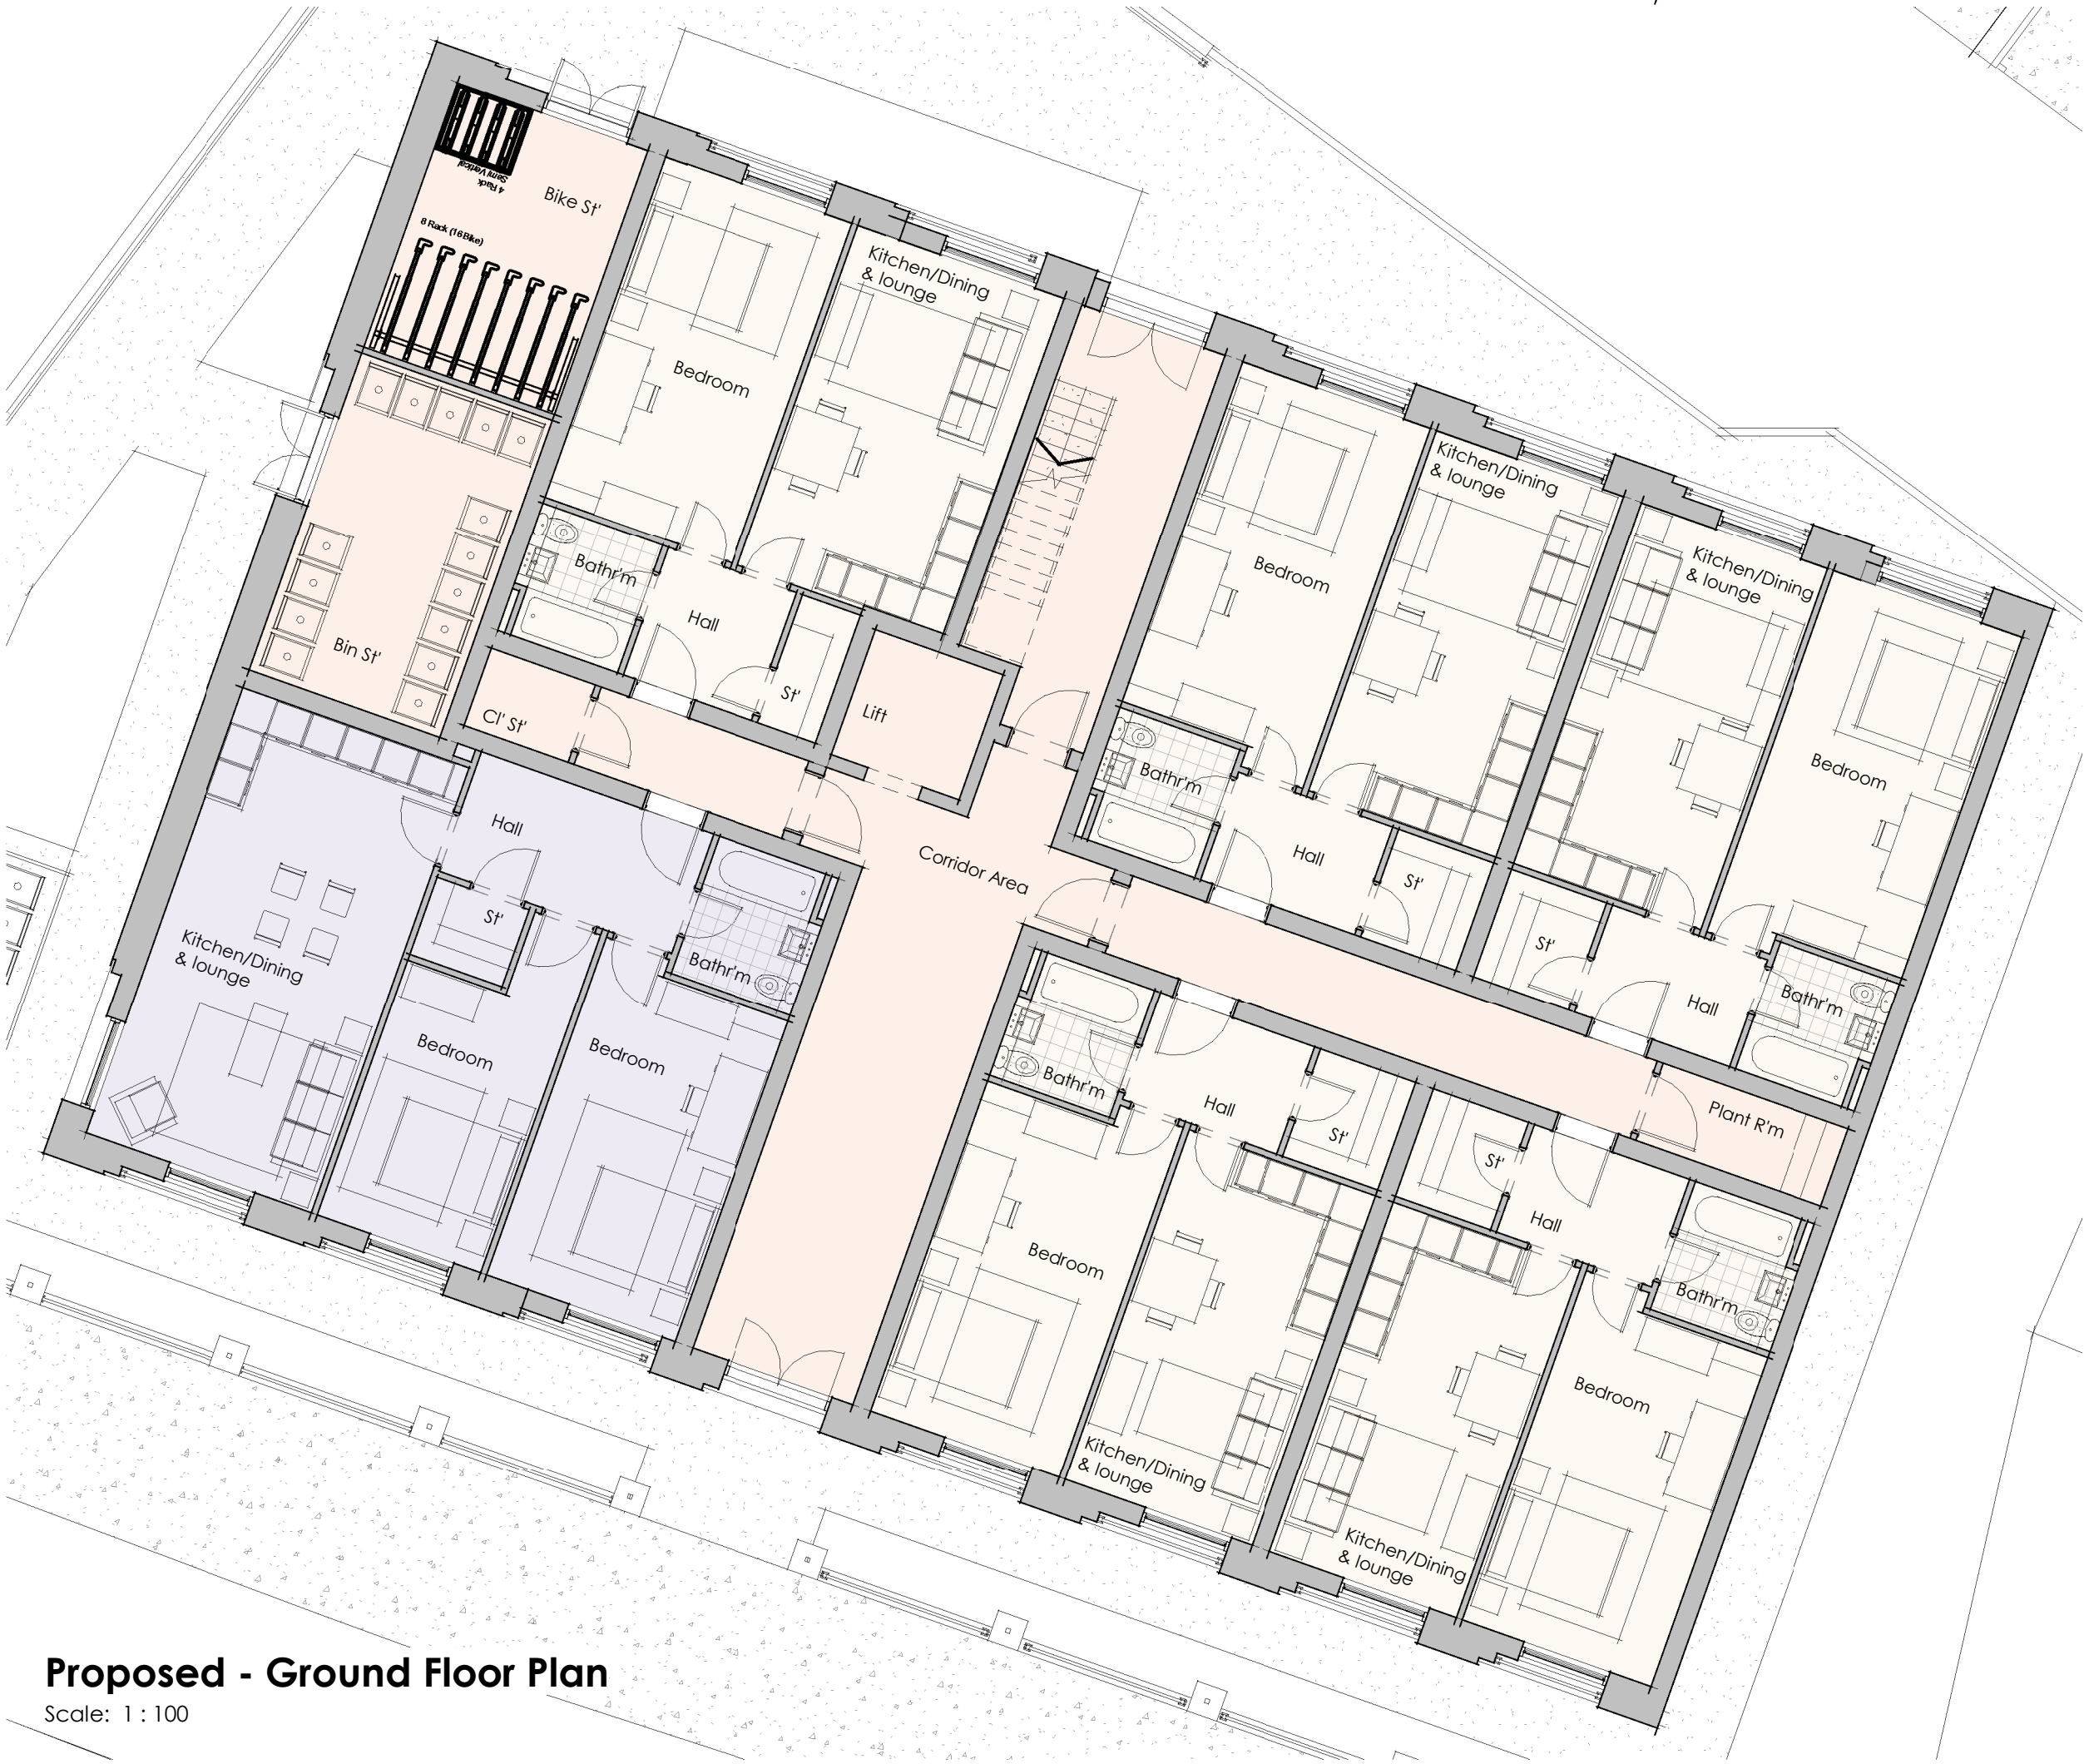

Proposed - Ground Floor Plan

Scale: 1 : 100

Legend:

<div></div>	2 Bedroom Apartment
Area (Per Unit)	75 sqm
Total No.	3 No.
<div></div>	1 Bedroom Apartment
Area (Per Unit)	50 sqm
Total No.	17 No.

GENERAL NOTE:		
1.	UNDER NO CIRCUMSTANCES SHOULD DIMENSIONS BE SCALED FROM THIS DRAWING. IF IN DOUBT ASK.	
2.	THE DRAWINGS ARE TO BE READ IN CONJUNCTION WITH ALL OTHER RELEVANT DRAWINGS/SPECIFICATION. ANY DISCREPANCIES, ERRORS OR OMISSIONS TO BE BROUGHT TO THE ATTENTION OF THE ARCHITECT.	
3.	ALL DIMENSIONS ARE TO BE CHECKED PRIOR TO COMMENCEMENT.	
4.	THIS DRAWING IS THE PROPERTY OF D2 ARCHITECTS AND MUST NOT BE COPIED OR REPRODUCED EITHER IN WHOLE OR IN PART WITHOUT WRITTEN PERMISSION.	
Rev:	Description:	Date:
X	First Issue	18.11.22
A	Massing	18.11.22
B	Sketch Scheme	23.11.22
C	Add. Info	11.01.23
D	Planning Comm.	07.05.23
E	Areas/No. Units	05.06.23
F	Planning Info.	04.07.23
G	Planning Amend.	21.07.23
H	Planning Amend.	19.08.23
I	Planning Sub.	11.12.23
J	Planning Amend.	30.01.24
K	Planning Amend.	05.02.24
L	Client Amend	11.03.24

Planning

Scheme Title:	Cleveil Clowns Nursery
Drawing Reference:	Proposed Plans
Scale @ A1:	1 : 100
Drawn by:	RAL
Checked by:	MOH

Project Number:	6380	Drawing Number:	PL02	Revision:	L
-----------------	------	-----------------	------	-----------	---



Soughton House
2 Nicholas Street Mews
Cheshire
CH1 2NS
T: 01244 820 984 / 01824 562012
E: admin@d2architects.co.uk
W: www.d2architects.co.uk