





Existing Ground Floor


SCALE 1:50

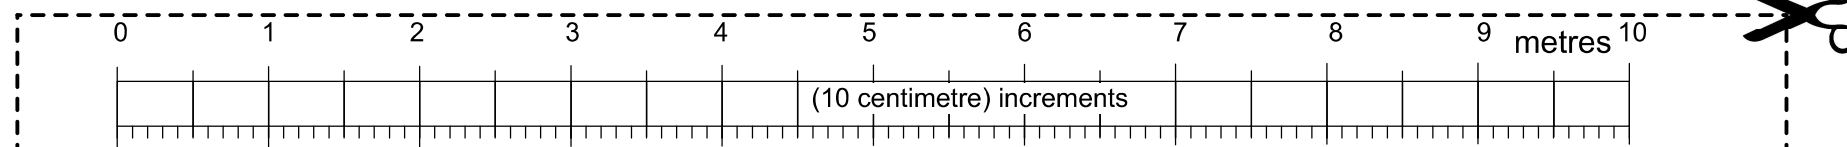


Mrs Warburton	S/S Rear Extension
70 Stapleford Close	March 2024
Newall Green M23 2SJ	Job No.321
Creative Design	
2 Fernlea	Heald Green
Cheadle	SK8 3RB
0161 610 3911	

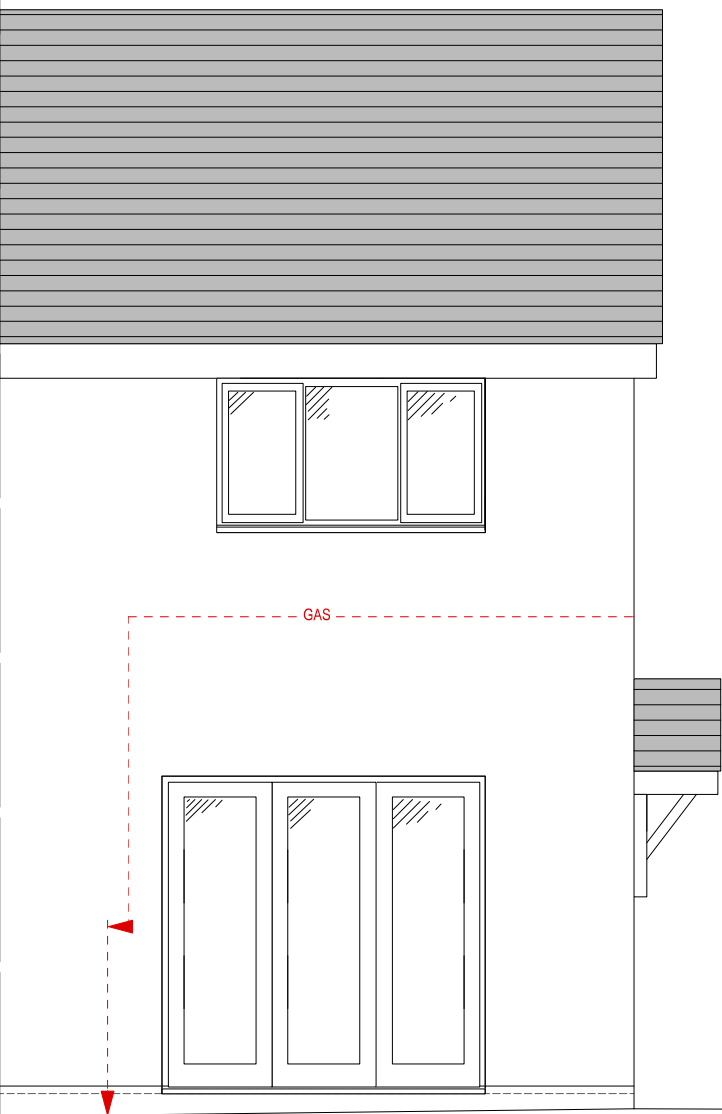

Existing Rear

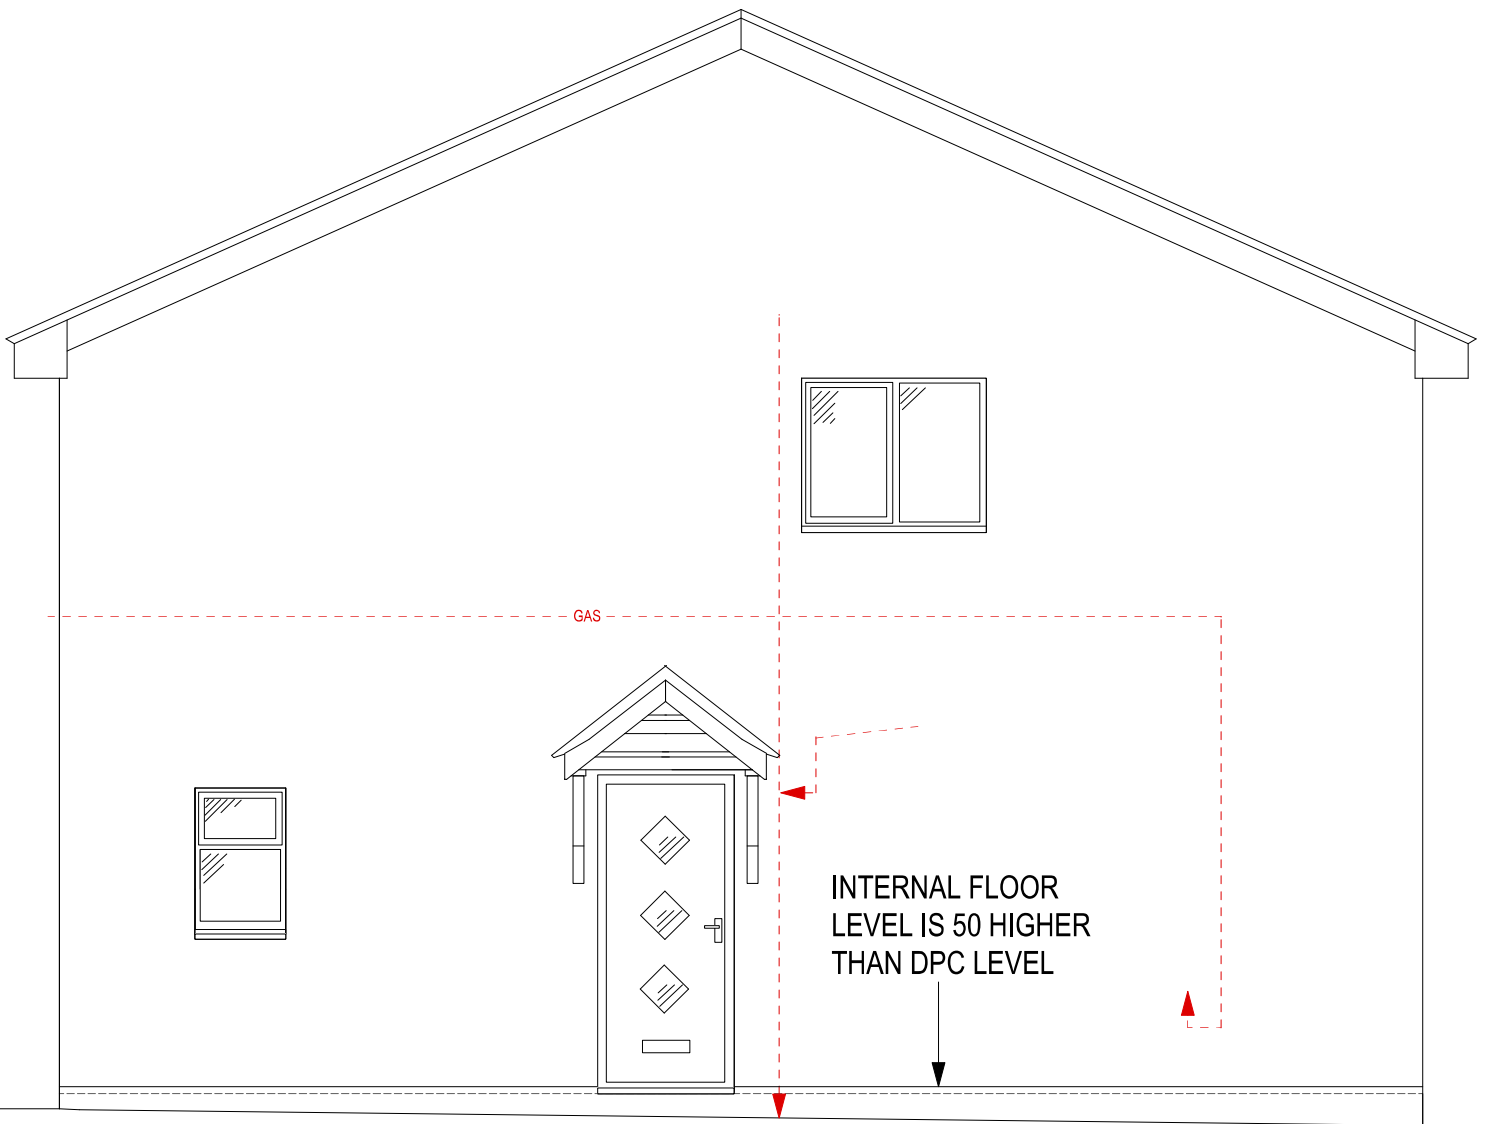


Existing Side Elevation

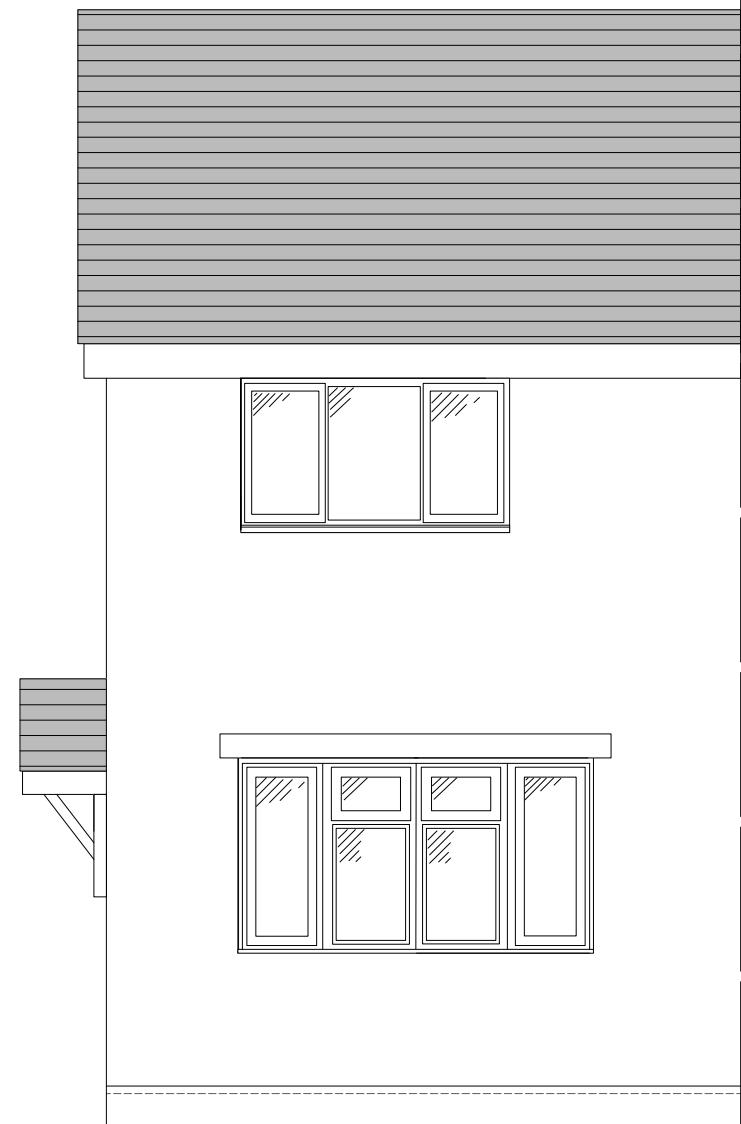

Existing Front


SCALE 1:50

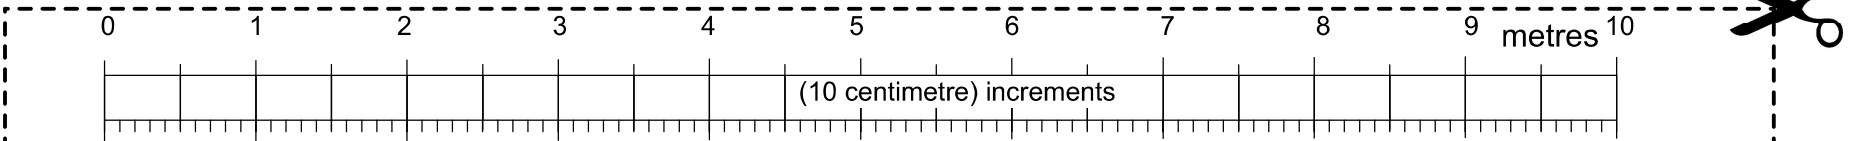

Mrs Warburton S/S Rear Extension
70 Stapleford Close March 2024
Newall Green M23 2SJ Job No.321

Creative Design

2 Fernlea Heald Green Cheadle SK8 3RB 0161 610 3911

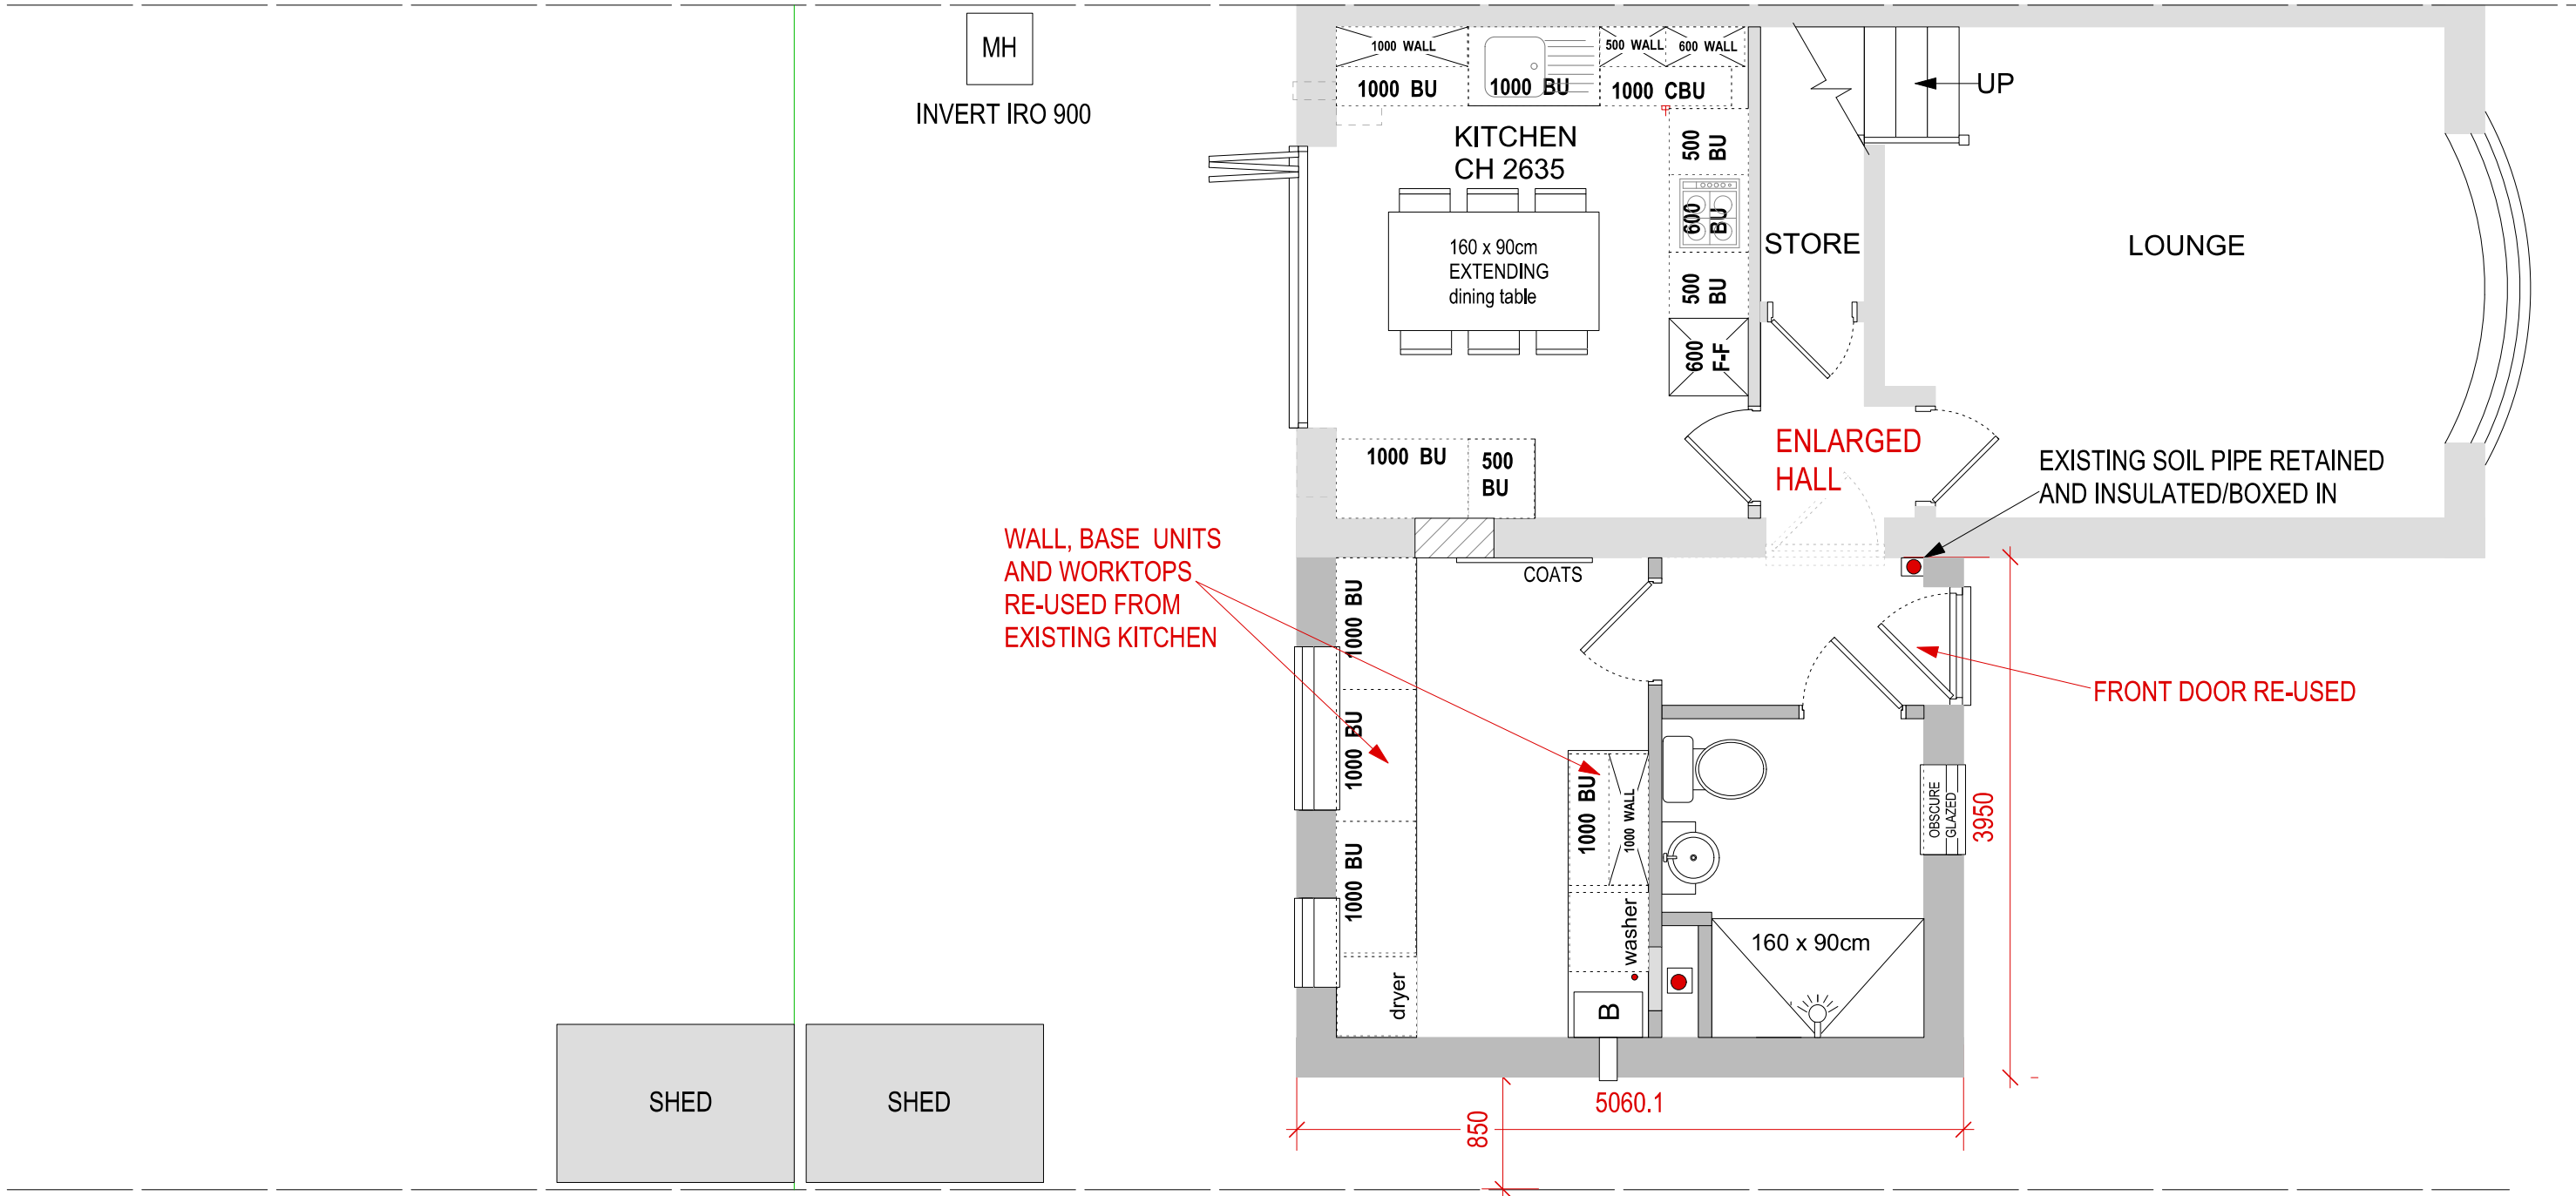



Proposed Ground Floor

Mrs Warburton S/S Rear Extension
70 Stapleford Close March 2024
Newall Green M23 2SJ Job No.321

Creative Design
2 Fernlea Heald Green Cheadle SK8 3RB 0161 610 3911

SCALE 1:50

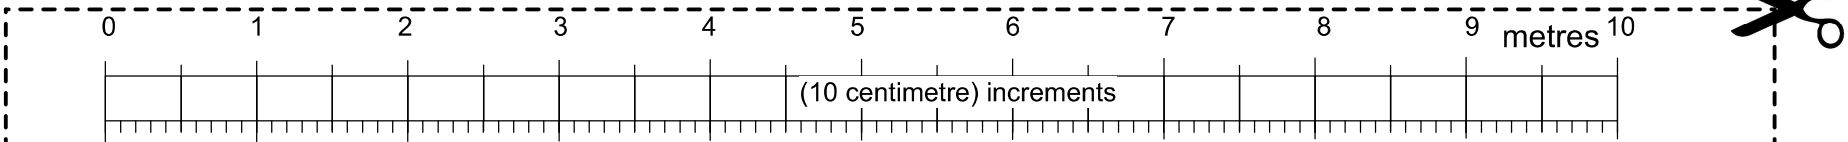

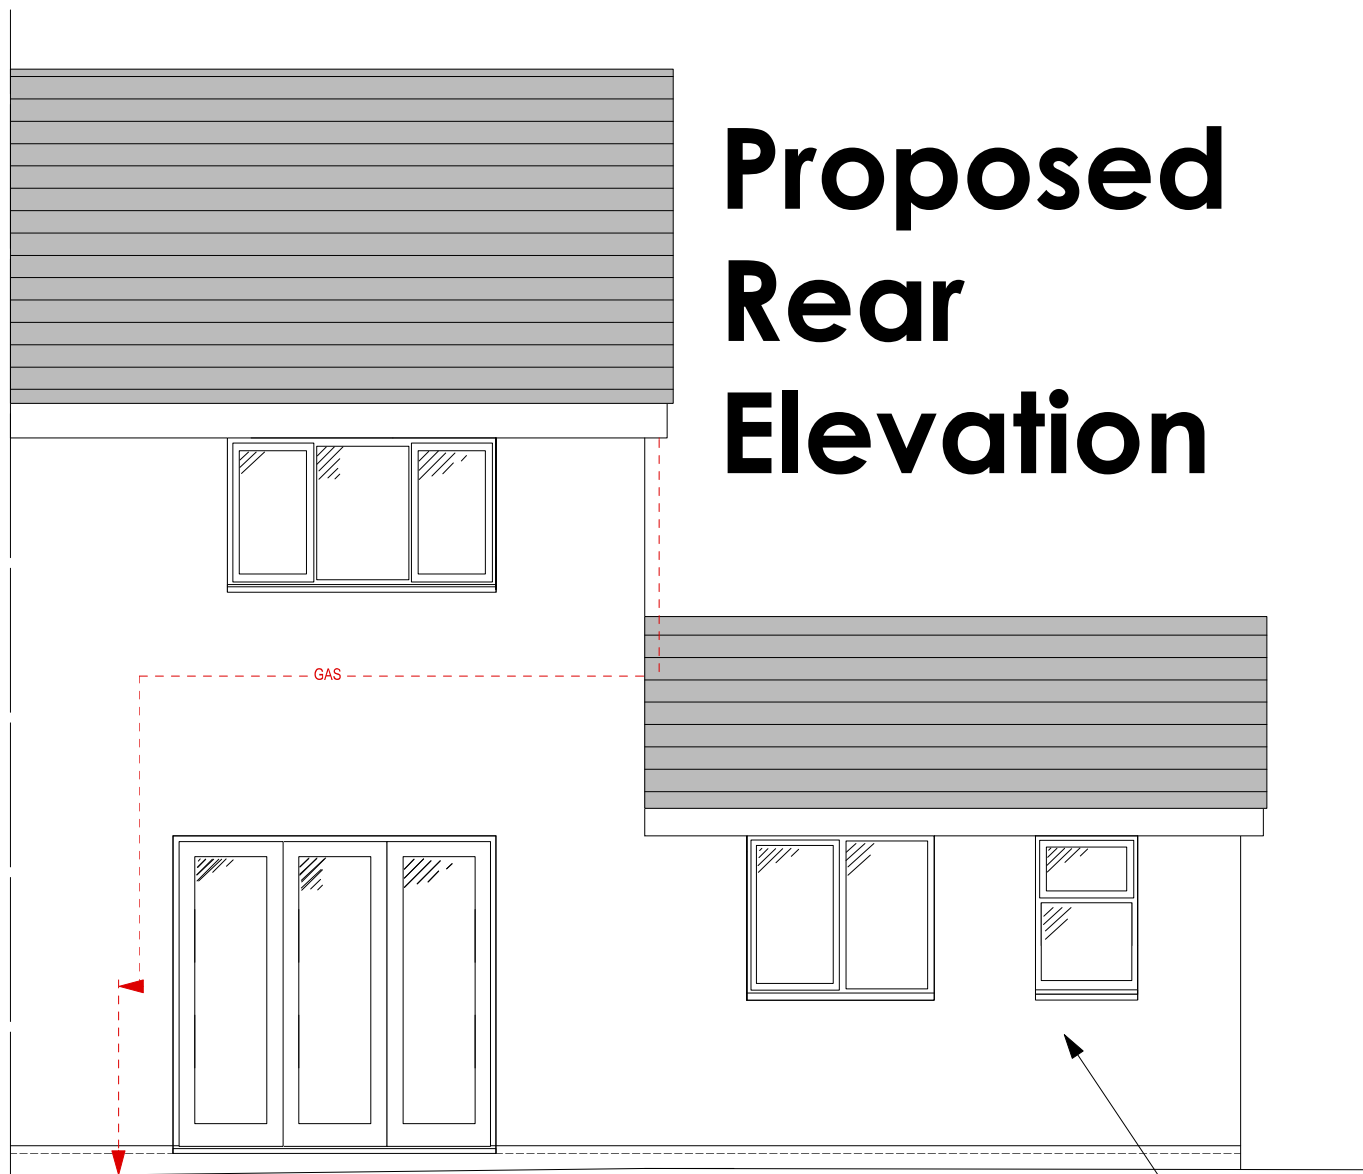

Proposed Rear Elevation




Proposed Front Elevation

ALL NEW ROOF ANGLES,
FINISHES, & FACING BRICKS
TO BE BEST POSSIBLE MATCH
TO EXISTING MAIN HOUSE

EXISTING FRONT DOOR
RE-USED IN NEW OPENING

SCALE 1:50

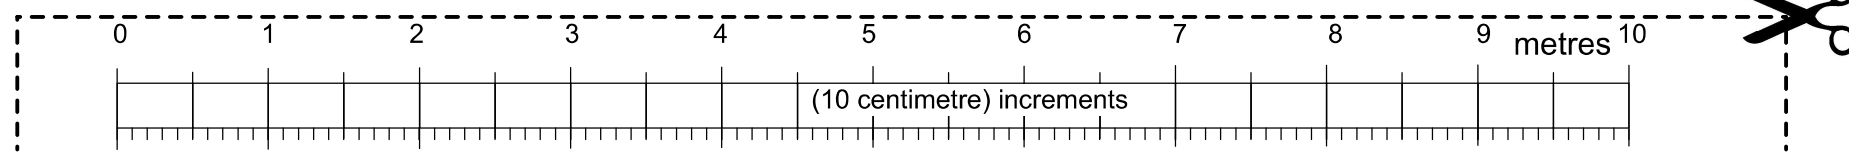


Mrs Warburton S/S Rear Extension
70 Stapleford Close March 2024
Newall Green M23 2SJ Job No.321

Creative Design


2 Fernlea Heald Green Cheadle SK8 3RB 0161 610 3911

Proposed Side Elevation

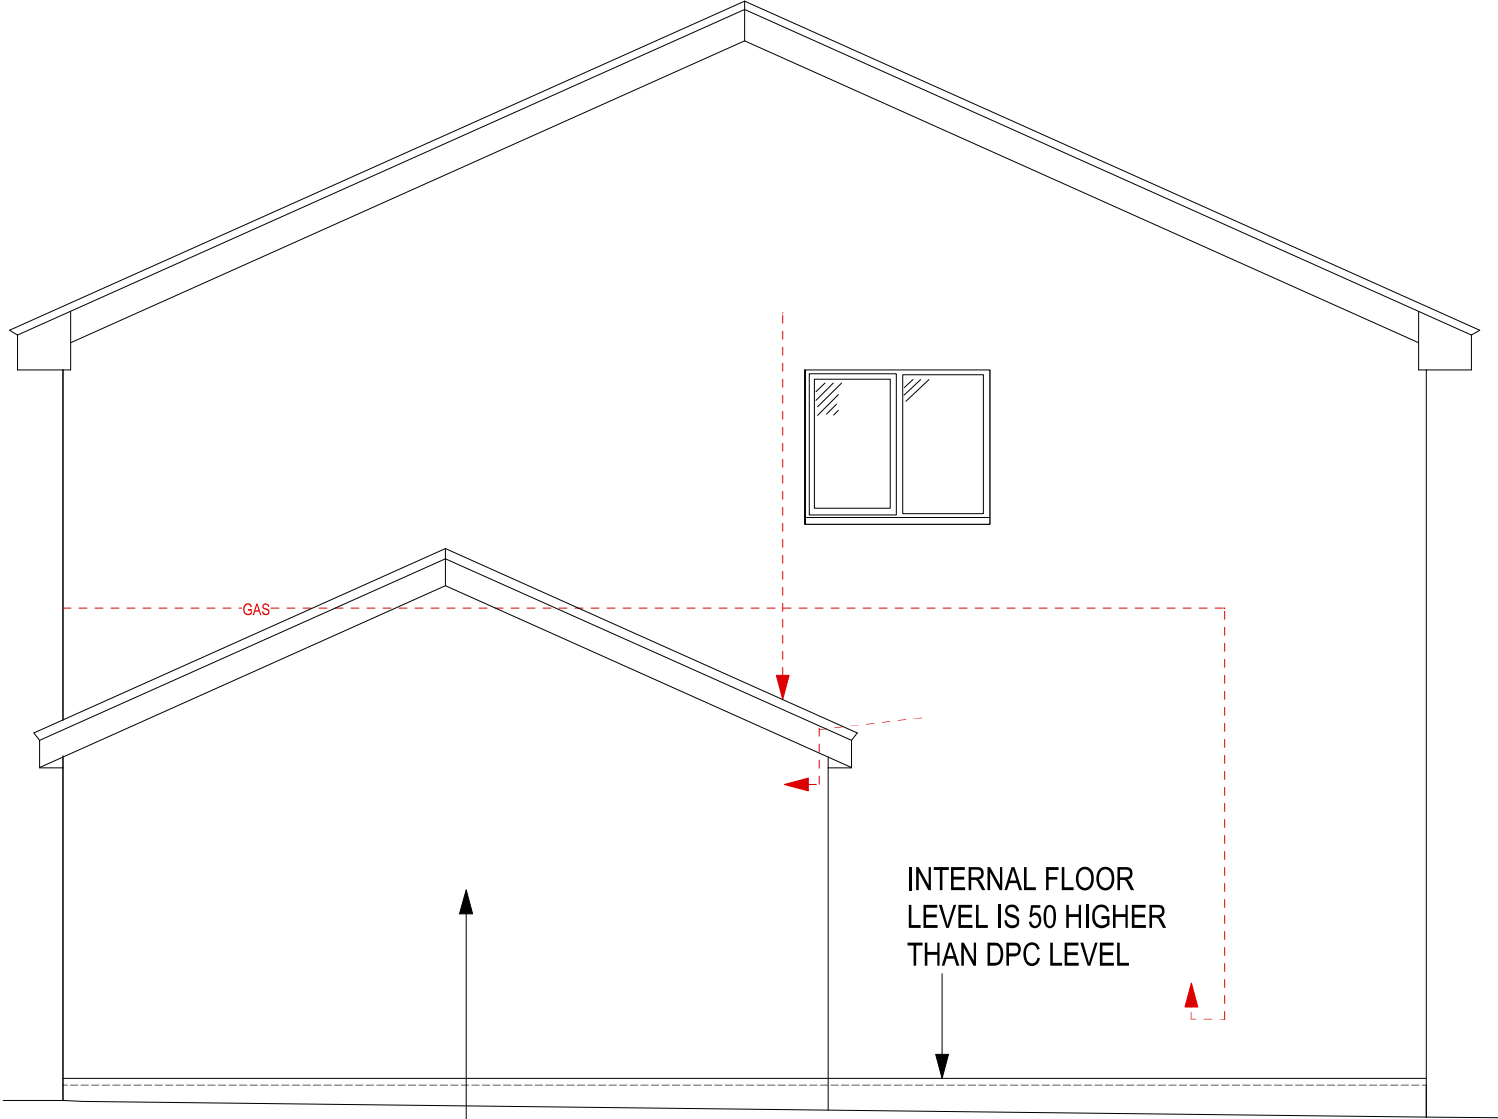

ALL NEW ROOF ANGLES,
FINISHES, & FACING BRICKS
TO BE BEST POSSIBLE MATCH
TO EXISTING MAIN HOUSE

SCALE 1:50

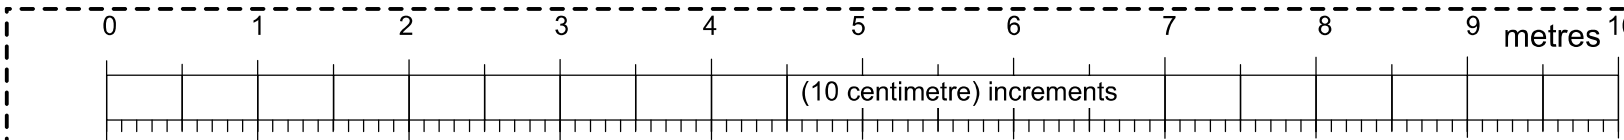

Mrs Warburton
70 Stapleford Close
Newall Green M23 2SJ

S/S Rear Extension
March 2024
Job No.321

Creative Design

2 Fernlea Heald Green Cheadle SK8 3RB 0161 610 3911