

REFUSE PROVISION

D1

GRD - 57 bins (172sqm)
BASEMENT - 51 bins (125sqm)
* loss of 4 parking spaces


TOTAL - 108 bins (297sqm)

D2

GRD - 52 bins (158sqm)
BASEMENT - 46 bins (100sqm)
*loss of 2 parking spaces

TOTAL - 98 bins (258sqm)

- Additional Refuse Storage
- Relocated disabled space

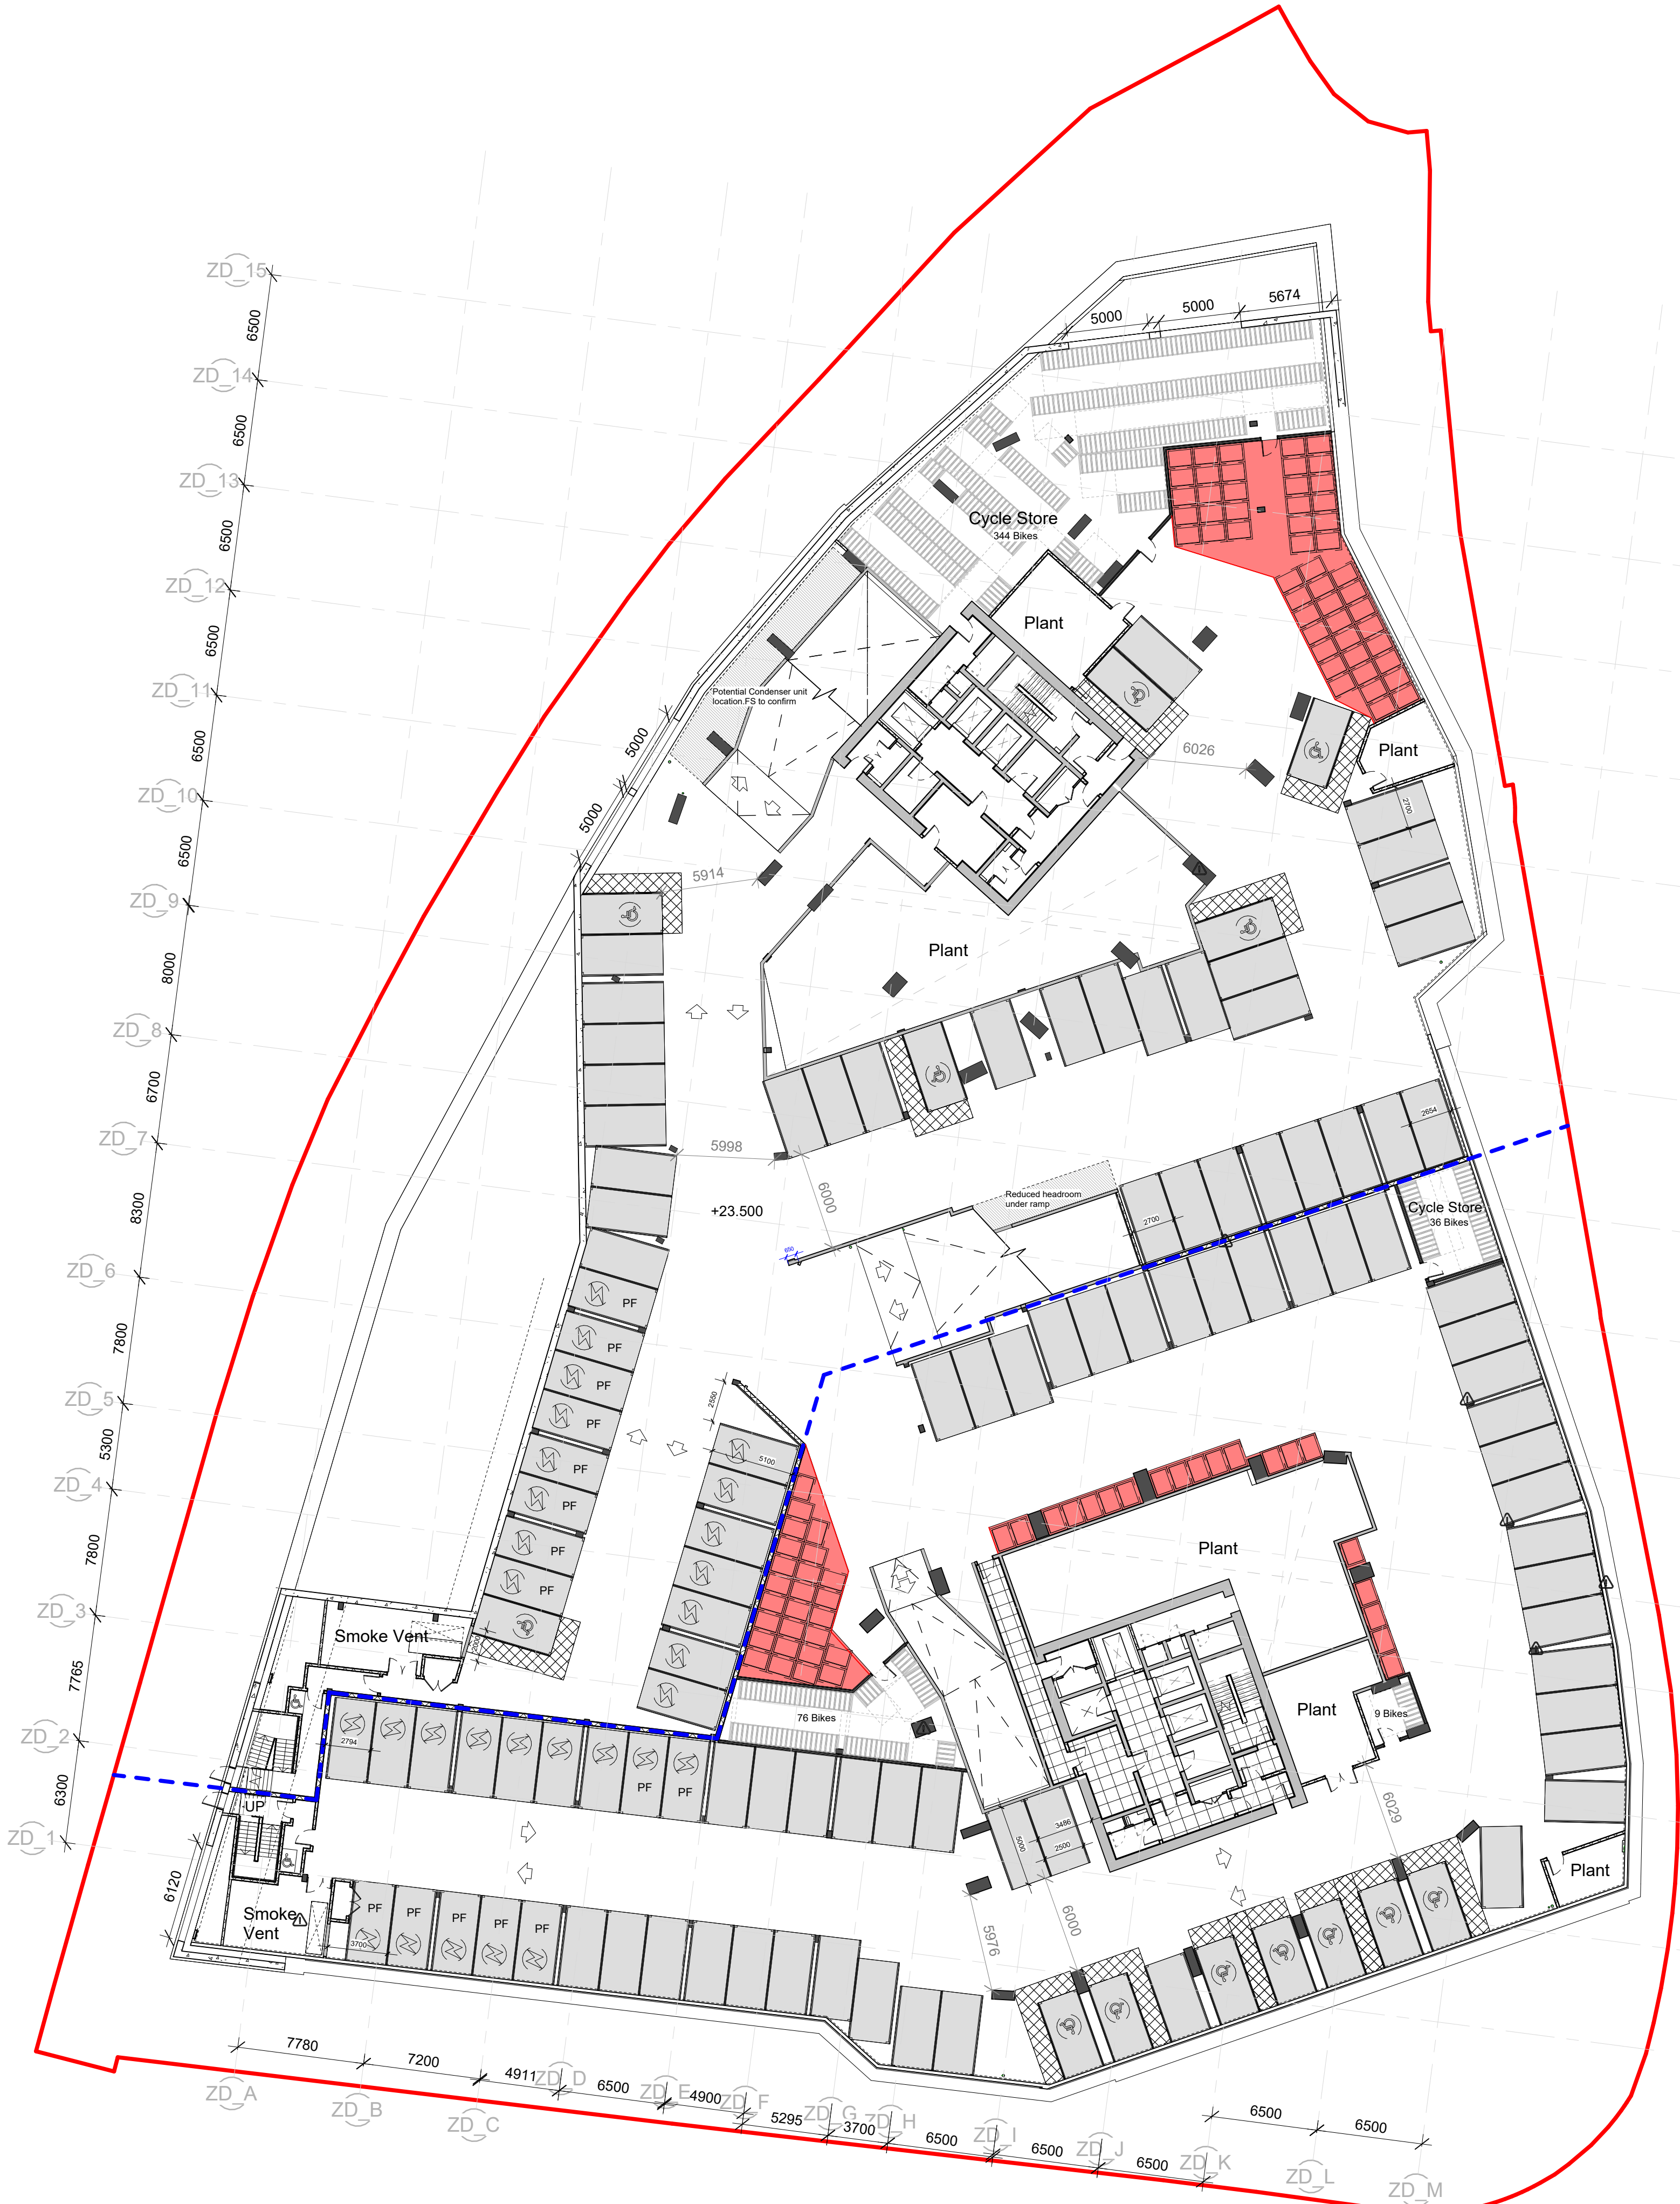


This drawing is copyright.
Do not scale off dimensions.
All dimensions to be checked on site by contractor.
Contractor to report any dimensional discrepancies,
errors or omissions prior to commencing on site.

NOTE:
DO NOT SCALE OFF DRAWING REFER TO INDICATED
DIMENSIONS ONLY.


DRAWING TO BE READ IN CONJUNCTION WITH SHP
SPECIFICATION.

CONTRACTOR TO REPORT ANY DIMENSIONAL
DISCREPANCIES, ERRORS OR OMISSIONS PRIOR TO
COMMENCING ON SITE.

ALL CONSTRUCTION DETAILS TO BE COORDINATED
WITH ADJACENT TRADES AND SE/ME ENGINEERS
DETAILS.

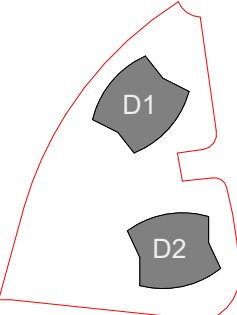

Rev	Date	Description
P10	2024-05-21	First Issue
P11	2024-05-30	Disabled spaces relocated

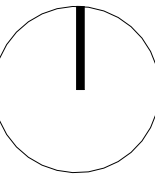

Project Title
Trinity Islands
Trinity Way
Manchester

Drawing Title
Site D
Site Plan - Additional Refuse Storage
Basement Level 01

Status
Preliminary

Job No	Scale	1:500 @ A3
10364		1 : 250 @ A1
SHP Drawing Code	PROJ - ORG - ZONE - ROLE - CLASS - TYPE - LOC - REV	Revision
10364-ZD-SHP-G100-SK-B1-0012		P11

simpsonhaugh

Manchester
+44 (0)161 835 2345

London
+44 (0)20 7549 4000