



SITE LOCATION  
(Scale 1:50000)

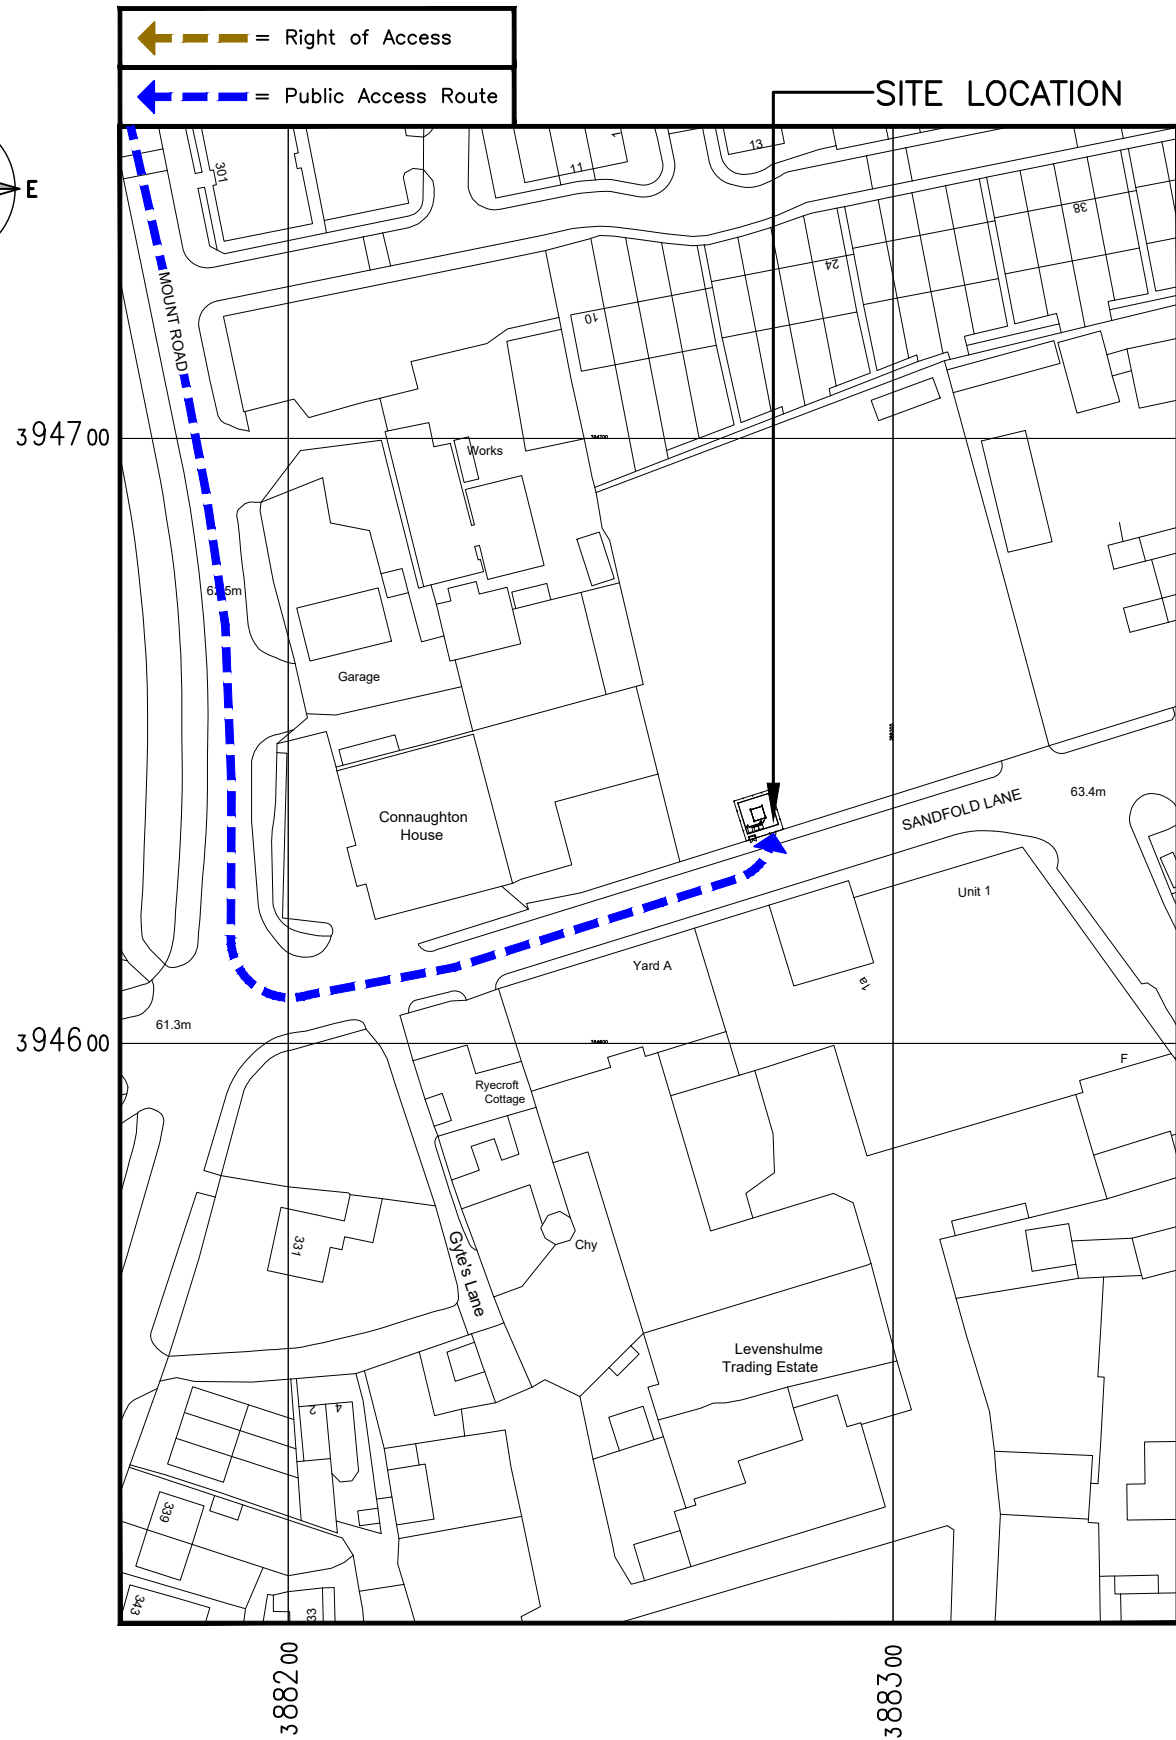


SITE PHOTOGRAPH

The drawings comply with VMO2 Standard ICNIRP guidelines.  
Designed in accordance with Cornerstone documents: SDN0007 & SDN0008 v5.1

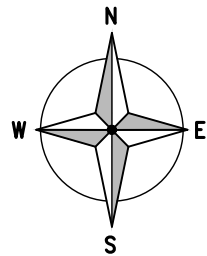

DETAILED SITE LOCATION  
(Scale 1:1250)

Based upon Ordnance Survey map extract  
with the permission of the Controller of  
Her Majesty's Stationery Office.  
Crown copyright.  
Licence No. 100022432

 

ALL DIMENSIONS ARE IN mm UNLESS NOTED OTHERWISE

N.G.R | E: 388302 N: 394657

DIRECTIONS TO SITE:  
FROM THE M60, JUNCTION 24, HEAD WEST  
ALONG THE A57 TOWARDS MANCHESTER.  
AFTER 3km, TURN LEFT ONTO MOUNT  
ROAD/B6178T. AFTER 1.7km, TURN LEFT  
ONTO BARLOW ROAD. AFTER 28m, CONTINUE  
ONTO SANDFOLD LANE. SITE IS LOCATED ON  
THE LEFT, BEHIND FENCE.

NOTES:

|     |                     |    |    |          |
|-----|---------------------|----|----|----------|
|     |                     |    |    |          |
|     |                     |    |    |          |
|     |                     |    |    |          |
|     |                     |    |    |          |
| A   | Issued for Approval | CS | EH | 22.03.23 |
| REV | MODIFICATION        | BY | CH | DATE     |

Unit E, Madison Place, Northampton Road,  
Manchester, M40 5AG  
Tel: 0161 785 4500  
Fax: 0161 785 4501  
Web: www.clarke-telecom.com

cornerstone

|                        |      |
|------------------------|------|
| Cell Name              | Opt. |
| I.J. KAYES SCRAP METAL | D    |

|             |        |     |
|-------------|--------|-----|
| Cell ID No  |        |     |
| CORNERSTONE | VMO2   | VF  |
| 306193_00   | 092409 | N/A |

|                                                                          |  |  |
|--------------------------------------------------------------------------|--|--|
| Site Address / Contact Details                                           |  |  |
| UNIT 1A<br>SANDFOLD LANE<br>LEVENSHULME<br>GREATER MANCHESTER<br>M19 3BH |  |  |


|                |                    |
|----------------|--------------------|
| Drawing Title: | SITE LOCATION MAPS |
|----------------|--------------------|

|                   |          |          |
|-------------------|----------|----------|
| Purpose of issue: | PLANNING | Dwg Rev: |
|-------------------|----------|----------|

|                 |     |   |
|-----------------|-----|---|
| Drawing Number: | 100 | A |
|-----------------|-----|---|

|              |                      |             |
|--------------|----------------------|-------------|
| Surveyed By: | Original Sheet Size: | Pack Issue: |
| JB           | A3                   |             |

|        |          |          |          |   |
|--------|----------|----------|----------|---|
| Drawn: | Date:    | Checked: | Date:    | A |
| CS     | 22.03.23 | EH       | 22.03.23 |   |

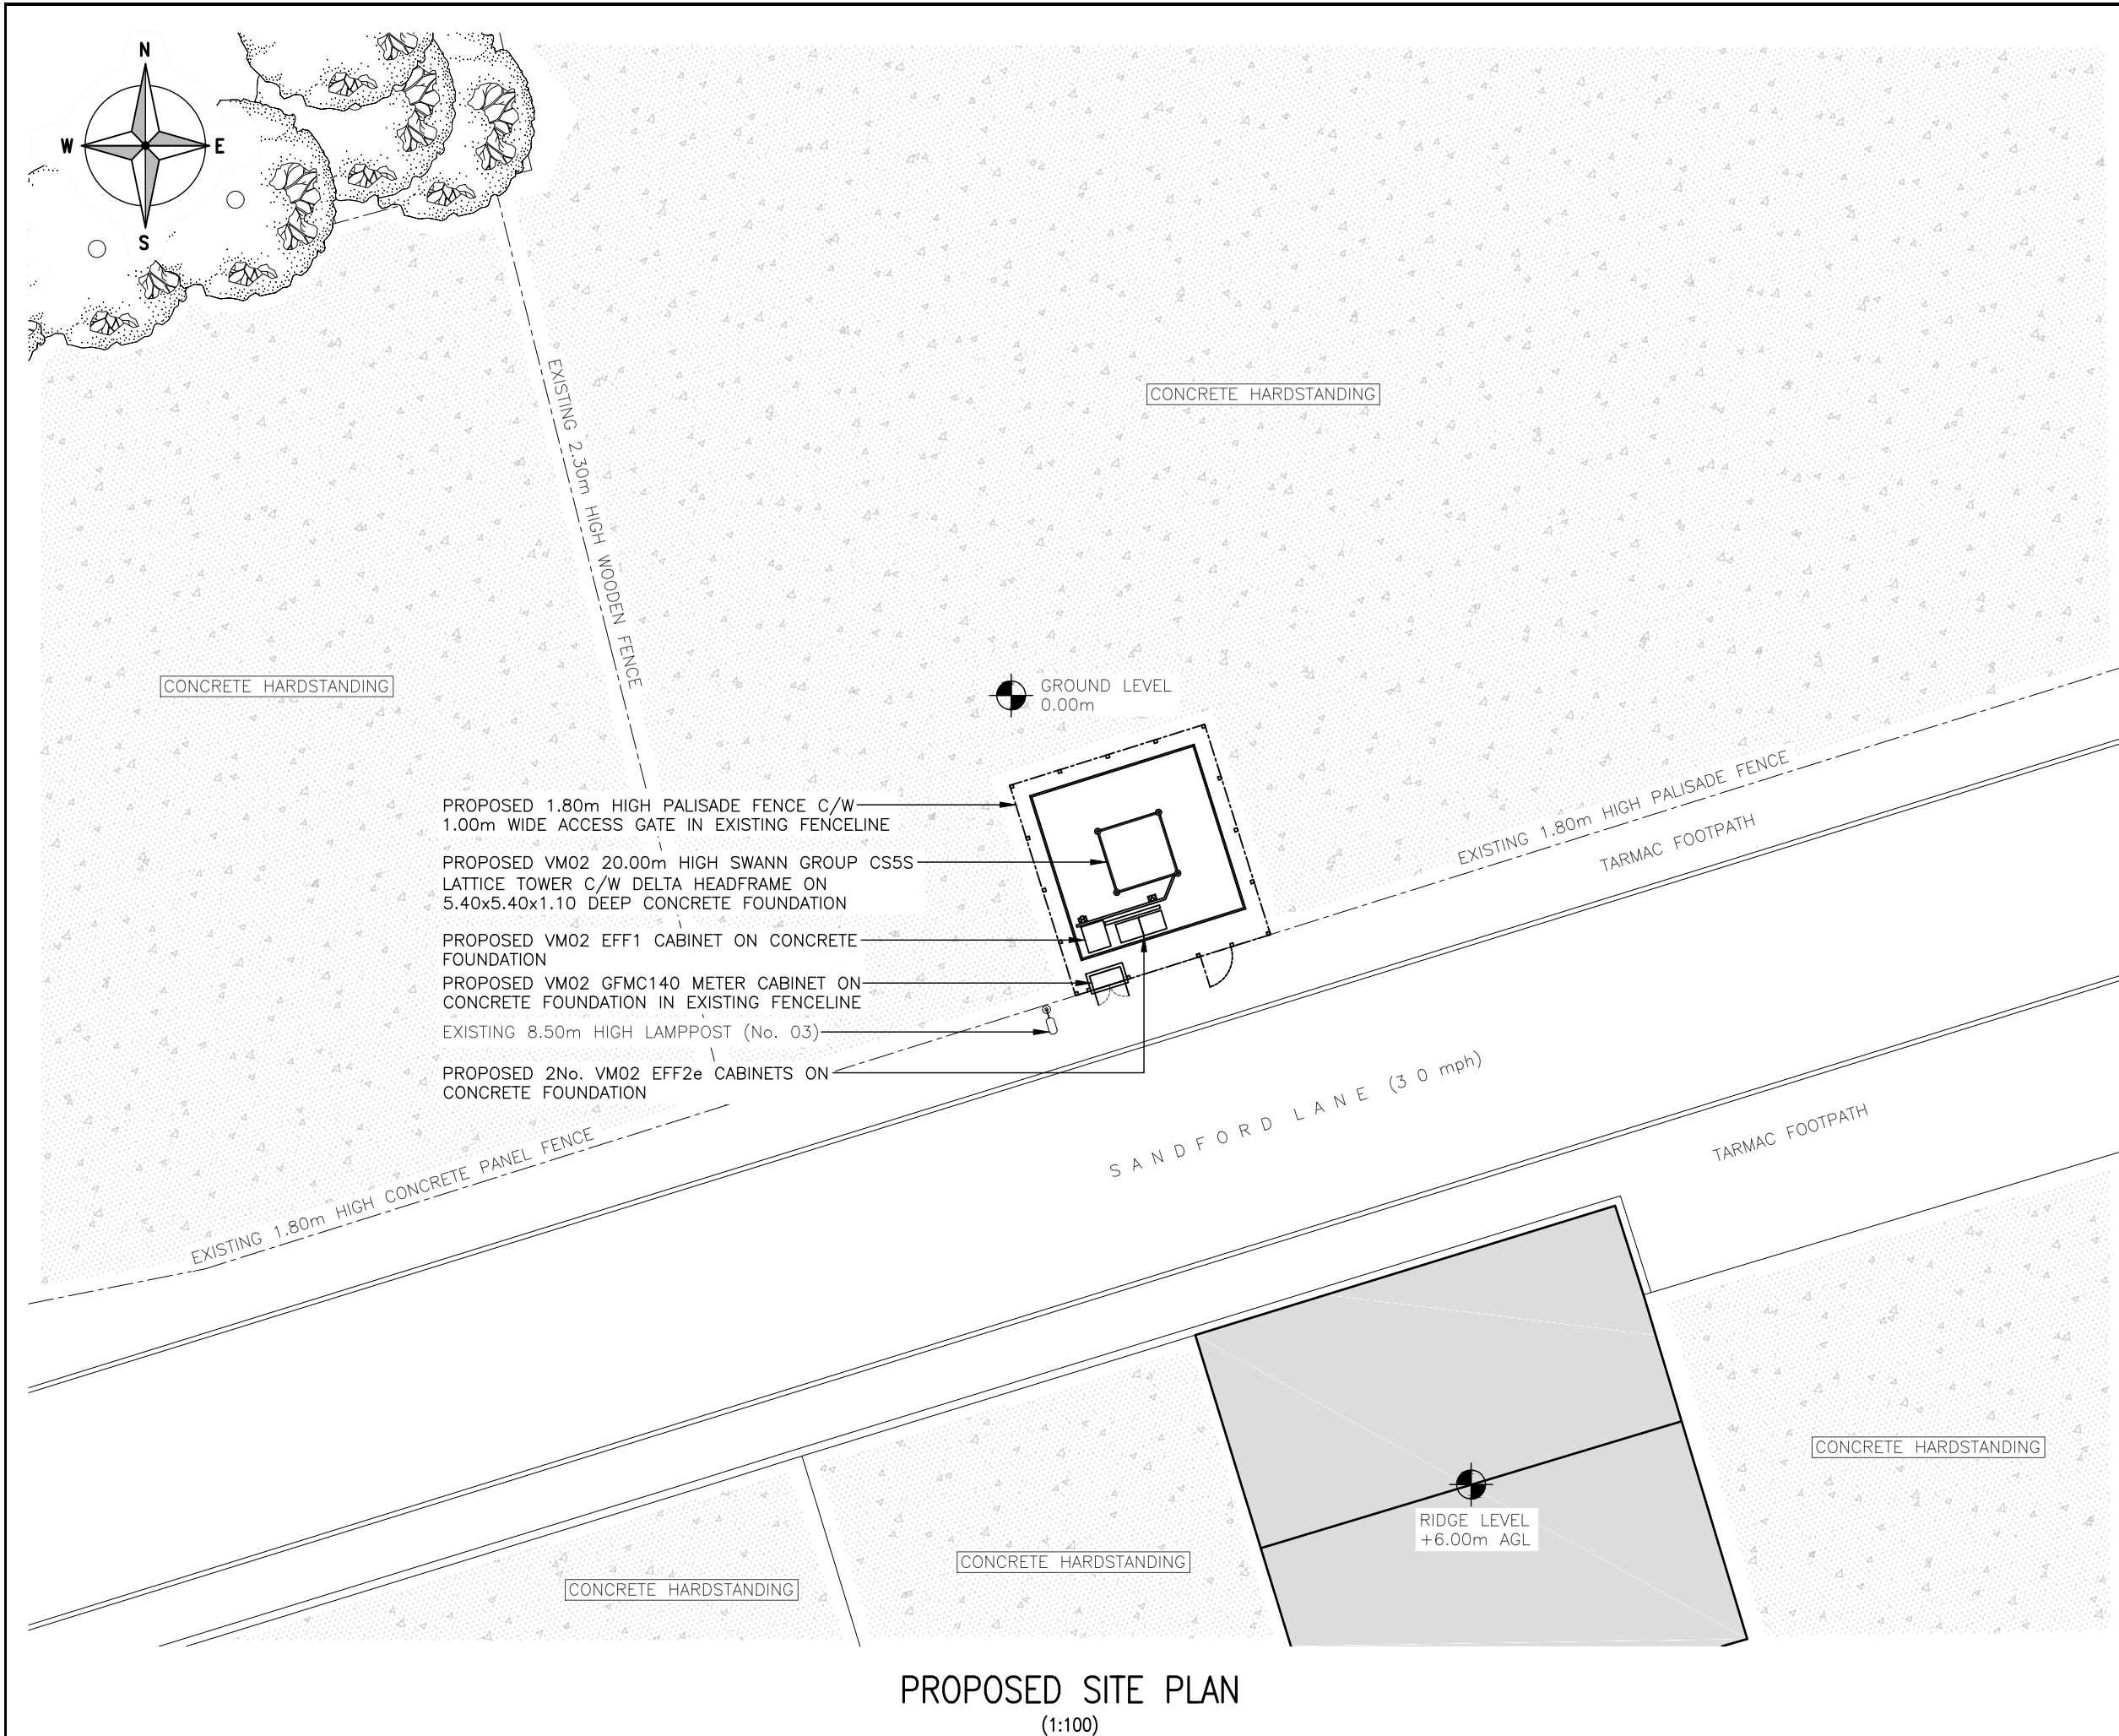

The drawings comply with VMO2 Standard ICNIRP guidelines.  
Designed in accordance with Cornerstone documents: SDN0007 & SDN0008 v5.1

ALL DIMENSIONS ARE IN mm UNLESS NOTED OTHERWISE

N.G.R

E: 388302


N: 394657

NOTES:

|     |                     |    |    |          |
|-----|---------------------|----|----|----------|
|     |                     |    |    |          |
|     |                     |    |    |          |
|     |                     |    |    |          |
|     |                     |    |    |          |
| A   | Issued for Approval | CS | EH | 22.03.23 |
| REV | MODIFICATION        | BY | CH | DATE     |

Unit E, Madison Place, Northampton Road,  
Manchester, M40 5AG  
Tel: 0161 785 4500  
Fax: 0161 785 4501  
Web: www.clarke-telecom.com

|                                                                          |                   |                            |                   |
|--------------------------------------------------------------------------|-------------------|----------------------------|-------------------|
| Cell Name                                                                |                   |                            | Opt.              |
| I.J. KAYES SCRAP METAL                                                   |                   |                            | D                 |
| Cell ID No                                                               |                   |                            |                   |
| CORNERSTONE                                                              | VMO2              | VF                         |                   |
| 306193_00                                                                | 092409            | N/A                        |                   |
| Site Address / Contact Details                                           |                   |                            |                   |
| UNIT 1A<br>SANDFOLD LANE<br>LEVENSHULME<br>GREATER MANCHESTER<br>M19 3BH |                   |                            |                   |
| Drawing Title:<br>PROPOSED SITE PLAN                                     |                   |                            |                   |
| Purpose of issue:<br>PLANNING                                            |                   |                            | Dwg Rev:<br>A     |
| Drawing Number:<br>201                                                   |                   |                            | Pack Issue:<br>A  |
| Surveyed By:<br>JB                                                       |                   | Original Sheet Size:<br>A3 |                   |
| Drawn:<br>CS                                                             | Date:<br>22.03.23 | Checked:<br>EH             | Date:<br>22.03.23 |

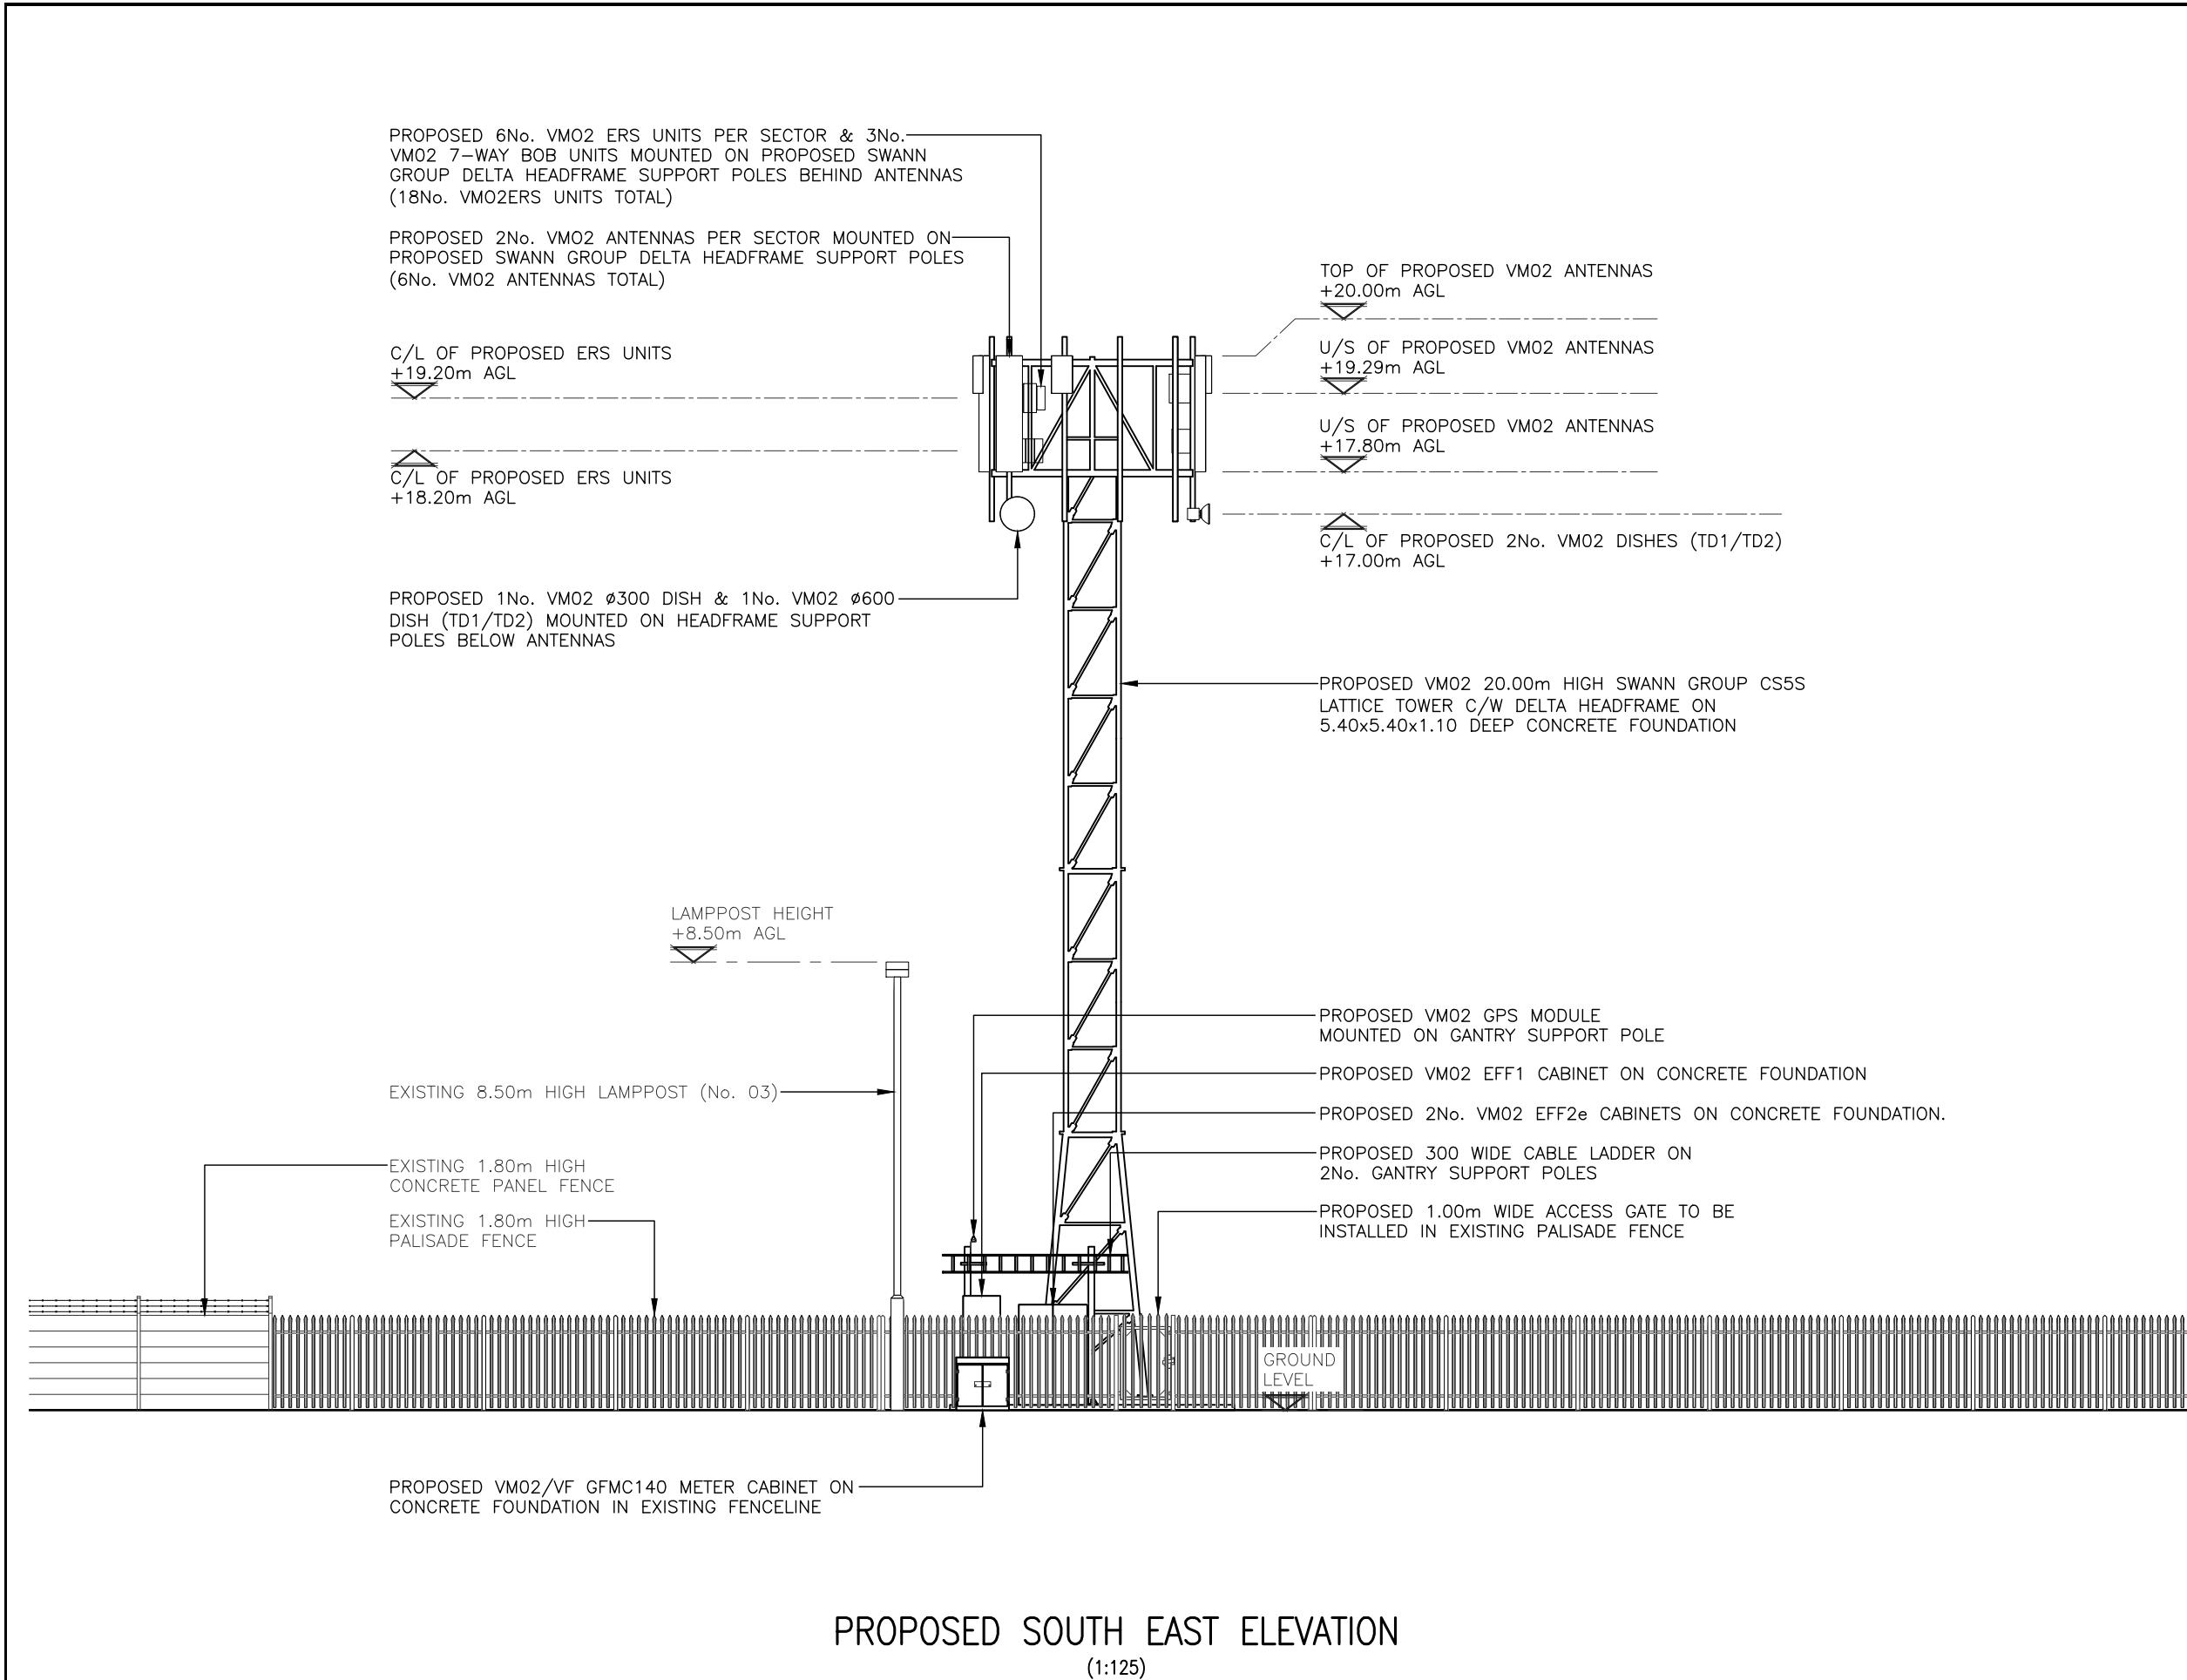

The drawings comply with VMO2 Standard ICNIRP guidelines.  
Designed in accordance with Cornerstone documents: SDN0007 & SDN0008 v5.1

ALL DIMENSIONS ARE IN mm UNLESS NOTED OTHERWISE

N.G.R

E: 388302

N: 394657

NOTES:

|     |                     |    |    |          |
|-----|---------------------|----|----|----------|
|     |                     |    |    |          |
|     |                     |    |    |          |
|     |                     |    |    |          |
|     |                     |    |    |          |
| A   | Issued for Approval | CS | EH | 22.03.23 |
| REV | MODIFICATION        | BY | CH | DATE     |

CLARKE  
telecom

Unit E, Madison Place, Northampton Road,  
Manchester, M40 5AG  
Tel: 0161 785 4500  
Fax: 0161 785 4501  
Web: www.clarke-telecom.com

cornerstone

|                                                                          |                            |                |
|--------------------------------------------------------------------------|----------------------------|----------------|
| Cell Name                                                                |                            | Opt.           |
| I.J. KAYES SCRAP METAL                                                   |                            | D              |
| Cell ID No                                                               |                            |                |
| CORNERSTONE                                                              | VMO2                       | VF             |
| 306193_00                                                                | 092409                     | N/A            |
| Site Address / Contact Details                                           |                            |                |
| UNIT 1A<br>SANDFOLD LANE<br>LEVENSHULME<br>GREATER MANCHESTER<br>M19 3BH |                            |                |
| Drawing Title:<br>PROPOSED SITE ELEVATION                                |                            |                |
| Purpose of issue:<br>PLANNING                                            |                            | Dwg<br>Rev:    |
| Drawing Number:<br>301                                                   |                            | A              |
| Surveyed By:<br>JB                                                       | Original Sheet Size:<br>A3 | Pack<br>Issue: |
| Drawn:<br>CS                                                             | Date:<br>22.03.23          | Checked:<br>EH |
|                                                                          | Date:<br>22.03.23          | A              |

SDNT0005 Version 1.2