



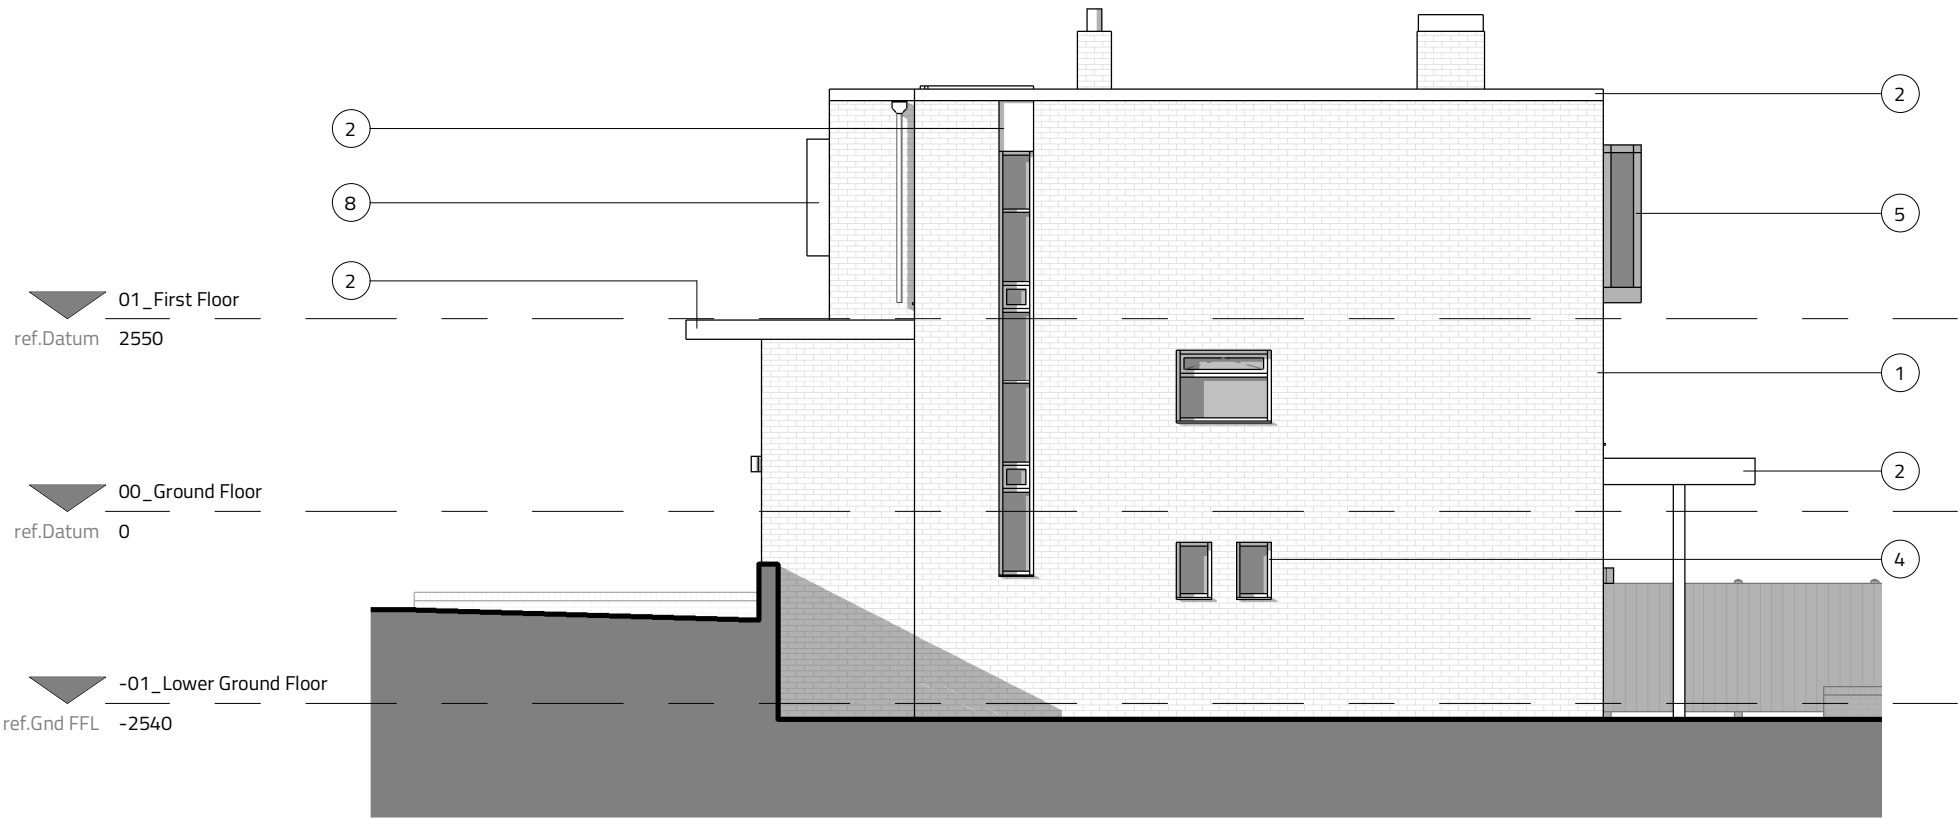


North Elevation

1 : 100

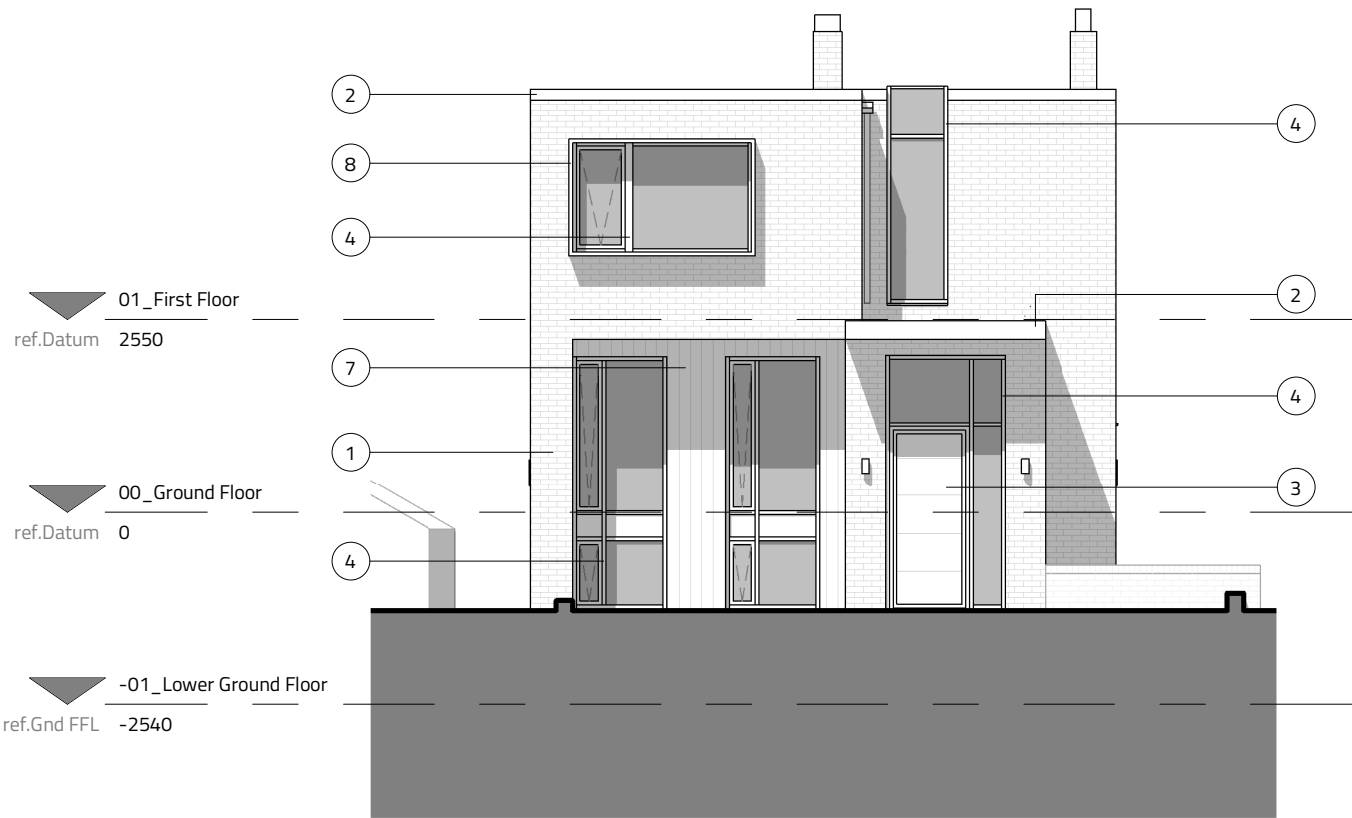

East Elevation

1 : 100

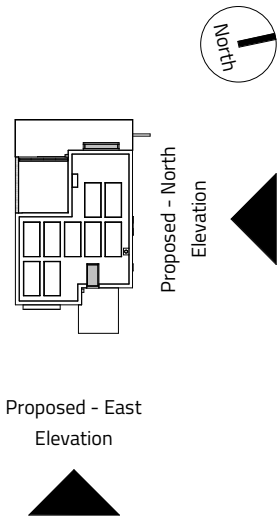

Key Plan

1 : 500

Notes			
The Contractor is to check all dimensions and conditions on site before commencing. All construction to be in accordance with the latest Building Regulations. This drawing remains the copyright of Buju Architects Ltd.			
Scale Bars			
1:100	mm	1000	3000
1:200	mm	5000	8000
1:500	M	5	15
1:1250	M	10	30 50

Notes:
All trees have been hidden for clarity.
Please refer to the site plan and tree survey for more information.

Material Key

- 1 - Brick (Red)
- 2 - Aluminium Flashing/Cladding (Black/Dark Grey)
- 3 - Aluminium Door (Black/Dark Grey)
- 4 - Aluminium Window Frames (Black/Dark Grey)
- 5 - Aluminium Oriel Window (Black/Dark Grey)
- 6 - Glass Balustrade
- 7 - Timber/Composite Cladding (Black/Dark Grey)
- 8 - Aluminium Window Surround (Black/Dark Grey)

D	Drawing updated following comments from the Council's Conservation officer.	CL	26/04/24
C	Design updated following discussions with the Council and Client.	CL	23/04/24
B	Drawing updated following Client discussions.	CL	05/03/24
A	Planning application submitted to the Council.	CL	05/02/24
Rev	Description	By	Date

Client: Richard and Jess Dundas

Project: 36 Kingston Road, Didsbury

Sheet: Proposed - North and East Elevations

Ref: P689_301	Rev: D
Date: 30/01/24	Scale: As indicated @ A3
By: CL	Approved by: ATW RIBA Stage 3 - Spatial Coordination

B U J U
DESIGN ORIGINAL

8 Brooks Street, Stockport. SK1 3HS
0161 474 6860 | hello@buju.co.uk | www.buju.co.uk