




PROPOSED REAR ELEVATION

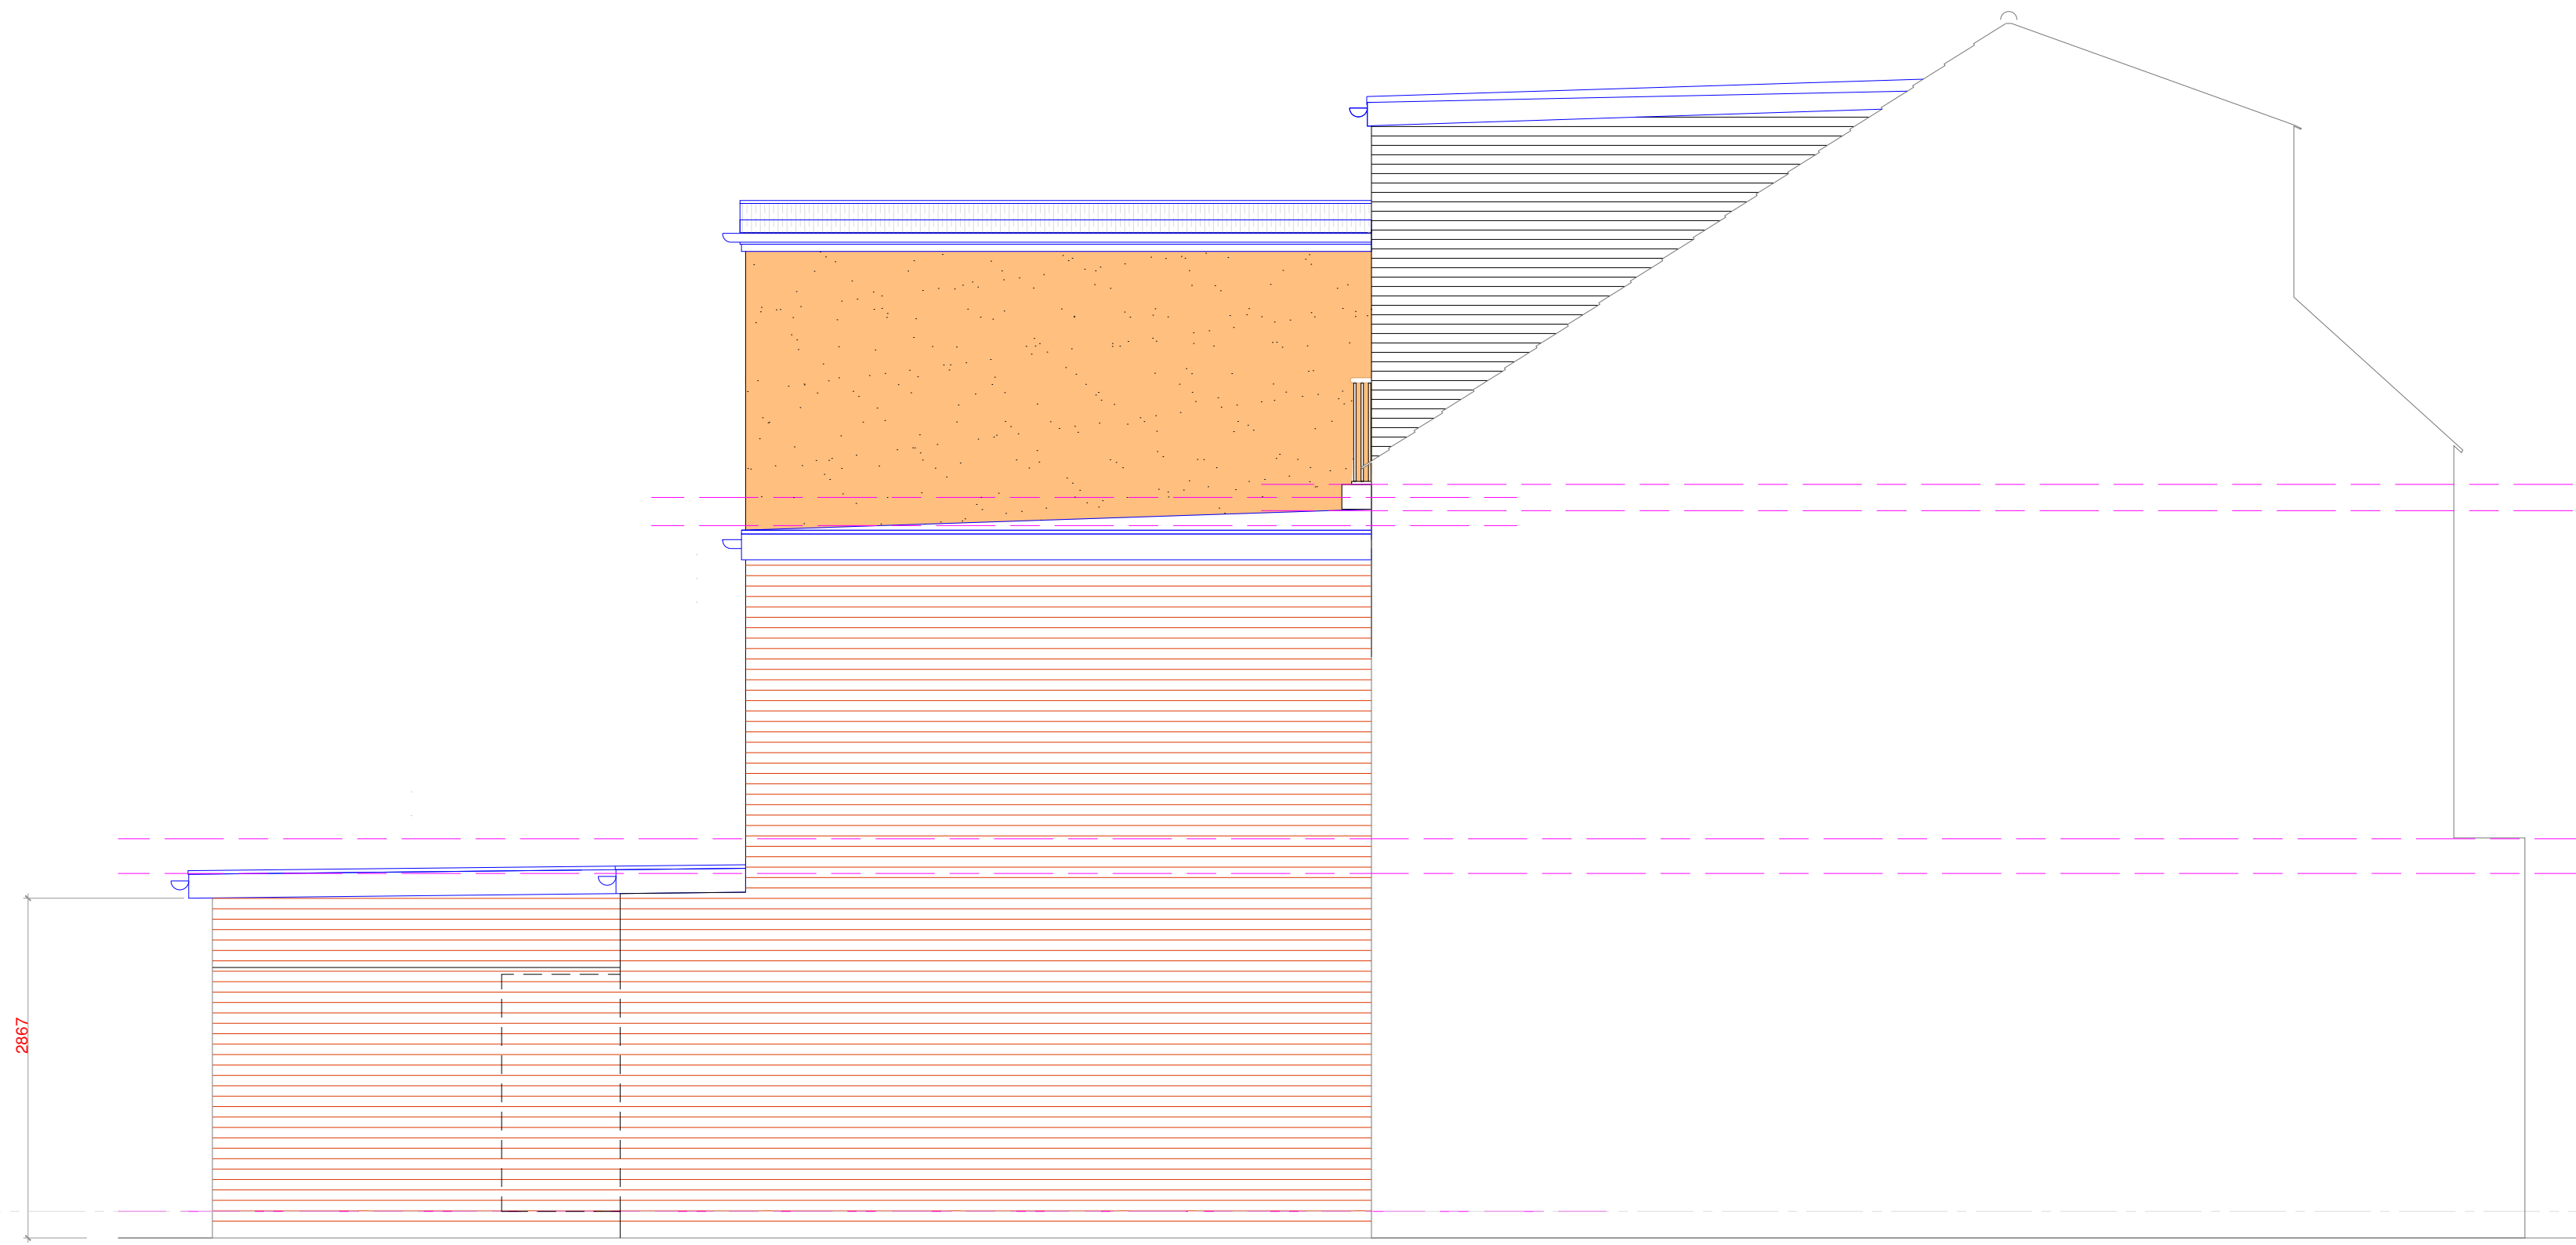

PROPOSED WEST ELEVATION

Notes:

NOTES

REV:	DESCRIPTION:	BY:	DATE:
---	-----	---	-----
---	-----	---	-----

Arch Designs

Don't just dream it,
let us design it!
www.archdesigns.co.uk

CLIENT: GREAT WESTERN ST
305-307 GREAT WESTERN STREET
MANCHESTER
M14 4BZ

ARCHITECT: MR REUBEN RAMELIZE
ARCH DESIGNS. WILSONS PARK C/O MAS
MONSALL ROAD
MANCHESTER M40 8WN

DRAWN: REUBEN CHECKED: checked DATE: OCT 2023 REVISION: ---

PROJECT NAME: PROPOSED ALTERATIONS TO COMMERCIAL
UNITS ON THE GROUND FLOOR AND ADDITION
TO RESIDENTIAL ACCOMMODATIONS ABOVE

DRAWING TITLE: PROPOSED REAR AND
WEST ELEVATIONS

SCALE: 1:50 SHEET SIZE: A1 SHEET NO: 07

PROJECT NO: 2023/00 STATUS: FOR PLANNING ONLY

DRAWING NO: A1/07