



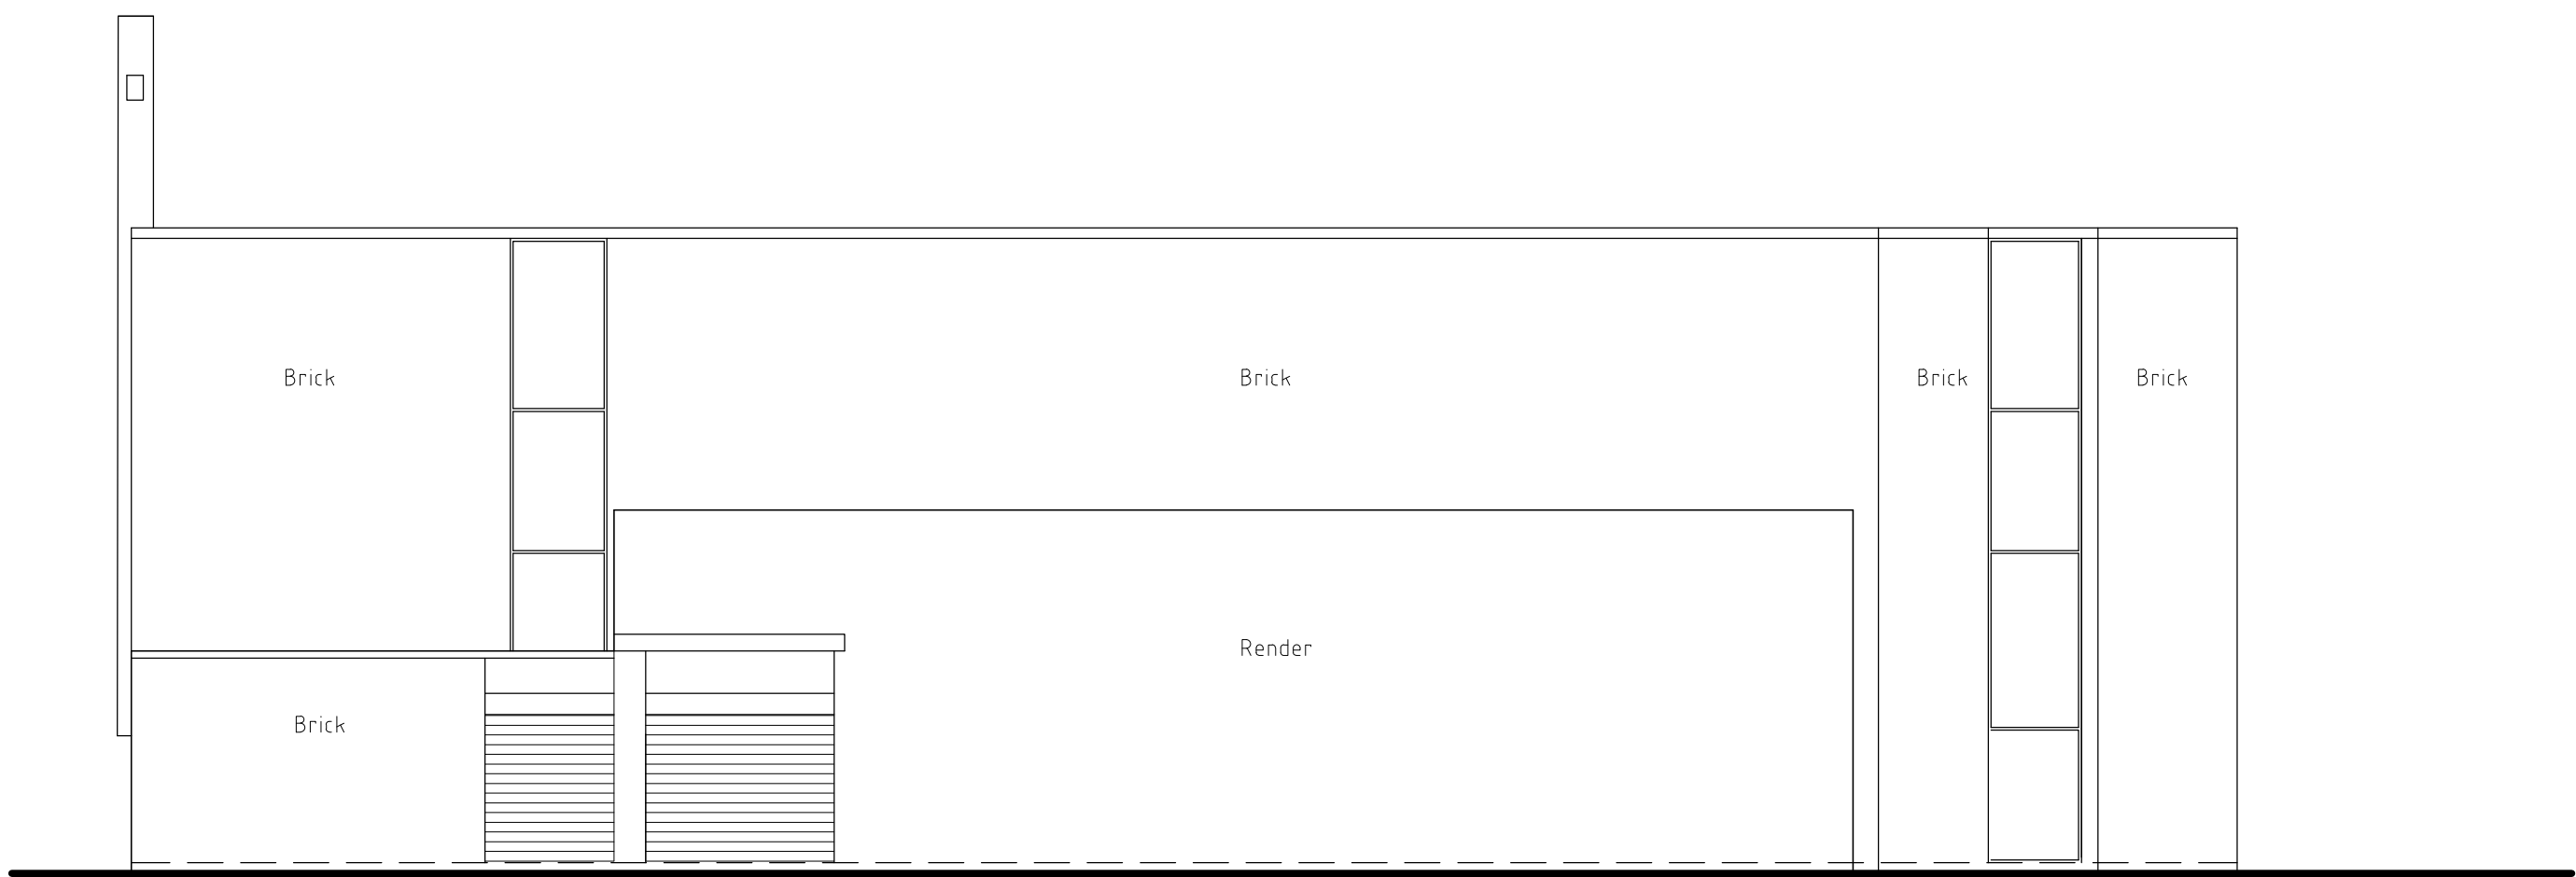


SOUTH (CHALFORD ROAD) ELEVATION AS EXISTING

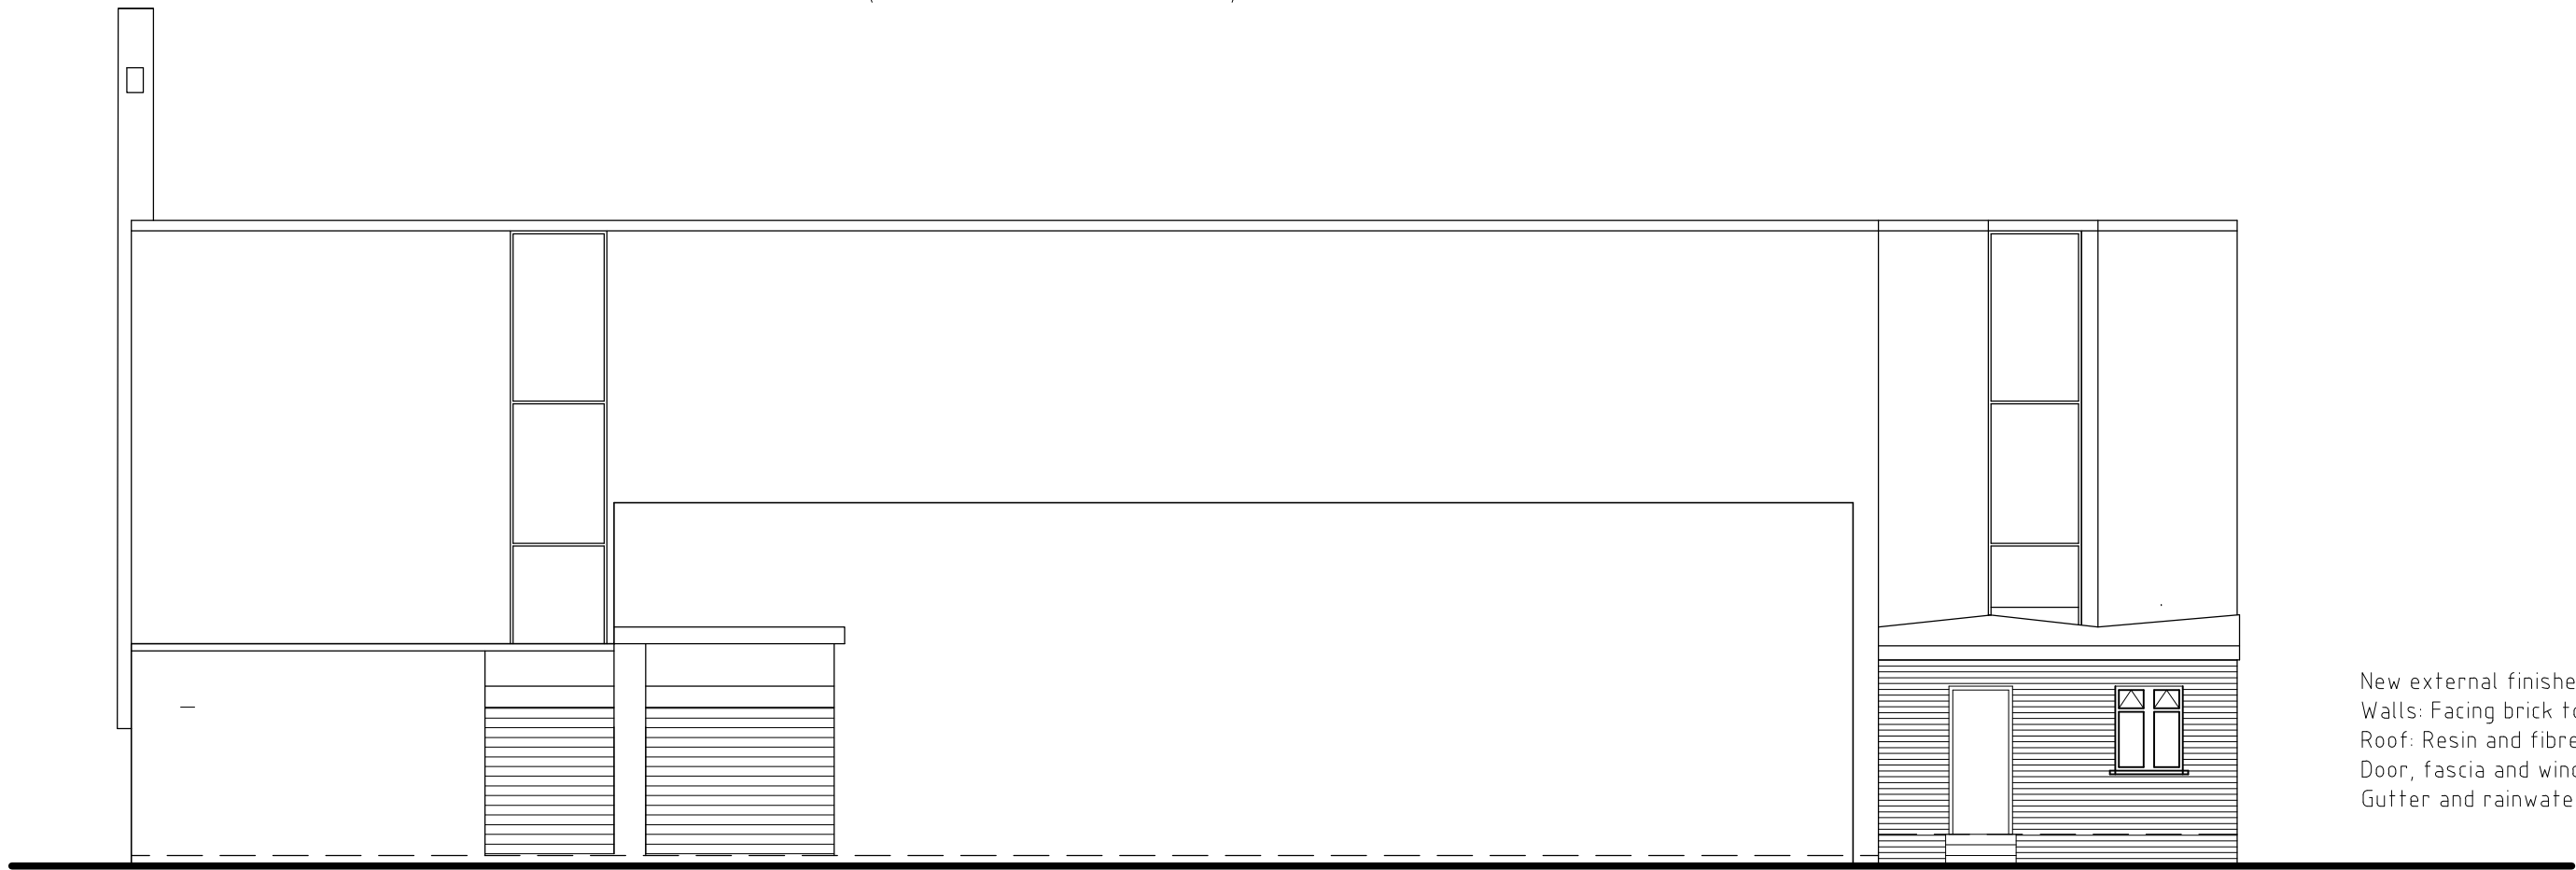


SOUTH (CHALFORD ROAD) ELEVATION AS PROPOSED


New external finishes
Walls: Facing brick to match existing
Roof: Resin and fibreglass 5 degree pitch
Door, fascia and window: Anthracite UPVC
Gutter and rainwater pipe: Black UPVC

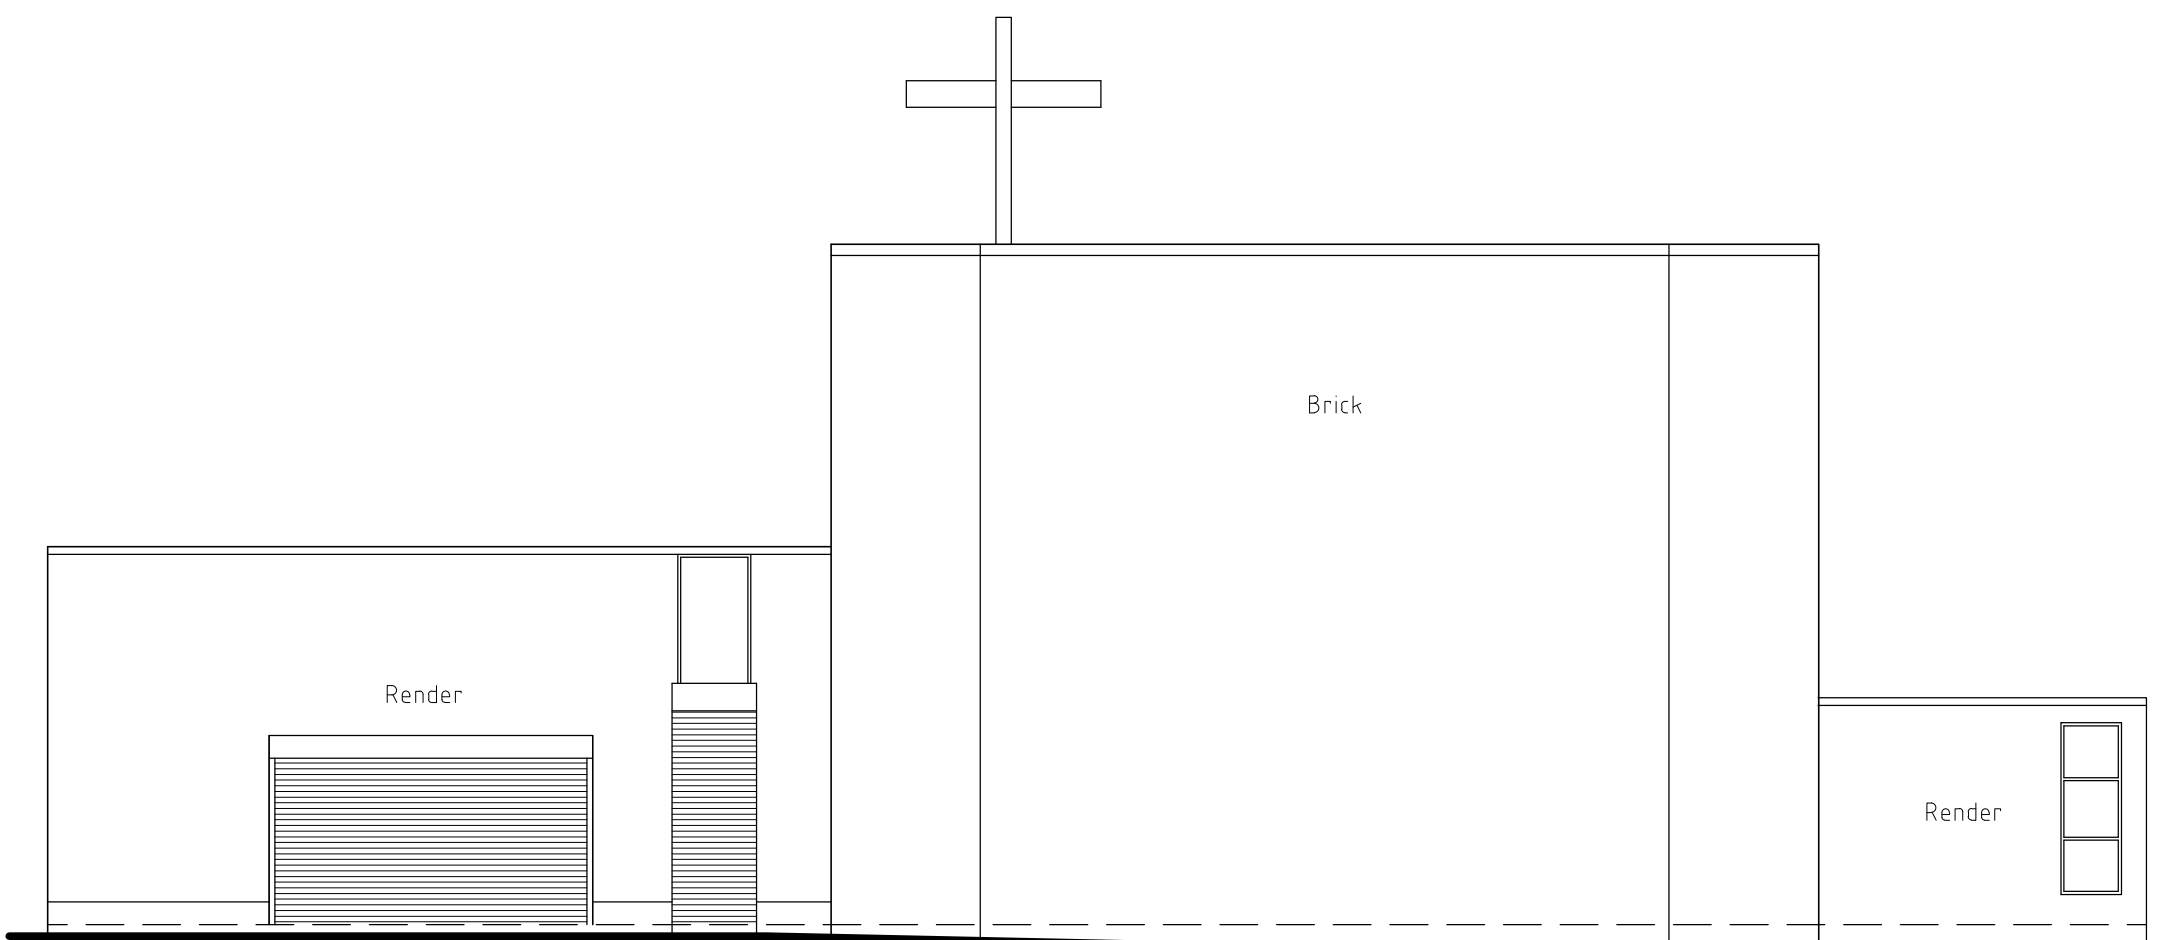

EAST (REAR) ELEVATION AS EXISTING

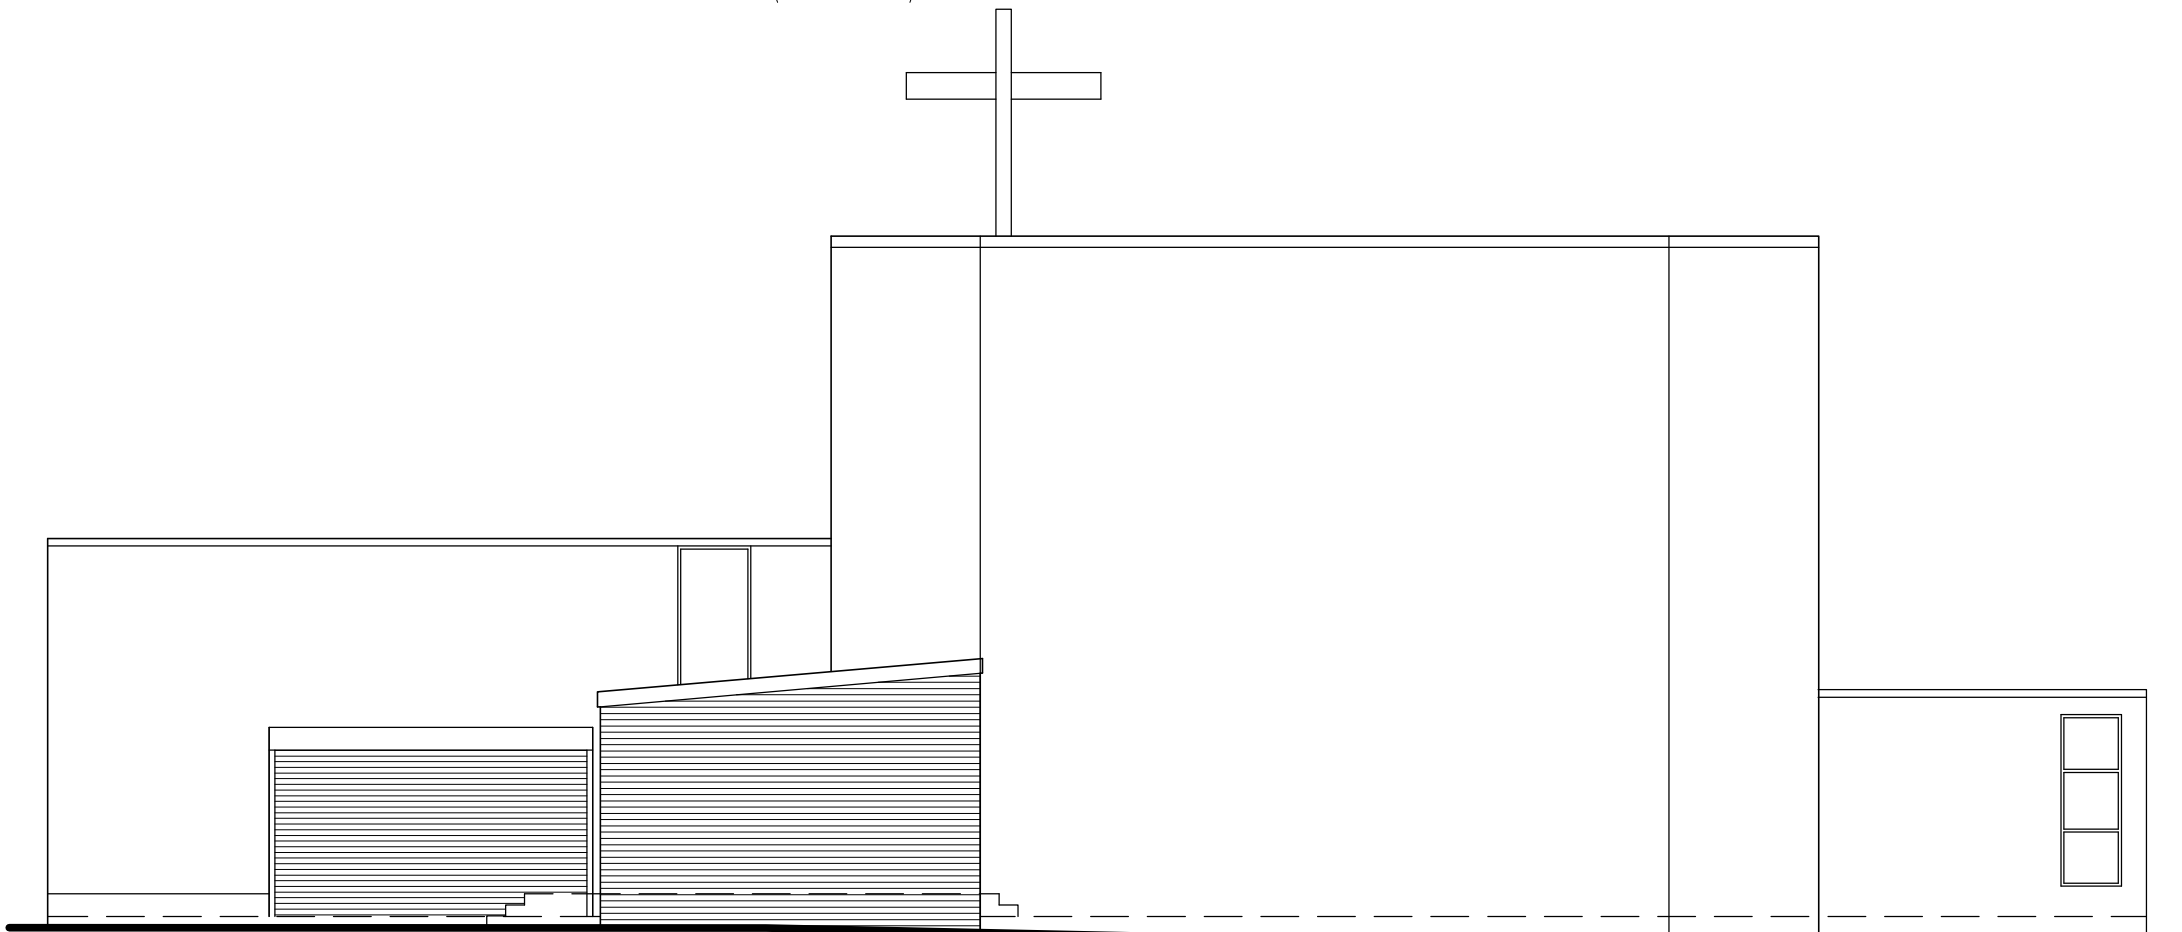

EAST (REAR) ELEVATION AS PROPOSED

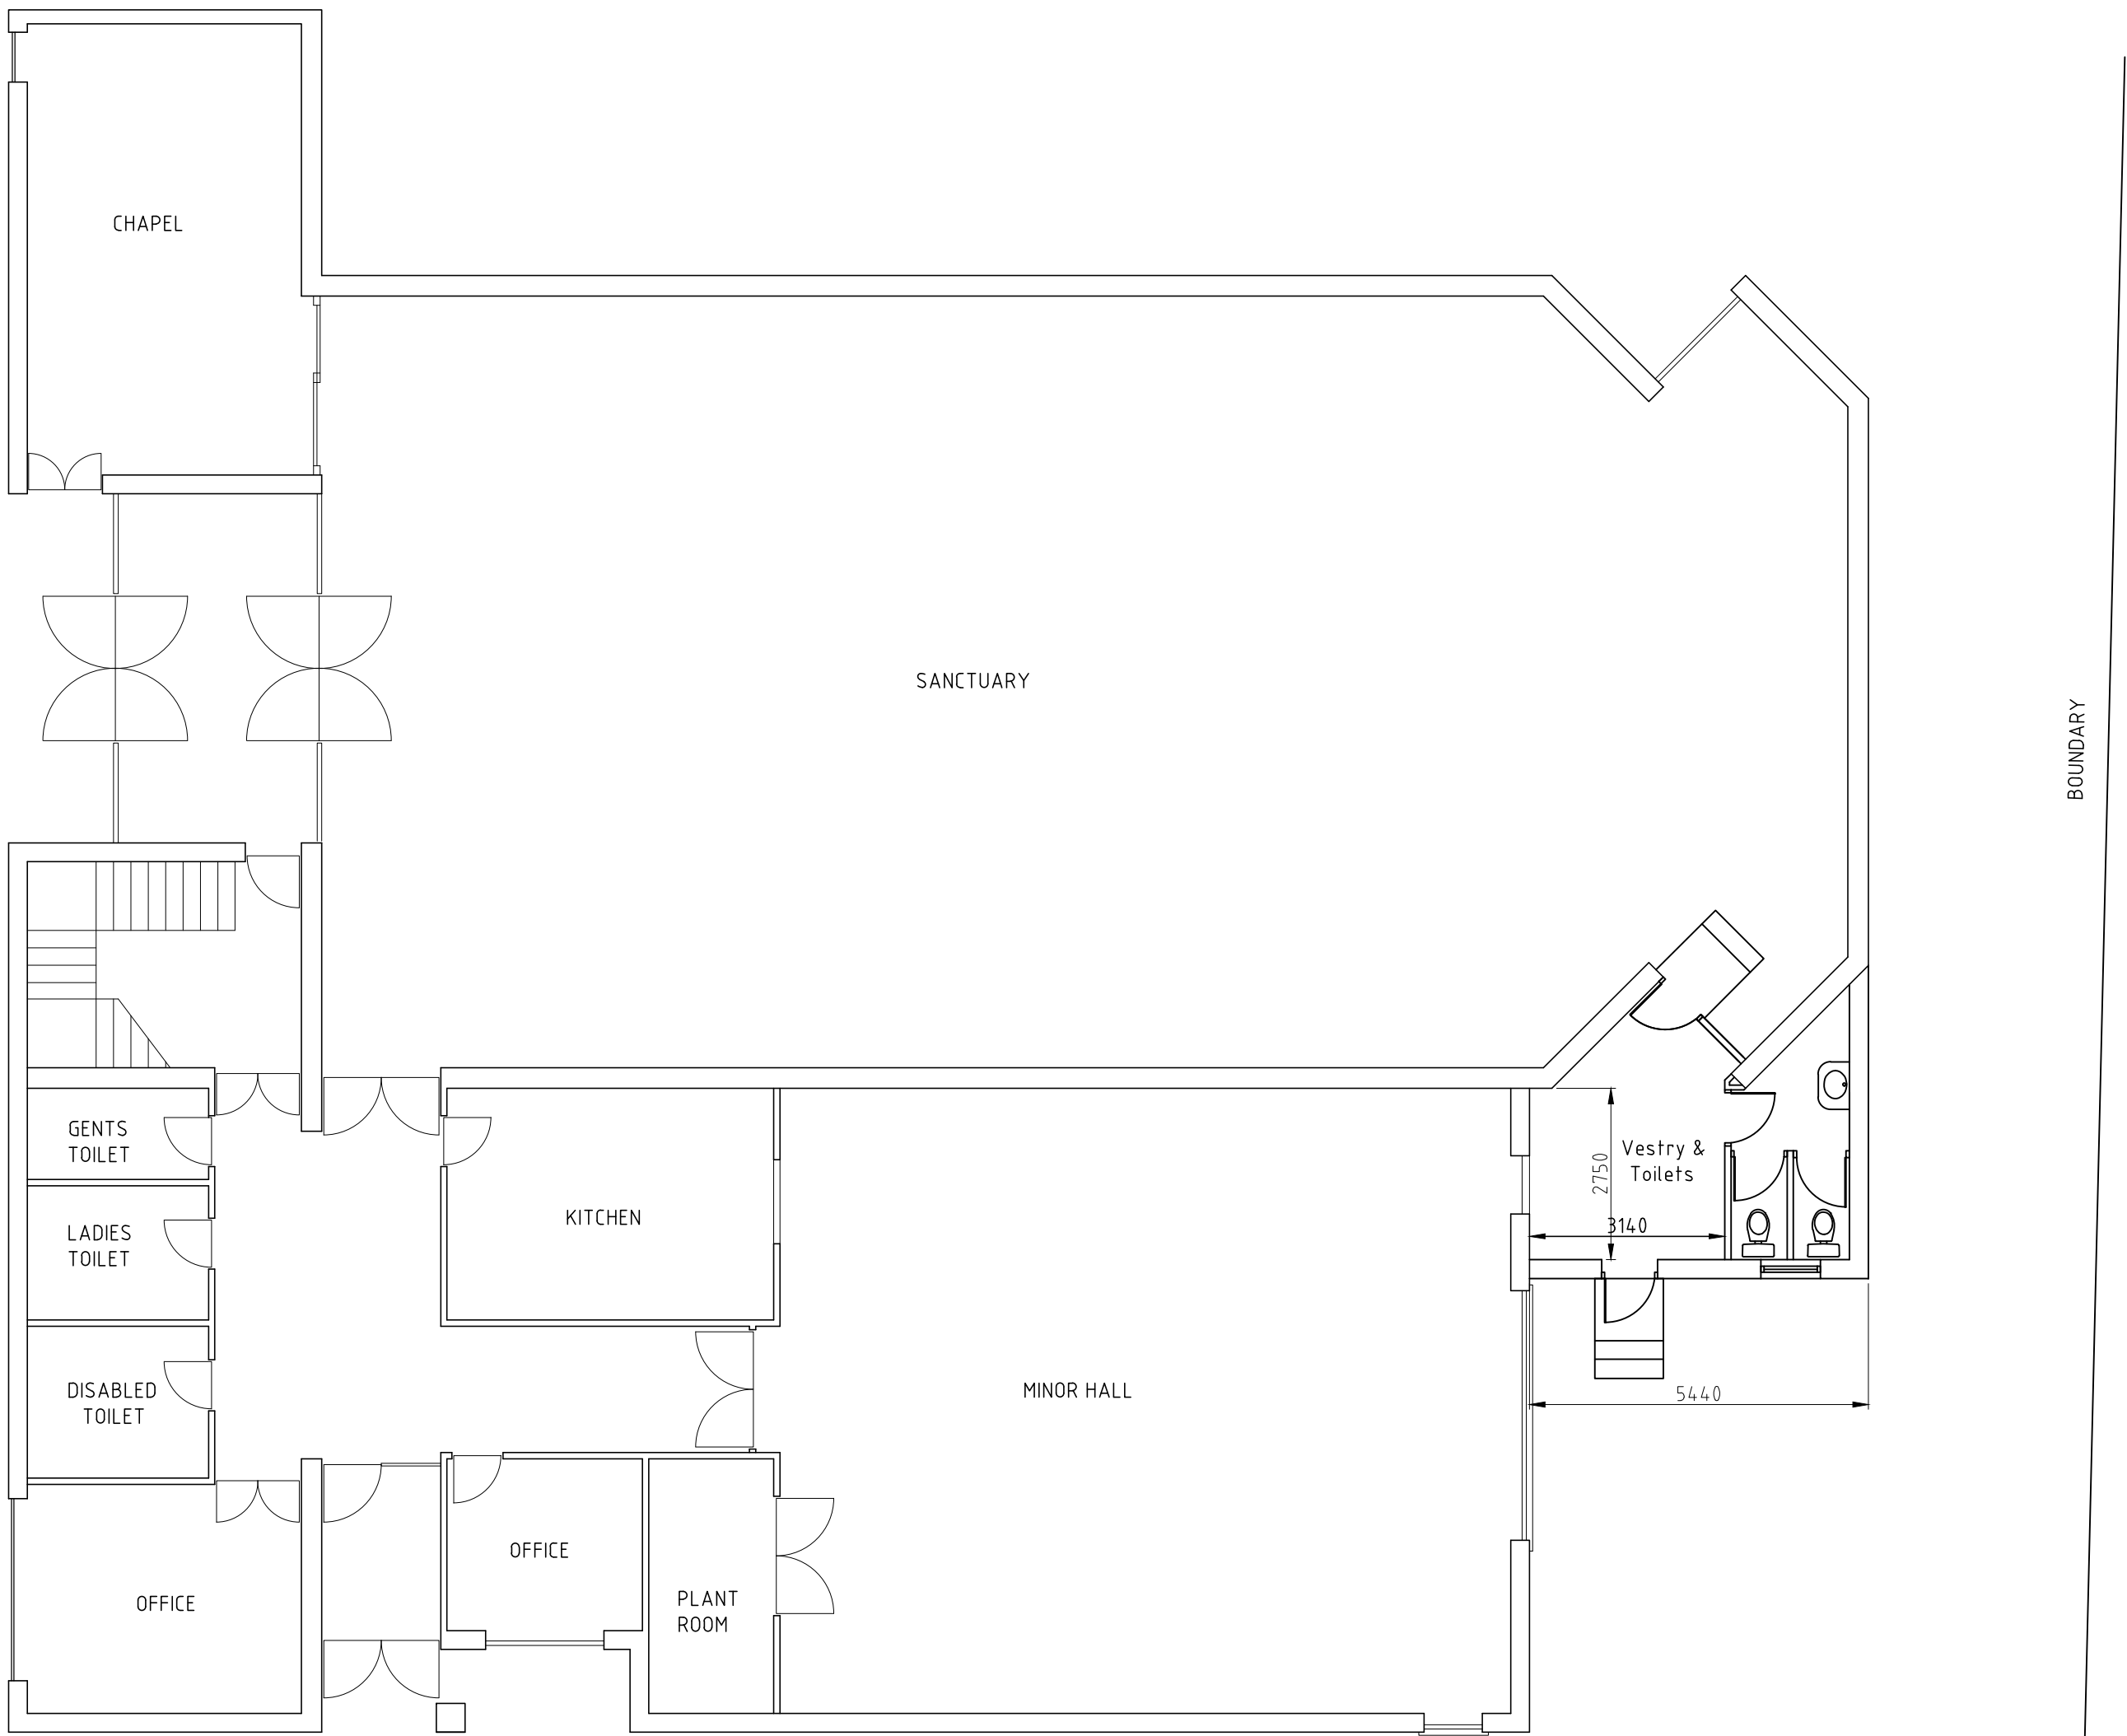

GROUND FLOOR PLAN AS PROPOSED

rev	date			by	chkd
status					
client					
AMC CHURCH OF RESTORATION					
project					
AMC CHURCH OF RESTORATION CHALFORD ROAD , MANCHESTER M23 2SG					
title					
NEW EXTENSION TO FORM MINISTER'S TOILETS AND VESTRY PLANNING DRAWING					
scales					
1:100 at A1					
drawn		checked		approved	date
PNH					NOV 2023
contract no.			drawing no.		revision
24007			01		
Peter N Hewitt Associates Ltd Consulting Engineers 3 Wadebridge Avenue, Baguley Manchester M23 9LS Tel. 0161-905 2555. Mobile 07946 642 414 E-mail: phewitt1@btconnect.com					