


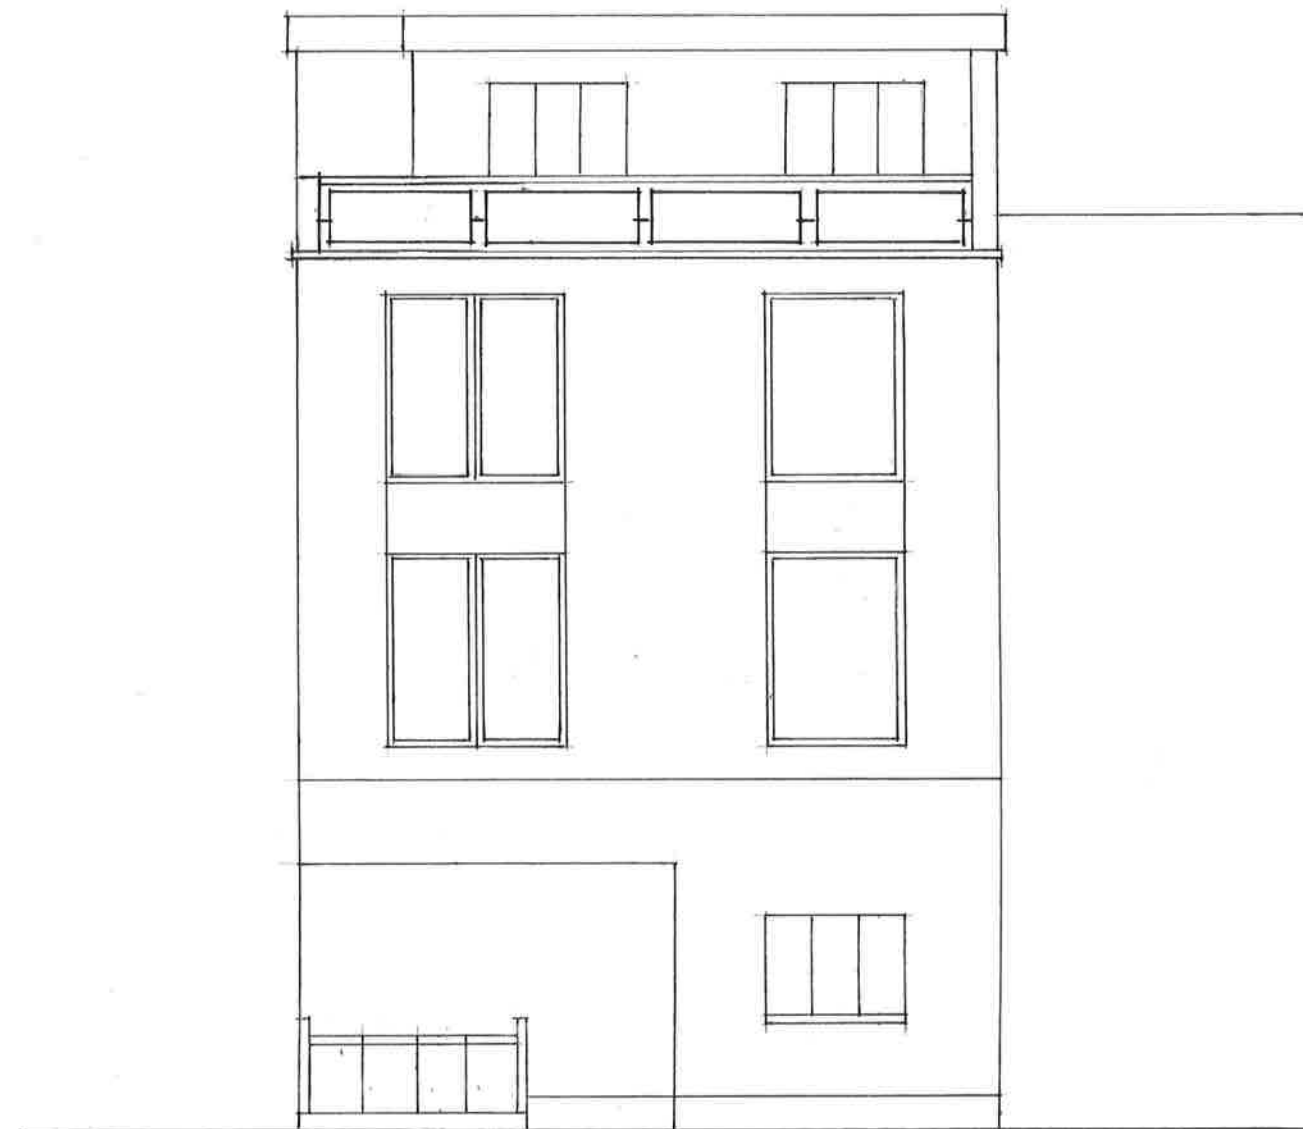

FRONT ELEVATION



REAR ELEVATION

0 1 3 5 10
SCALE - 1:100

PROJECT: REDEVELOPMENT OF POST OFFICE BUILDING HOLYHEDGE ROAD, MANCHESTER, M22 4QN				REVISION		DATE
DRAWING TITLE: ELEVATIONS AS PROPOSED		SCALE: 1:100 @ A3		DRAWING STATUS PLANNING ☒ BUILDING REG. ☐ BUILDING CON. ☐	PLEASE CHECK ALL DIMENSIONS ON SITE PRIOR TO PROCEEDING	
DRAWING NO: HOLYPO/01/003A		DATE: NOV 2019				
		DRAWN: JKT				