




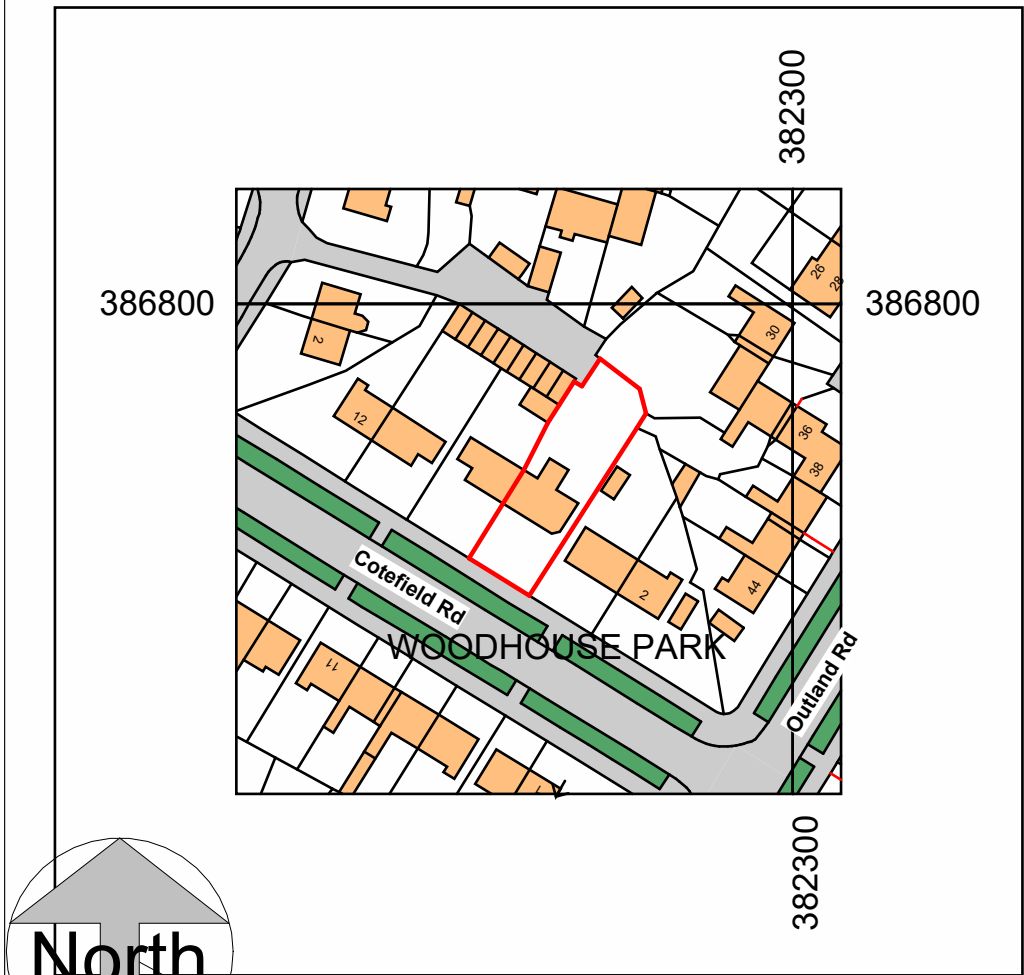

Location Plan
1 : 1250

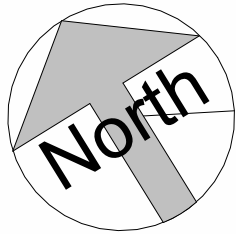

Site Plan
1 : 200

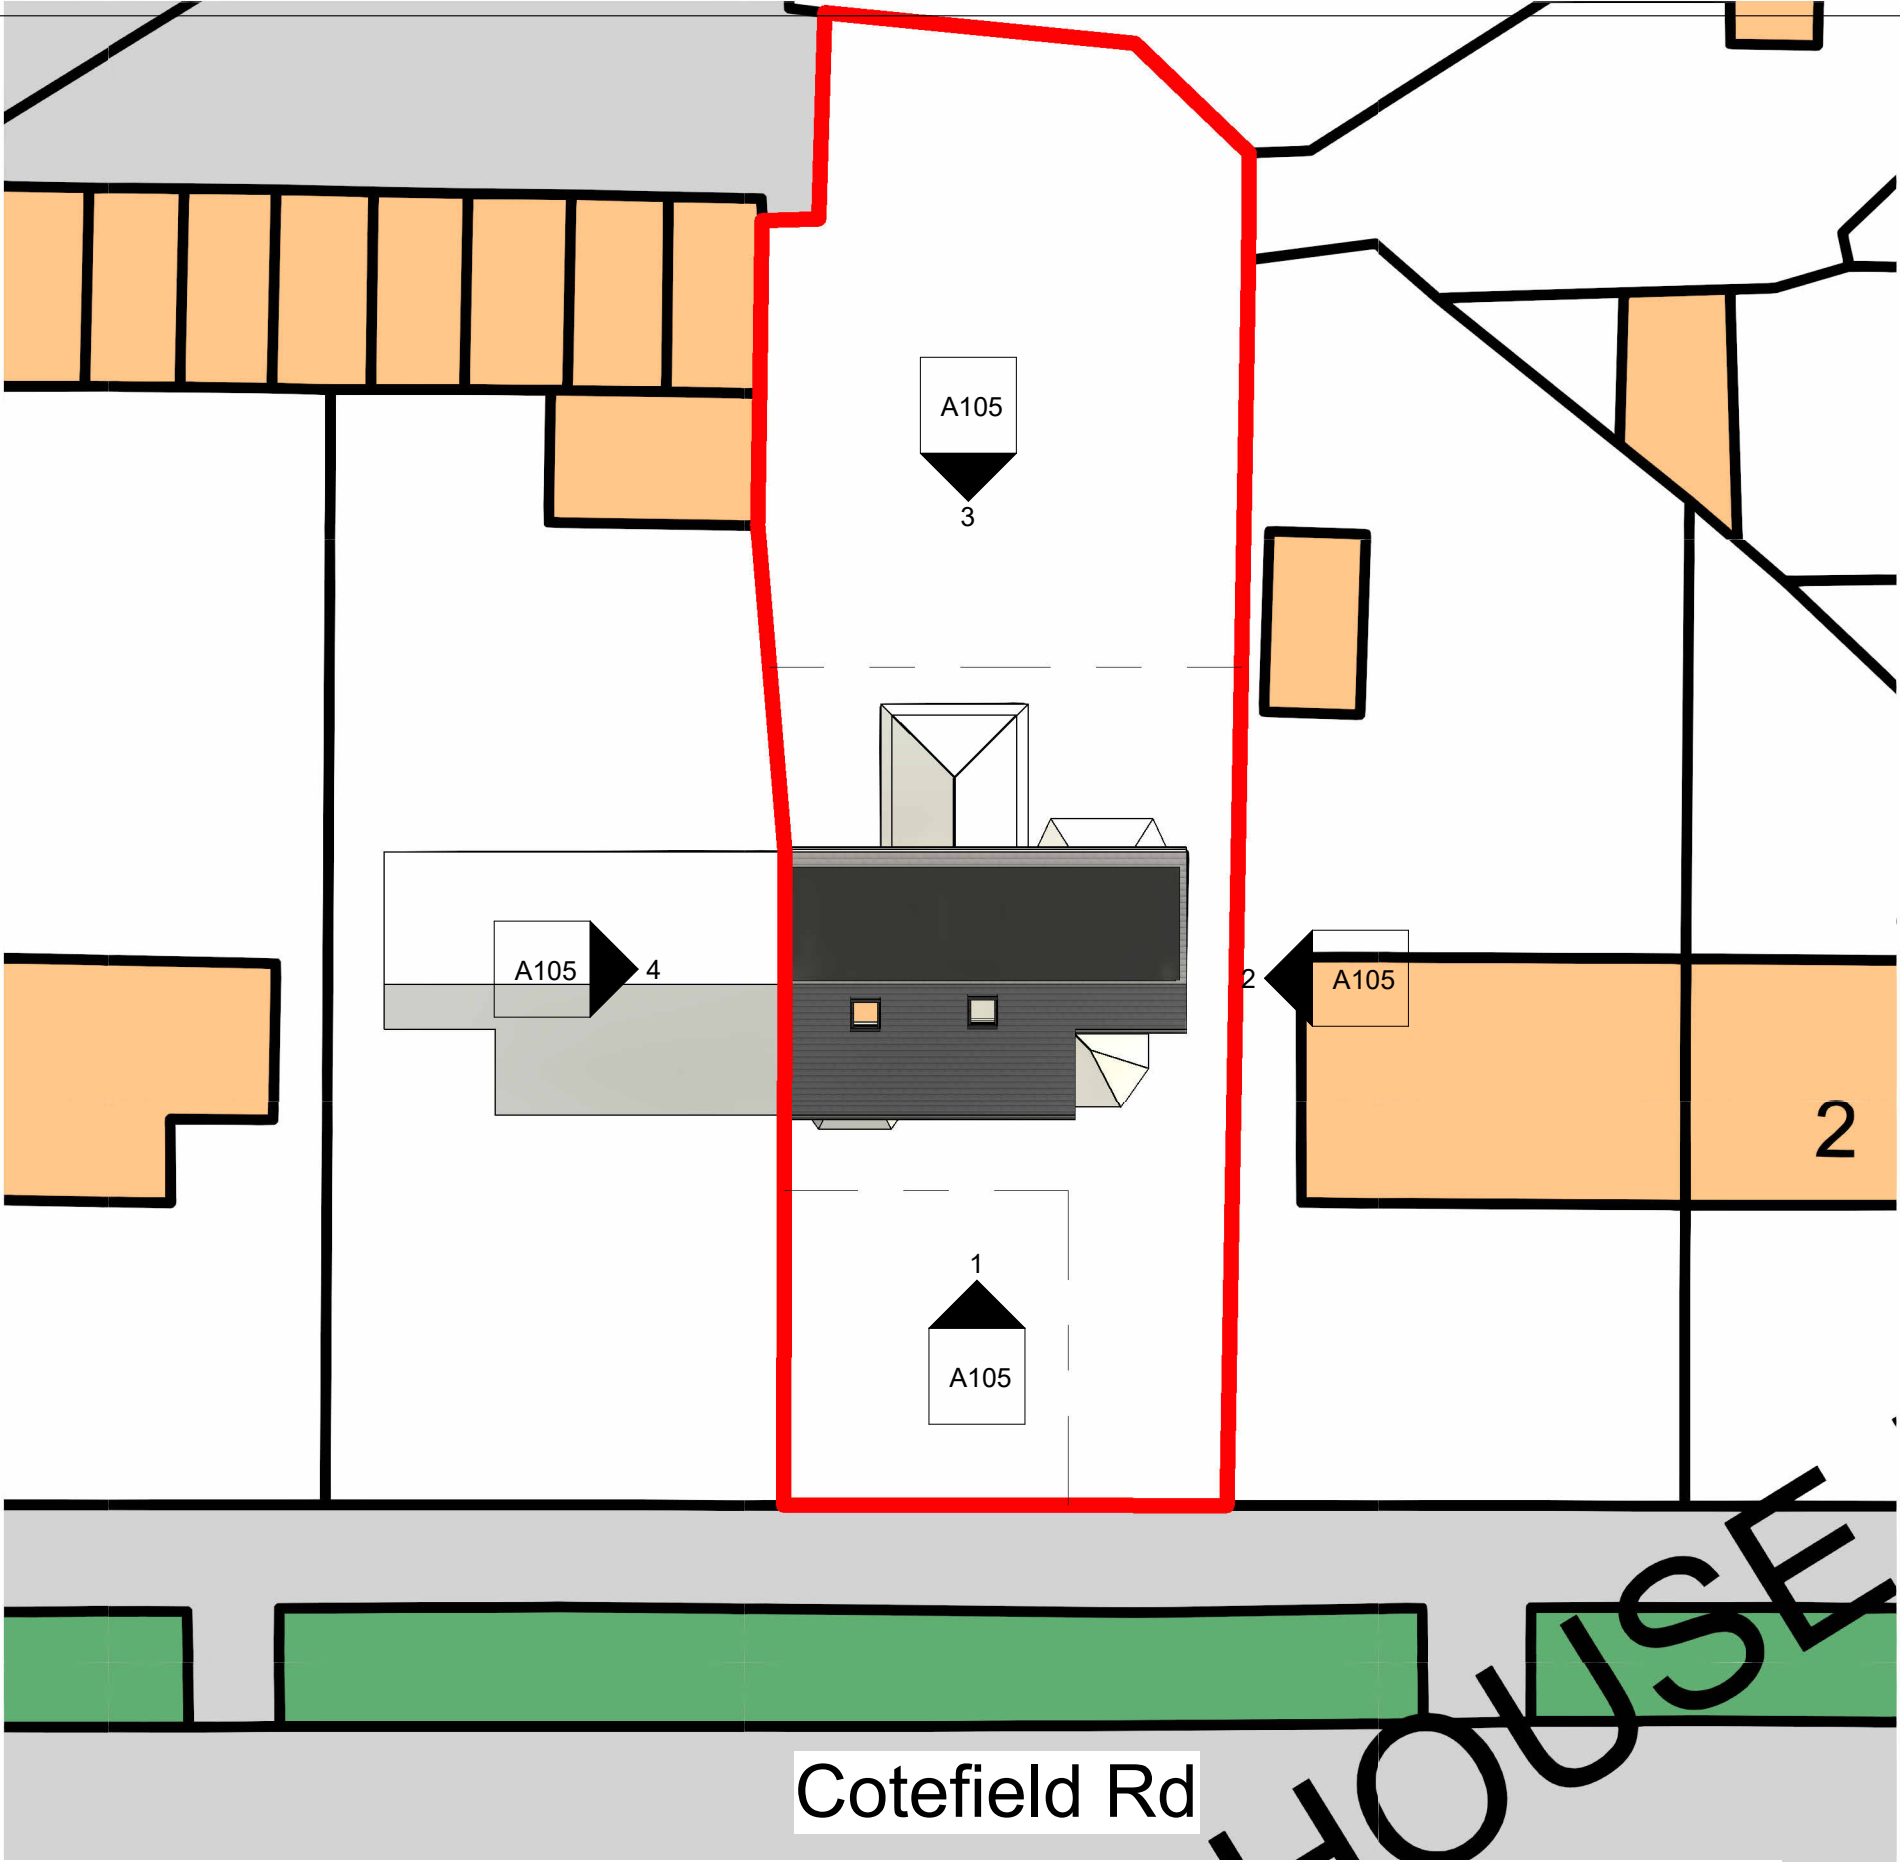

COPYRIGHT © ALL RIGHTS RESERVED BY VIKAS ALYAS LTD. DO NOT SCALE FROM DRAWING. DRAWING INDICATES DESIGN INTENT ONLY. REPORT ANY DISCREPANCIES TO CLIENT / VA LTD. NOT TO BE USED FOR CONSTRUCTION UNLESS STATED SO. TO BE READ IN CONJUNCTION WITH OTHER DRAWINGS OR SPECIFICATION WHERE PROVIDED.

ARCHITEK
BUILDING DESIGN CONSULTANCY

0161 511 8479
vikas@architek.uk
916 Stockport Road, Levenshulme, Manchester, M19 3AB

No.	Description	Date
P1	Issue to Planning	10.12.2023

PROJECT Loft Conversion and Roof Dormer Extension		ADDRESS 1241_6 Cotefield Rd, Wythenshawe, Manchester M22 1AR	CLIENT Mr & Mrs TA CA Jones			
			Date 12.10.2023	Project number 1241	Scale (@ A3) As indicated	
Manchester City Council	PURPOSE OF ISSUE PLANNING	SHEET Location and Site Plan	Drawn by VA	DRAWING NUMBER		REV
			Checked by VA	A101	P1	