



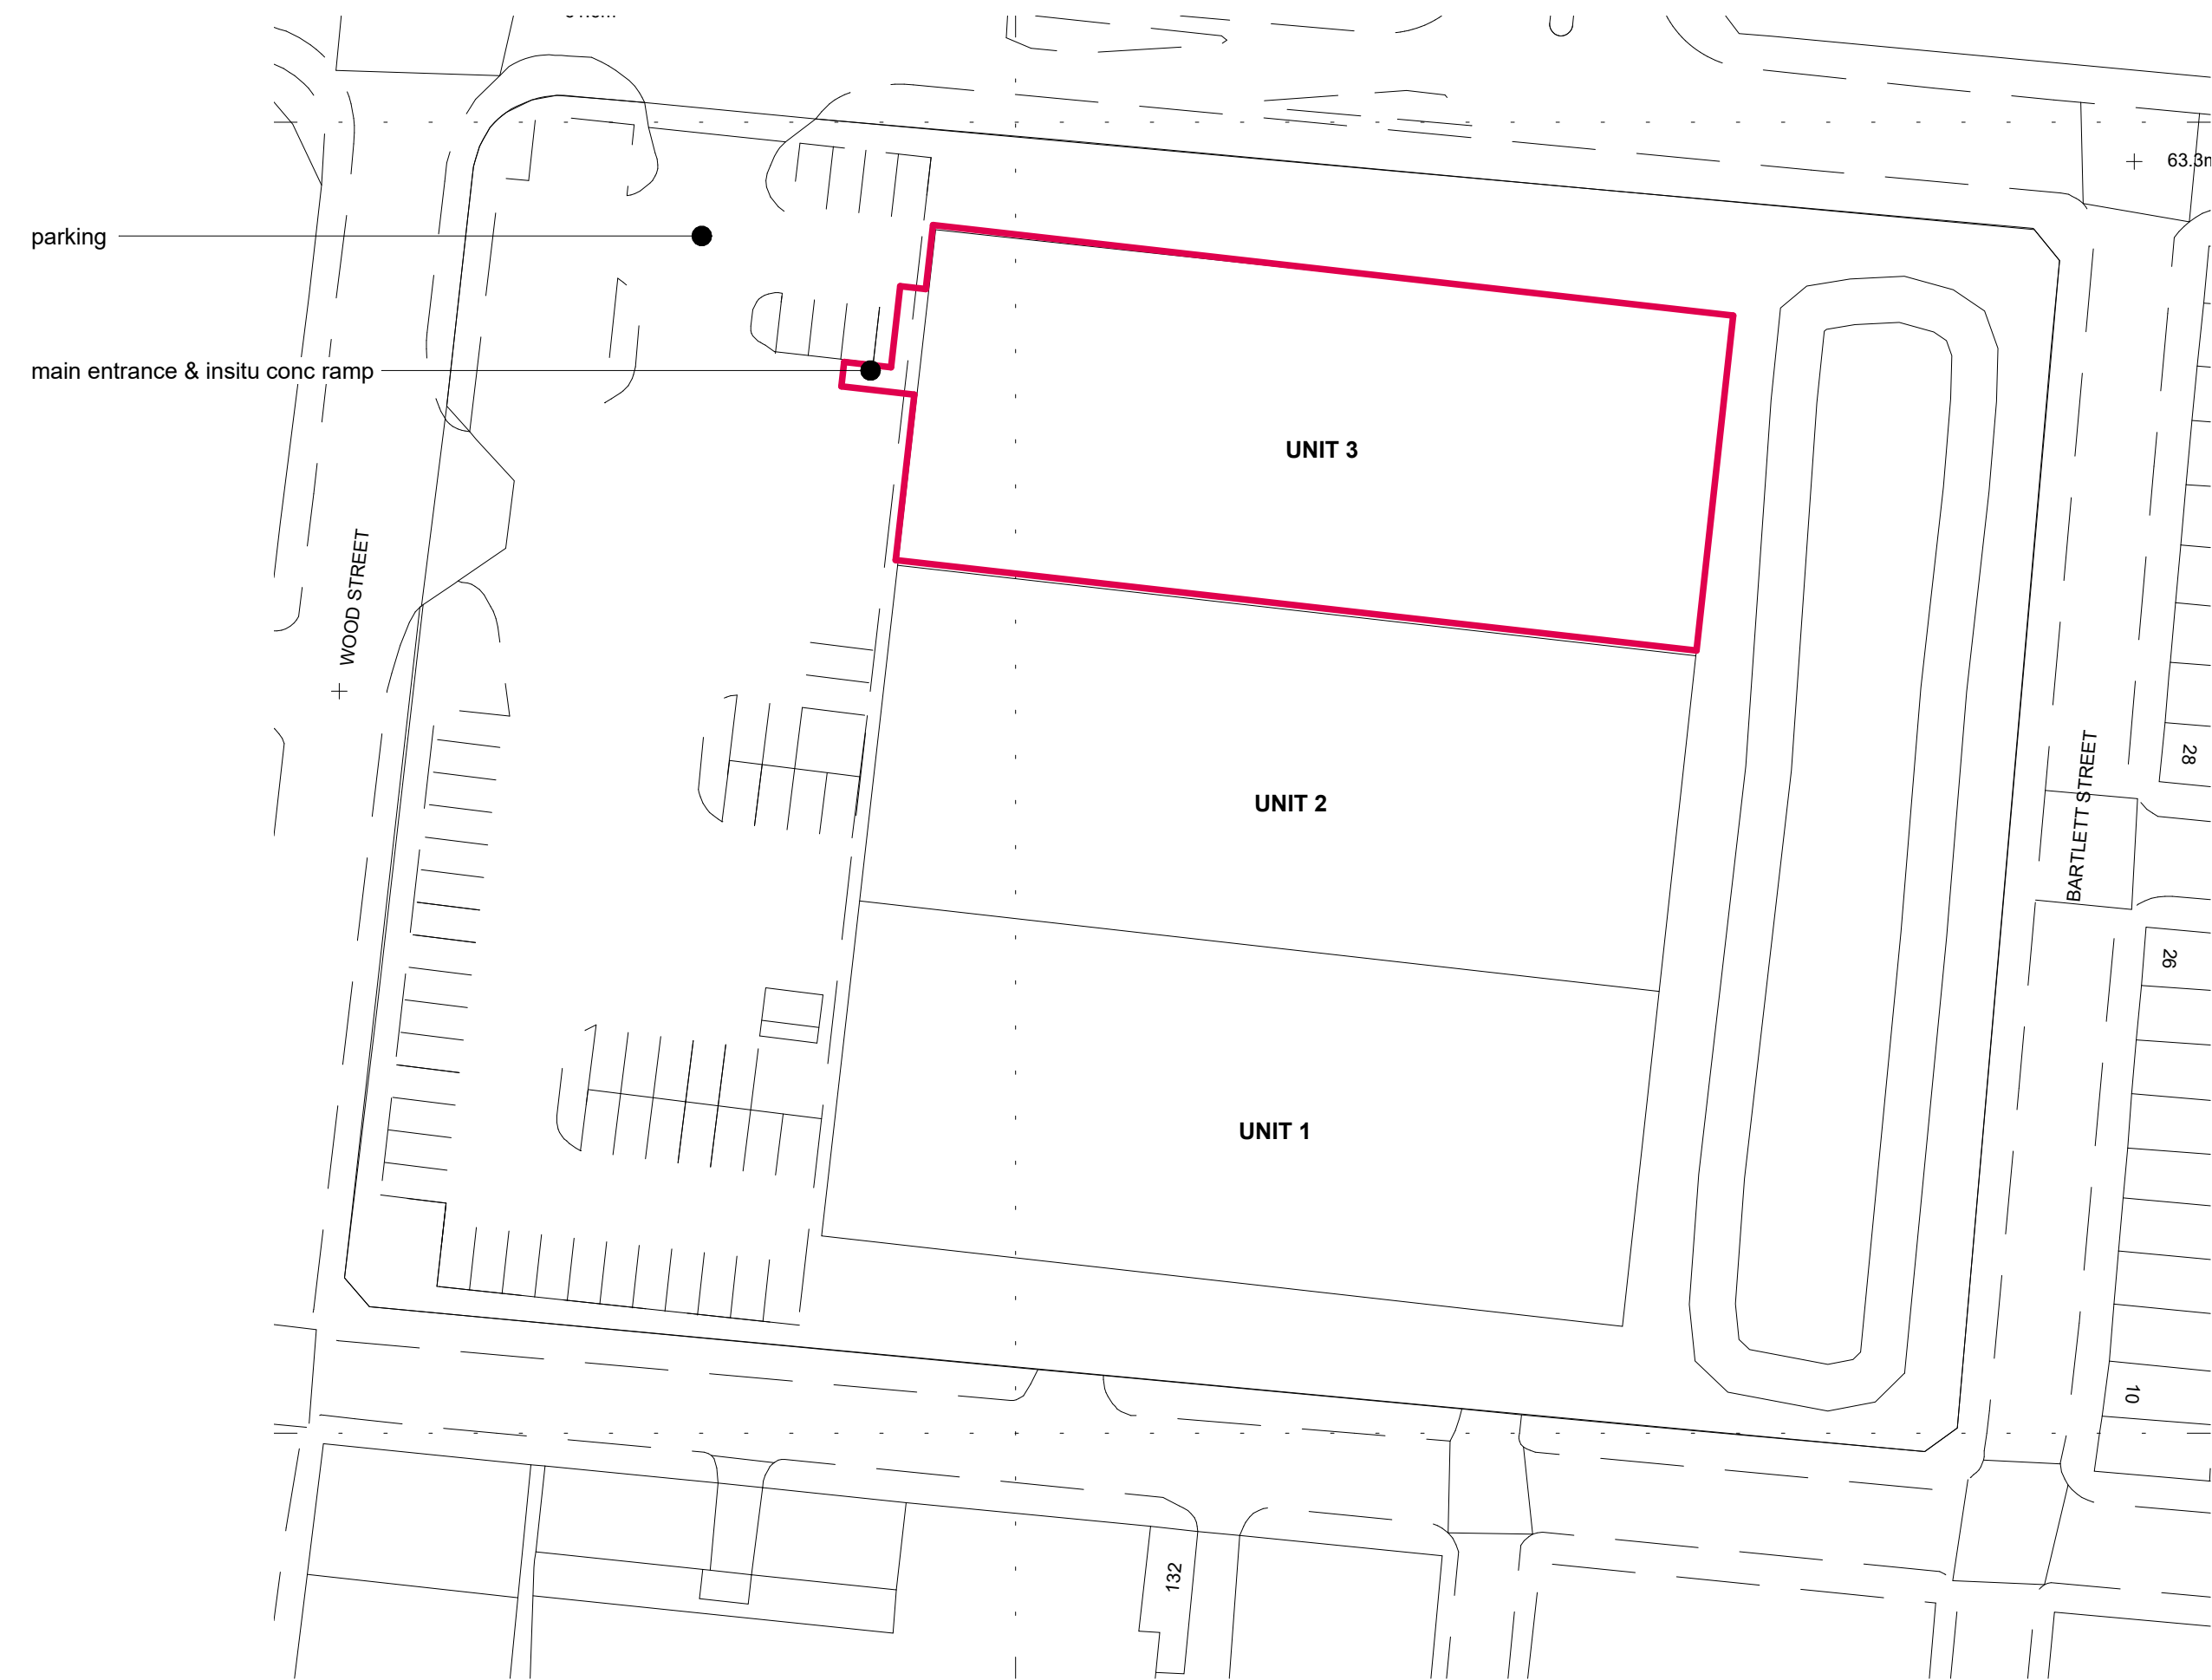

Existing Site Plan
1 : 500

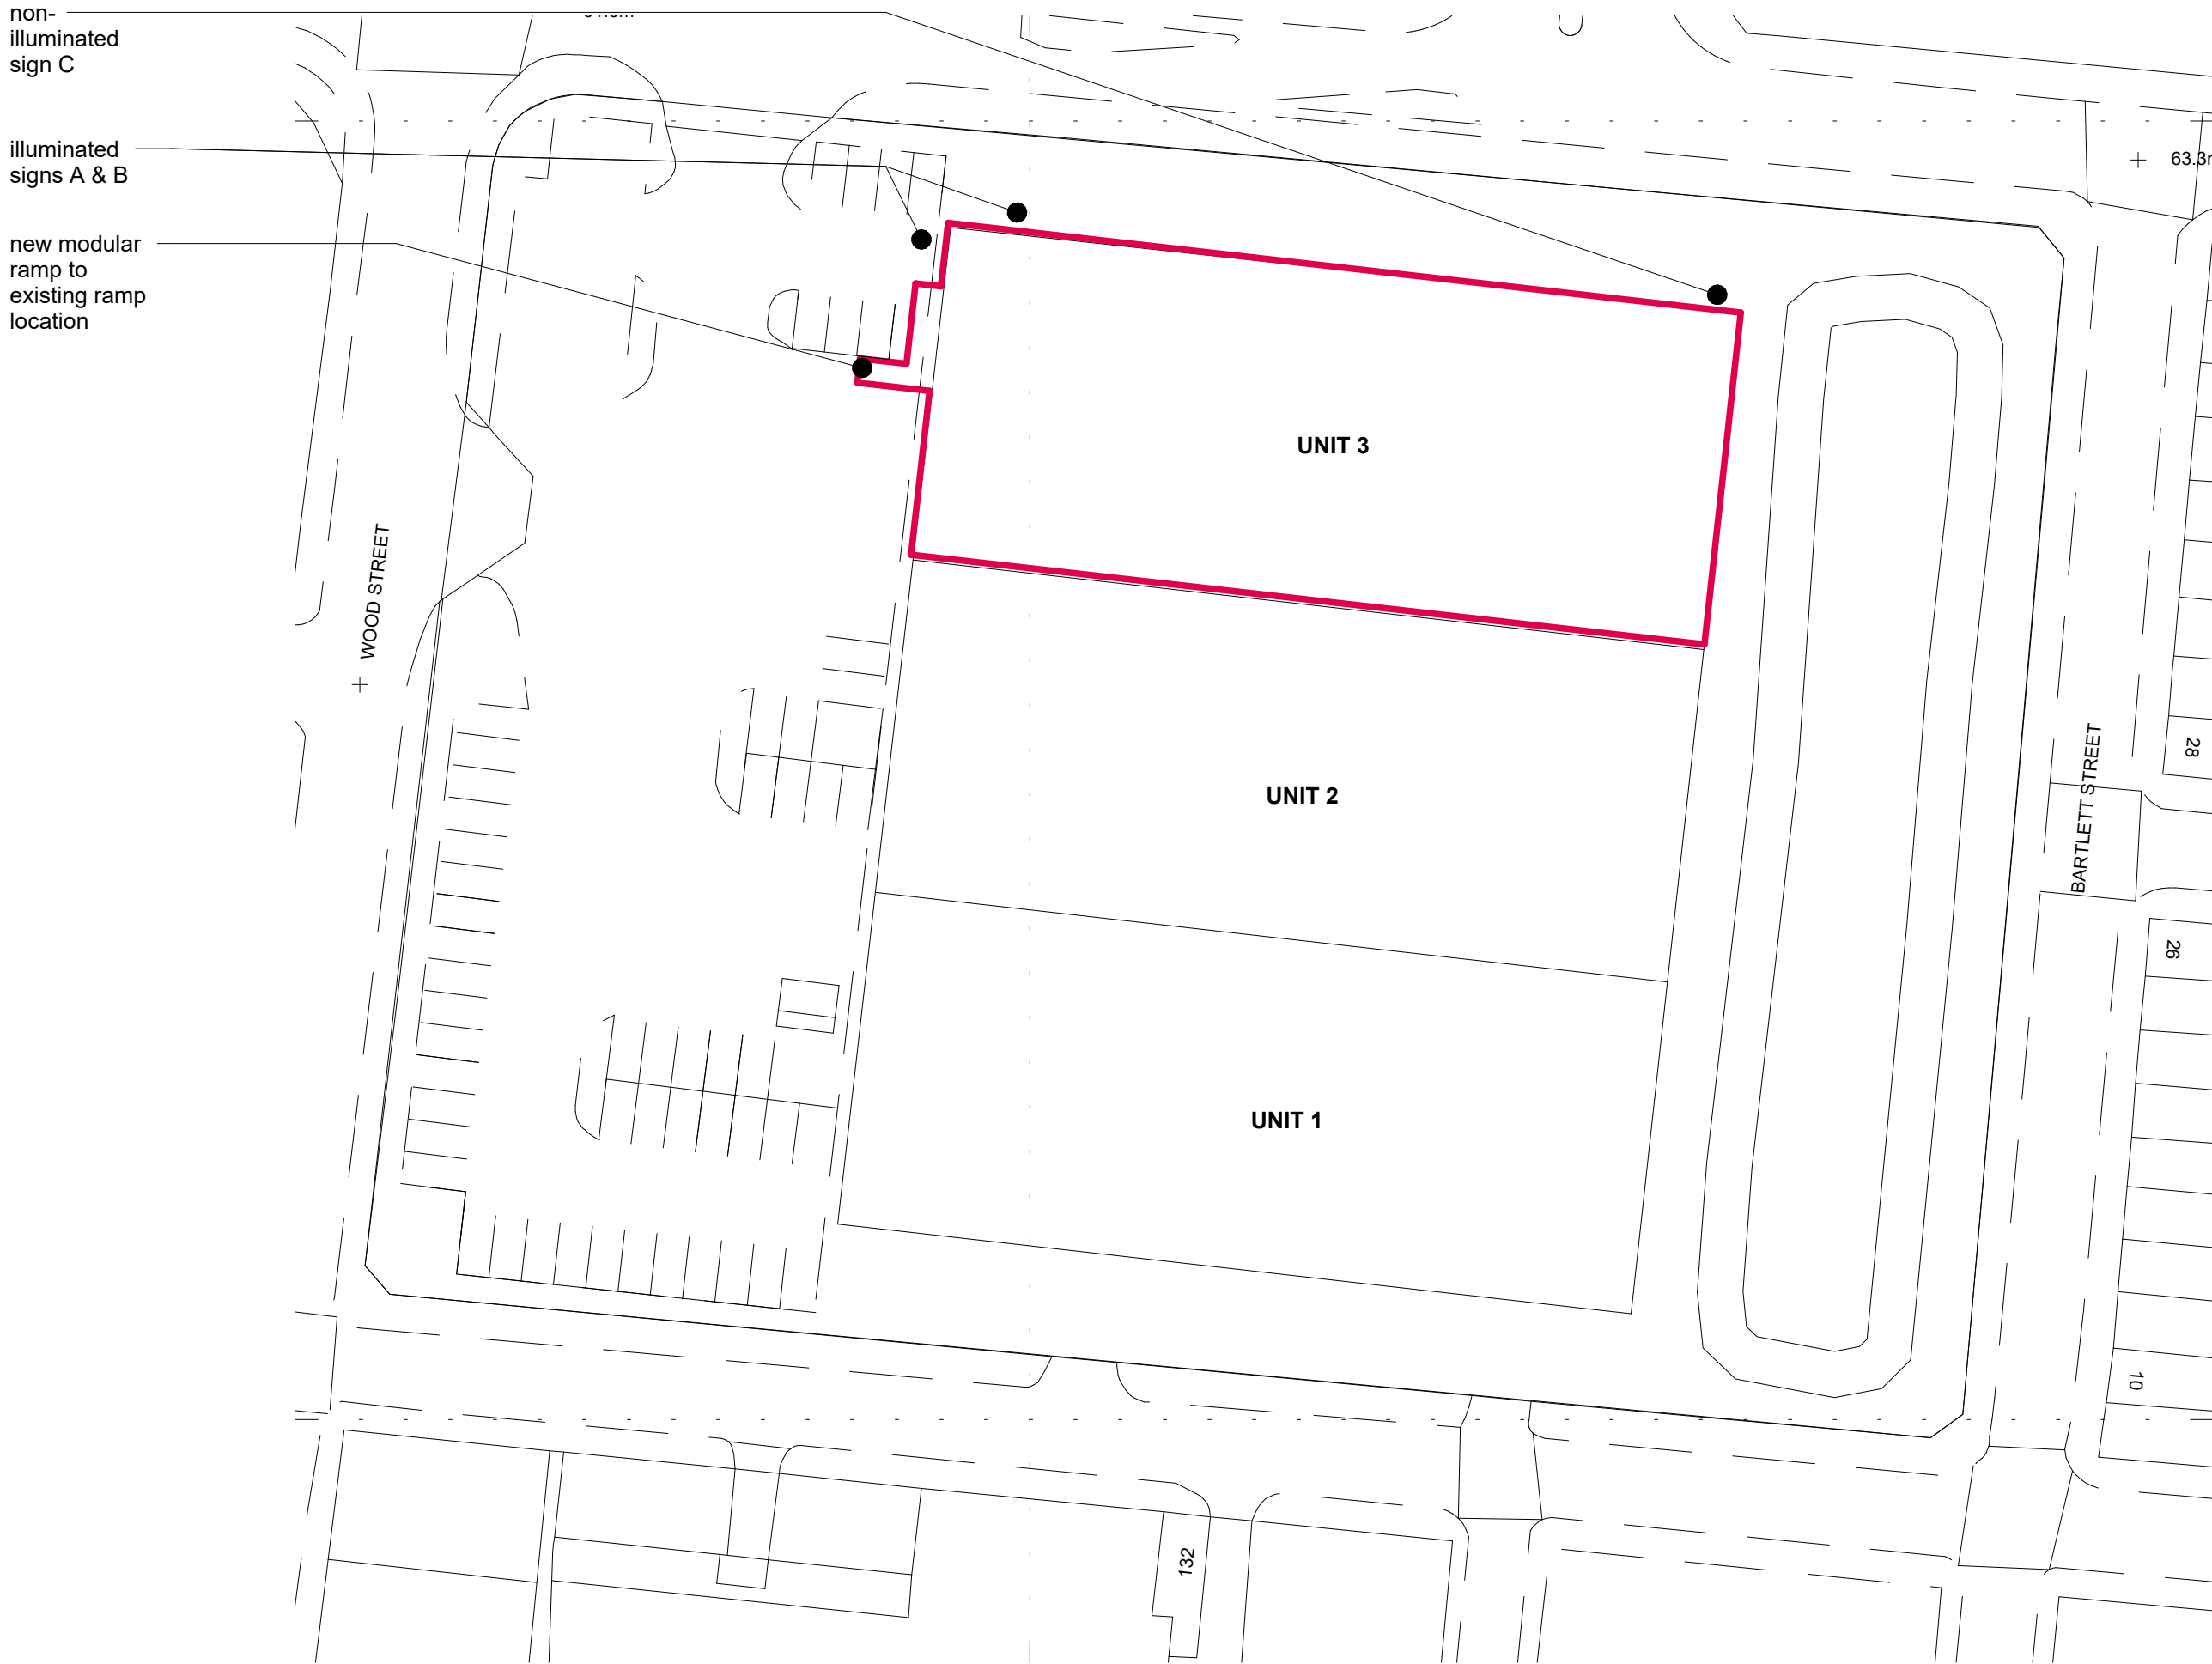

Proposed Site Plan
1 : 500



A 15.05.2024 Updated to coordinate with Planning submission



Status

PLANNING

Client

Euro Car Parts Limited

Project

Unit 3, Wood Street
Openshaw
Manchester, M11 2FB

Title

Existing and Proposed Site Plans

Drawing Number

RS/72700/ 101

Drawn
JM
Date
March 2024
Scale @A1
Revision
A

HEAD OFFICE
4 The Staithe
Watermark
Gateshead NE11 9SN
T: 0191 493 4890
F: 0191 493 4891
Teesside Office
Varsity House, 2 Falcon Court
Preston Farm Industrial Estate
Stockton-on-Tees, TS18 3TS
T: 01642 616 616

www.robertson-simpson.co.uk