




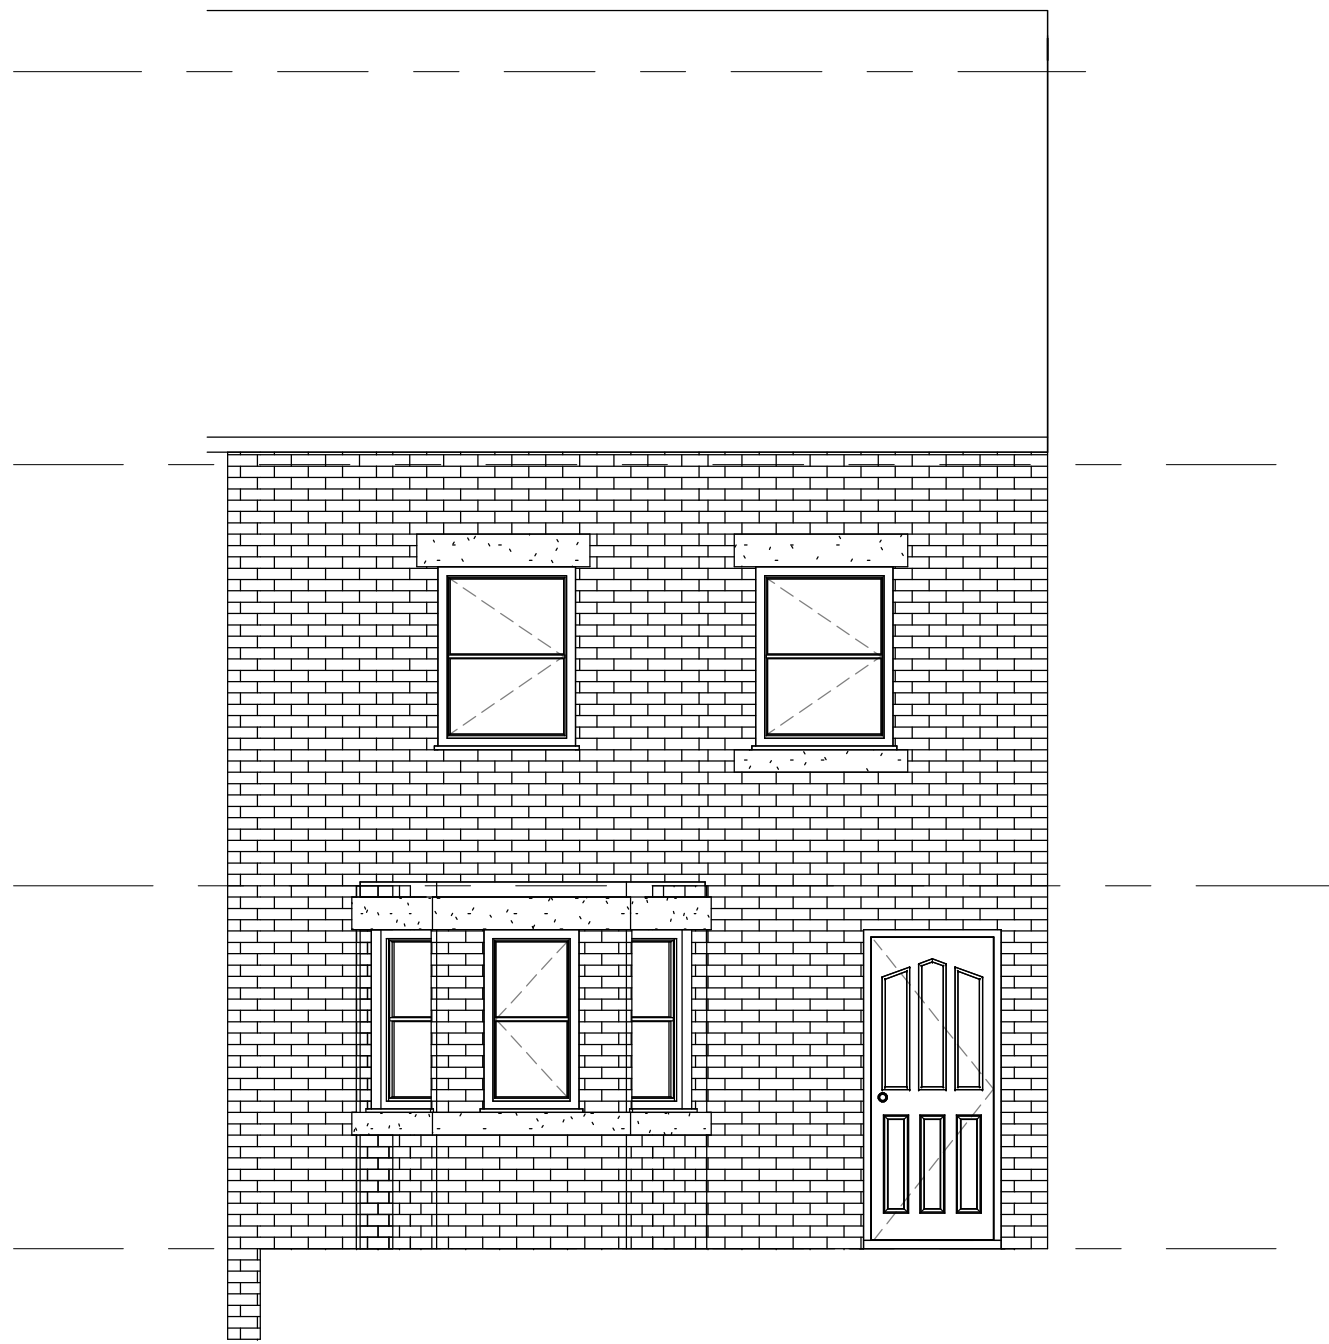


2 EXISTING FRONT ELEVATION
1 : 50

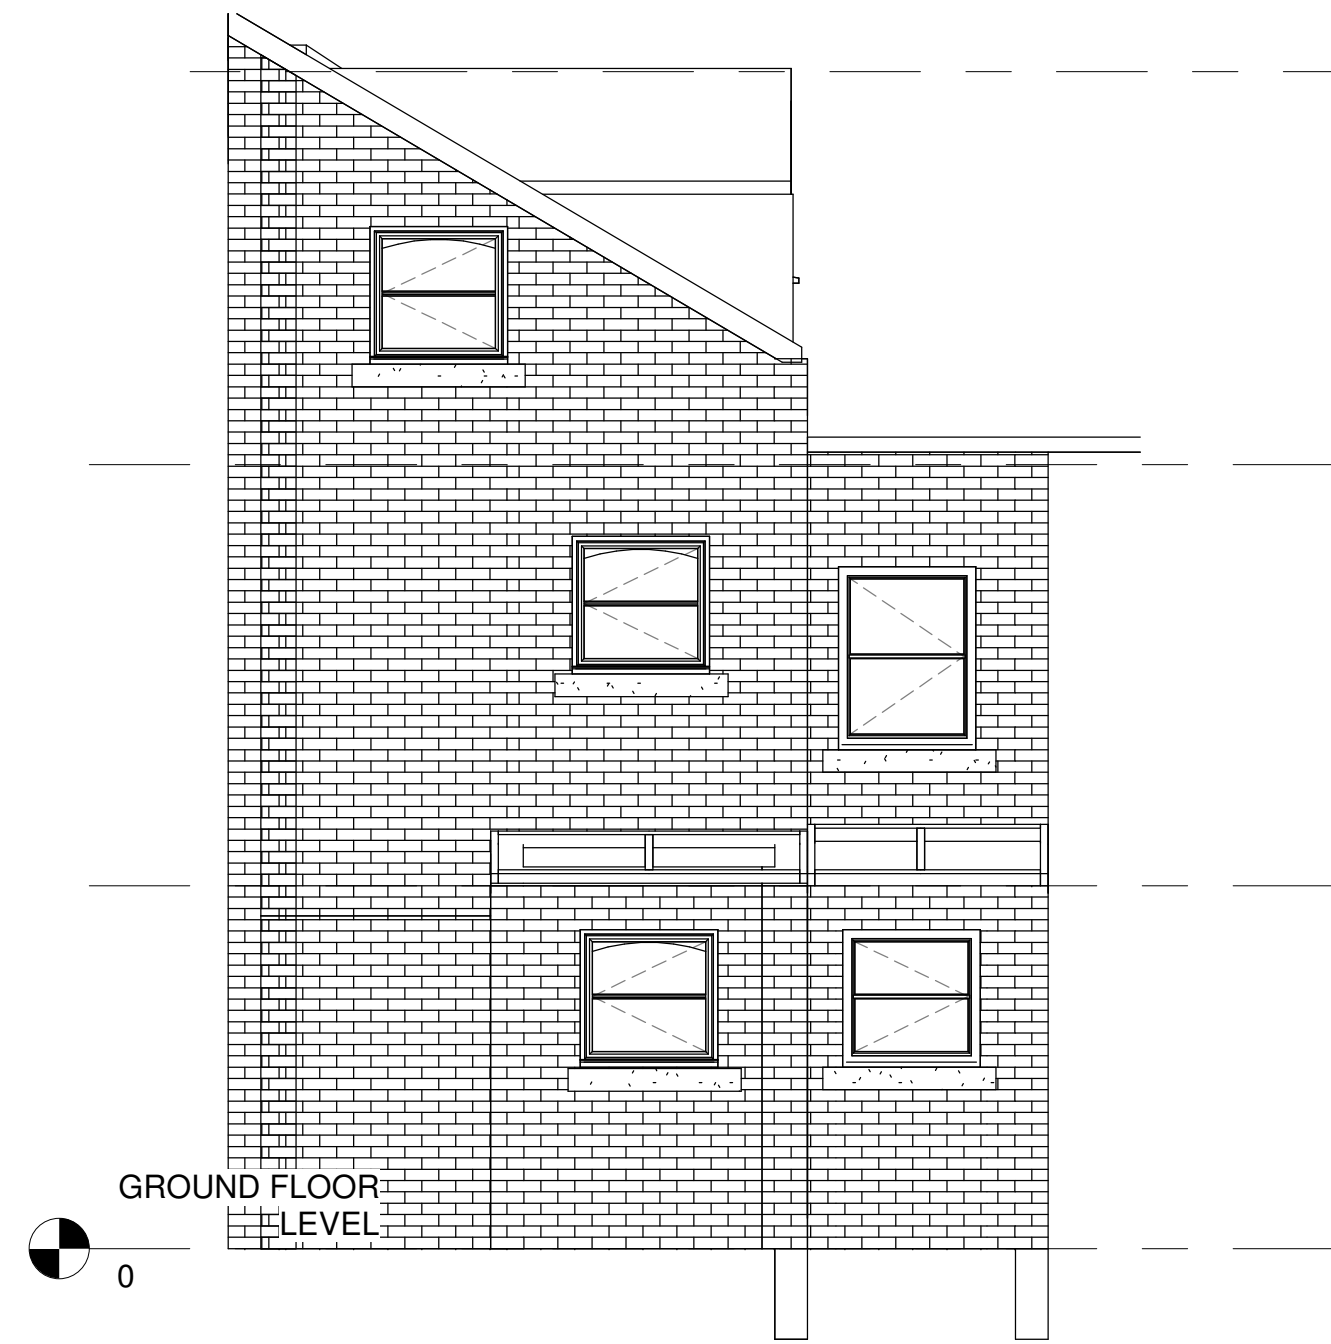

1 EXISTING SIDE ELEVATION 2
1 : 50

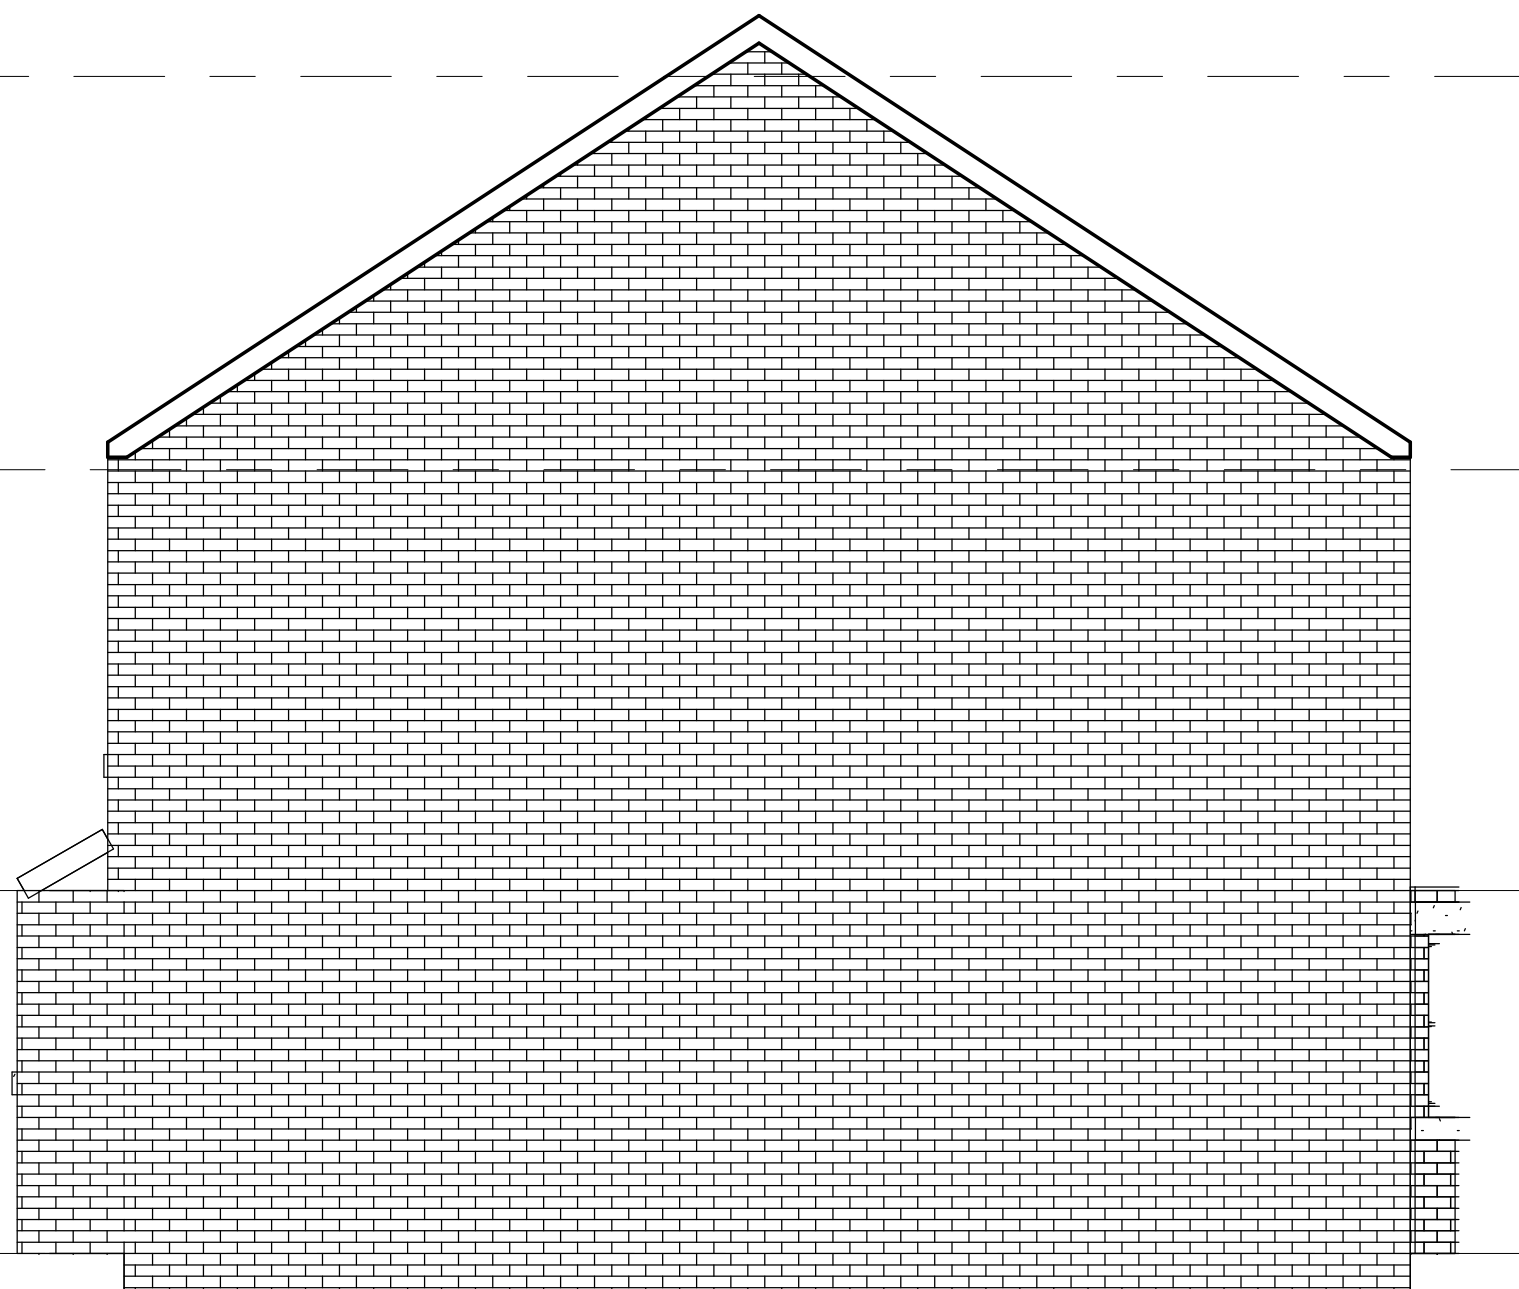

3 EXISTING SIDE ELEVATION
1 : 50

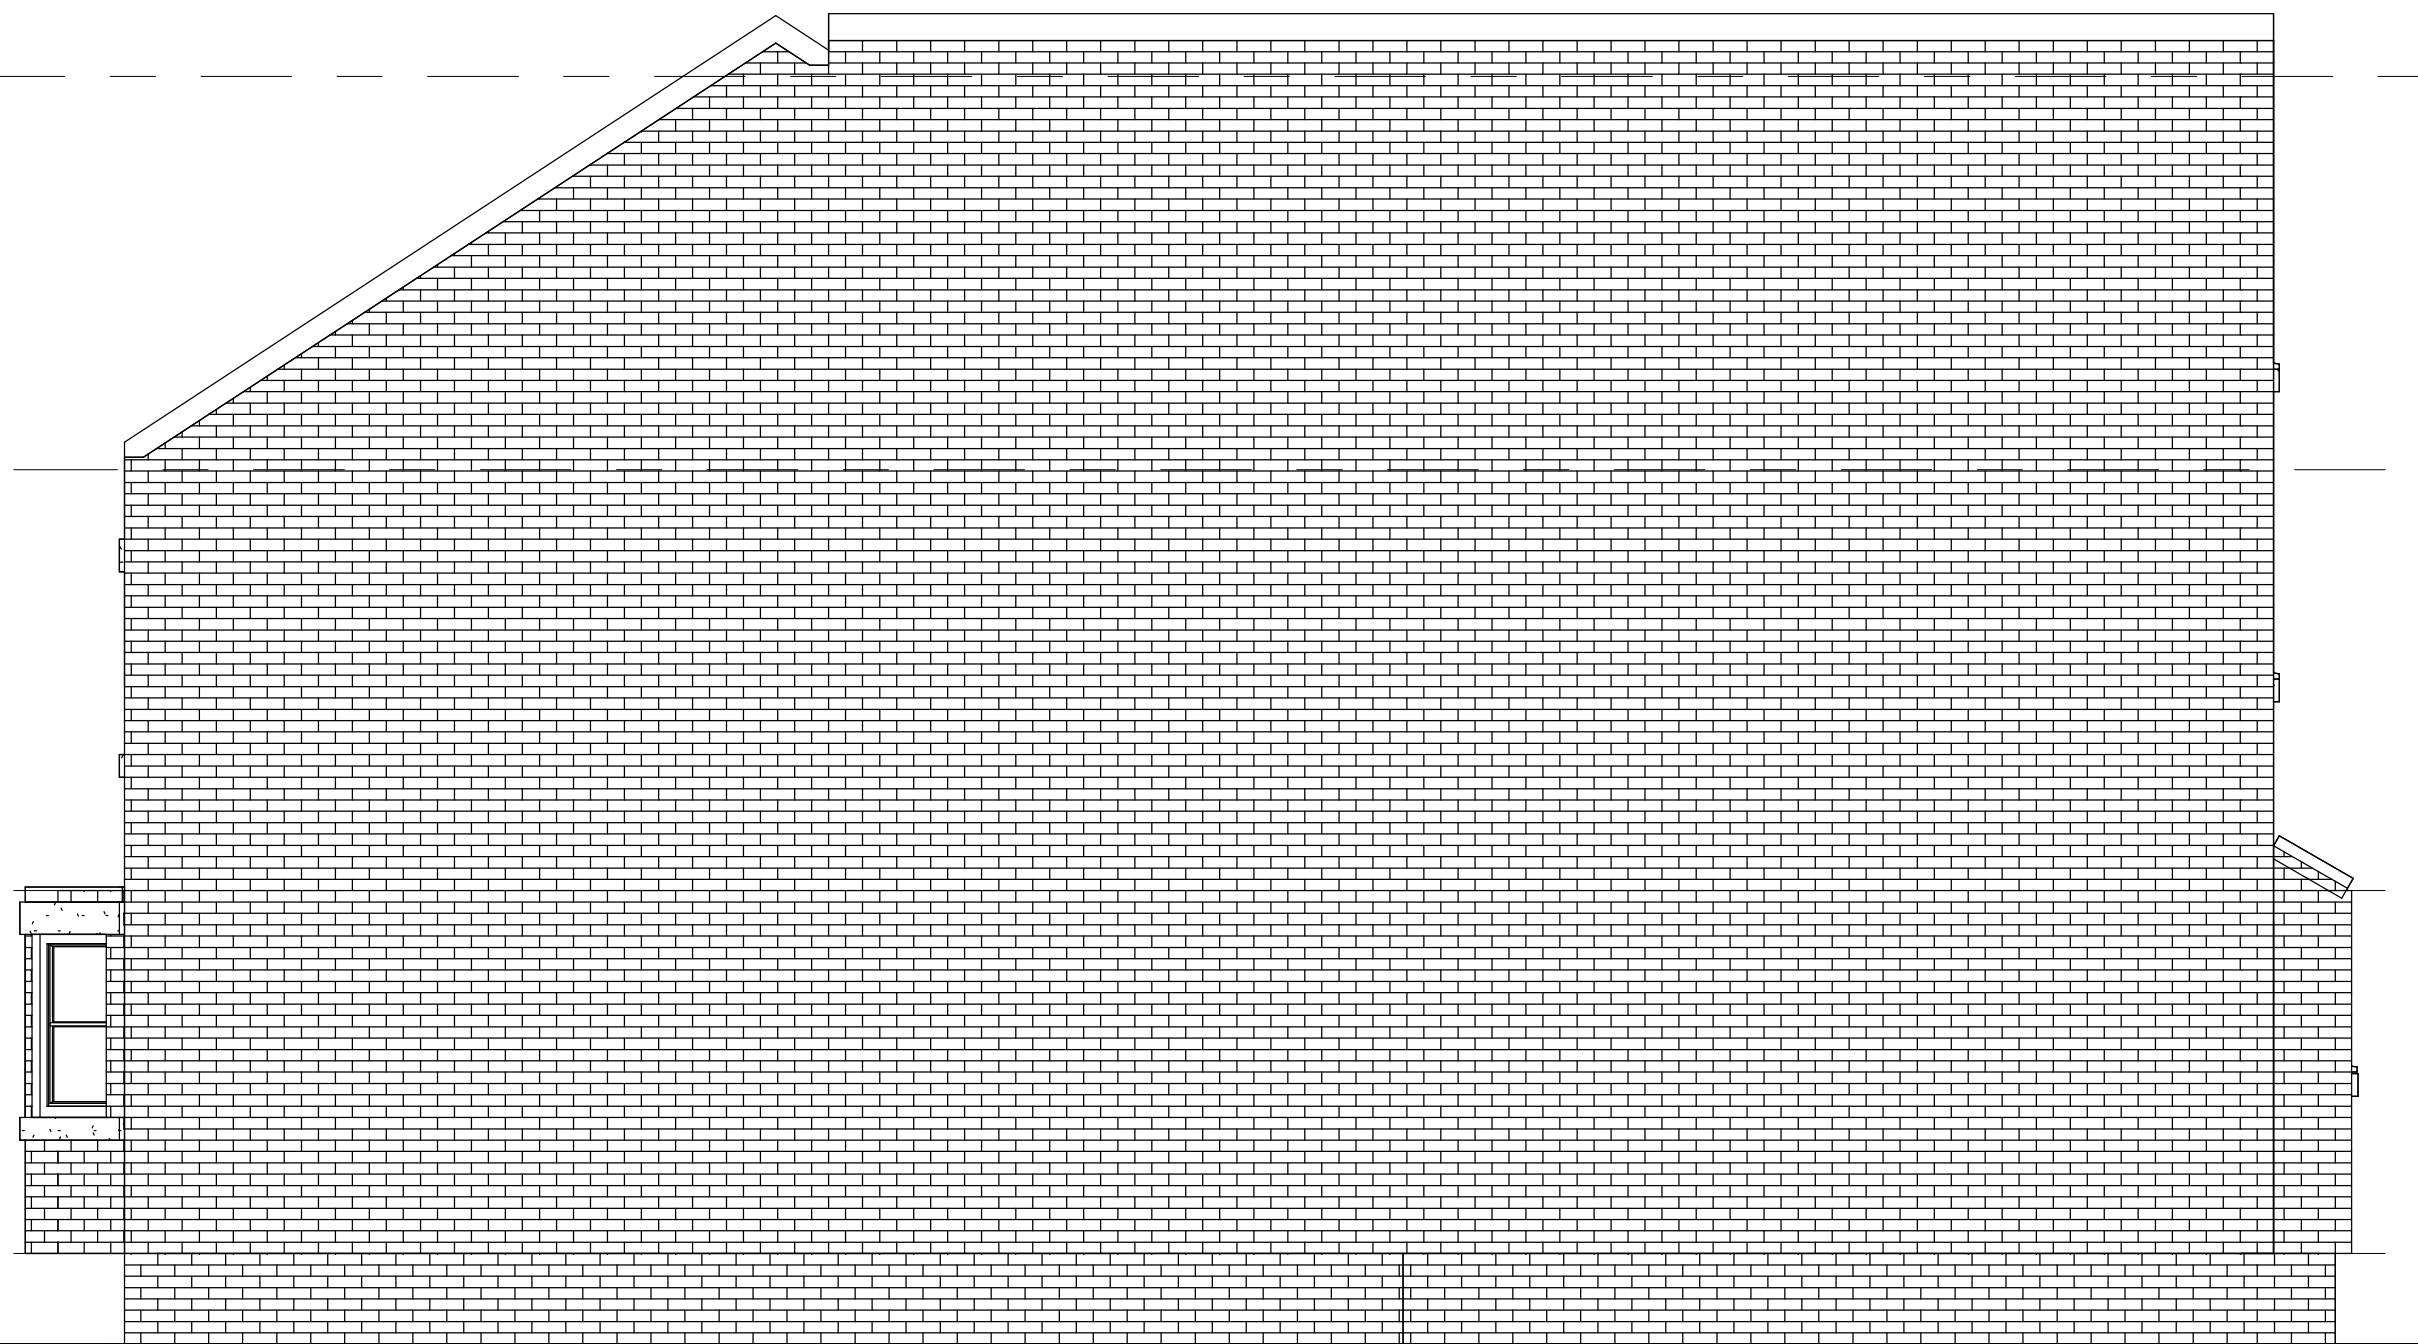

4 EXISTING REAR ELEVATION
1 : 50



Vision | DESIGN | Group
Engineering Consultancy

Rev	Description	Date
1	PLANNING SUBMISSION	15/11/23

CODE	SUITABILITY DESCRIPTION
I	PLANNING SUBMISSION
STATUS	PURPOSE OF ISSUE
S2	PLANNING SUBMISSION

PROJECT
49 MARSHALL ROAD,
MANCHESTER M19, 2EG

TITLE
EXISTING ELEVATIONS

CLIENT
49 MARSHALL ROAD,
MANCHESTER M19, 2EG

DRAWN BY M.Walsh	CHECKED BY M.Walsh	DATE 24.09.23
---------------------	-----------------------	------------------

SCALE (@ A1) 1 : 50	PROJECT NUMBER MCS2185
------------------------	---------------------------

DRAWING NUMBER A111	REV 1
------------------------	----------