



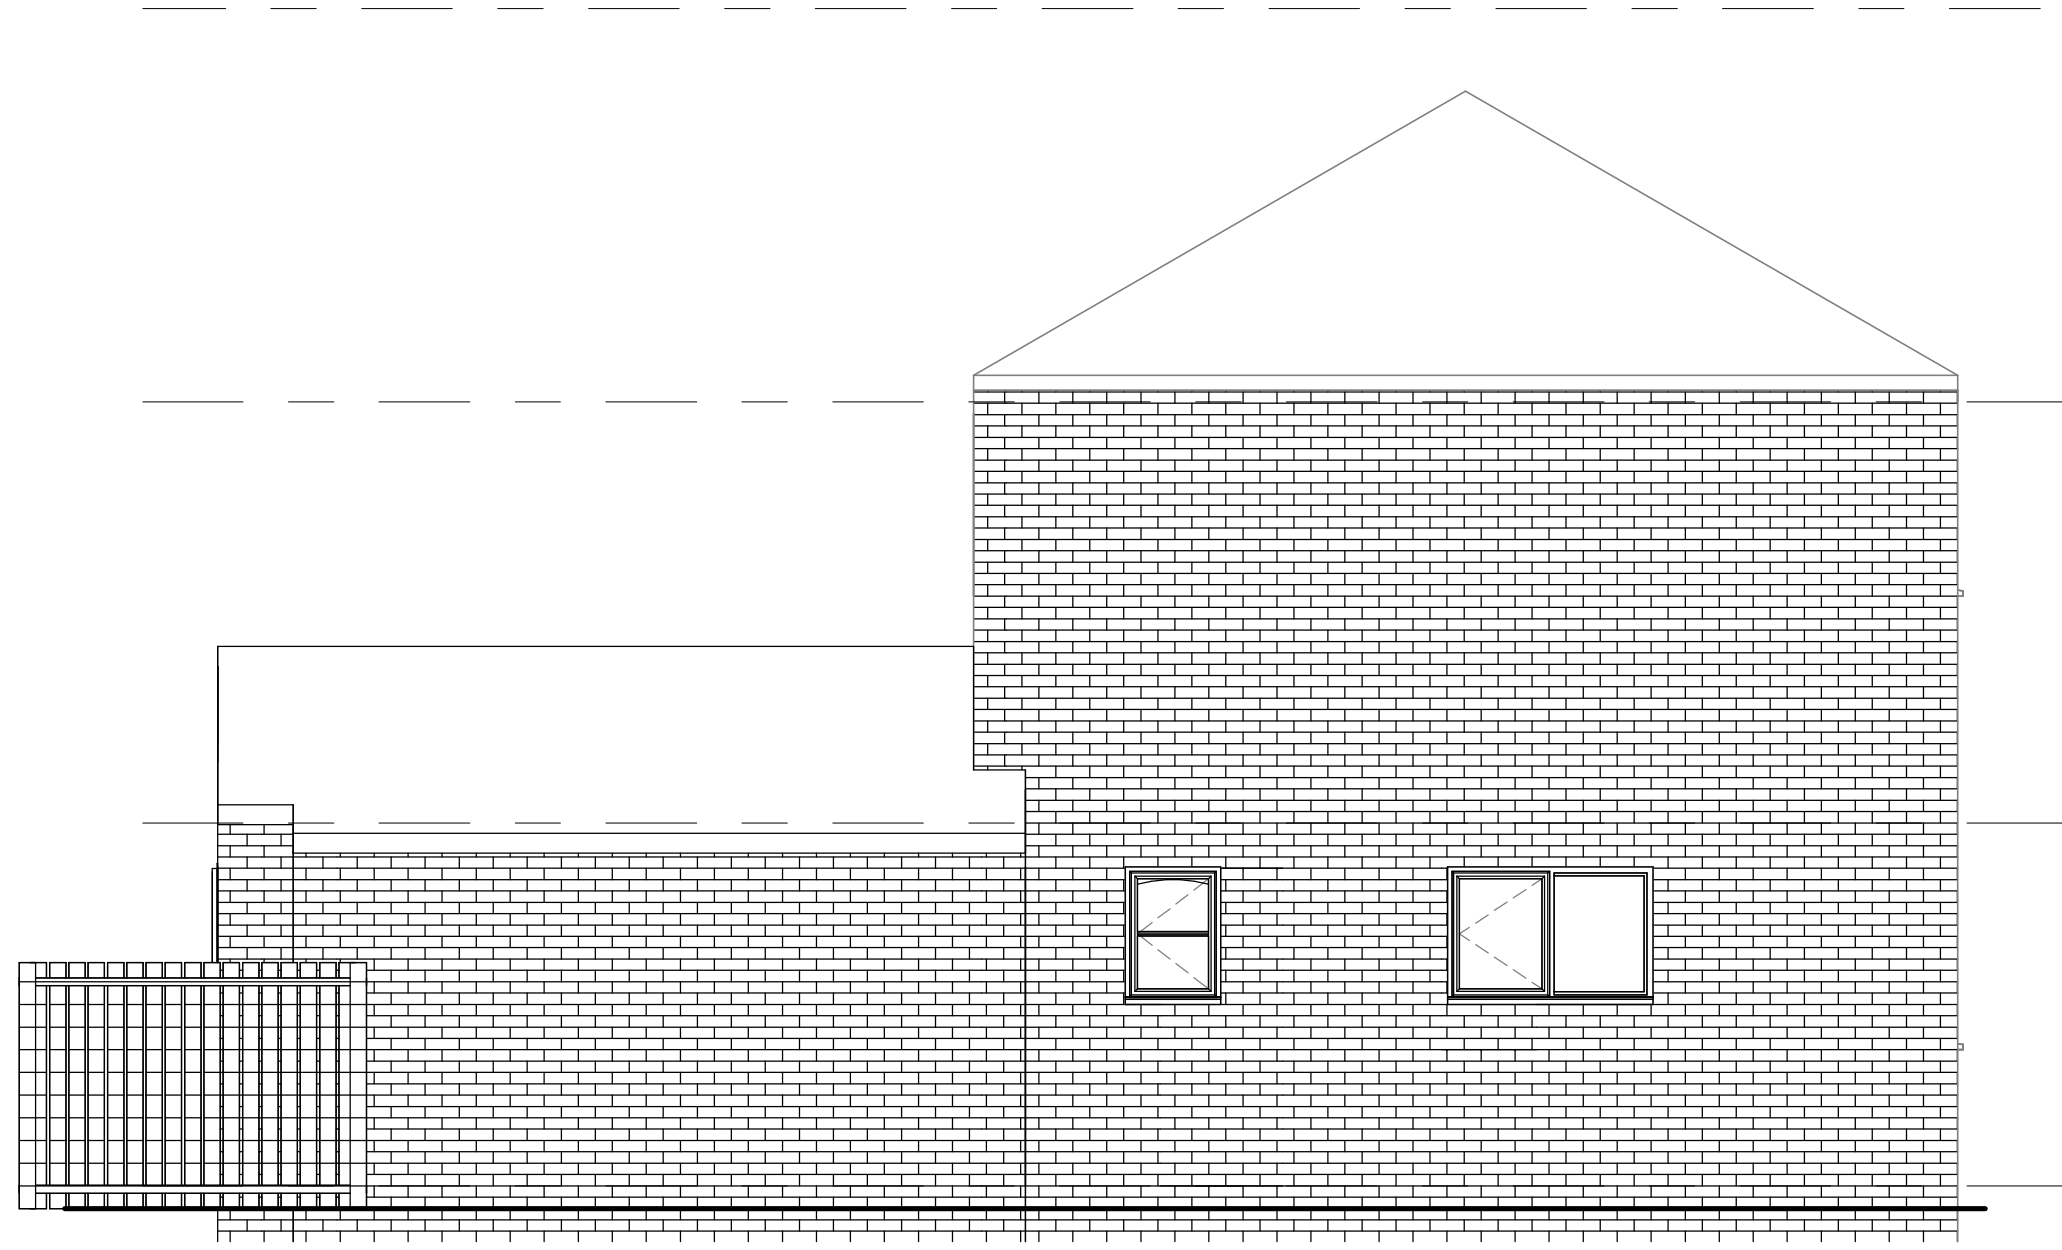


3 PROPOSED SIDE ELEVATION 1
1 : 50

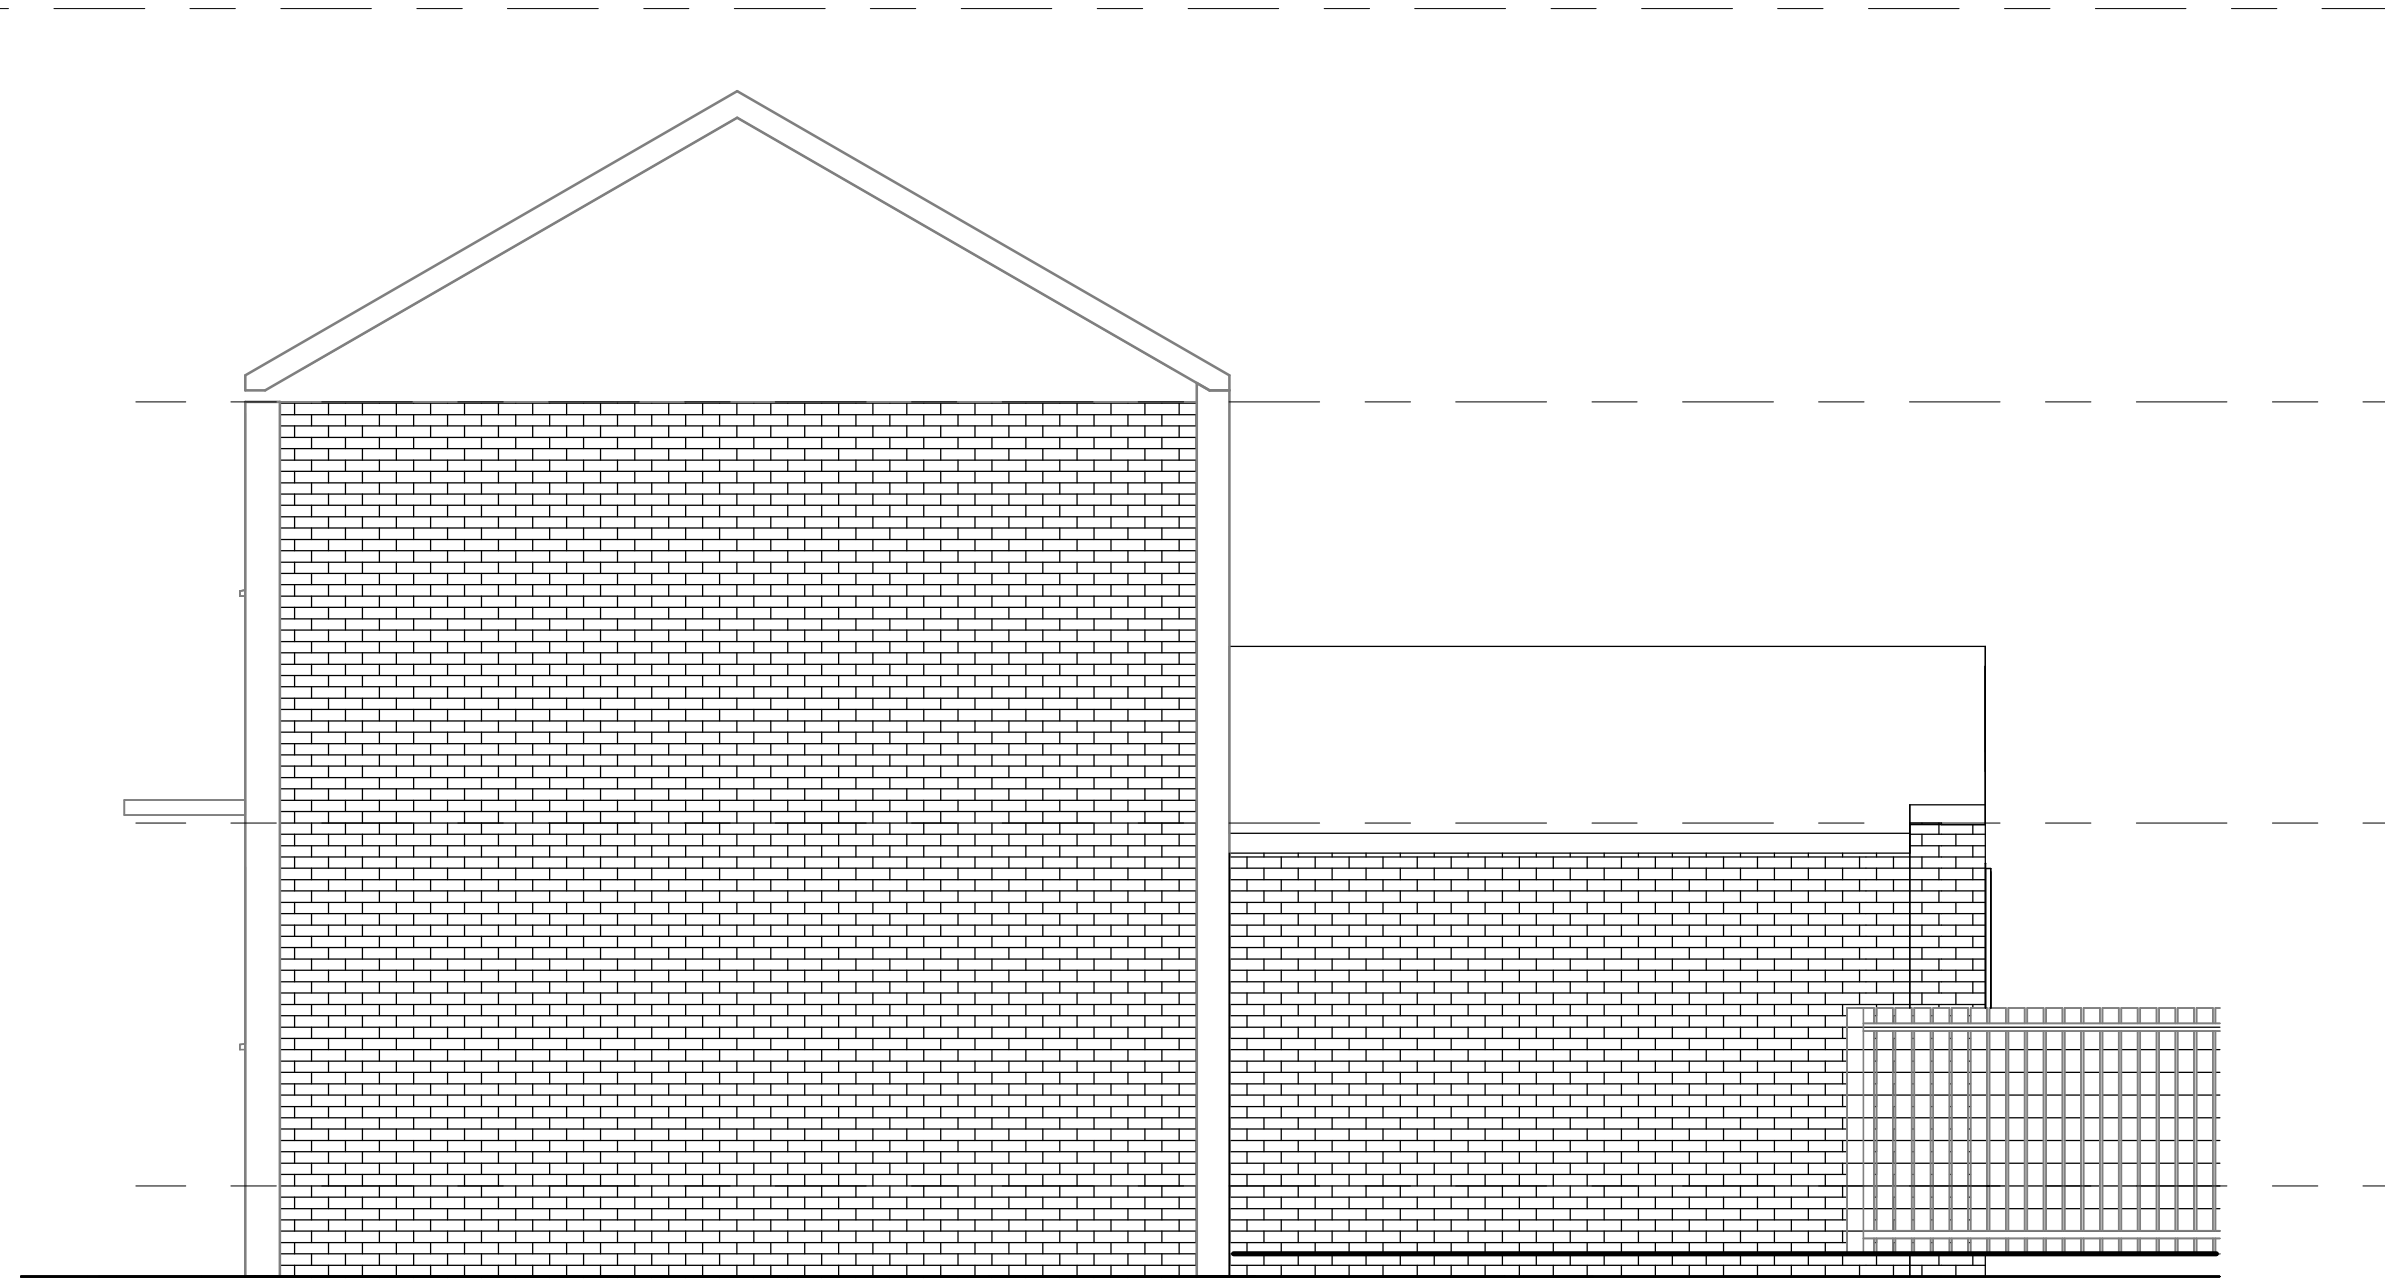


4 PROPOSED PARTY WALL ELEVATION.
1 : 50



1 PROPOSED FRONT ELEVATION
1 : 50

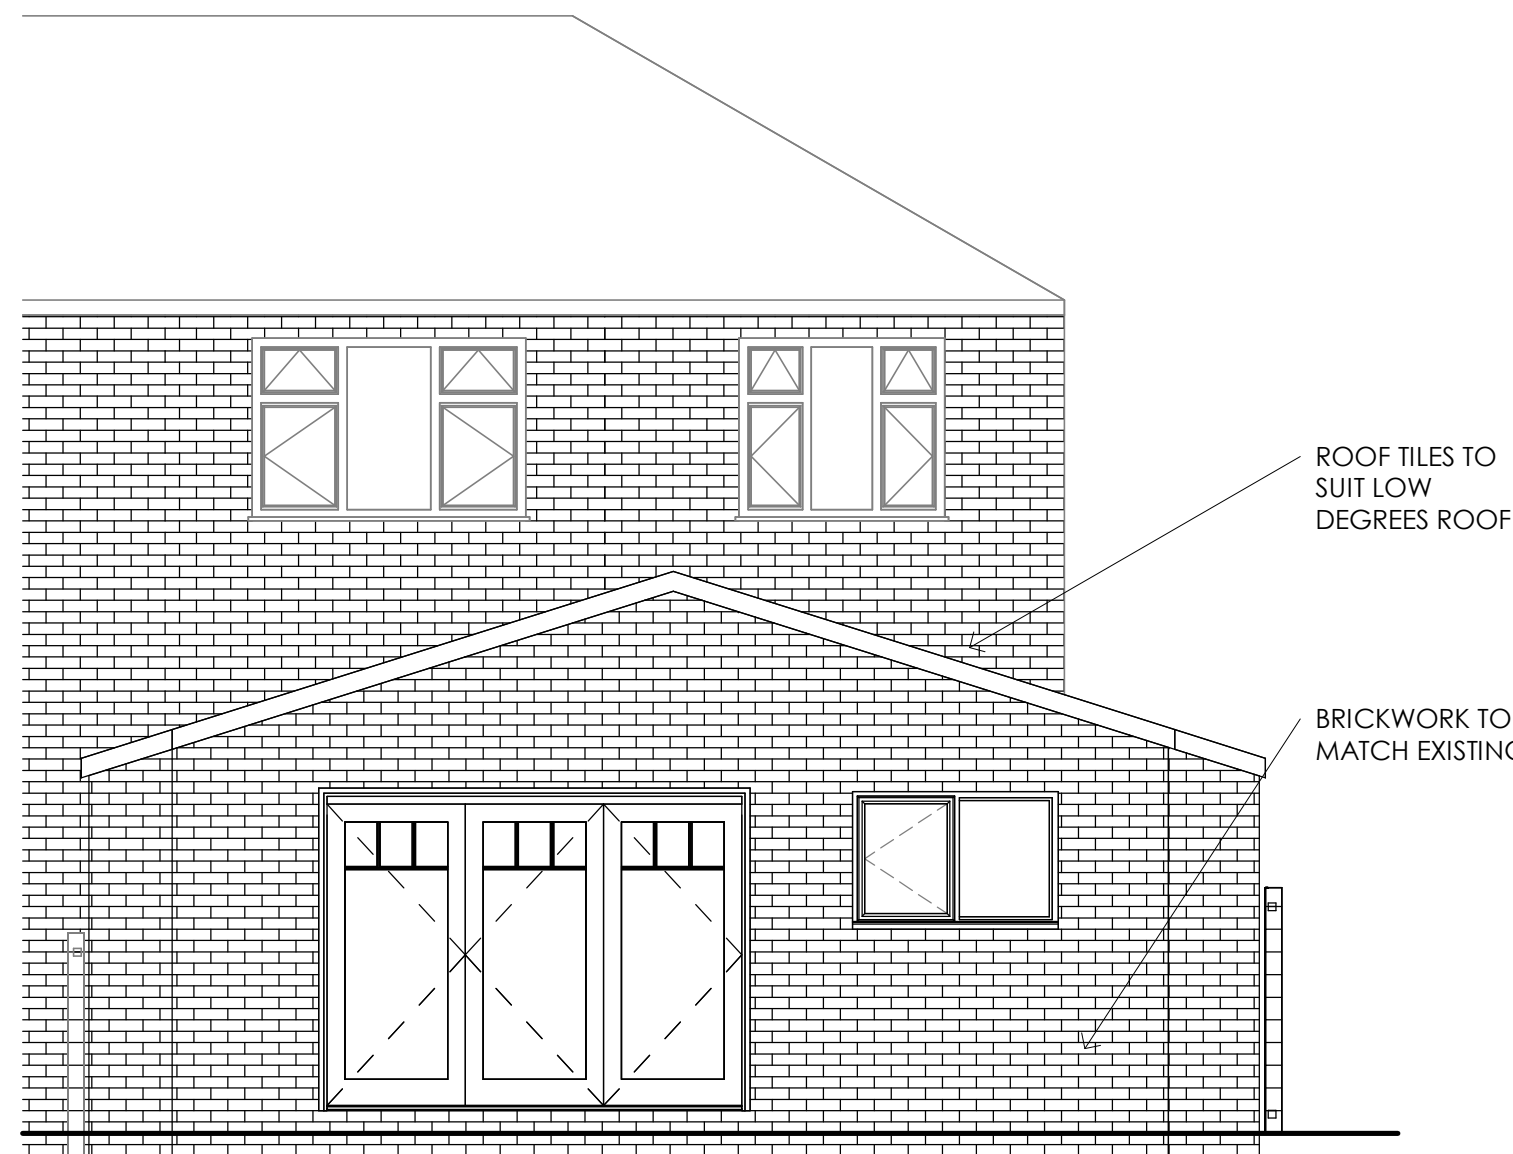

2 PROPOSED REAR ELEVATION
1 : 50

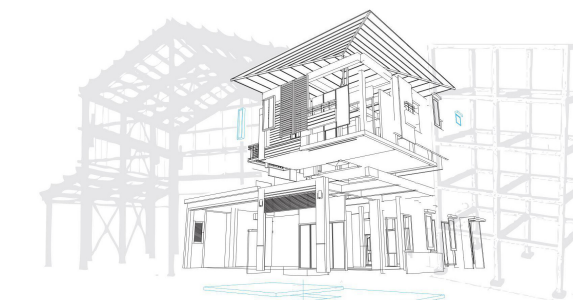

Vision | DESIGN | Group
Engineering Consultancy

Rev	Description	Date
3	DRAWINGS UPDATED	11/02/24
CODE I	SUITABILITY DESCRIPTION PLANNING SUBMISSION	
STATUS S2	PURPOSE OF ISSUE PLANNING SUBMISSION	
PROJECT 15 CALDERVALE AVENUE		
TITLE PROPOSED ELEVATIONS		
CLIENT 15 CALVERDALE AVENUE		
DRAWN BY MW	CHECKED BY MW	DATE 24.09.23
SCALE (@ A1) 1 : 50		PROJECT NUMBER MCS2185
DRAWING NUMBER A114		REV 3