



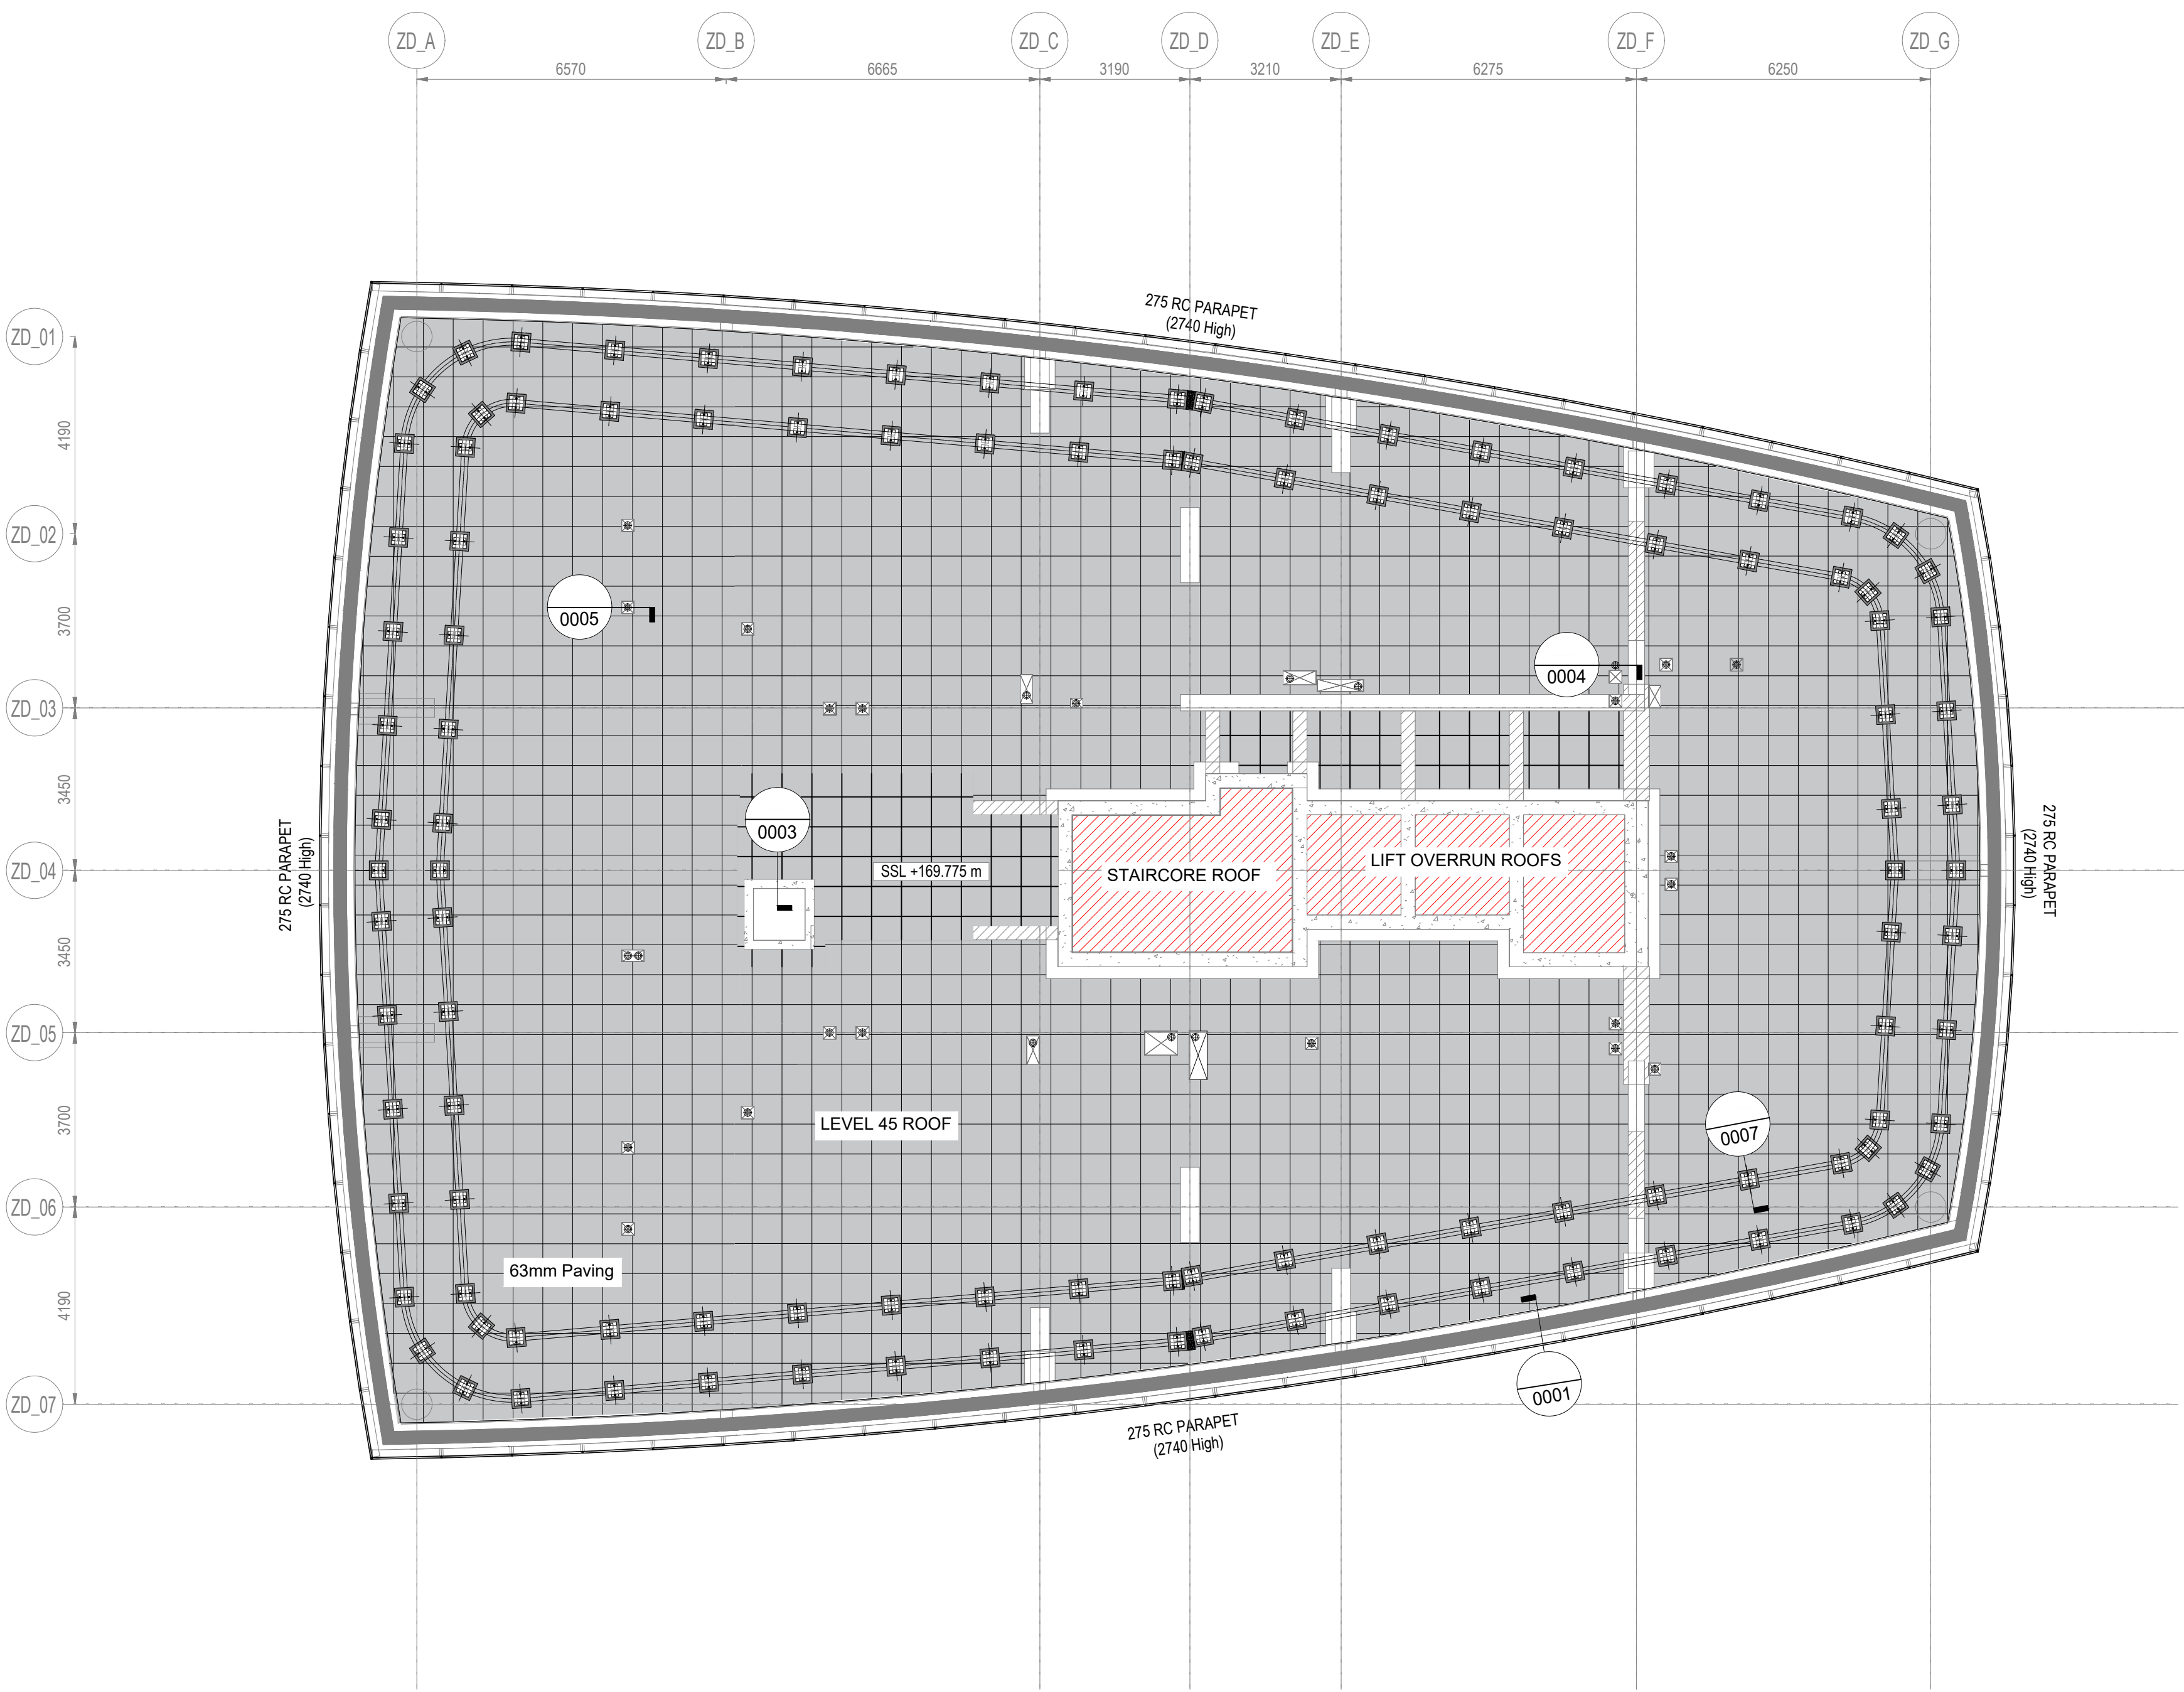


PV Plinth Detail, setting out, PV number and layout to be issued by MEP Subcontractor to confirm number of Plinths.
ASHP Plinth Layout to be issued by MEP Subcontractor.
Condensor Plinth Number / Setting out to be issued by MEP Subcontractor.

Bauder Hot Melt Roof Specification:
Level 45 Roof

 

- Concrete Deck by others (No Hollows, Deflections or Back-falls. Wood float finished and fully cured. Refer to Bauder Specification)
- Bauder Polymer Primer roller applied to concrete substrate and upstands at approx 4-6m2 per litre. Drying Time - approx. 30 mins.
- 1st layer of hot melt applied to a minimum depth of 3mm. (to be lapped onto previously installed detailing)
- Bauder Polyester Reinorcement Fleece rolled into 1st layer of hot melt while it is hot and tacky, ensuring partial bitumen bleed through. Overlaps to be a minimum of 100mm, ensuring layer of hot melt between layers.
- 2nd layer of hot melt applied to a minimum depth of 3mm (Total 6mm min between layers)
- Bauder AP2 Protection sheet laid onto hot melt with 100mm laps sealed with hot melt.
- 260mm (130mm + 130mm) Bauder JFRI Premium+ Insulation to achieve 0.12W/m2k u-value.
- JFRI WRFL Loose Laid on insulation with 300mm Laps.
- 600x600x63mm Precast concrete paving slabs laid on 15mm support pads with Min 80mm depth 20-40mm Washed rounded ballast margin to Roof penetrations.

Bauder Felt Roof Specification:
Lift Overrun

 

- Concrete Deck with screed to falls by others (No Hollows, Deflections or Back-falls. Wood float finished and fully cured. Refer to Bauder Specification)
- Bauder Quick Dry Primer applied to concrete deck using roller or brush. Avoid Pooling.
- Application Rate - 4-8m2/ Litre
- BauderTEC KSD FBS, 2.5mm Self-adhesive VCL bonded to concrete with min 100mm side and end laps torch sealed to provide bitumen bead extrusion.
- Bauder 180mm PIR FA-TE Insulation (120+60mm Multilayer) bonded with PU Adhesive.
- BauderTEC Sprint DUO Underlayer, 2mm Self Adhesive Underlayer (head laps 100mm/side laps 100mm) Ensuring bitumen bleed extrusion using lap roller.
- Bauder K4E, 4.2mm thick polyester reinforced torch on Capping Sheet. Head laps 100mm/ side laps 80mm Ensuring bitumen bleed extrusion, Charcoal Grey finish.

No.	Description	Date
DRAWING REVISIONS		



Project Name
First Street Roofing

Client
Downing Construction
Architect
Simpson Haugh Architects

Drawing Title
Building D
Level 45 Roof Plan

Project Number P222	Drawing Number FSS-PRI-D-PL-003	
First Issue Date 08.11.23	Drawn CM	Revision
Scale d.n.s	Checked -	C01