


DO NOT SCALE FROM THIS DRAWING.
This drawing is to be read in conjunction with all related drawings. All dimensions must be checked and verified on site before commencing any work or material production. The originator should be notified immediately of any discrepancy.





Ronson
building design

Tel: 07926826016
craig@ronsonbuildingdesign.co.uk

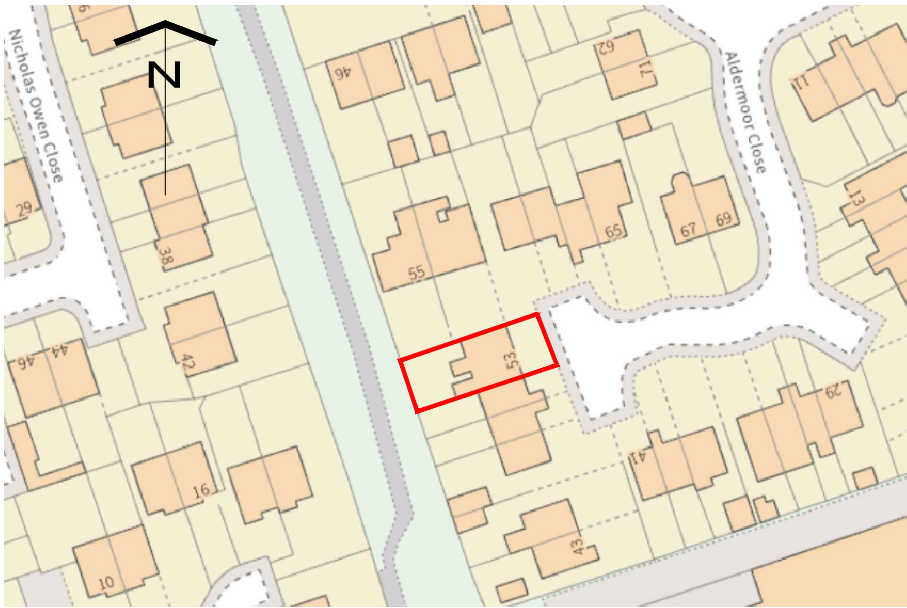

Location Plan (Scale - 1:1250)

 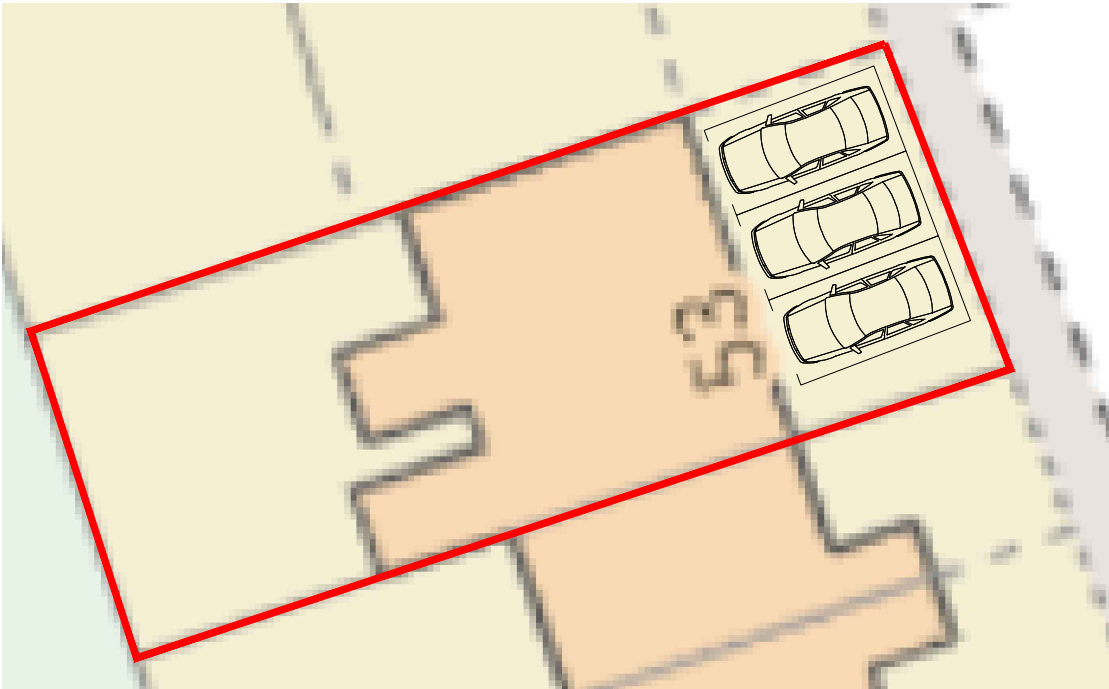

Site Plan (Scale - 1:200)




Rev	Date	Description
Issued For : INFORMATION PURPOSES ONLY		
Client		
-		
Project		
53 Aldermoor Close		
Scheme - Drawing Title		
Location & Site Plan		
-/	01	Date 24-03-2023
Project No.	Drawing No.	Revision
		Scale As Noted @ A3

DO NOT SCALE FROM THIS DRAWING.
This drawing is to be read in conjunction with all related drawings. All dimensions must be checked and verified on site before commencing any work or material production. The originator should be notified immediately of any discrepancy.




Ronson
building design

Tel: 07926826016
craig@ronsonbuildingdesign.co.uk

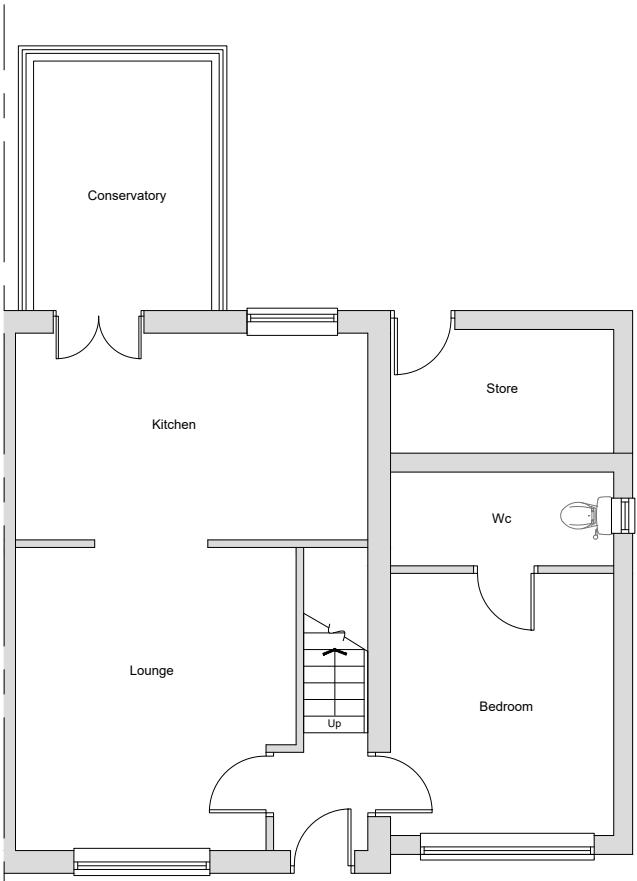


Existing GF Plan

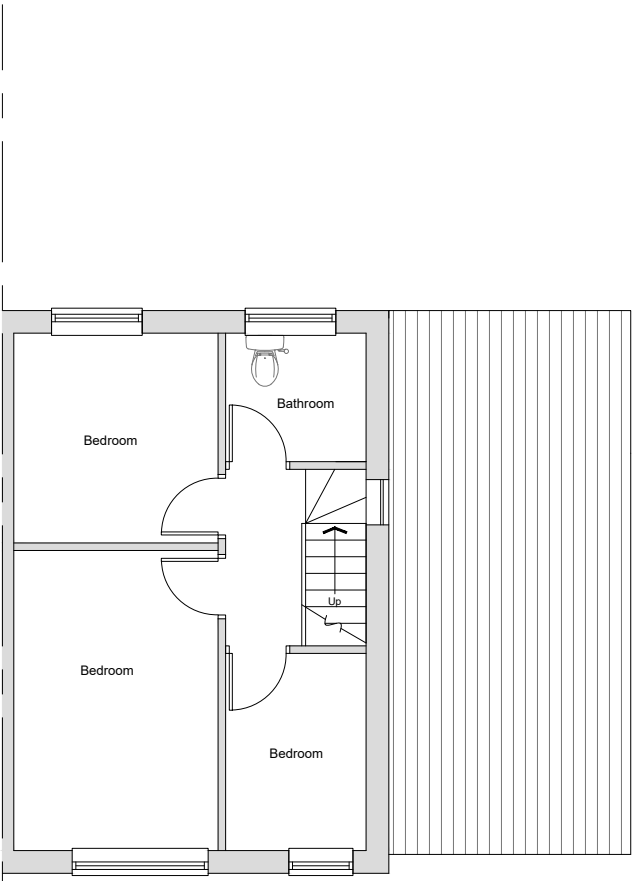

Existing FF Plan



Front Elevation

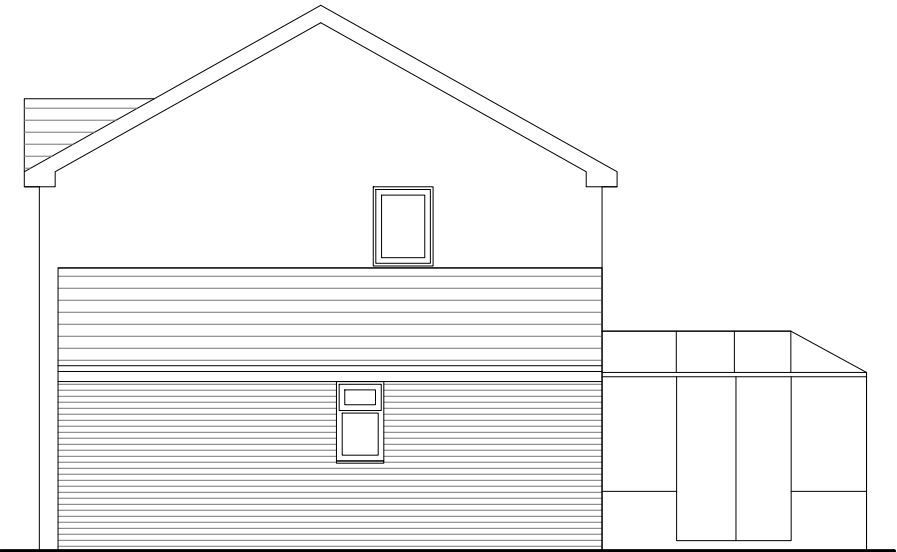

Side Elevation



Rear Elevation

Rev	Date	Description
-----	------	-------------

Issued For : **INFORMATION PURPOSES ONLY**

Client

-

Project

53 Aldermoor Close

Scheme - Drawing Title

Existing Plans

-/ 02 - Date 24-03-2023


Project No. Drawing No. Revision Scale 1:100 @A3

DO NOT SCALE FROM THIS DRAWING.
This drawing is to be read in conjunction with all related drawings. All dimensions must be checked and verified on site before commencing any work or material production. The originator should be notified immediately of any discrepancy.




Ronson
building design

Tel:07926826016
craig@ronsonbuildingdesign.co.uk

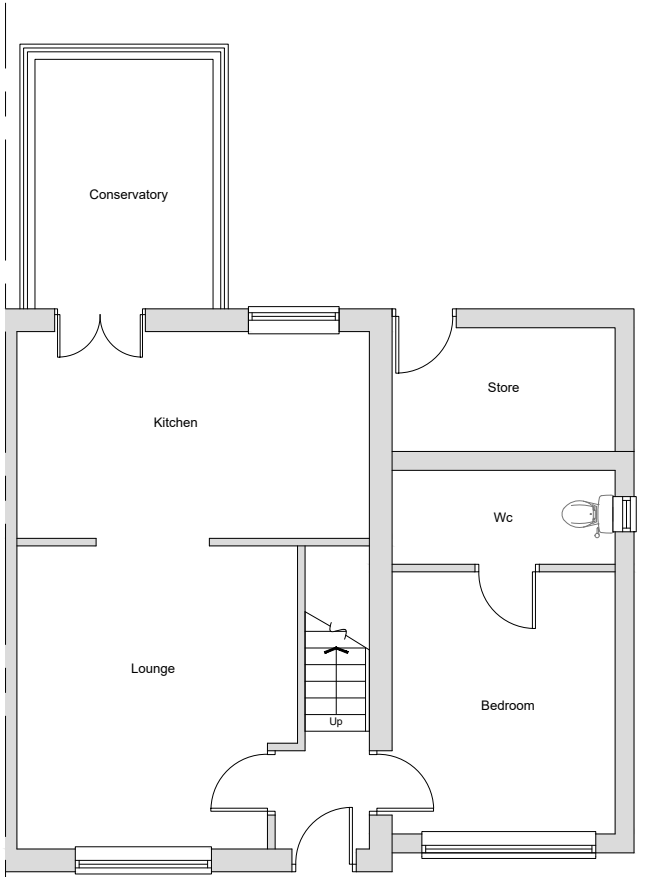

Proposed GF Plan

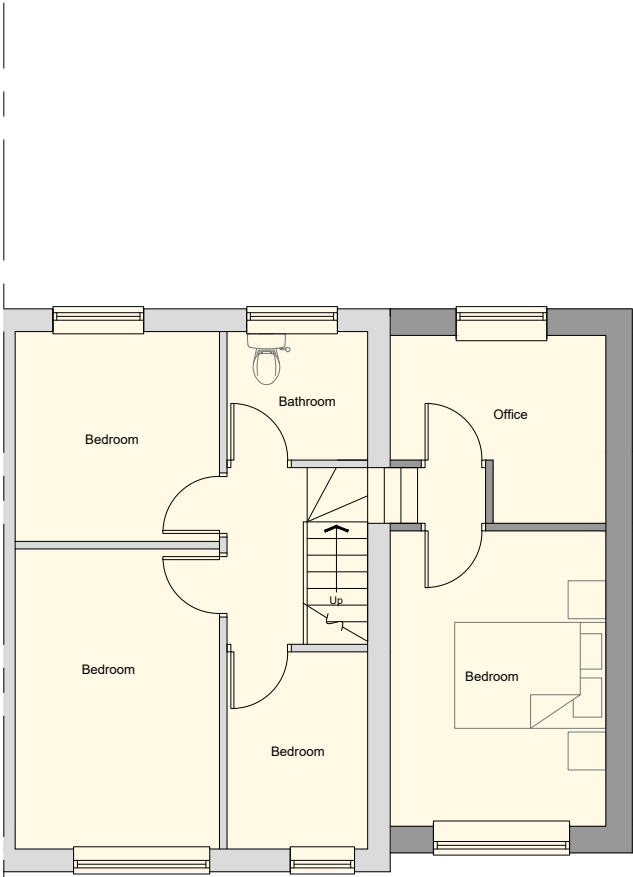

Proposed FF Plan

Rev	Date	Description
-----	------	-------------

Issued For : **INFORMATION PURPOSES ONLY**

Client
-

Project
53 Aldermoor Close

Scheme - Drawing Title
Proposed Plans



-/	03	-	Date	24-03-2023
Project No.	Drawing No.	Revision	Scale	1:100 @A3

DO NOT SCALE FROM THIS DRAWING.
This drawing is to be read in conjunction with all related drawings. All dimensions must be checked and verified on site before commencing any work or material production. The originator should be notified immediately of any discrepancy.



Ronson
building design

Tel:07926826016
craig@ronsonbuildingdesign.co.uk

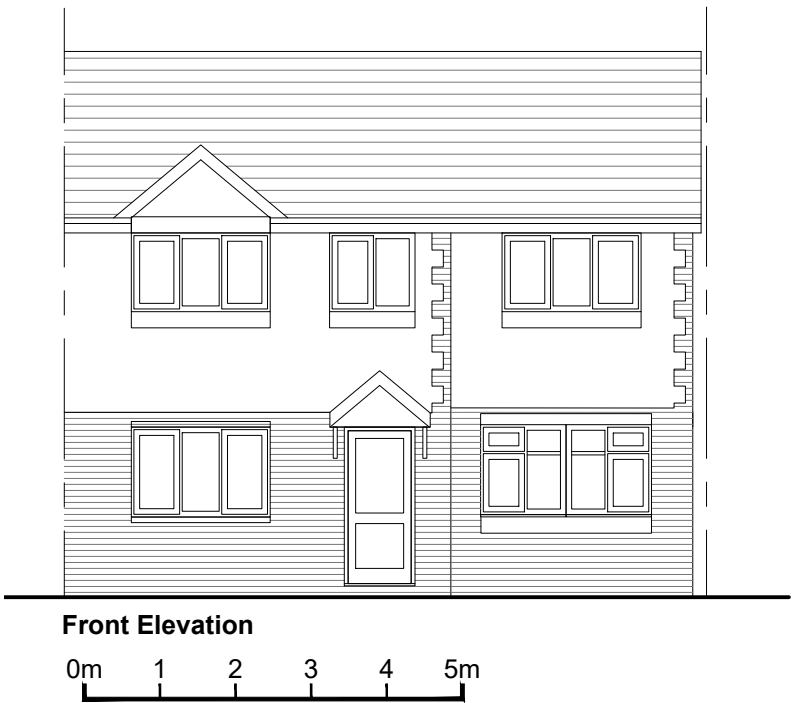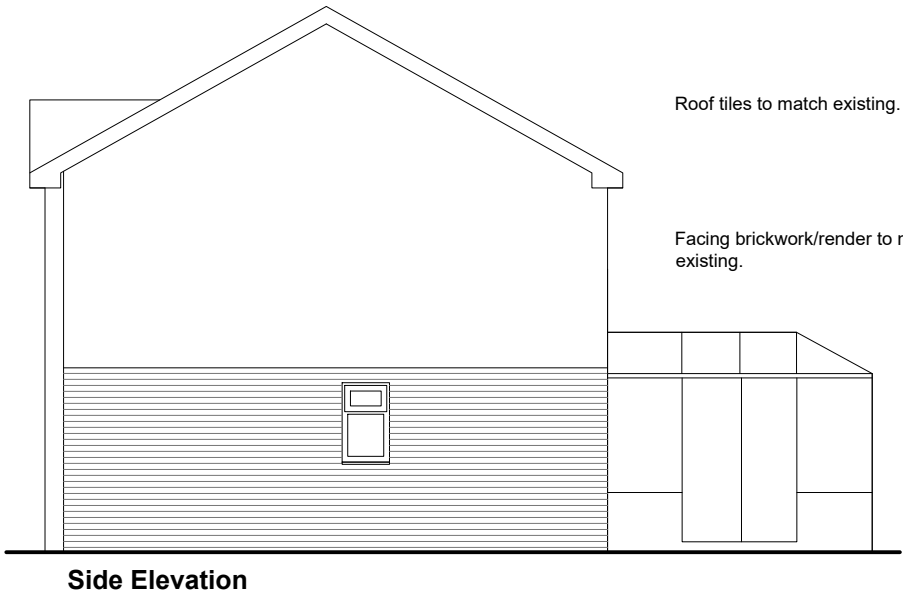

Rev	Date	Description
-----	------	-------------

Issued For : **INFORMATION PURPOSES ONLY**

Client
-

Project
53 Aldermoor Close

Scheme - Drawing Title
Proposed Elevations

Project No. Drawing No. Revision Scale 1:100 @A3

04

Date 24-03-2023