

NOTES



DO NOT SCALE FROM THIS DRAWING.
ALL DIMENSIONS TO BE CHECKED ON SITE.
(DRAWINGS MAYBE SCALED FOR LOCAL AUTHORITY & PLANNING PURPOSE ONLY)
COPYRIGHT PROTECTED.

ORIGINAL A1


FOR TENDER
DO NOT USE FOR CONSTRUCTION

CONSULTANT REFERENCES IN DRAWING:


STRUCTURAL - REF/REVISION

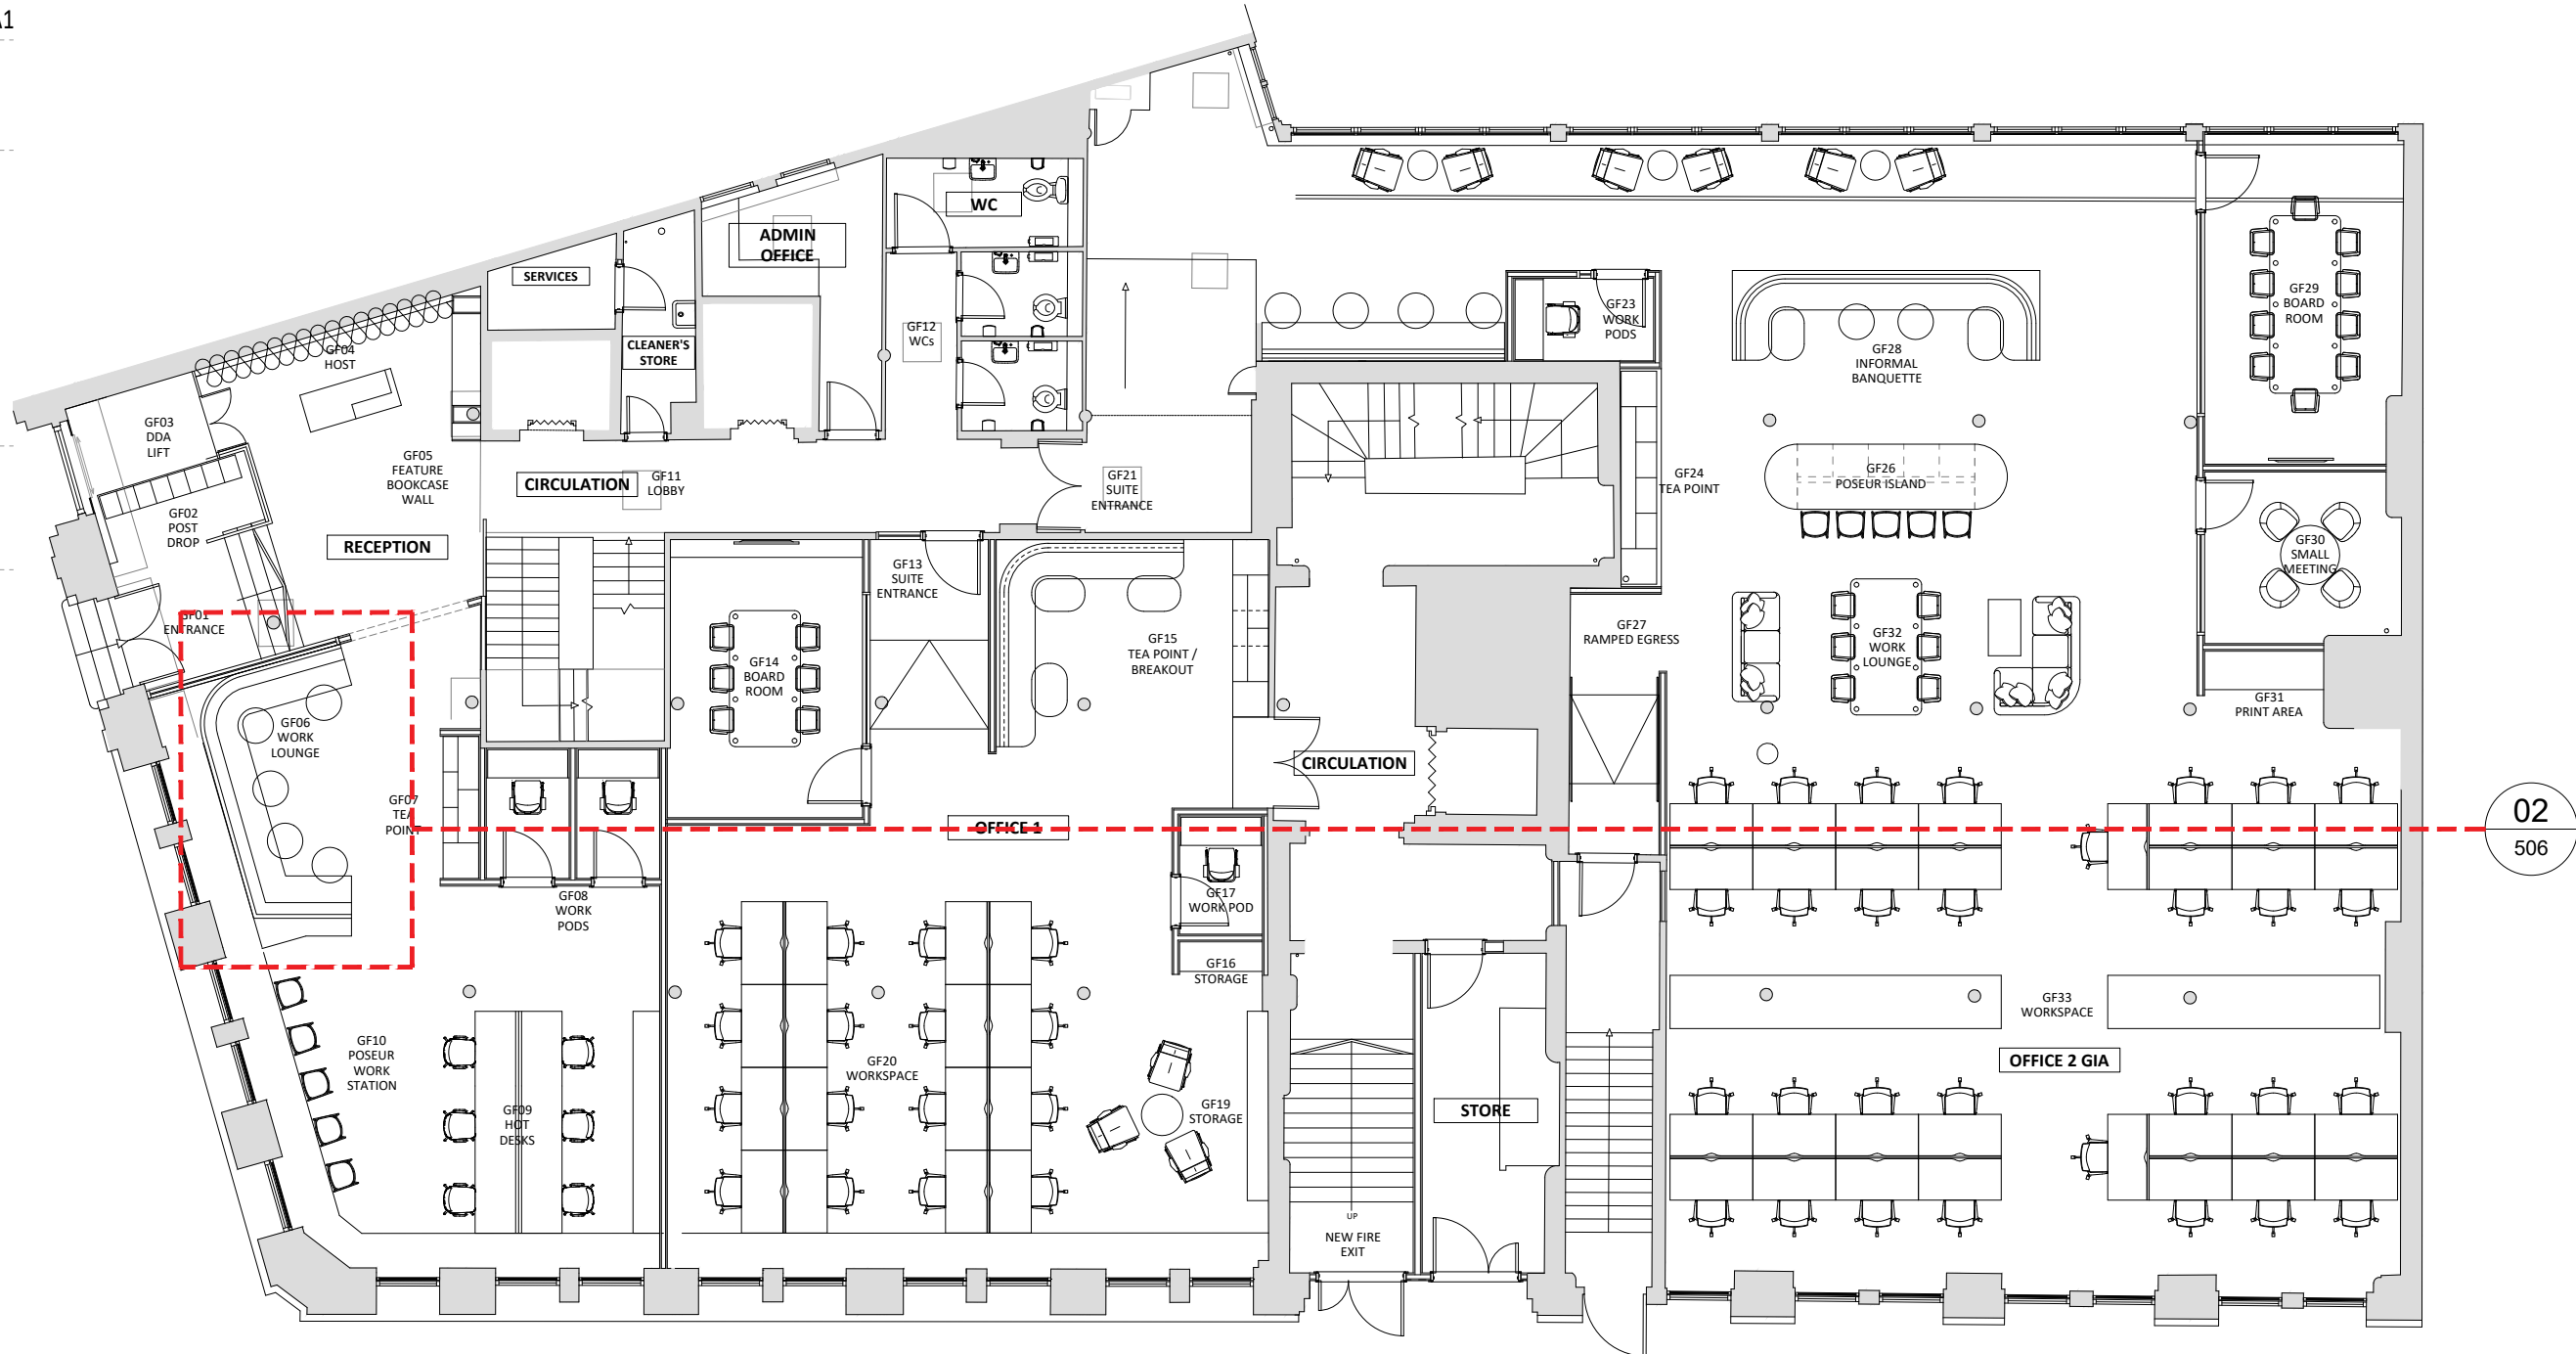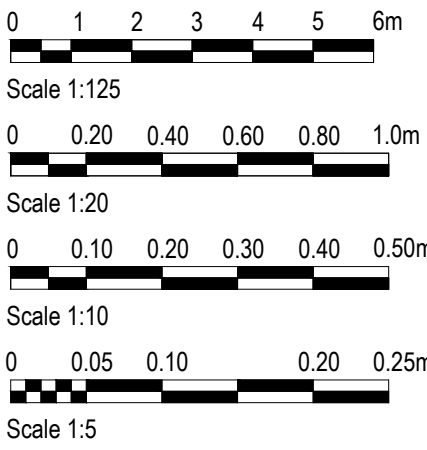


01 GROUND FLOOR PLAN
506 SCALE - 1:125 @ A1 AS PROPOSED

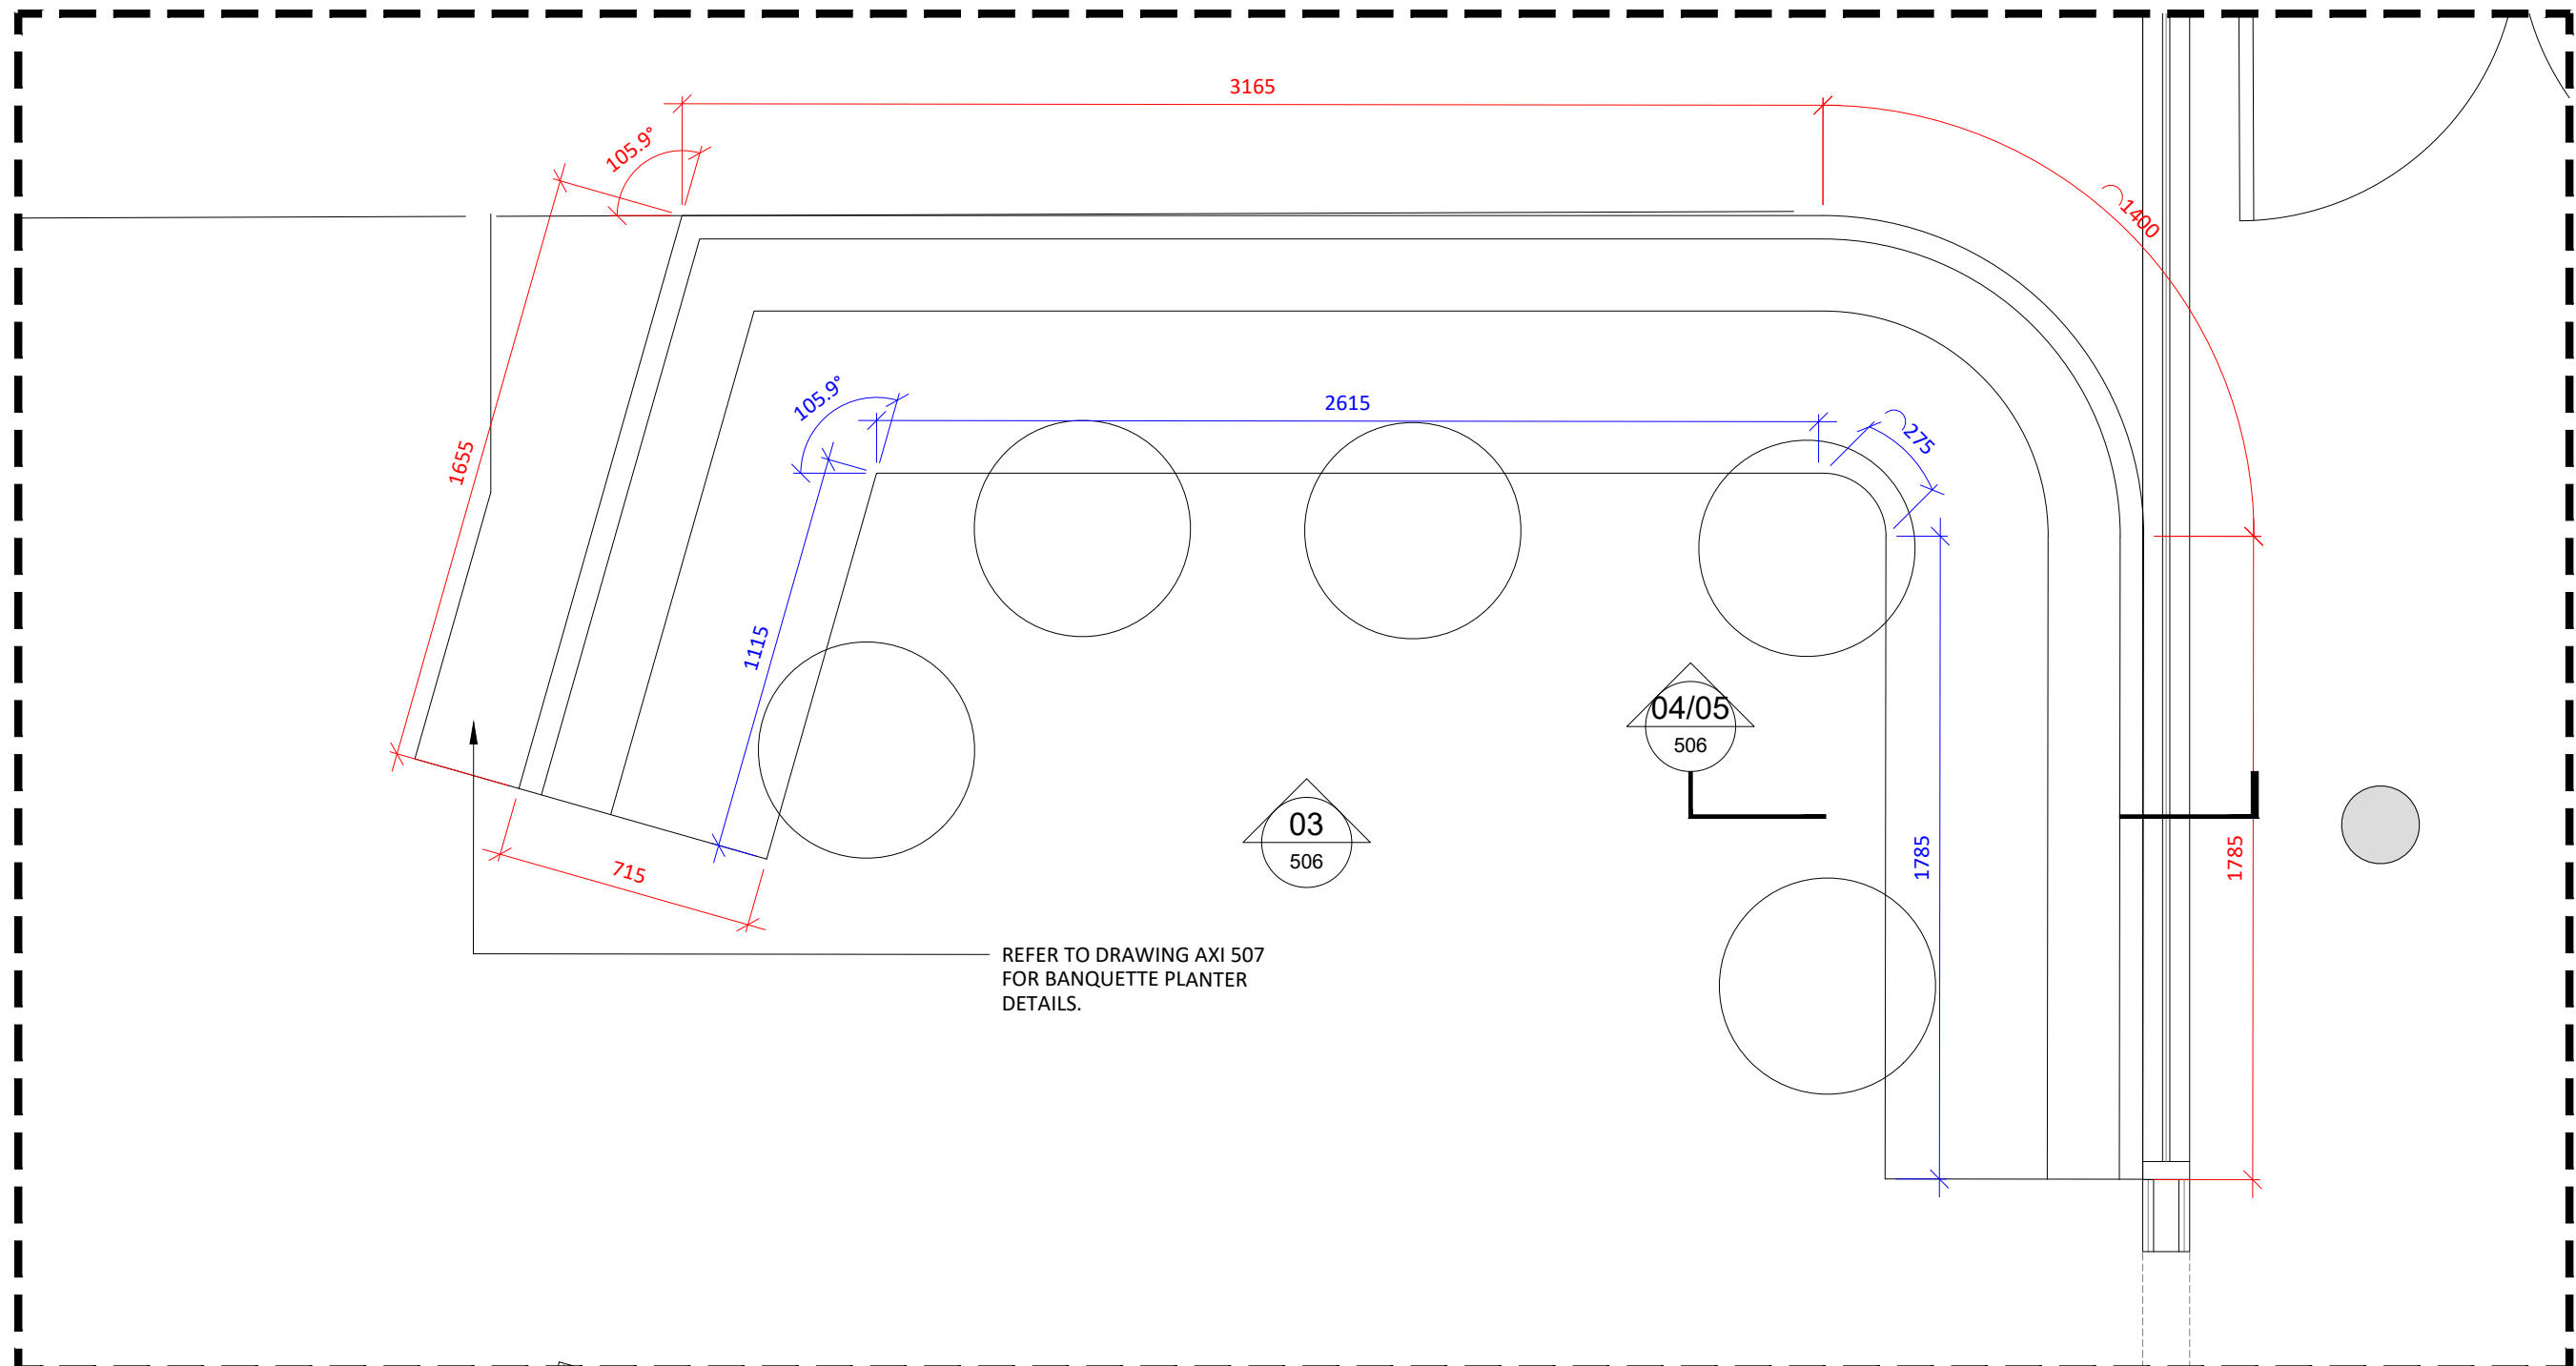


02 GROUND FLOOR - RECEPTION - BANQUETTE PLAN
506 SCALE - 1:20 @ A1 AS PROPOSED

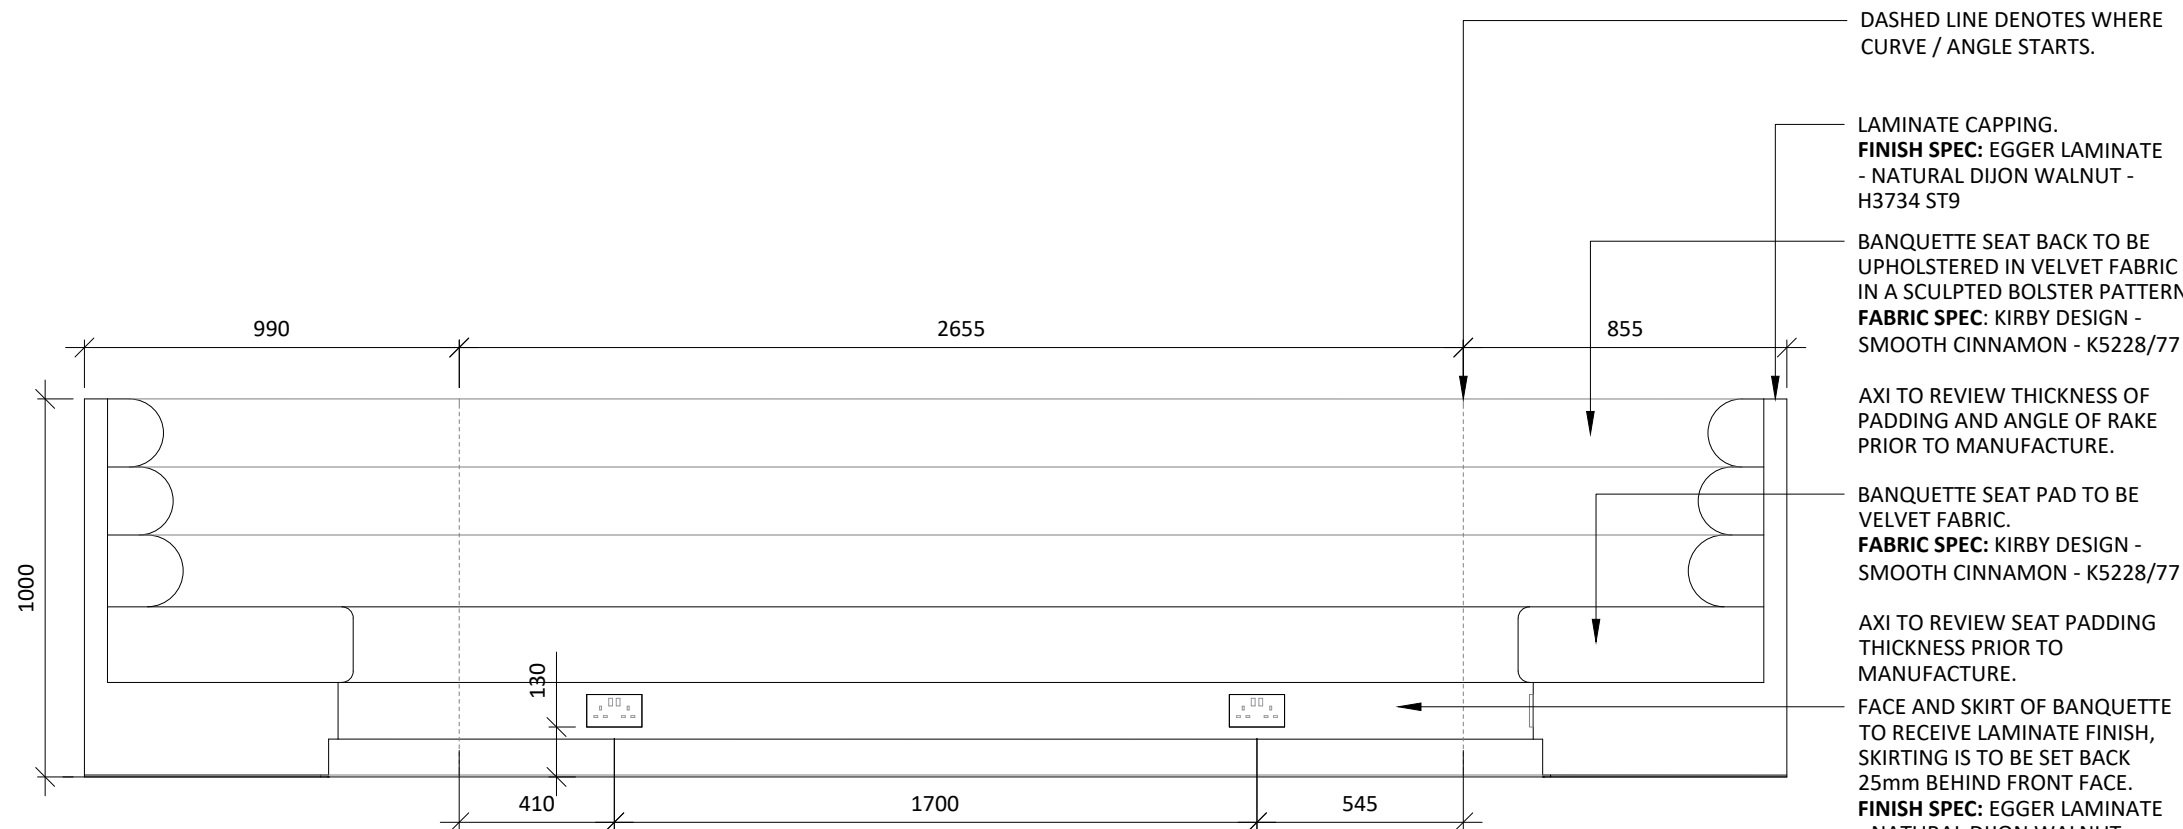


03 RECEPTION BANQUETTE ELEVATION
506 SCALE - 1:20 @ A1 AS PROPOSED

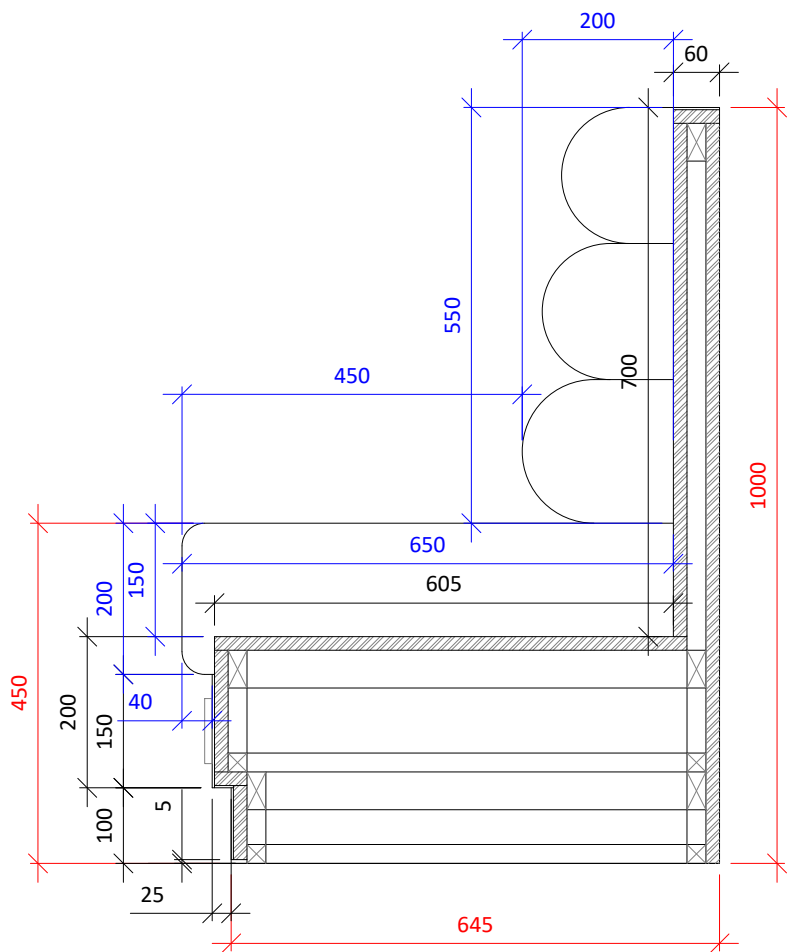

04 BANQUETTE SECTION (DIMENSIONS)
506 SCALE - 1:10 @ A1 AS PROPOSED

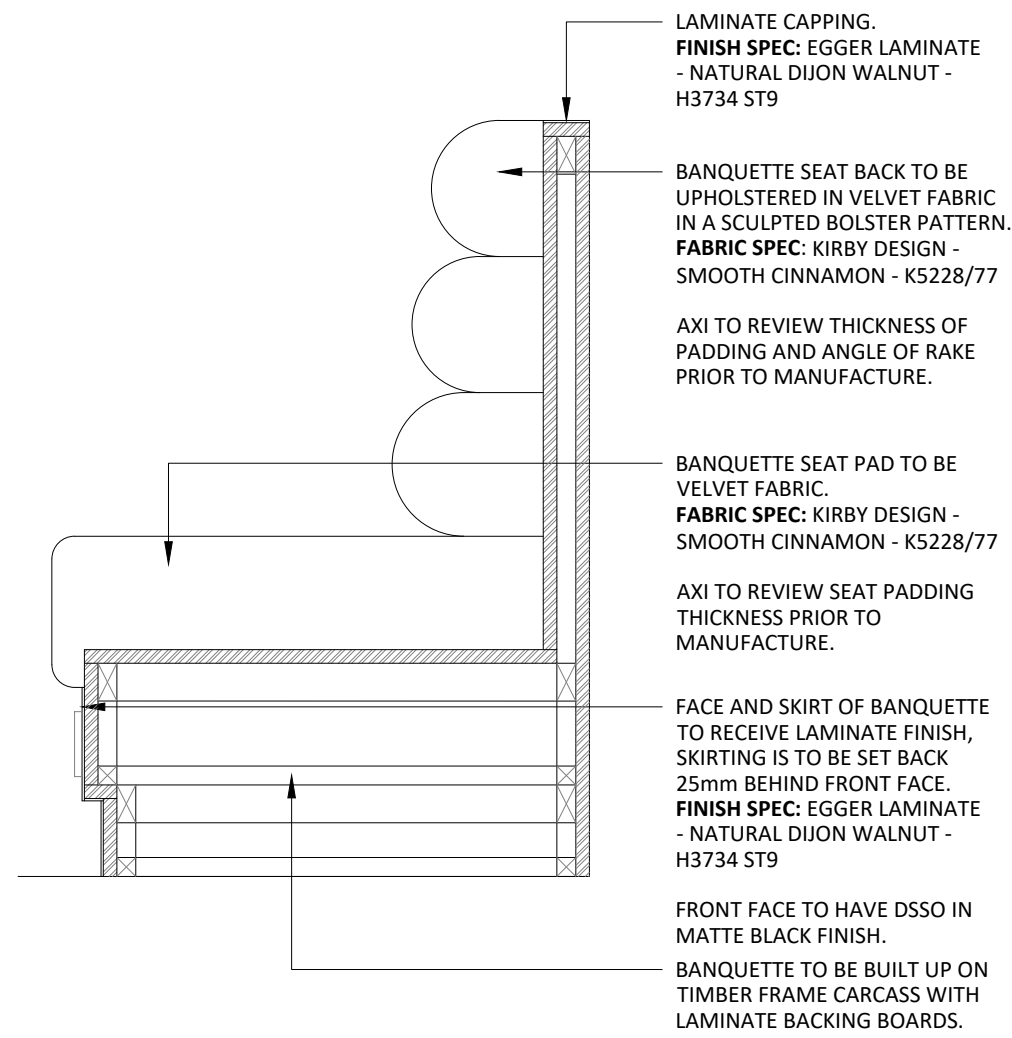

05 BANQUETTE SECTION (SPECIFICATIONS)
506 SCALE - 1:10 @ A1 AS PROPOSED

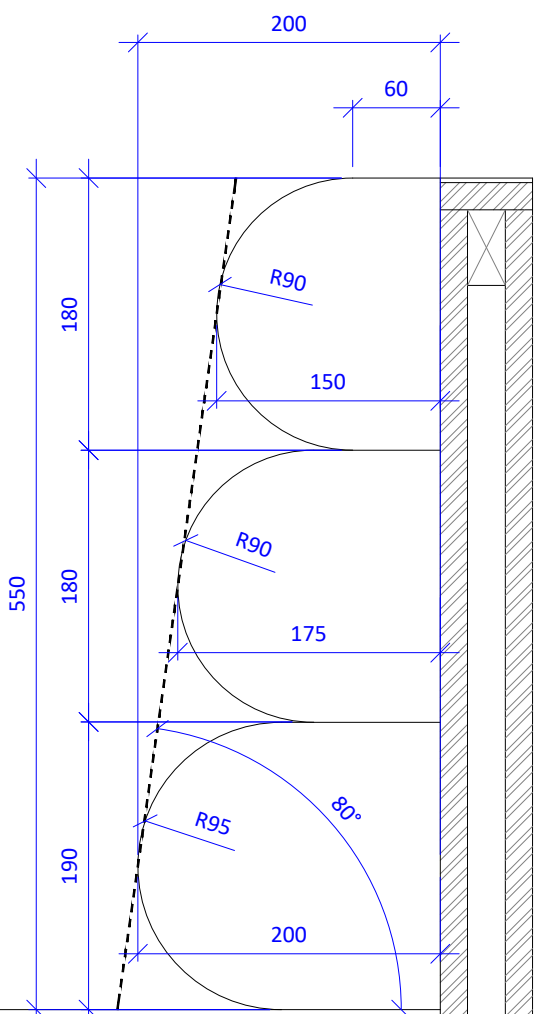

04 BANQUETTE SECTION BACK CALL-OUT (DIMENSIONS)
506 SCALE - 1:5 @ A1 AS PROPOSED

BLUE DIM LINE IS MEASURED TO THE UPHOLSTERED ELEMENTS.
RED DIM LINE IS MEASURED TO THE CRITICAL SETTING OUT / MANUFACTURE DIMENSIONS.

4.00	24/05/24	ISSUED FOR TENDER	JW	ARB
REV	DATE	DESCRIPTION	DRAWN	CHECKED

AXI bruntwood SciTech		PROJECT 117 - 119 PORTLAND STREET MANCHESTER	
		DRAWING REFERENCE GROUND FLOOR - RECEPTION BANQUETTE DETAILS AS PROPOSED	
CLIENT		JOB REFERENCE 23 - 192	DRAWING SCALE varies@A1
		DATE 28/04/24	DRAWN ARB
		CHECKED FWE	STAGE 4
		REV 00	