



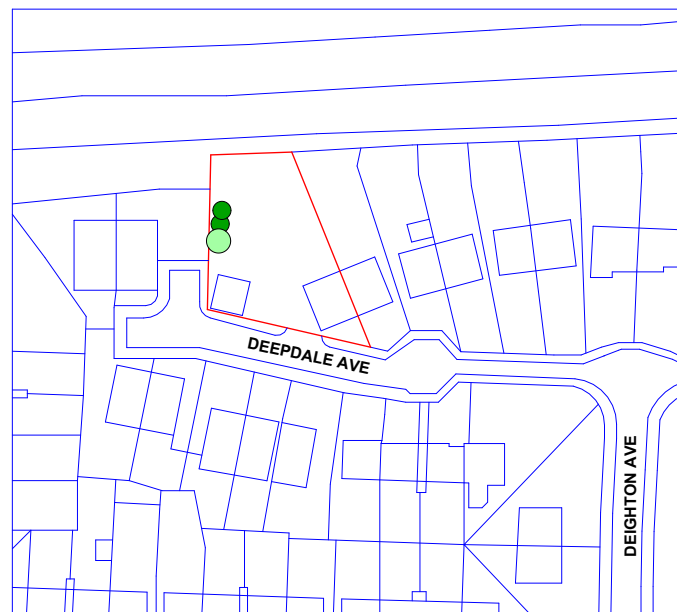

Location plan


1 : 1250

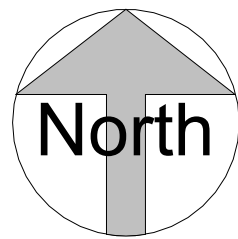

VISUAL SCALE 1:1250 @ A3

Existing tree/shrubs to be removed

Existing timber shed/structure to be demolished

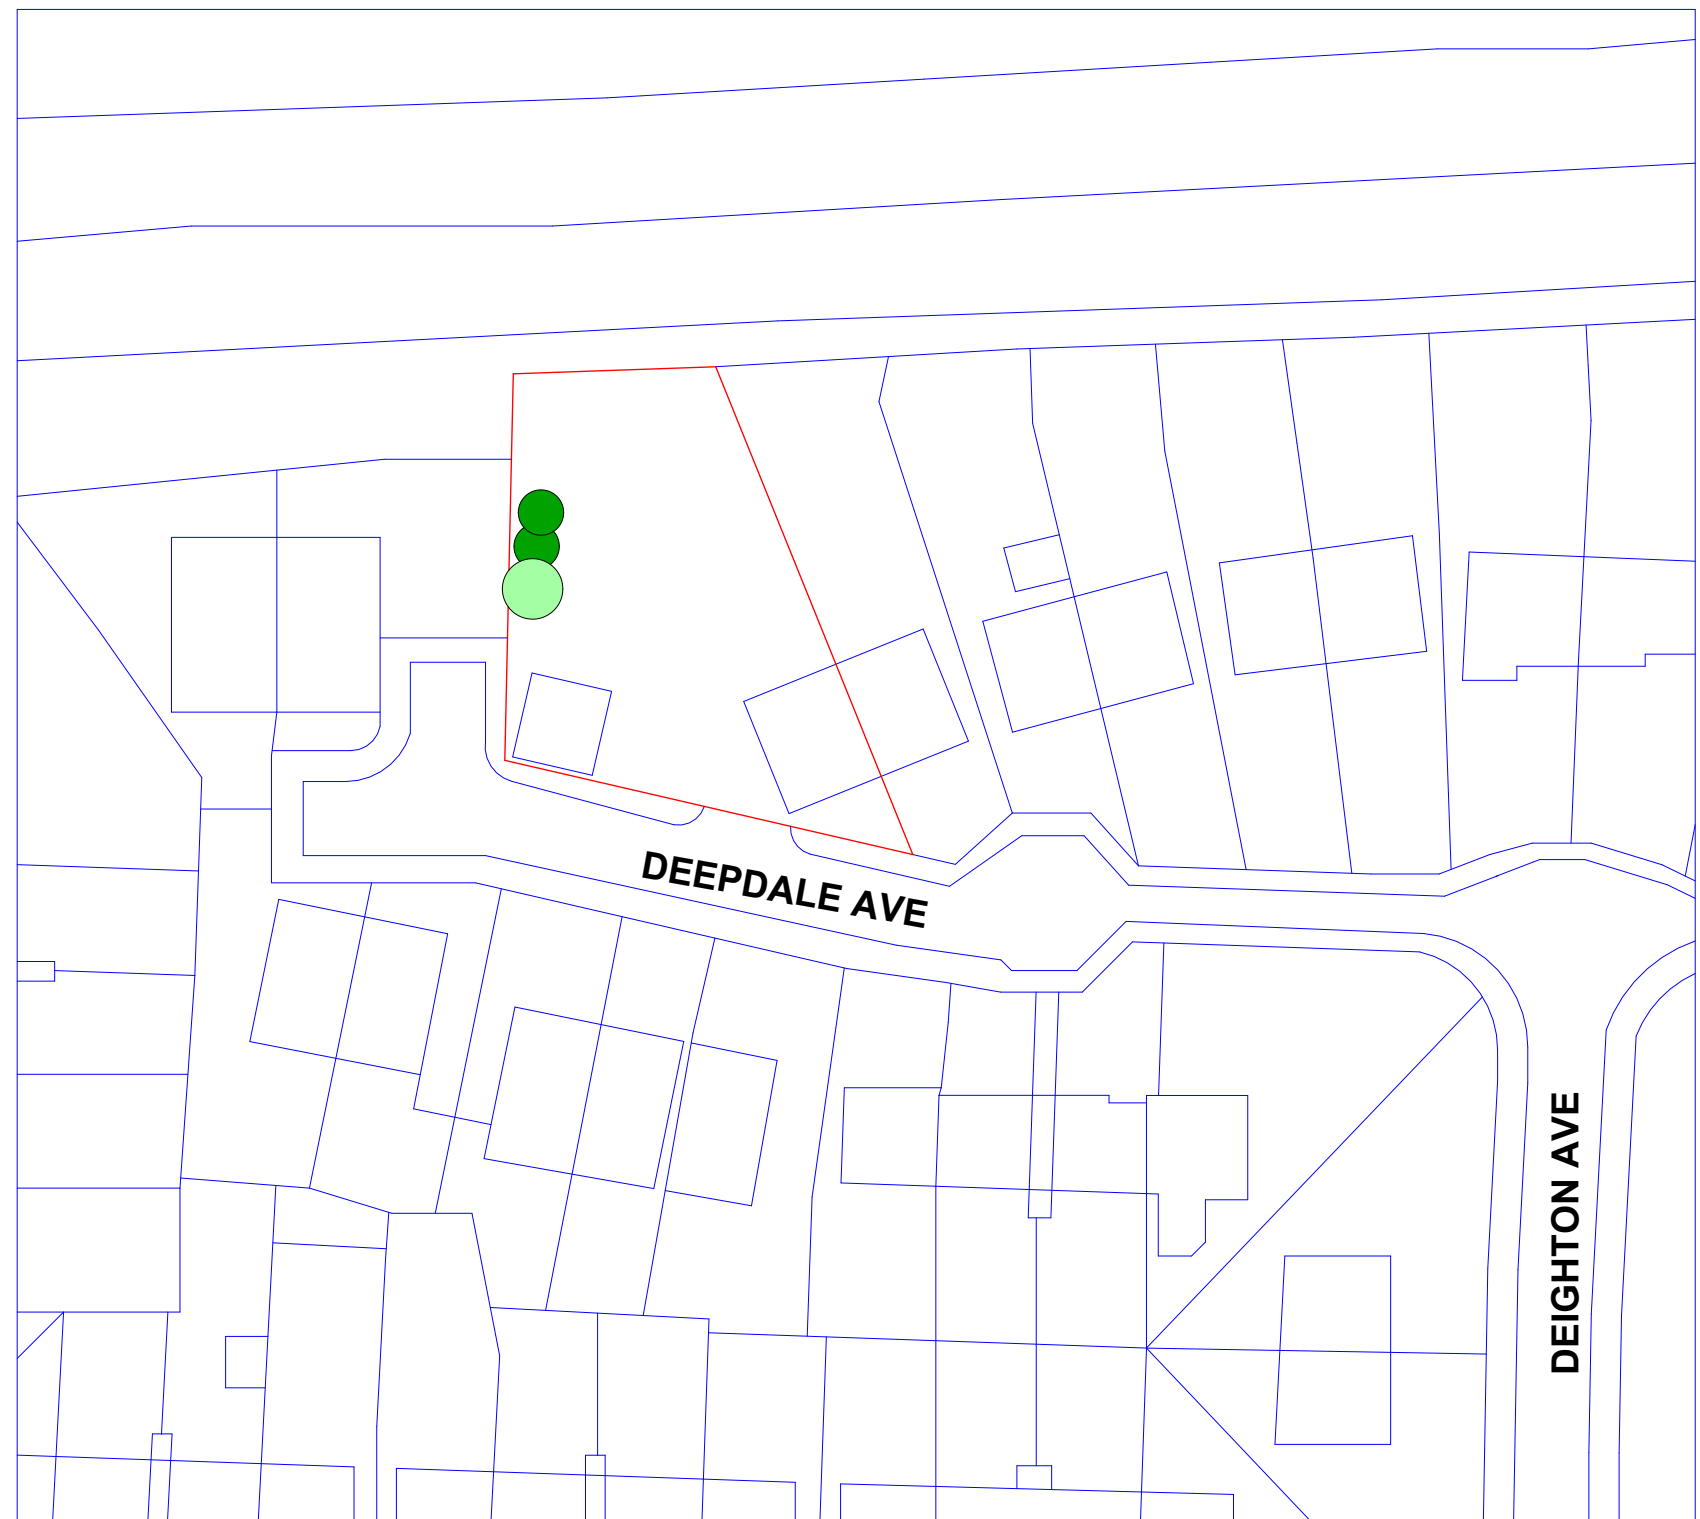

Site Plan

1 : 500




VISUAL SCALE 1:500 @ A3

THIS DRAWING IS THE COPYRIGHT OF MD DESIGN CONSULTANCY. DO NOT SCALE FROM THESE DRAWINGS. ALL LEVELS/DIMENSIONS TO BE CHECKED ON SITE PRIOR TO WORKS COMMENCING. REPORT ALL DISCREPANCIES TO CLIENT/DESIGNER.



VISUAL SCALE 1:500 @ A3

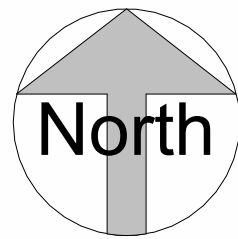

Proposed Site Plan

1 : 500



VISUAL SCALE 1:1250 @ A3



Proposed Location Plan


1 : 1250




Existing level access/drop kerb to be made wider to allow for proposed driveway access.

See page A206 for boundary treatments and details.


THIS DRAWING IS THE COPYRIGHT OF MD DESIGN CONSULTANCY. DO NOT SCALE FROM THESE DRAWINGS. ALL LEVELS/DIMENSIONS TO BE CHECKED ON SITE PRIOR TO WORKS COMMENCING. REPORT ALL DISCREPANCIES TO CLIENT/DESIGNER.

 


VISUAL SCALE 1:100 @ A3

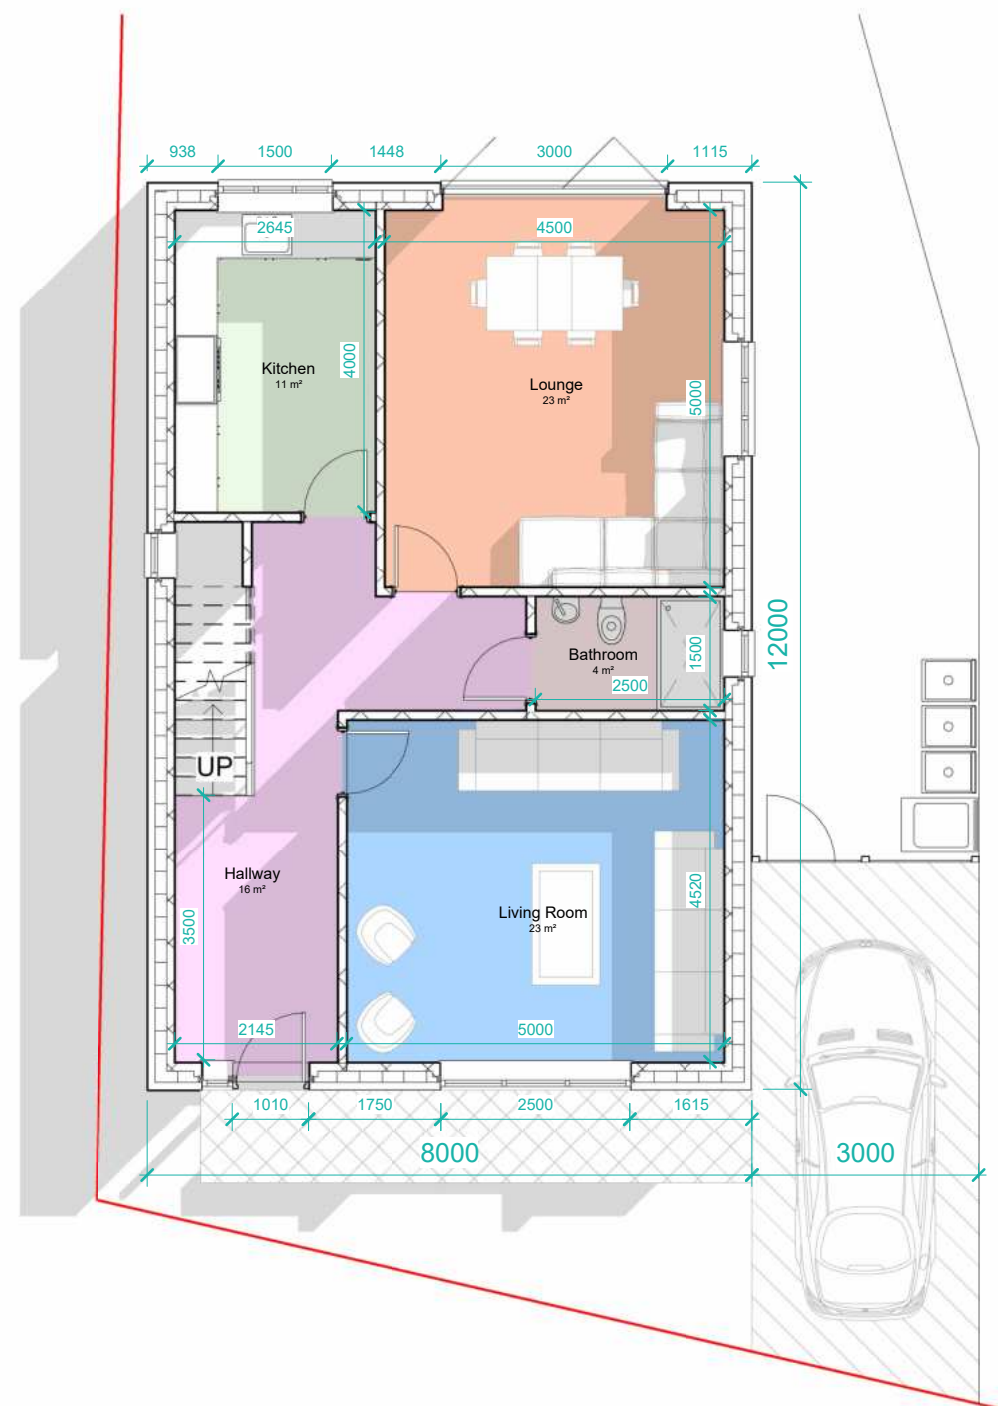

PP Ground Floor
1 : 100

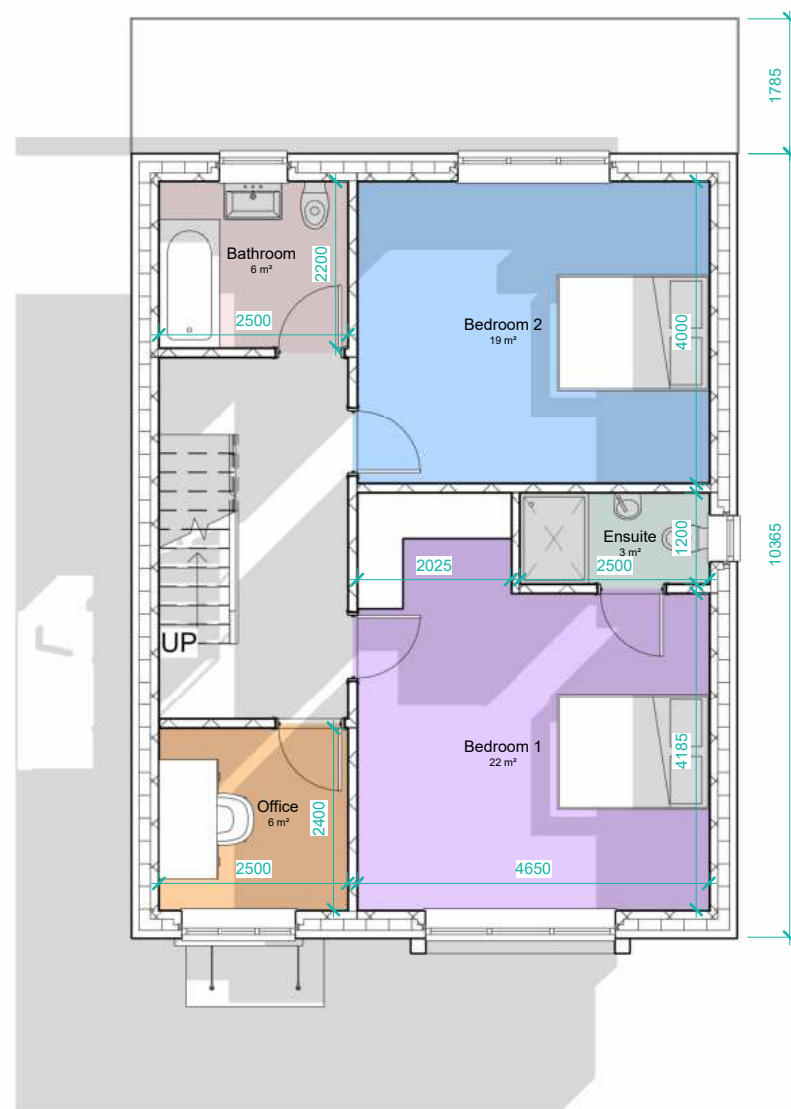


PP First Floor
1 : 100

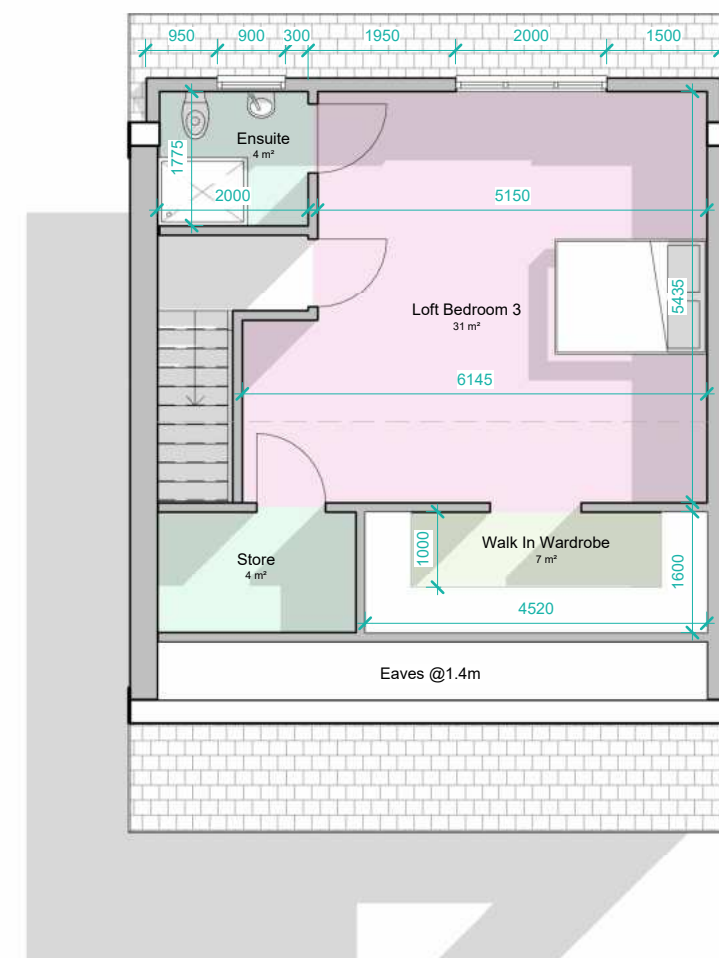

PP Loft
1 : 100

THIS DRAWING IS THE COPYRIGHT OF MD DESIGN CONSULTANCY. DO NOT SCALE FROM THESE DRAWINGS. ALL LEVELS/DIMENSIONS TO BE CHECKED ON SITE PRIOR TO WORKS COMMENCING. REPORT ALL DISCREPANCIES TO CLIENT/DESIGNER.

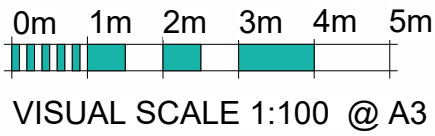

ALL MATERIALS TO MATCH EXISTING COLOUR AND STYLE OF SURROUNDING DWELLINGS



PP Front Elevation
1 : 100



PP LHS Elevation
1 : 100



PP Rear Elevation
1 : 100



PP RHS Elevation
1 : 100


THIS DRAWING IS THE COPYRIGHT OF MD DESIGN CONSULTANCY. DO NOT SCALE FROM THESE DRAWINGS. ALL LEVELS/DIMENSIONS TO BE CHECKED ON SITE PRIOR TO WORKS COMMENCING. REPORT ALL DISCREPANCIES TO CLIENT/DESIGNER.



3D GF Plan




3D 1F Plan

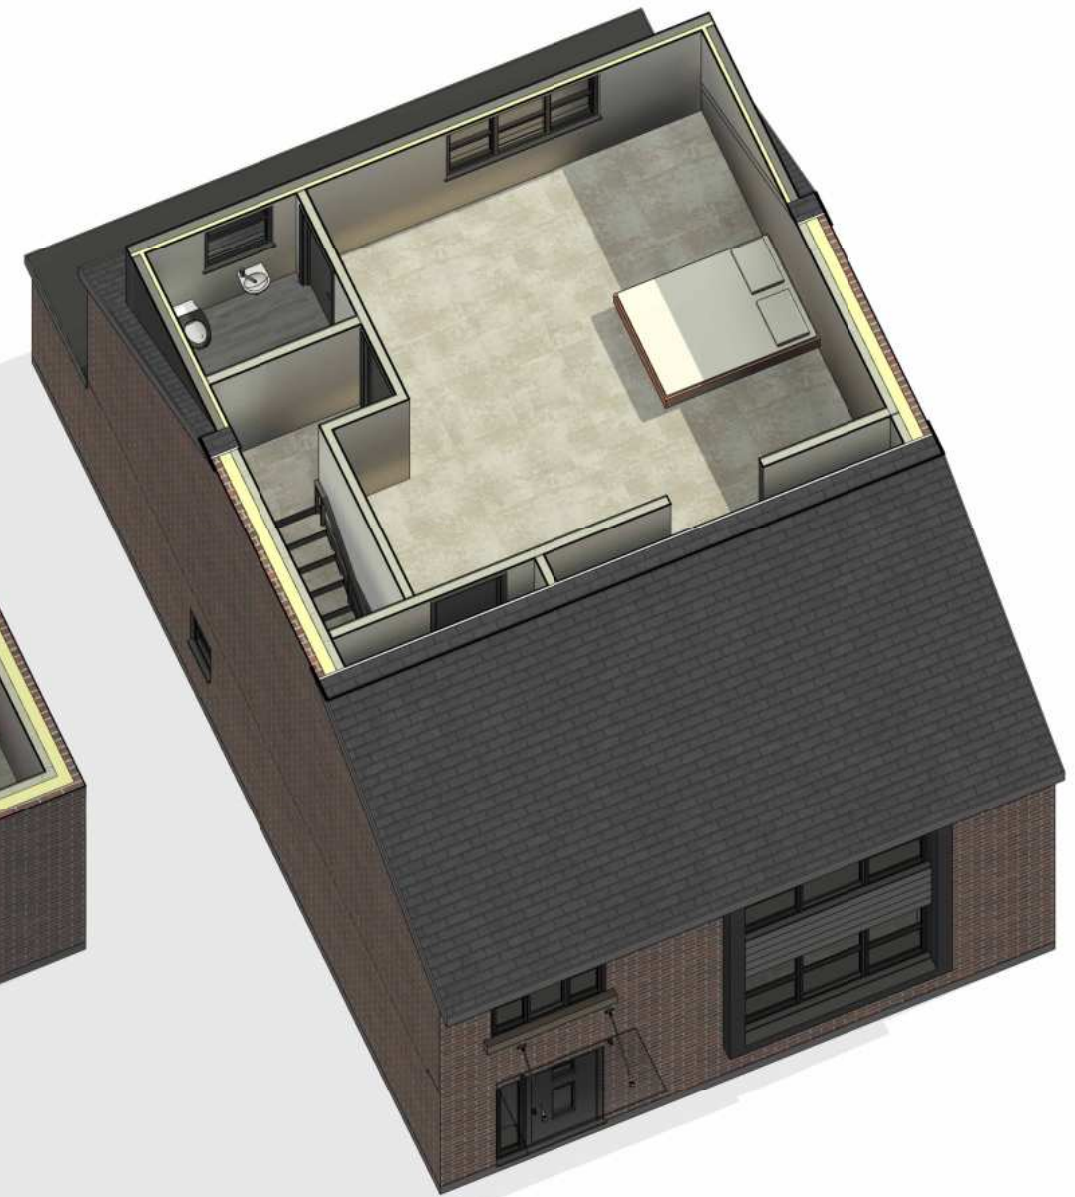

3D Loft Plan

THIS DRAWING IS THE COPYRIGHT OF MD DESIGN CONSULTANCY. DO NOT SCALE FROM THESE DRAWINGS. ALL LEVELS/DIMENSIONS TO BE CHECKED ON SITE PRIOR TO WORKS COMMENCING. REPORT ALL DISCREPANCIES TO CLIENT/DESIGNER.

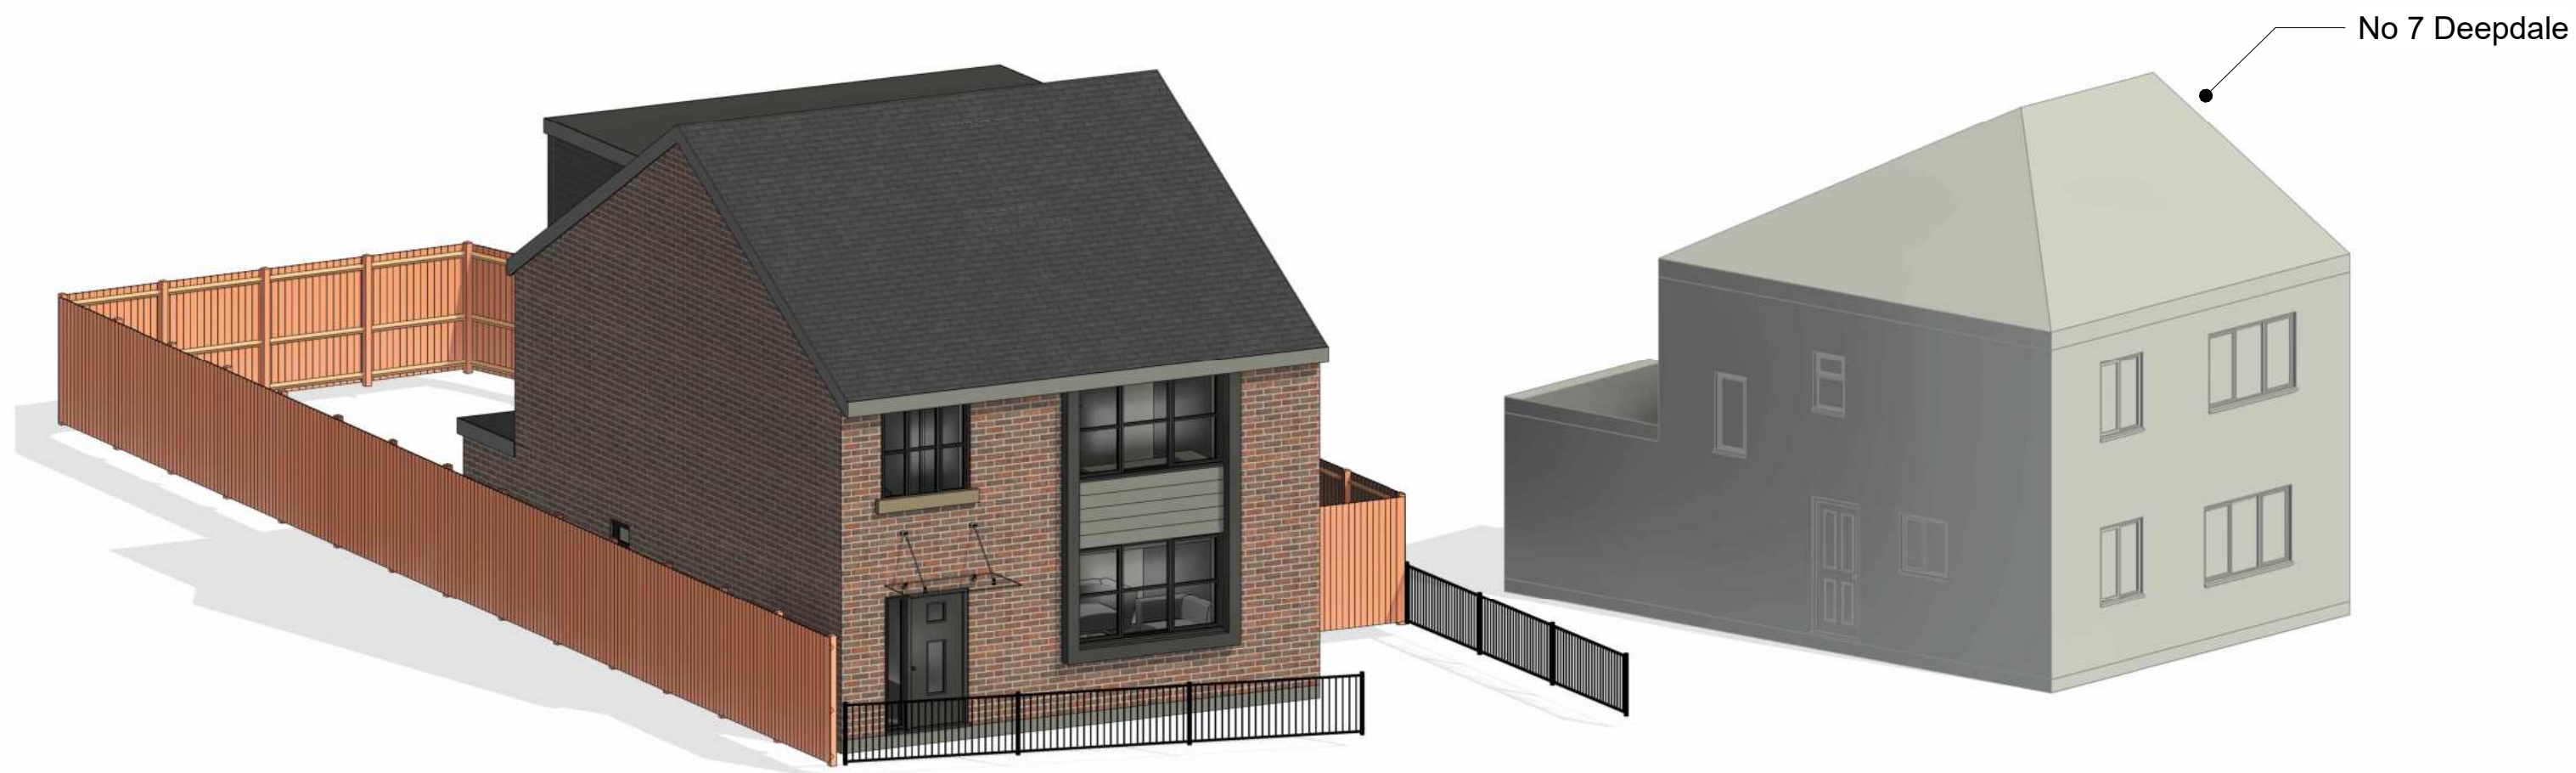

Fence style shown as indivitave only. See page A206 for boundary treatments and details.

THIS DRAWING IS THE COPYRIGHT OF MD DESIGN CONSULTANCY. DO NOT SCALE FROM THESE DRAWINGS. ALL LEVELS/DIMENSIONS TO BE CHECKED ON SITE PRIOR TO WORKS COMMENCING. REPORT ALL DISCREPANCIES TO CLIENT/DESIGNER.

Erection Of A Single Detached Dwelling House

Land Next To 7 Deepdale Ave, Withington, Manchester M20 1GU

Proposed 3D Views
(DR) A203

Project Number
0021

Client Name
Muhammad Asif

Drawn By
MDR

Rev	Description	Date
A	First Draft Issue	21.03.24
B	Plans Ammended	23.03.24
C	Issued For Planning	29.03.24

Revision **C**



Fence style shown as indivitave only. See page A206 for boundary treatments and details.

THIS DRAWING IS THE COPYRIGHT OF MD DESIGN CONSULTANCY. DO NOT SCALE FROM THESE DRAWINGS. ALL LEVELS/DIMENSIONS TO BE CHECKED ON SITE PRIOR TO WORKS COMMENCING. REPORT ALL DISCREPANCIES TO CLIENT/DESIGNER.

Erection Of A Single Detached Dwelling House

Land Next To 7 Deepdale Ave, Withington, Manchester M20 1GU

Proposed 3D View
(DR) A204

Project Number
0021

Client Name
Muhammad Asif


Drawn By
MDR

Rev	Description	Date
A	First Draft Issue	21.03.24
B	Plans Ammended	23.03.24
C	Issued For Planning	29.03.24

Revision **C**

Proposed New Build Dwelling

No7 Deepdale Ave

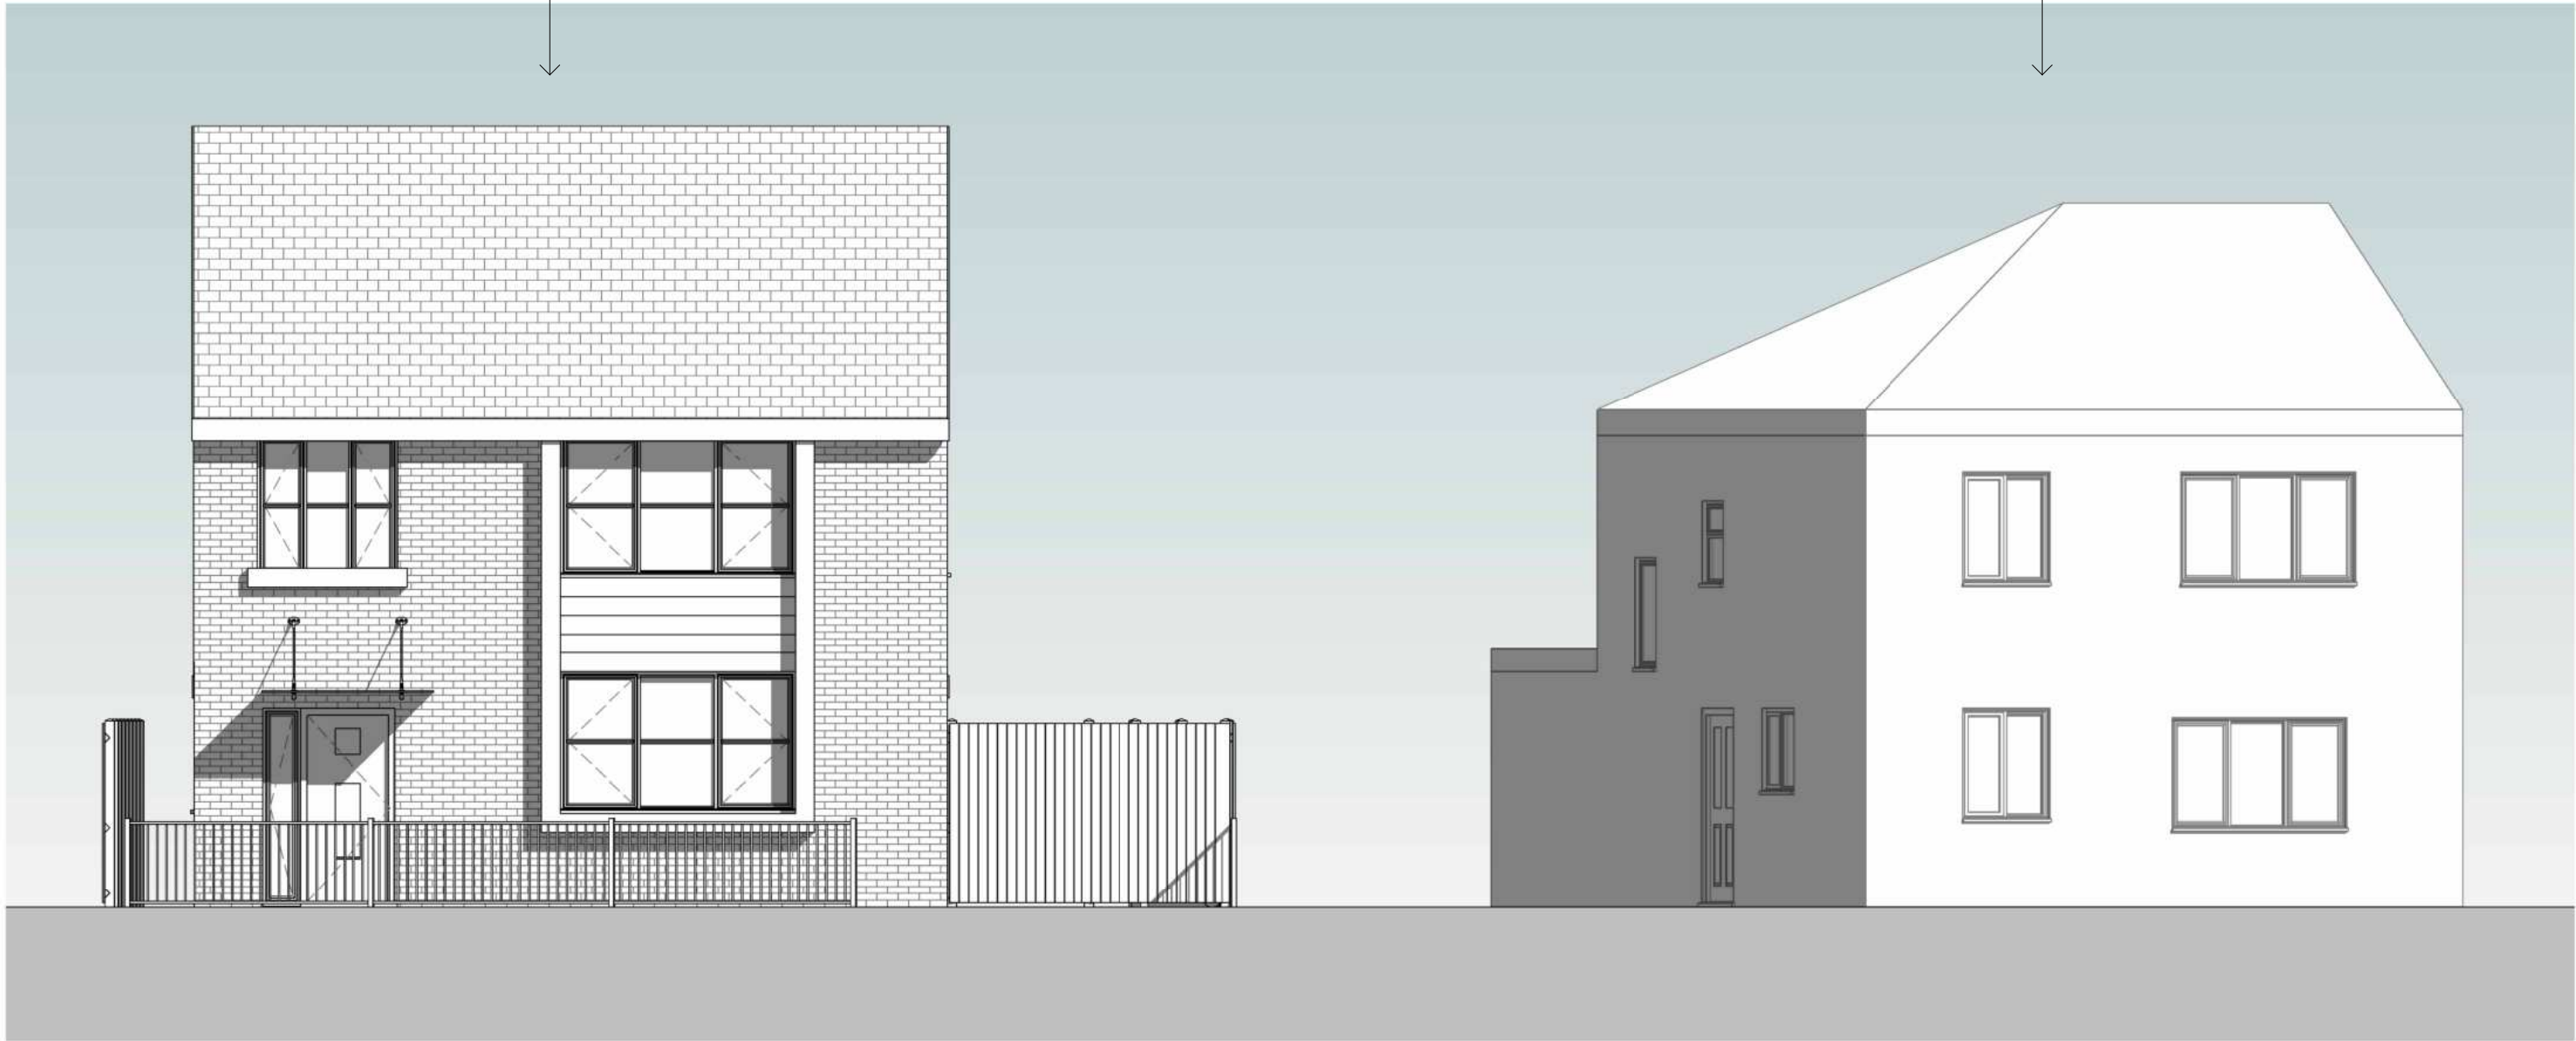

THIS DRAWING IS THE COPYRIGHT OF MD DESIGN CONSULTANCY. DO NOT SCALE FROM THESE DRAWINGS. ALL LEVELS/DIMENSIONS TO BE CHECKED ON SITE PRIOR TO WORKS COMMENCING. REPORT ALL DISCREPANCIES TO CLIENT/DESIGNER.

Erection Of A Single Detached Dwelling House

Land Next To 7 Deepdale Ave, Withington, Manchester M20 1GU

Proposed Street Scene
(DR) A205



Project Number
0021

Client Name
Muhammad Asif

Drawn By
MDR

Rev	Description	Date
A	First Draft Issue	21.03.24
B	Plans Ammended	23.03.24
C	Issued For Planning	29.03.24

Revision **C**

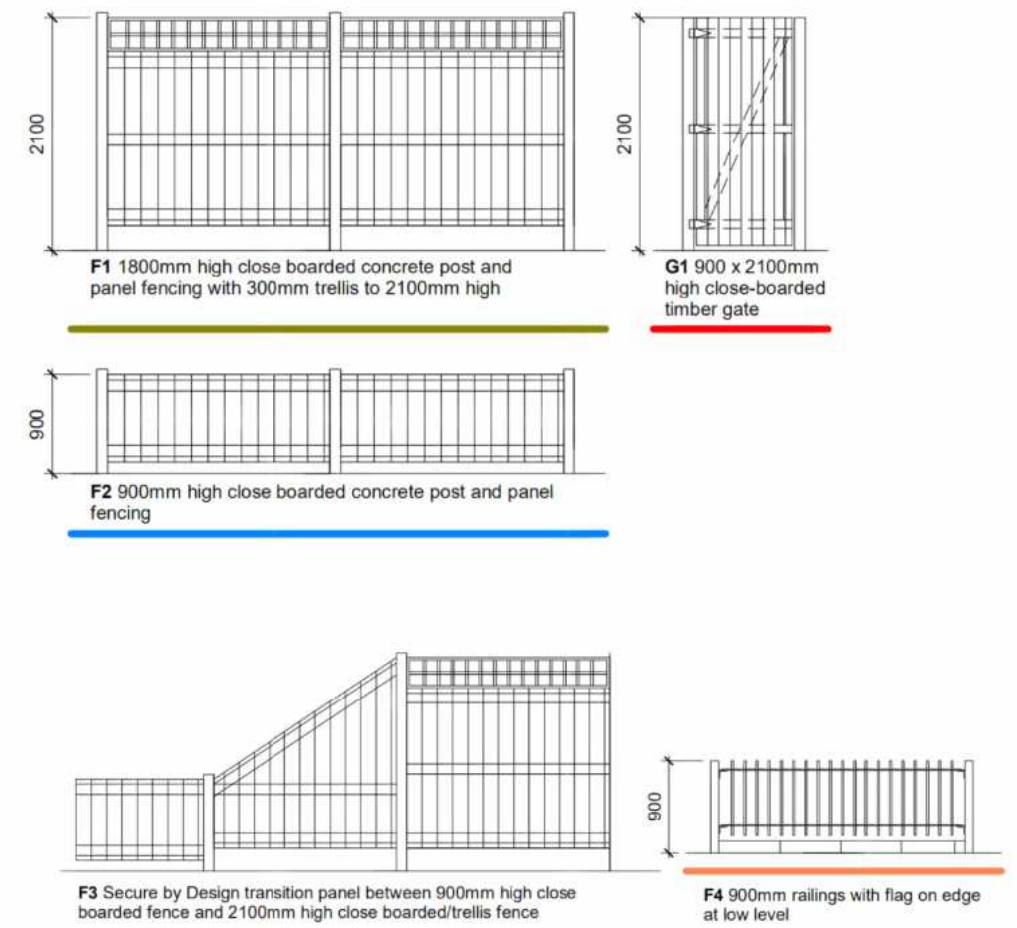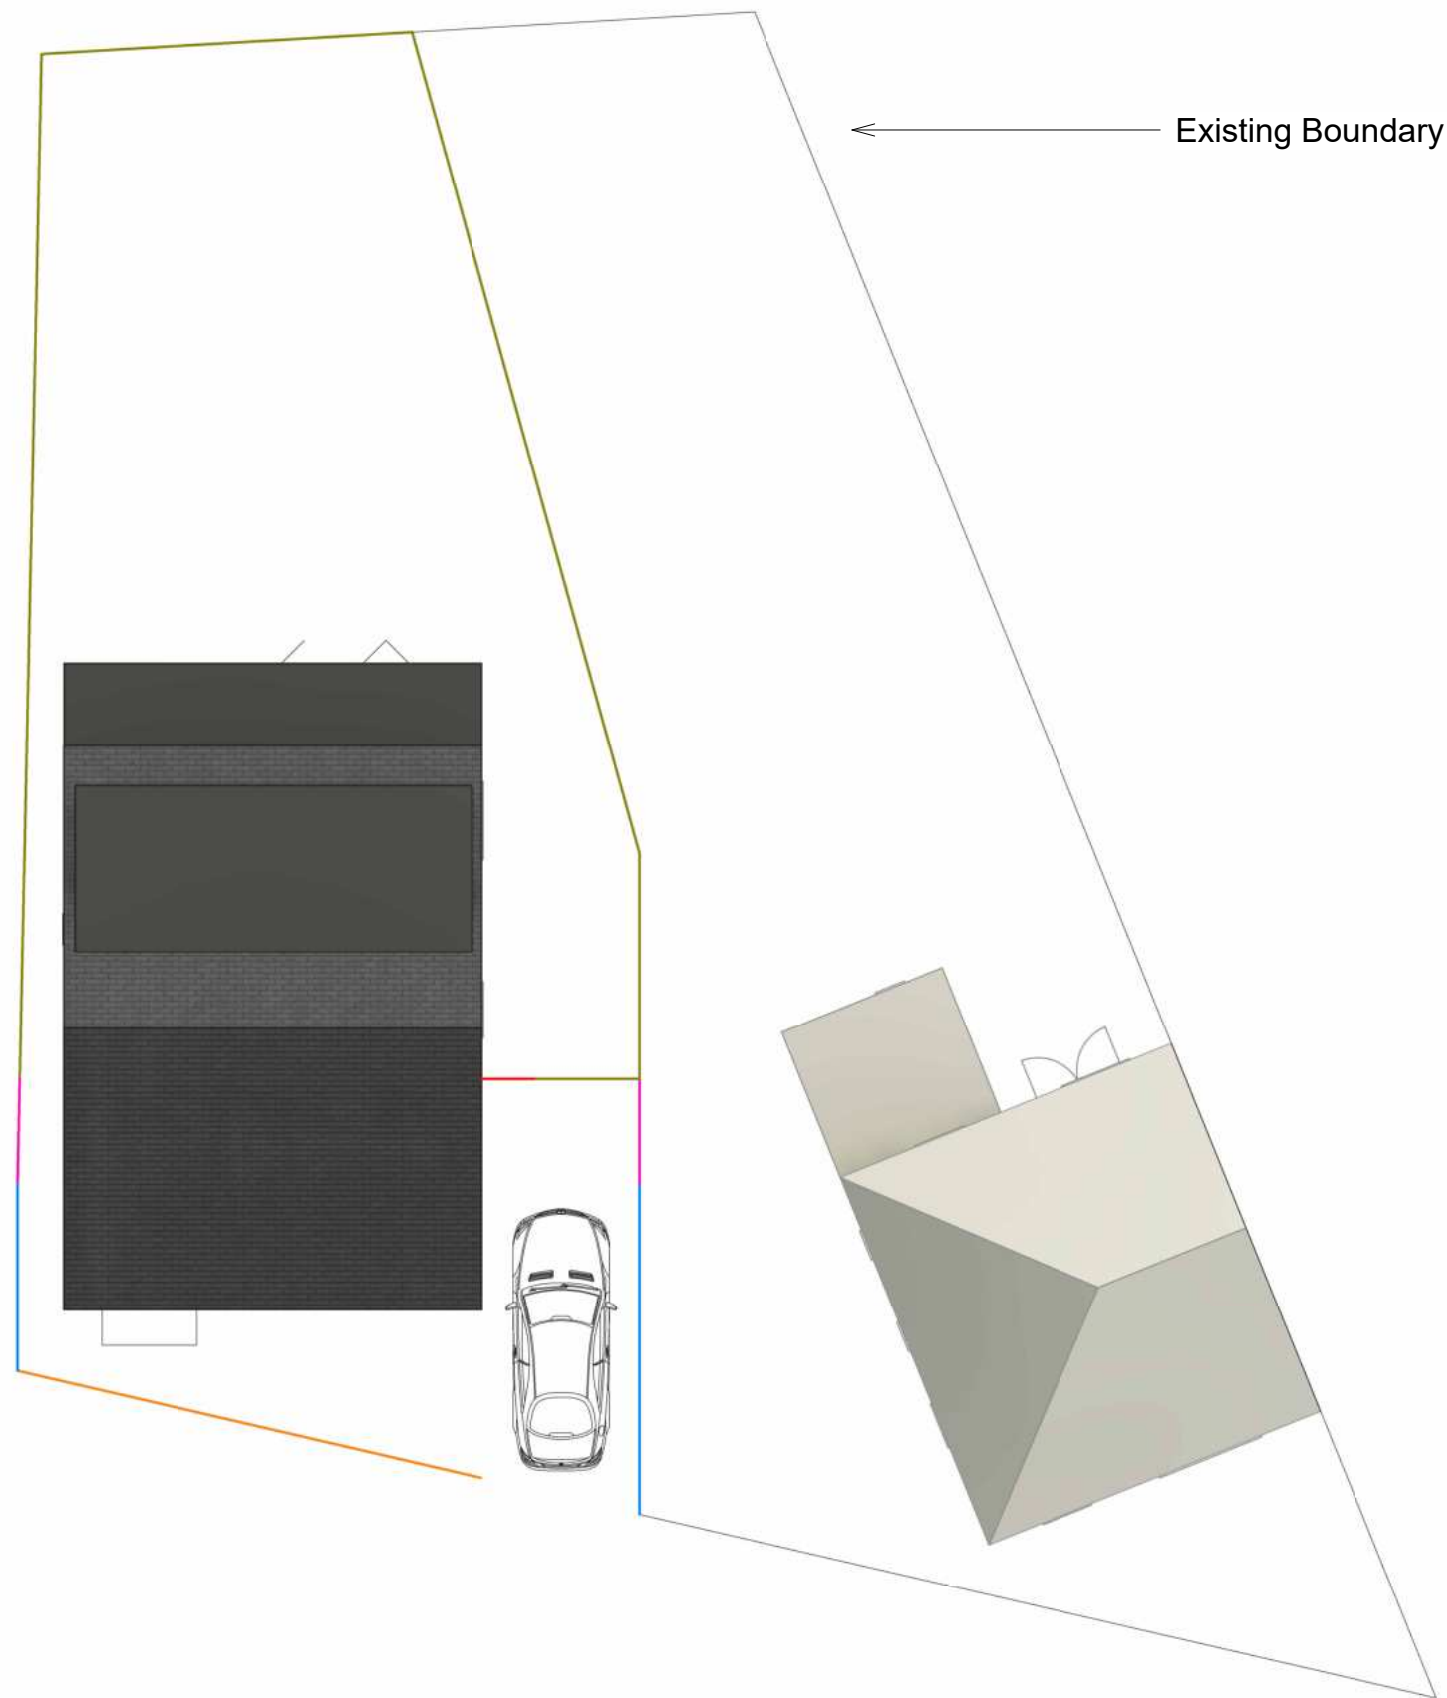

Boundary Details

Proposed new boundaries to be of similar style of surrounding properties.

THIS DRAWING IS THE COPYRIGHT OF MD DESIGN CONSULTANCY. DO NOT SCALE FROM THESE DRAWINGS. ALL LEVELS/DIMENSIONS TO BE CHECKED ON SITE PRIOR TO WORKS COMMENCING. REPORT ALL DISCREPANCIES TO CLIENT/DESIGNER.