


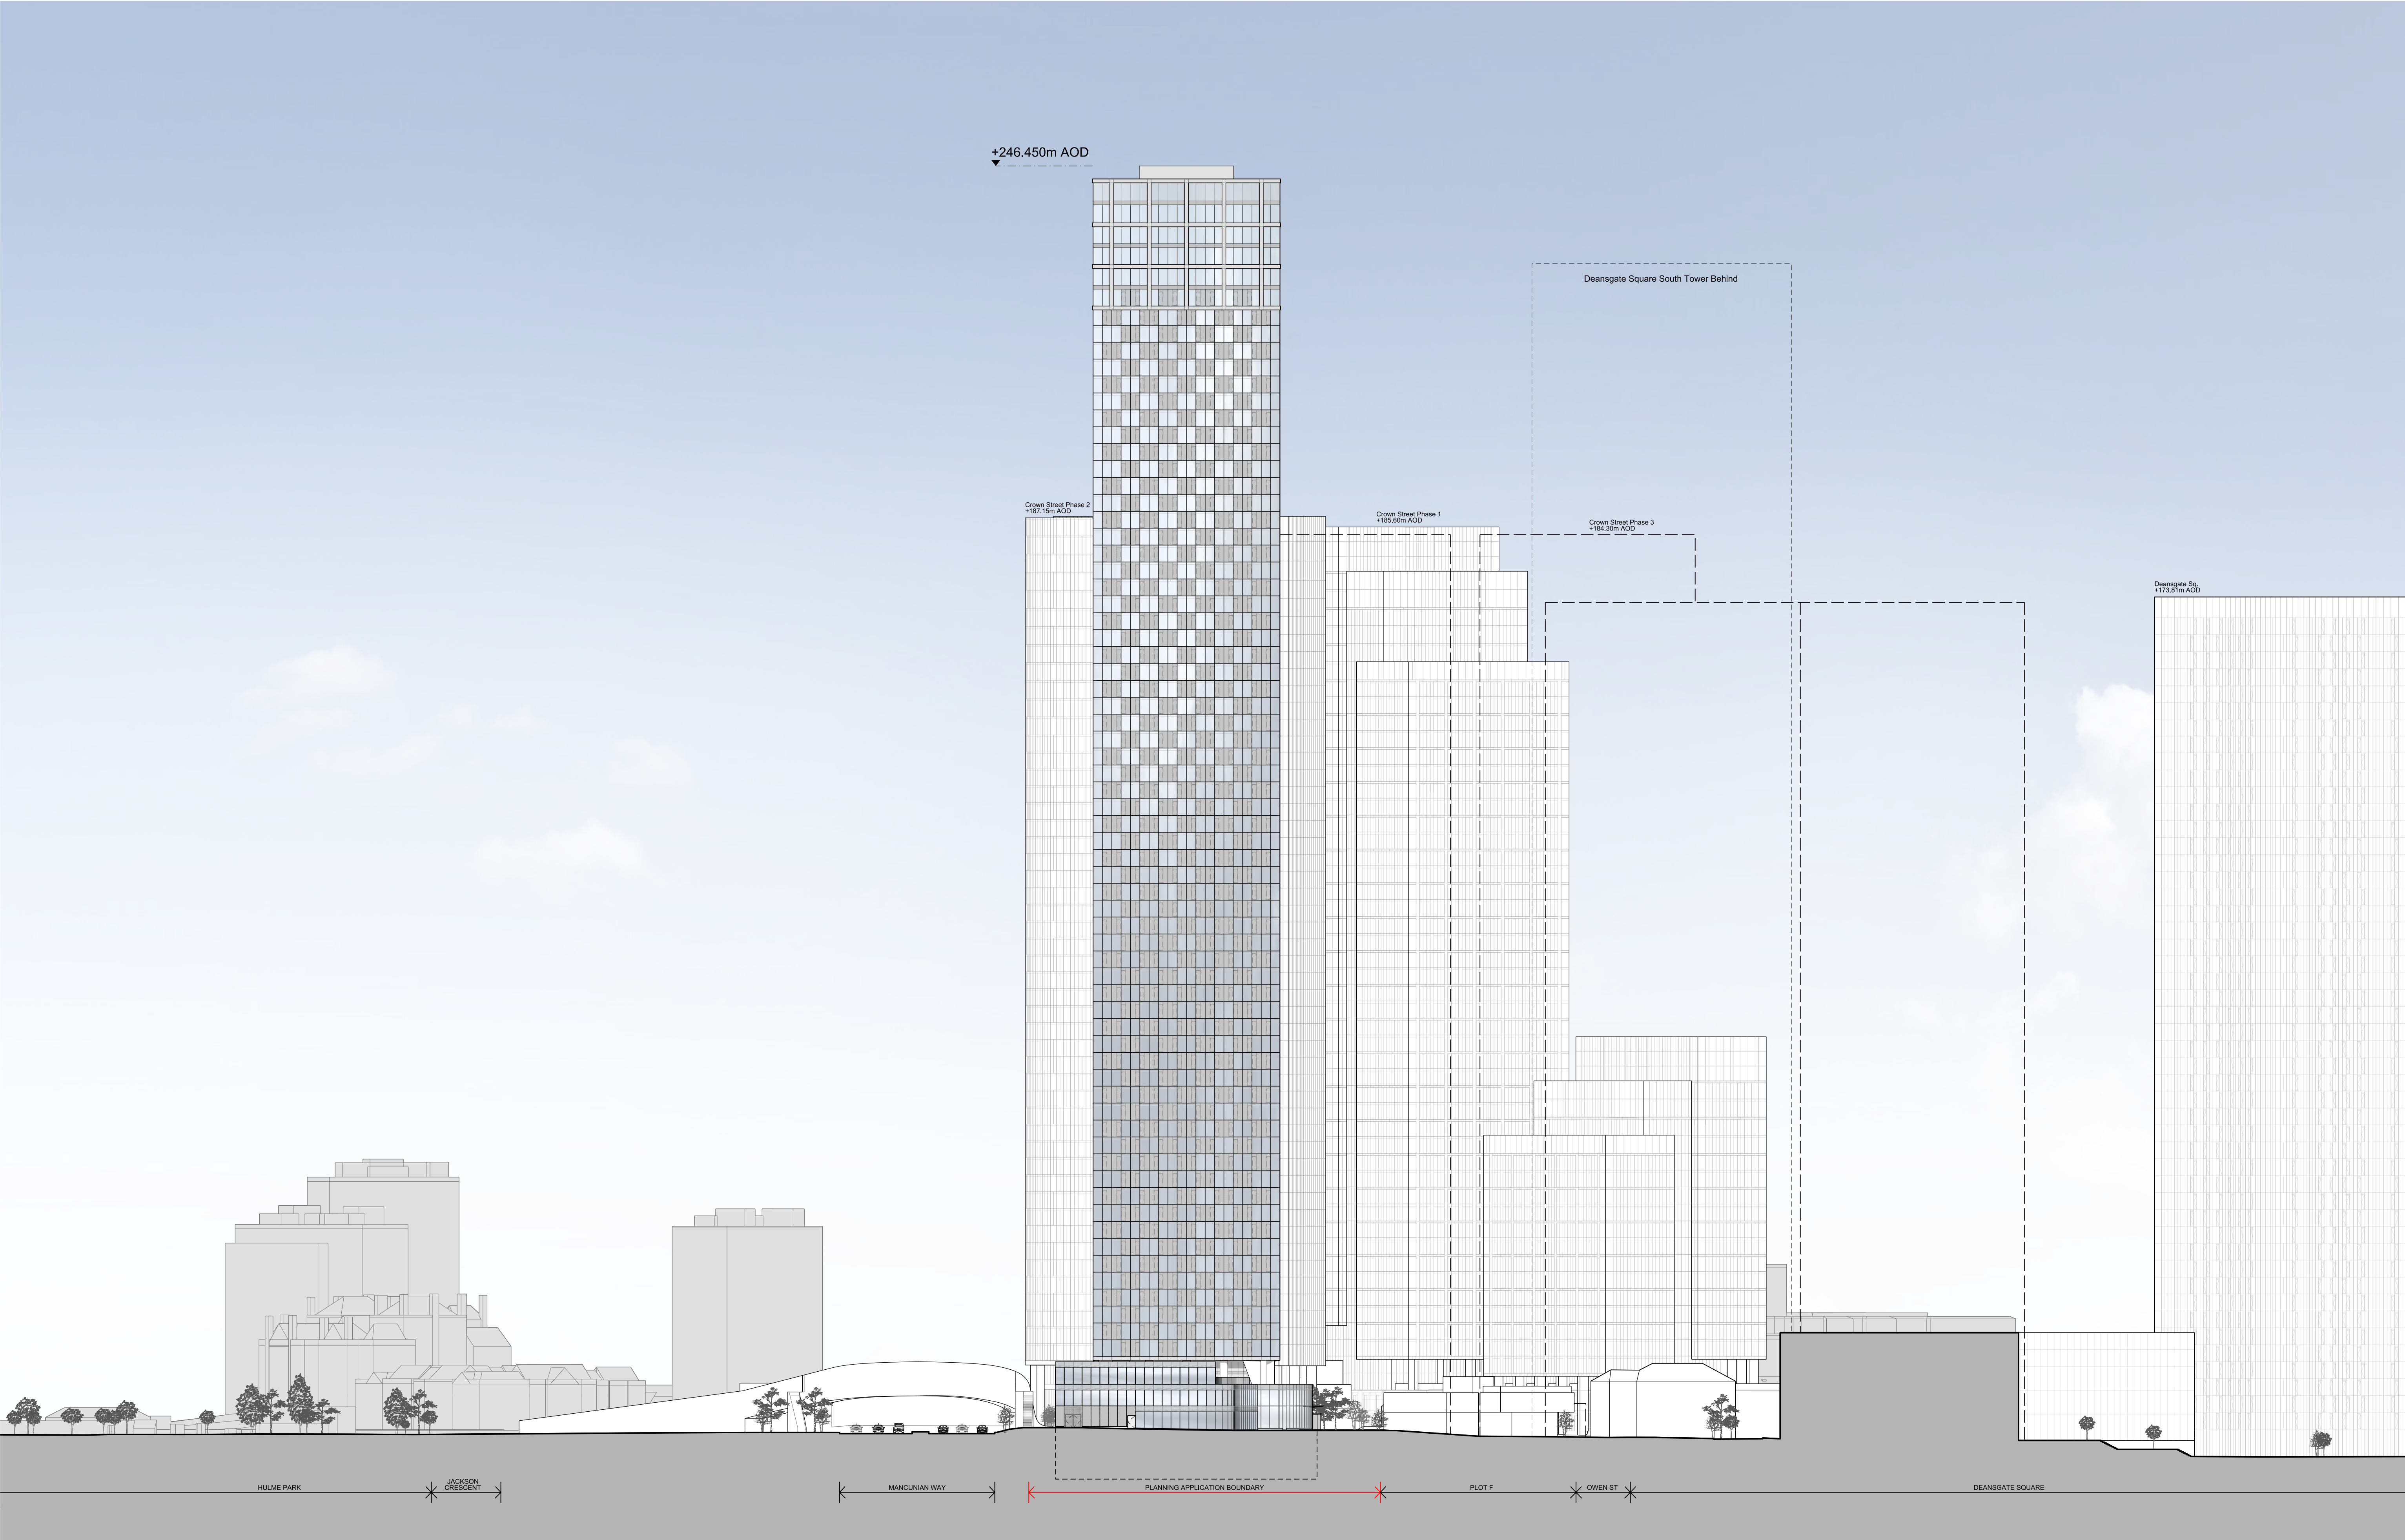

This drawing is copyright
Do not scale off dimensions.
All dimensions to be checked on site by contractor.
Contractor to report any dimensional discrepancies,
errors or omissions prior to commencing on site.

Scale Bar

0 40m

NOTE:

NORTH

Rev	Date	Description
P 01	20-04-2023	Planning Issue
P 02	15-02-2024	Planning Issue Updated - Ground Floor Decorative Louvres

Project Title

Great Jackson Street - Plot D
Manchester

Status

Planning

Drawing Title

Site Context Elevation
Proposed
East Elevation

Job No	Scale	Date
10419	1:500 @ A1	FEB 2024

Drawing No	Revision
10419-Z1-SHP-G000-EL-XX-B5D806	P 02

simpsonhaugh

MANCHESTER
Riverside, 4 Commercial St
Manchester M15 4RQ
+44 (0)161 835 2345
www.simpsonhaugh.com

LONDON
5-8 Roberts Place
London EC1R 9BB
+44 (0)20 7549 4000
mail@simpsonhaugh.com