



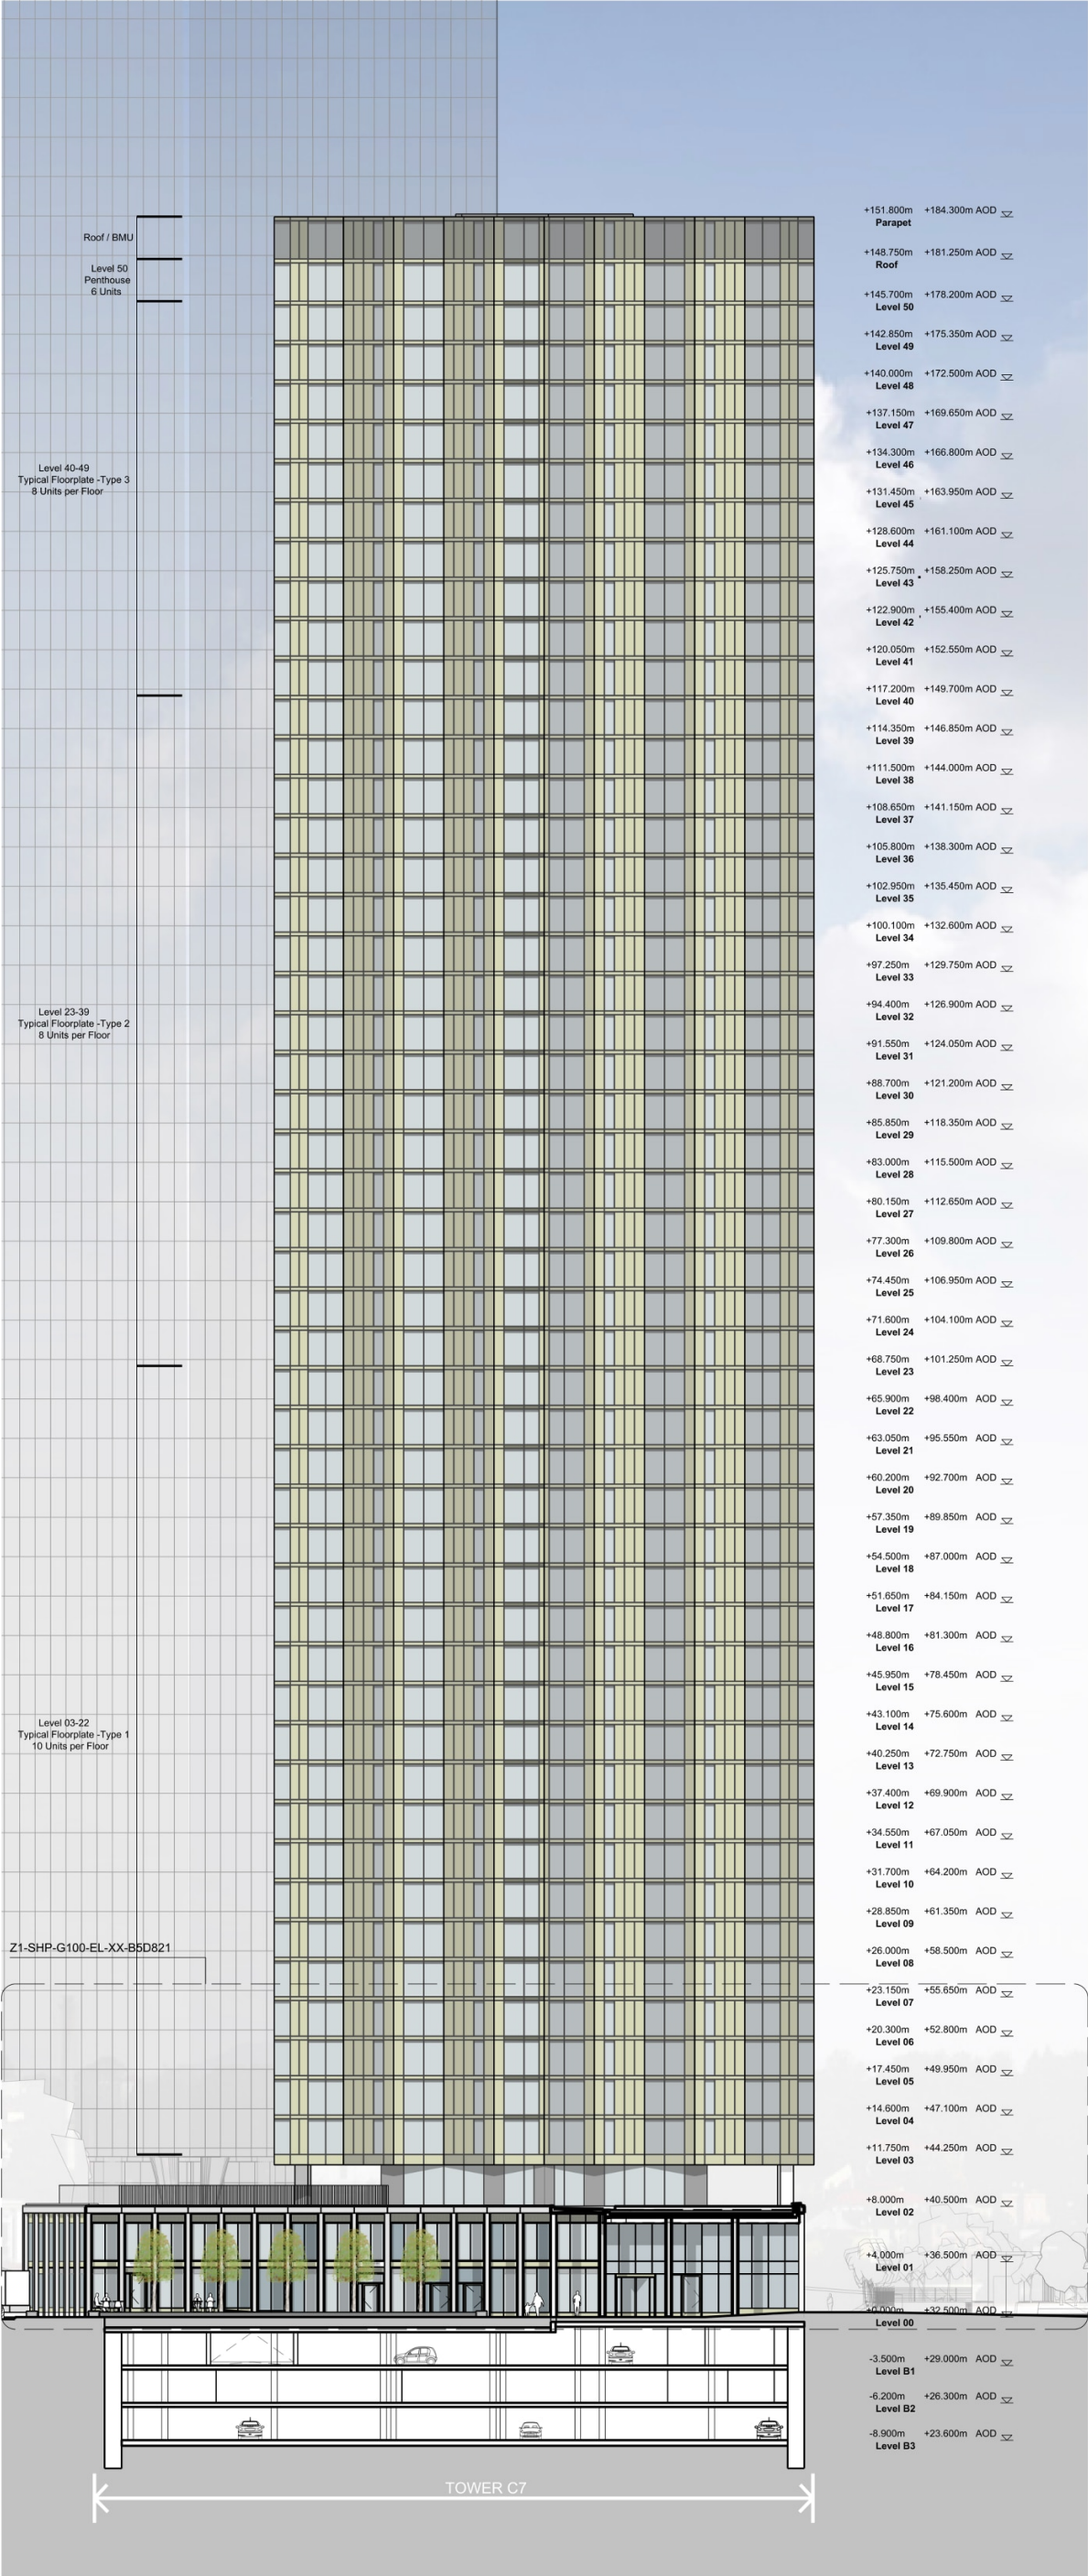


NORTH ELEVATION

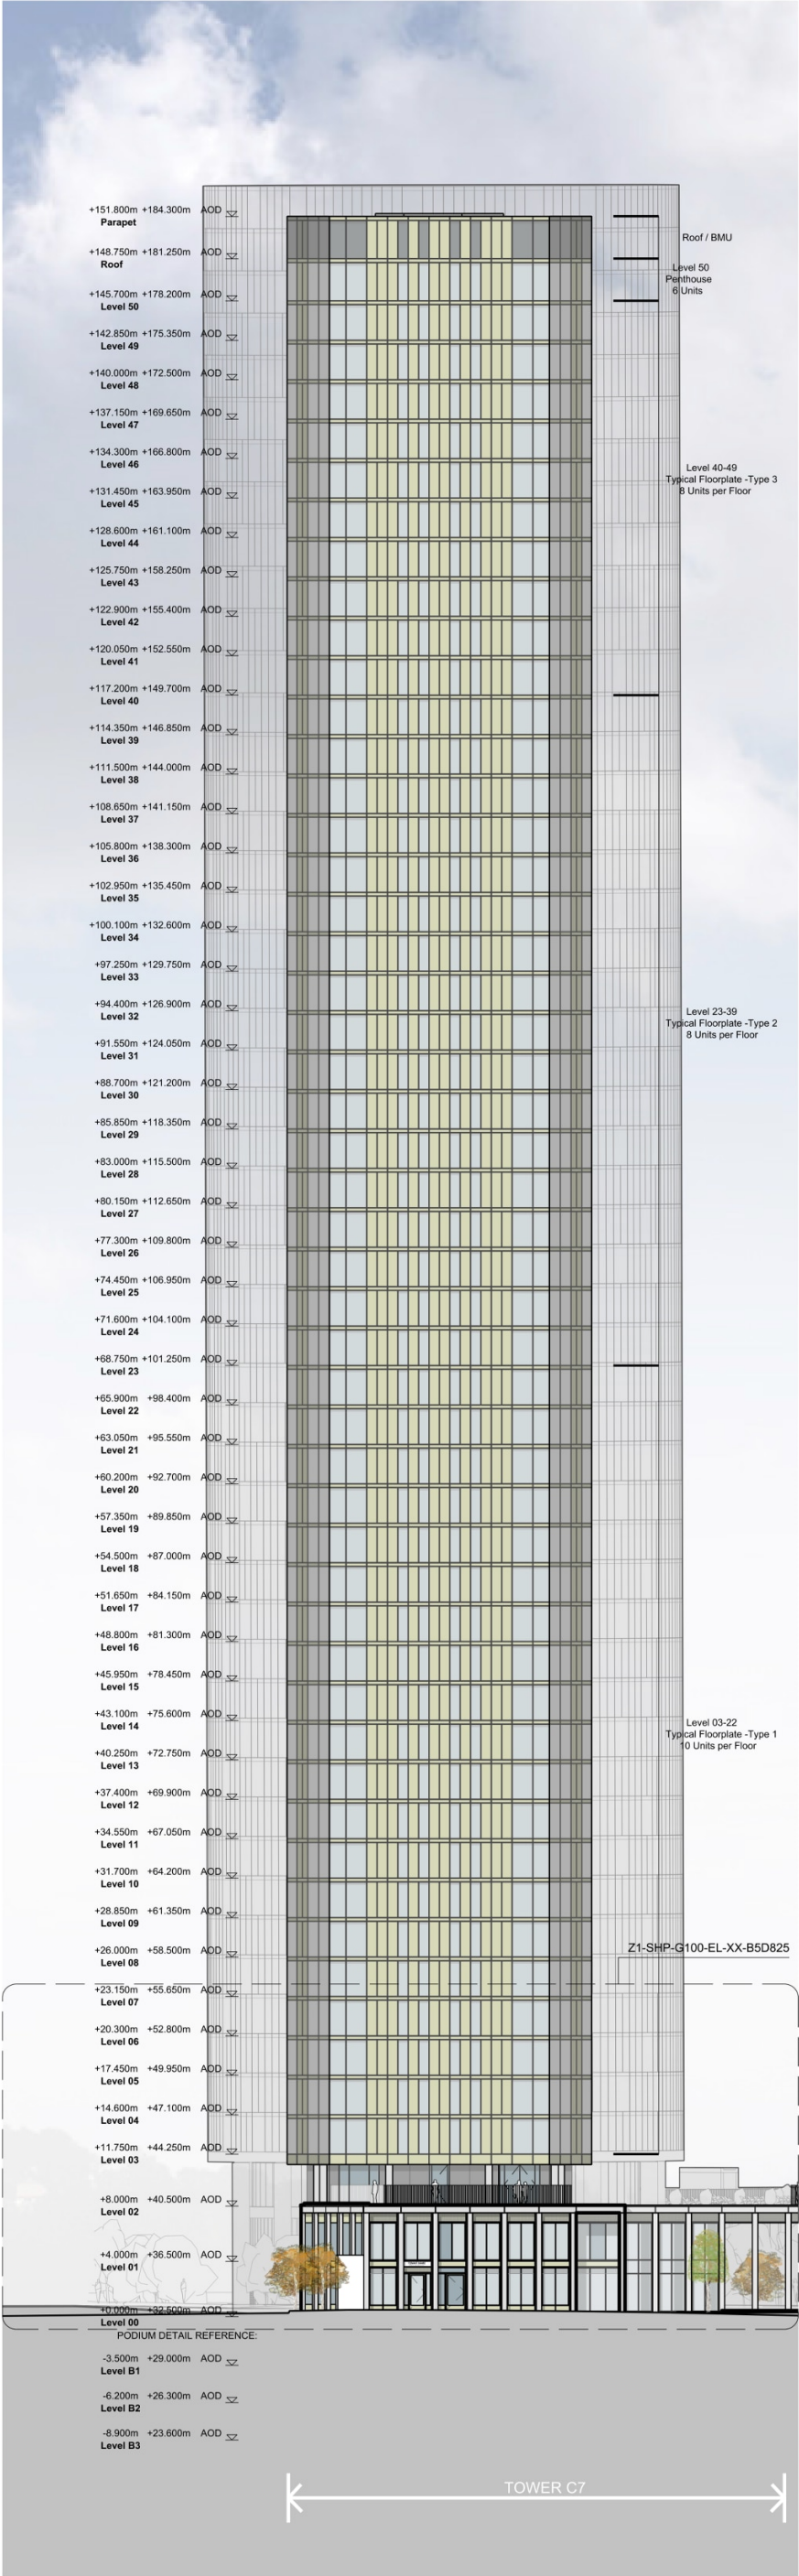

EAST ELEVATION

This drawing is copyright.
Do not scale off dimensions.
All dimensions to be checked on site by contractor.
Contractor to report any dimensional discrepancies,
errors or omissions prior to commencing on site.

Key Plan

 

Rev	Date	Description
X01	20.04.2023	Planning Issue
X02	19.02.2024	Podium louvers concealed with anodised perforated screens

Project Title
Crown Street Phase 3

Status
Planning

Drawing Title
Tower C7
North & East Elevations

Job No
10418

Scale
1:500

Drawing No
C7-SHP-G200-EL-XX-B5D802

Revision
X02

simpsonhaugh

MANCHESTER
Riverside, 4 Commercial St
Manchester M15 4RQ
+44 (0)161 835 2345
www.simpsonhaugh.com

LONDON
5-8 Roberts Place
London EC3R 0BB
+44 (0)20 7549 4000
mail@simpsonhaugh.com