


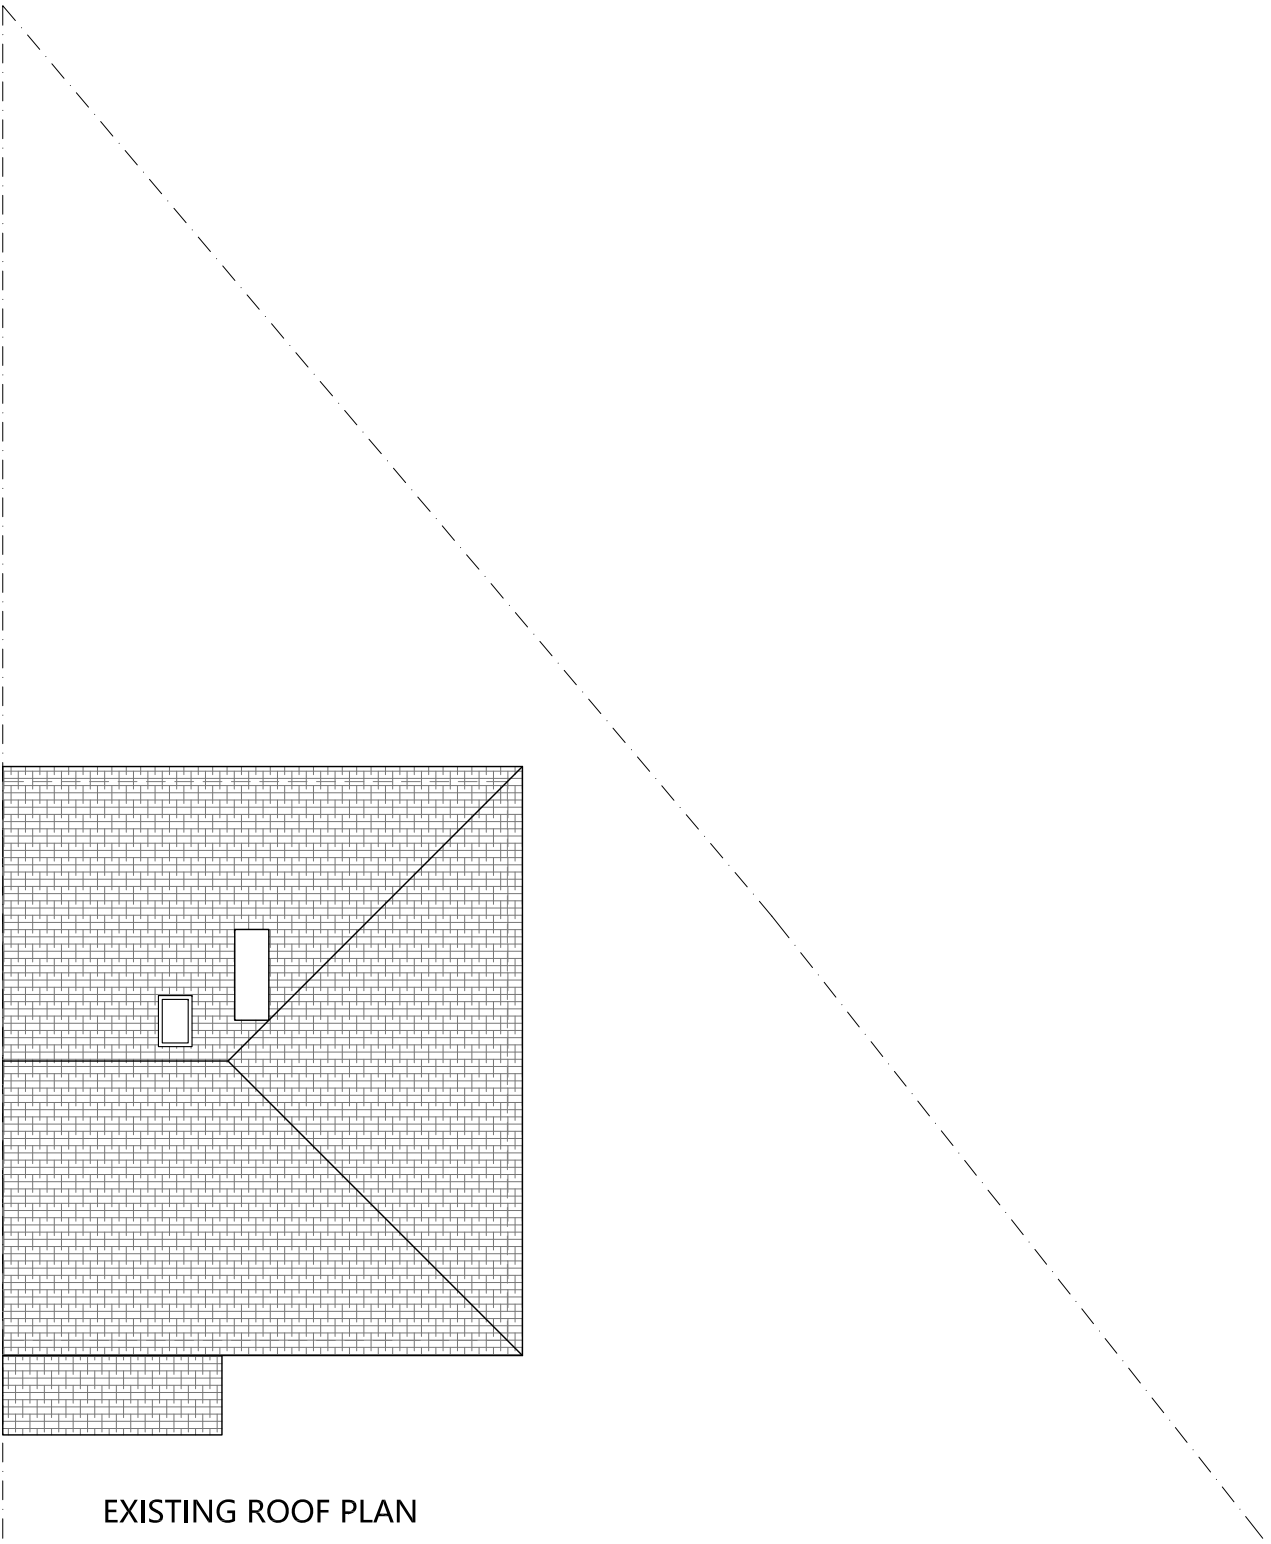

Project 2 LONGPORT AVENUE MANCHESTER M20 1FL		
Drawing Title EXISTING ROOF PLAN		
Drawing No. 102		
Drawn: ZU	Status: Planning	Date 25.03.2024
Scale @ A3		1:100
XionTech Architects 721 Stockport Road Manchester M19 3AG www.xiontech.co.uk		
		