



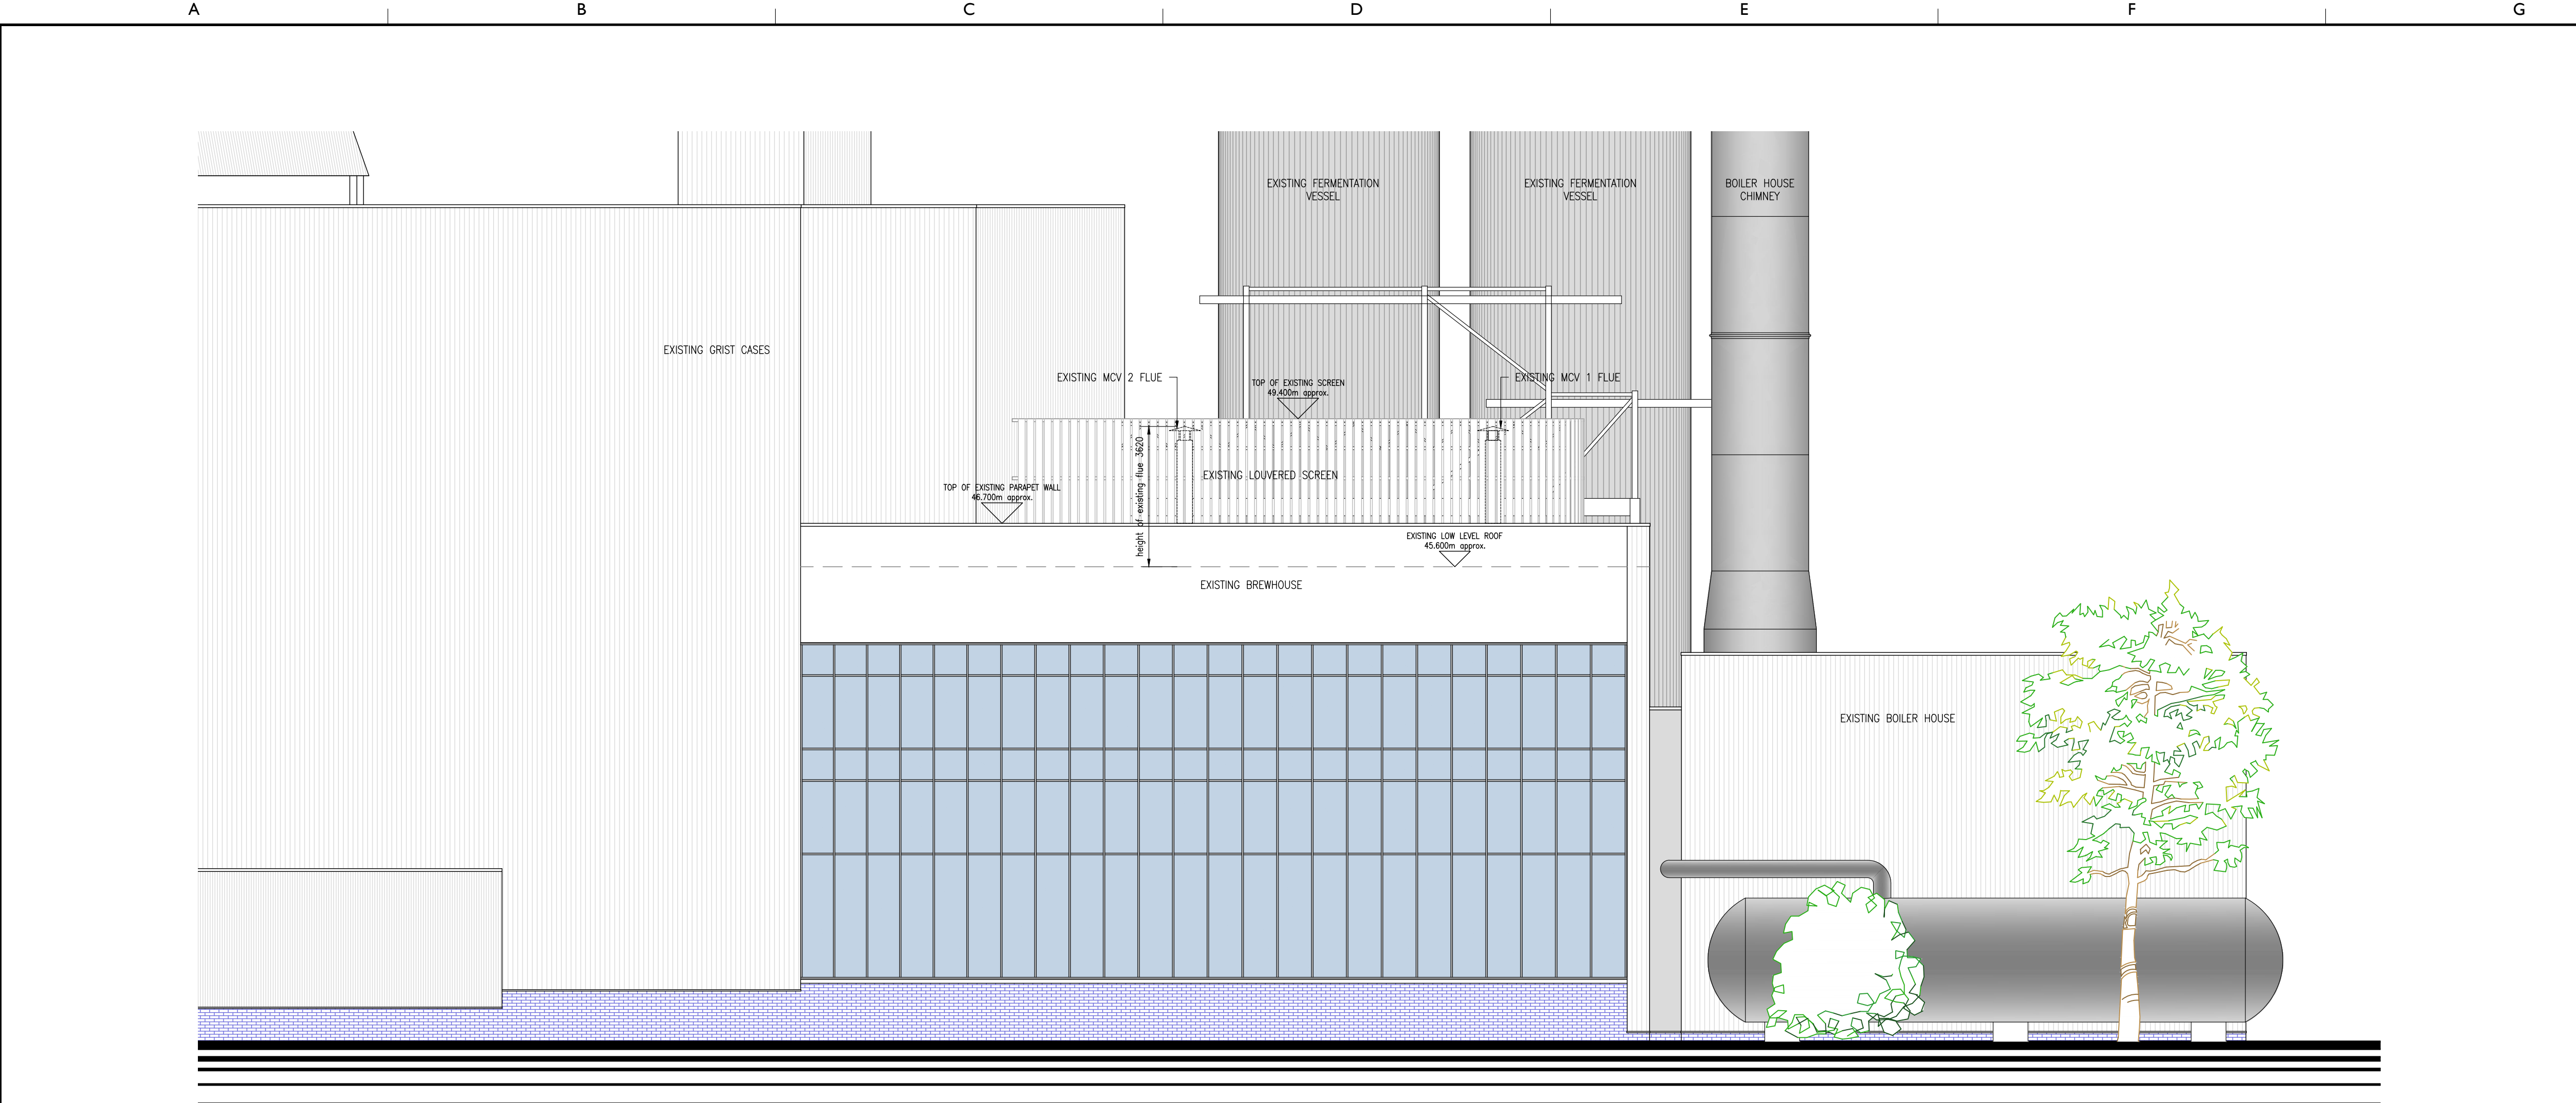


EXISTING NORTH WEST ELEVATION
Scale 1:100

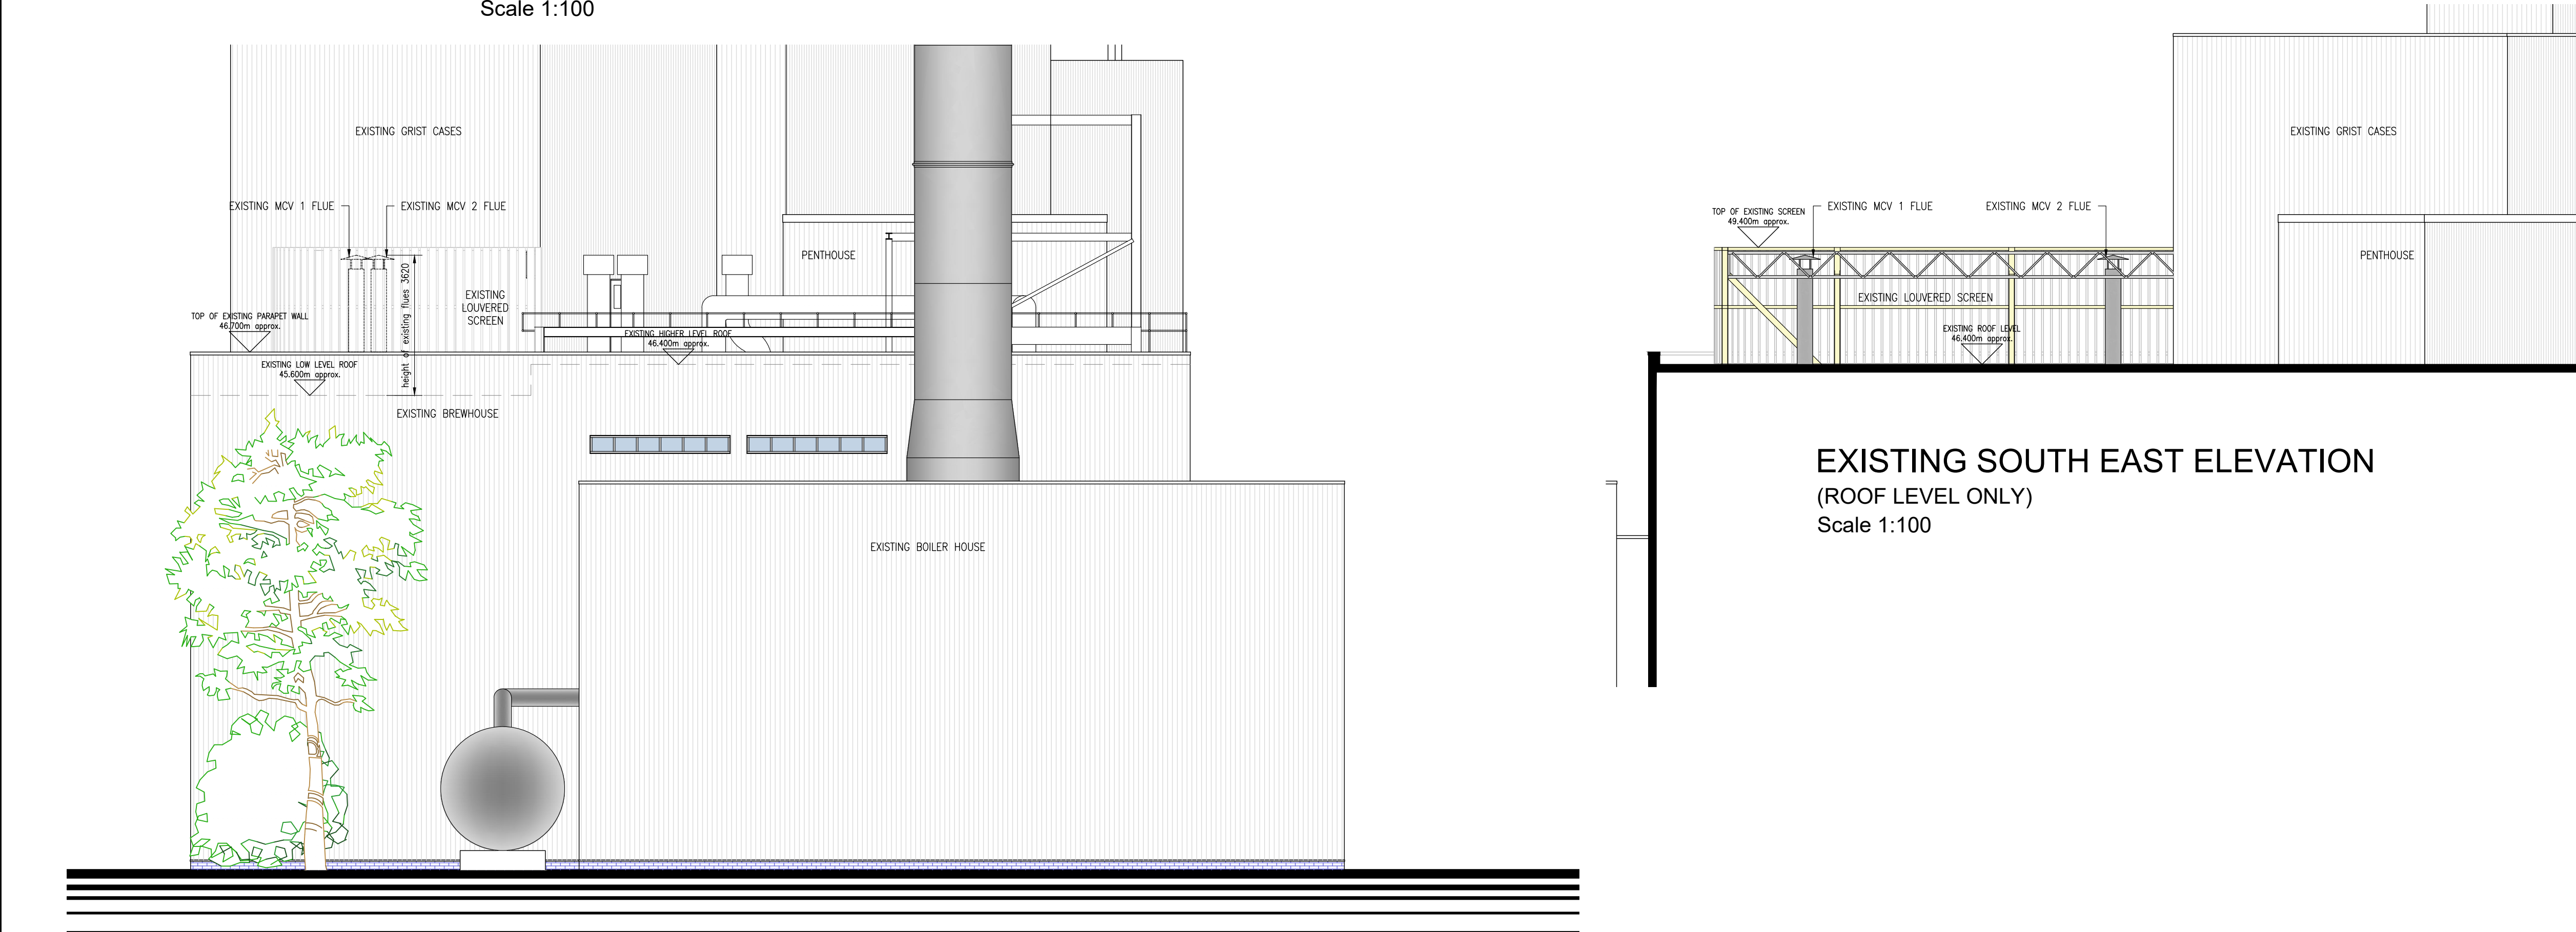

EXISTING SOUTH EAST ELEVATION
(ROOF LEVEL ONLY)
Scale 1:100



EXISTING SOUTH WEST ELEVATION
Scale 1:100

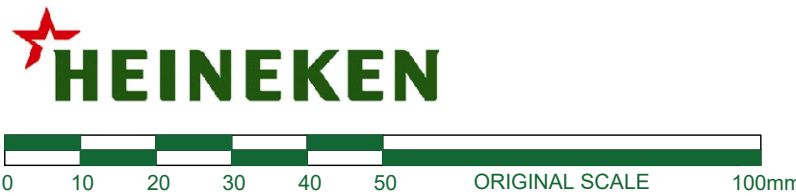

AI	BUILDING & CIVILS	
DRG No.	6299_D1103	2
THIS DESIGN IS THE PROPERTY OF L.E.S. AND IS NOT TO BE COMMUNICATED TO ANY THIRD PARTY NOR USED FOR ANY PURPOSE OTHER THAN THAT FOR WHICH IT WAS SUPPLIED.		

THE CONSTRUCTION (DESIGN AND MANAGEMENT) REGULATIONS 2015

Prior to commencing any works on site a full risk assessment must be completed by all Contractors for every task and role to be undertaken and be submitted for approval. The assessment must take into consideration not only the construction phase but also cleaning maintenance and eventual removal/demolition.

PLANNING

2	General update following review DMS No. 6299_390880	MHC	..	26-03-2024
1	Initial Issue DMS No. 6299_389304	MHC	..	02-02-2024
Issue	Revision / Serial No.	Sig.	Date	

EXISTING BREWHOUSE ELEVATIONS

Client	Heineken		
Location	Manchester	Scale	1:100 @ A1
Project	MCV Replacement	Date	February 2024
		Drawn	MHC

AI	BUILDING & CIVILS	
DRG No.	6299_D1103	2

THIS IS A CAD DRAWING DO NOT ALTER



Millennium Court, First Avenue, Burton-on-Trent, Staffordshire, DE14 2WH.
e-mail: engineeringuk@niras.com www.lorienengineering.com

consult • design • manage • construct