



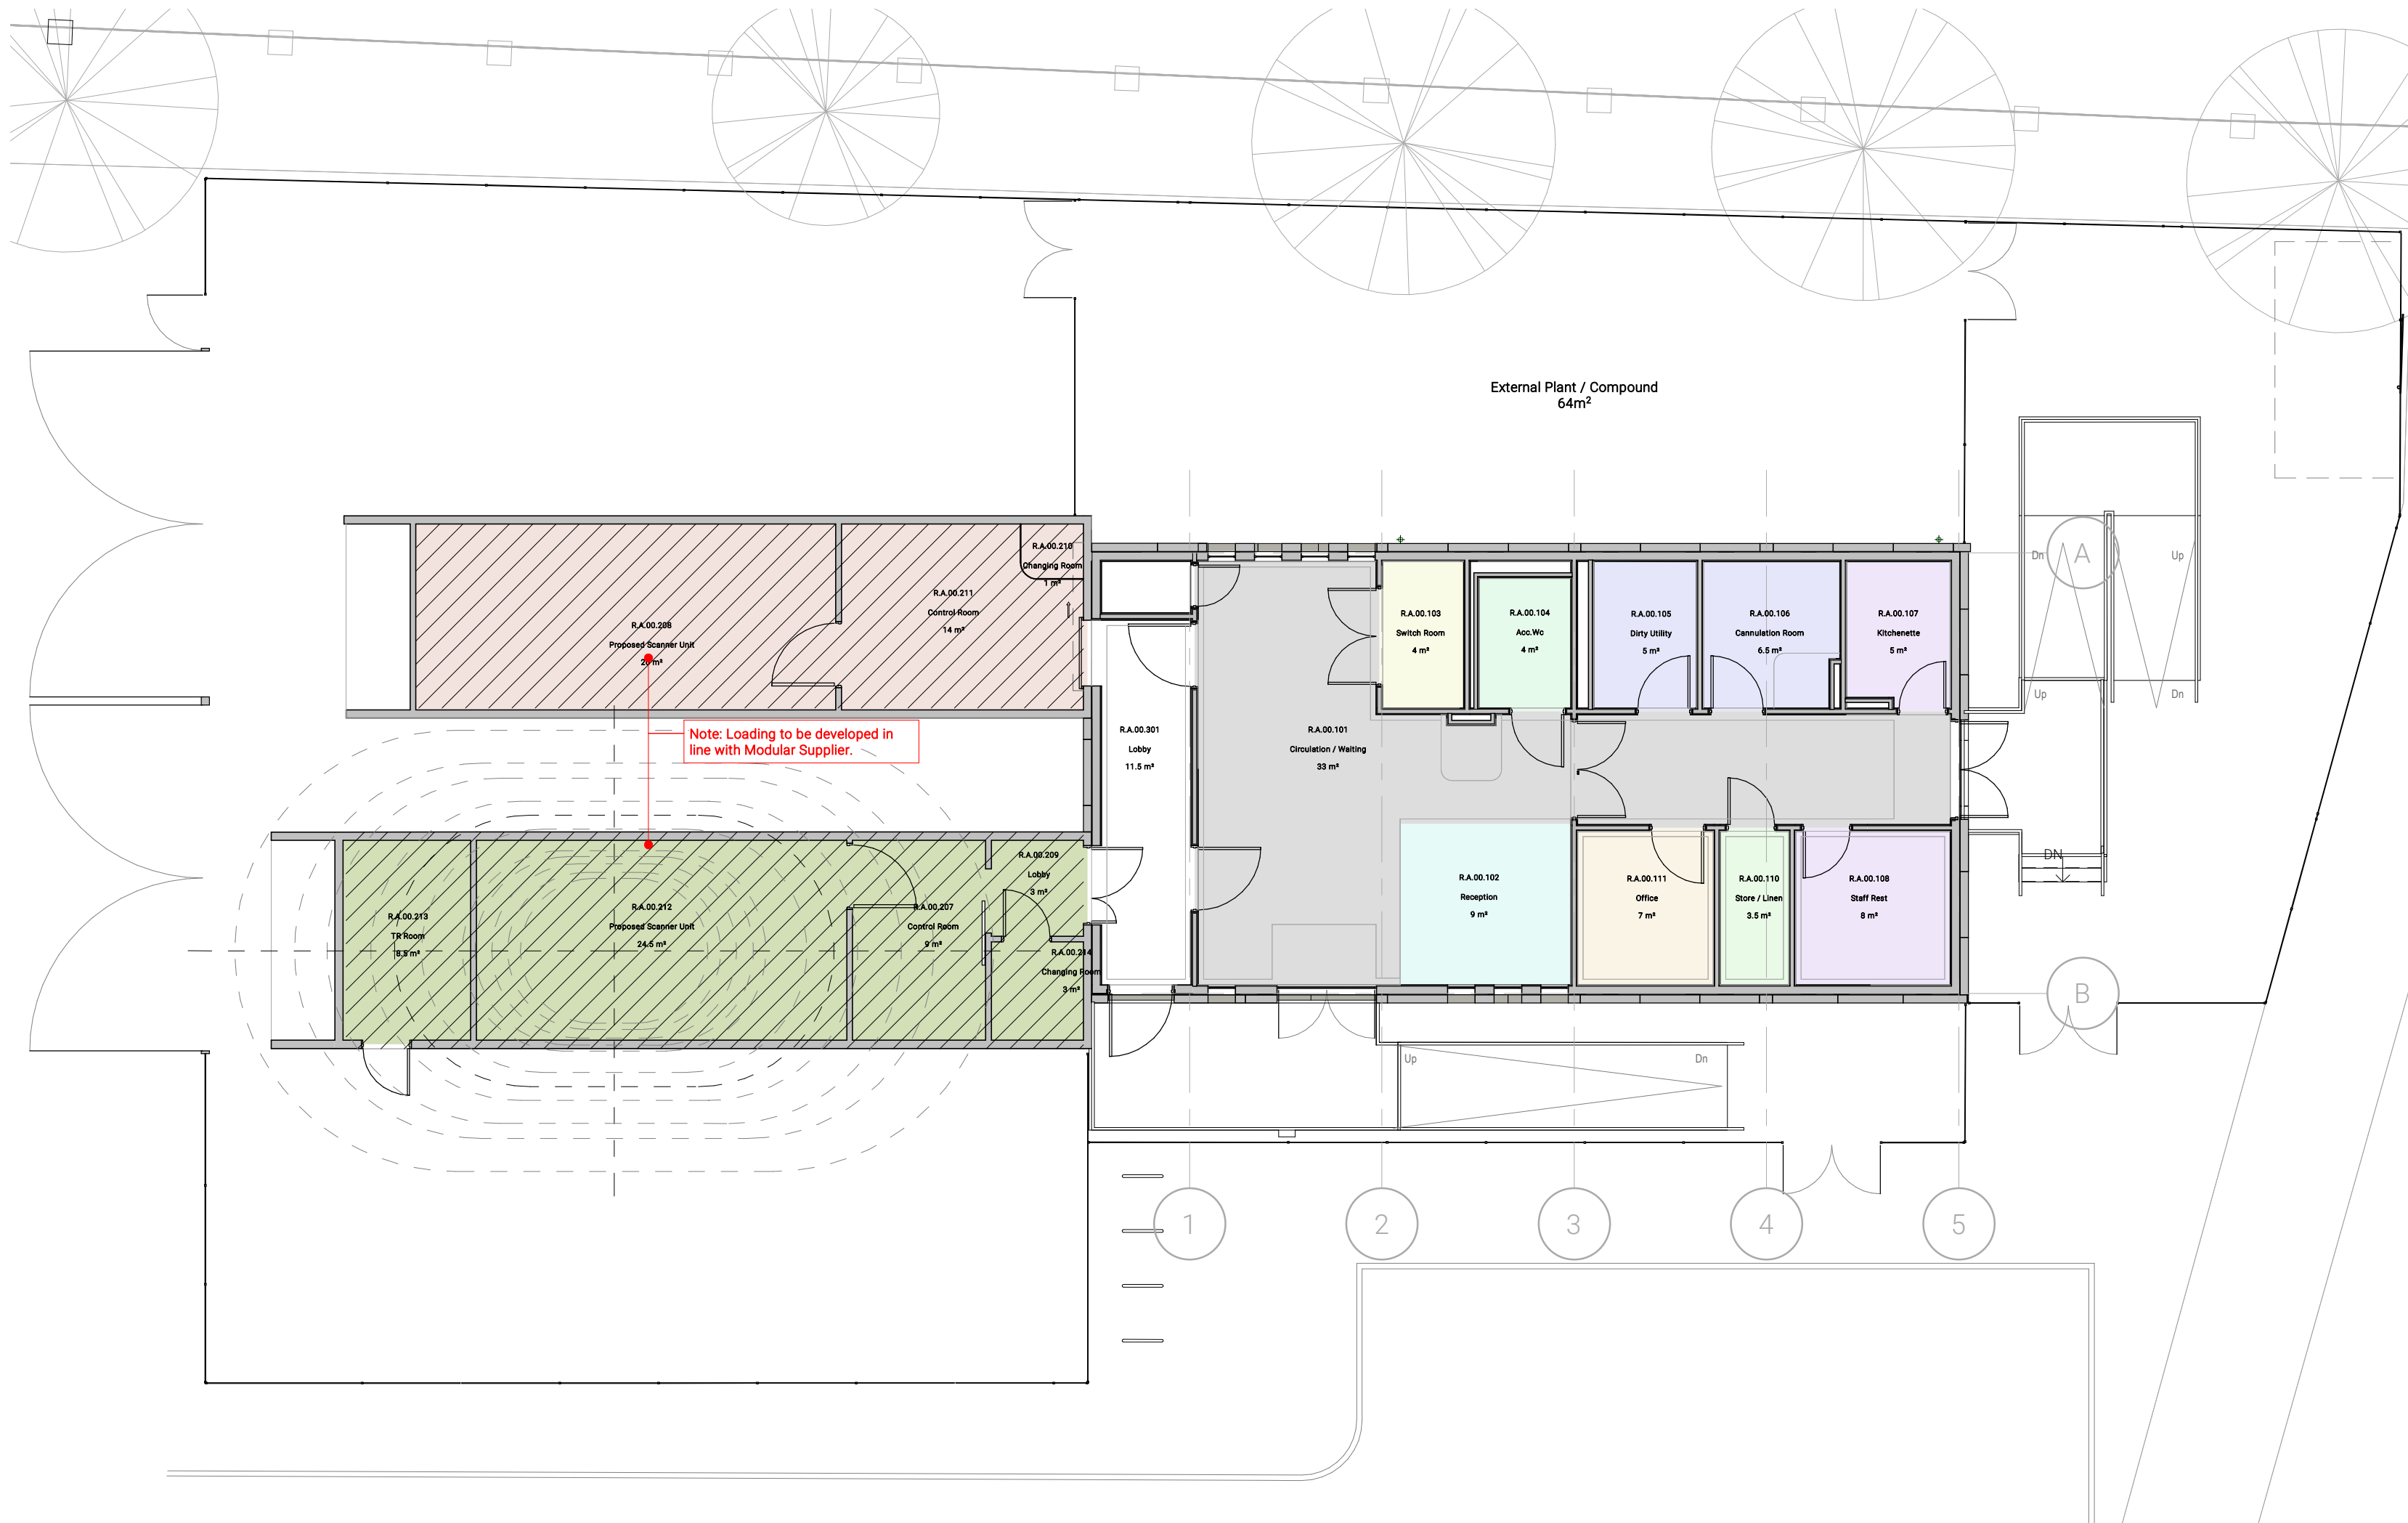

By Department Legend

- Amenities
- Ancillary
- Circulation
- Office
- Reception
- Scanner Unit
- Scanner Unit 2
- Store
- Switch room
- WC

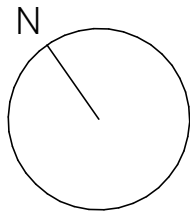

1 07-Proposed Scanner Unit
1:100

GENERAL NOTES:

- DAY Architectural Ltd accepts no responsibility for any costs, losses or claims whatsoever arising from these drawings, specifications and related documents unless there is full compliance with the Client or any unauthorised user of the following:
- All boundaries, dimensions and levels are to be checked on site before construction and any discrepancies reported to the Architect / Designer.
 - Partial Service: Any discrepancies with site or other information is to be advised to the Architect / Designer and direction and / or approval is to be sought before the implementation of the detail.
 - Block and site plans are reproduced under license from the Ordnance Survey.
 - Do not scale this drawing.
 - For the purpose of coordination, all relevant parties must check this information prior to implementation and report any discrepancies to the Architect / Designer.

D	Updated in line with TC
C	Planning Submission
B	Revised planning drawings
A	Issued for Planning

22.04.24	AM
22.12.23	AM
10.10.23	AM
11.09.23	AM

REV	DESCRIPTION	DATE	REV BY
-----	-------------	------	--------

CLIENT
Manchester University NHS Foundation Trust

PROJECT
Harpurhey CDC

DRAWING
CDC - GA Plan

SCALE As indicated @ A2		FIRST ISSUED 09/05/23	
PROJECT 23051	CLIENT REF -	DRAWN BY Author	CHECKED BY Checker

ORIGIN	VOLUME	LEVEL	TYPE	ROLE	NUMBER	REVISION
DAY	HAR204	XX	DR	A	07-0201	D

SUITABILITY
Planning

DAY

DAY Architectural Ltd.
Studio 1, Lancaster Buildings
77 Deansgate, Manchester, M3
2BW

T: 0161 834 9703
W: www.day-architectural.com

Information contained on this drawing is the sole copyright of DAY Architectural Ltd. and is not to be reproduced without their permission.