




EXISTING ELEVATION A-A

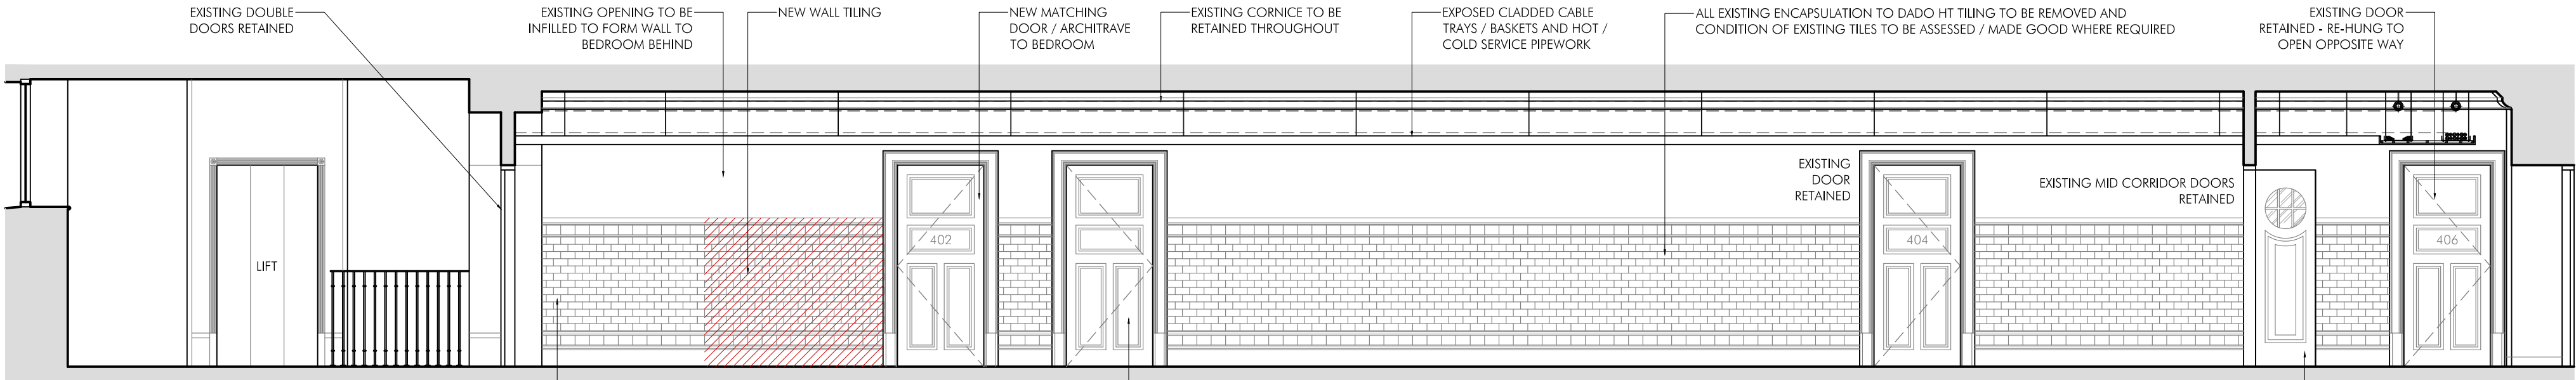


PROPOSED ELEVATION A-A

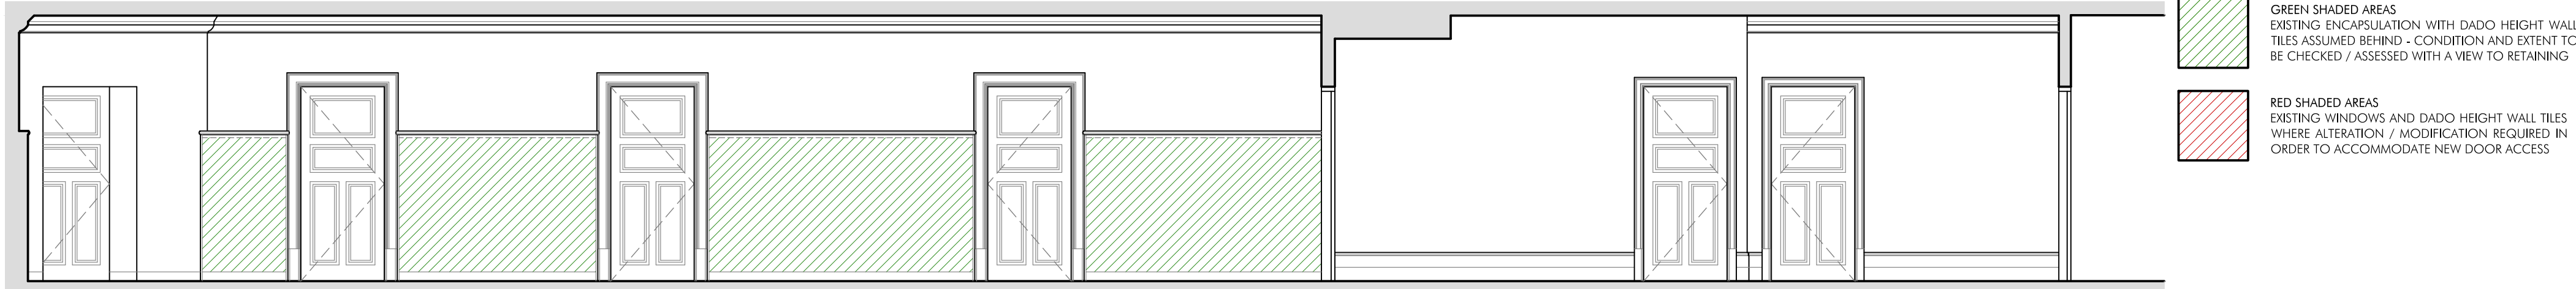


EXISTING ELEVATION B-B

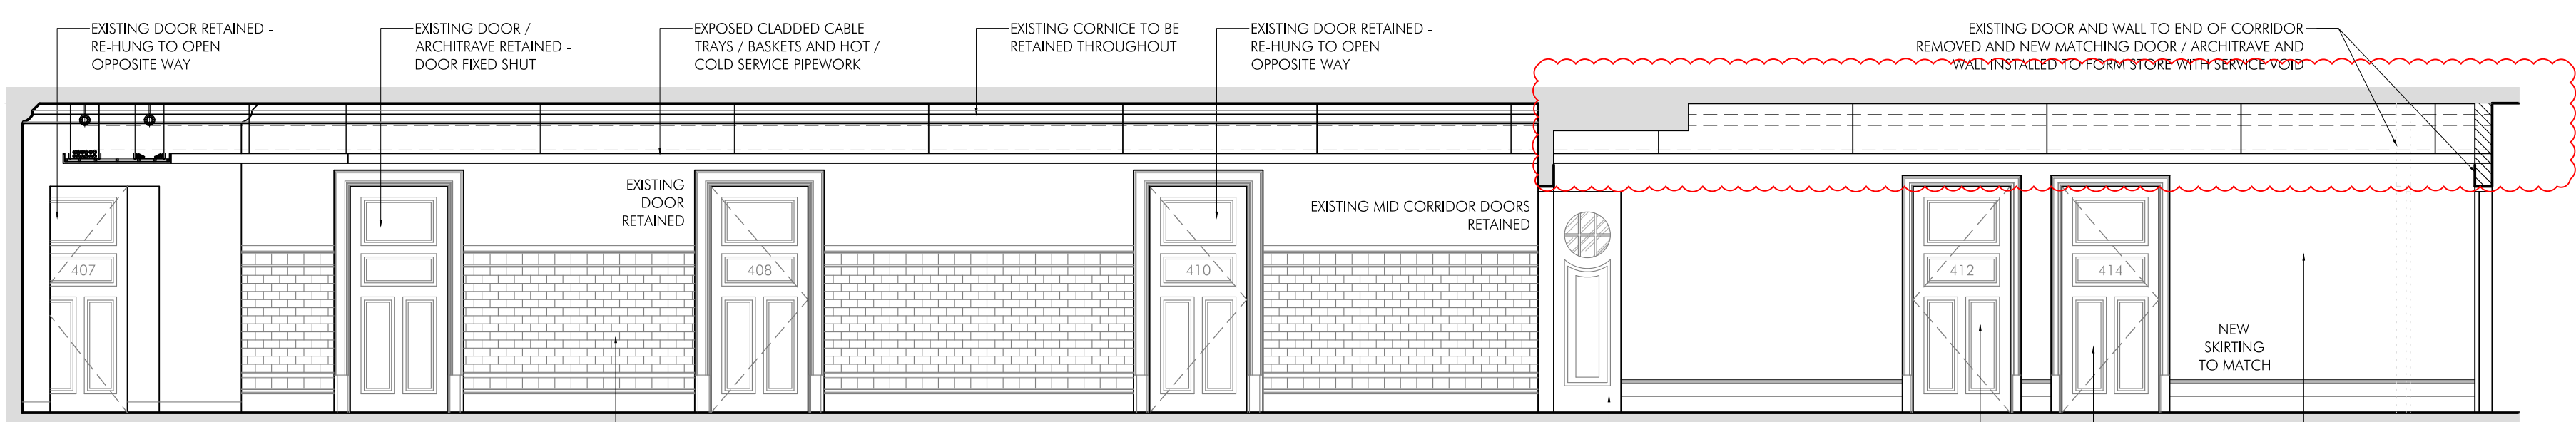


PROPOSED ELEVATION B-B

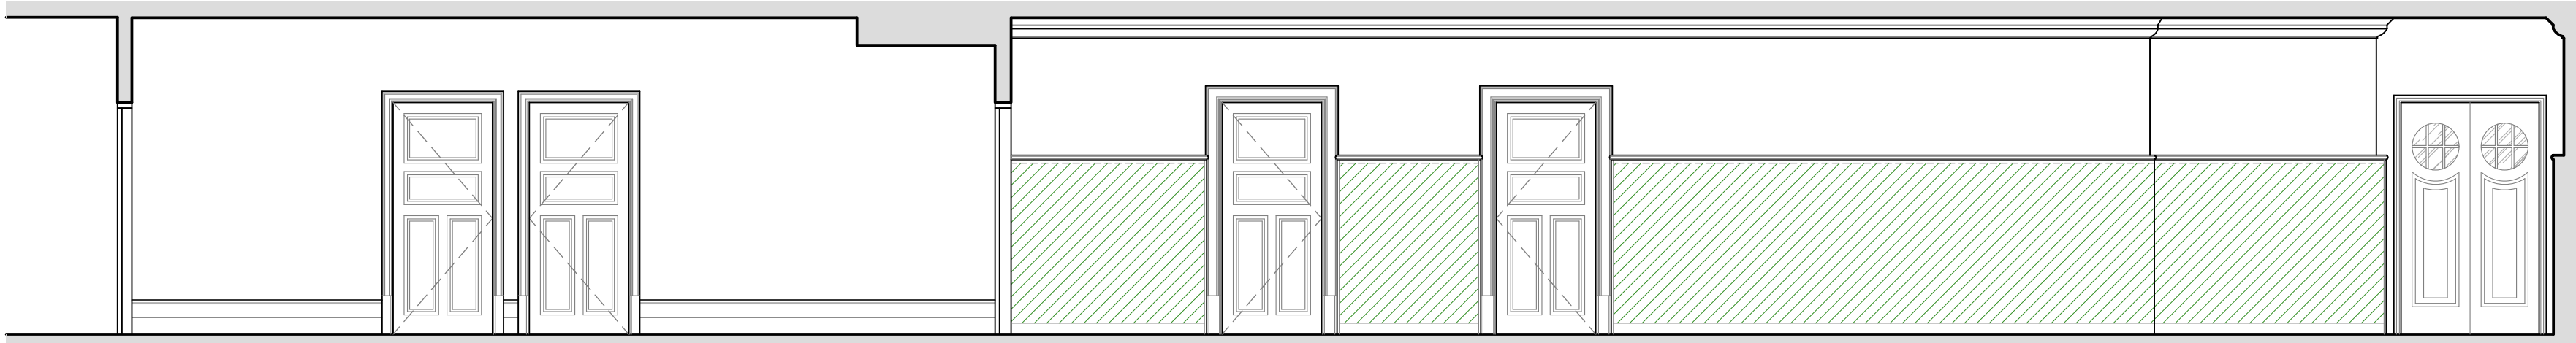


EXISTING ELEVATION C-C

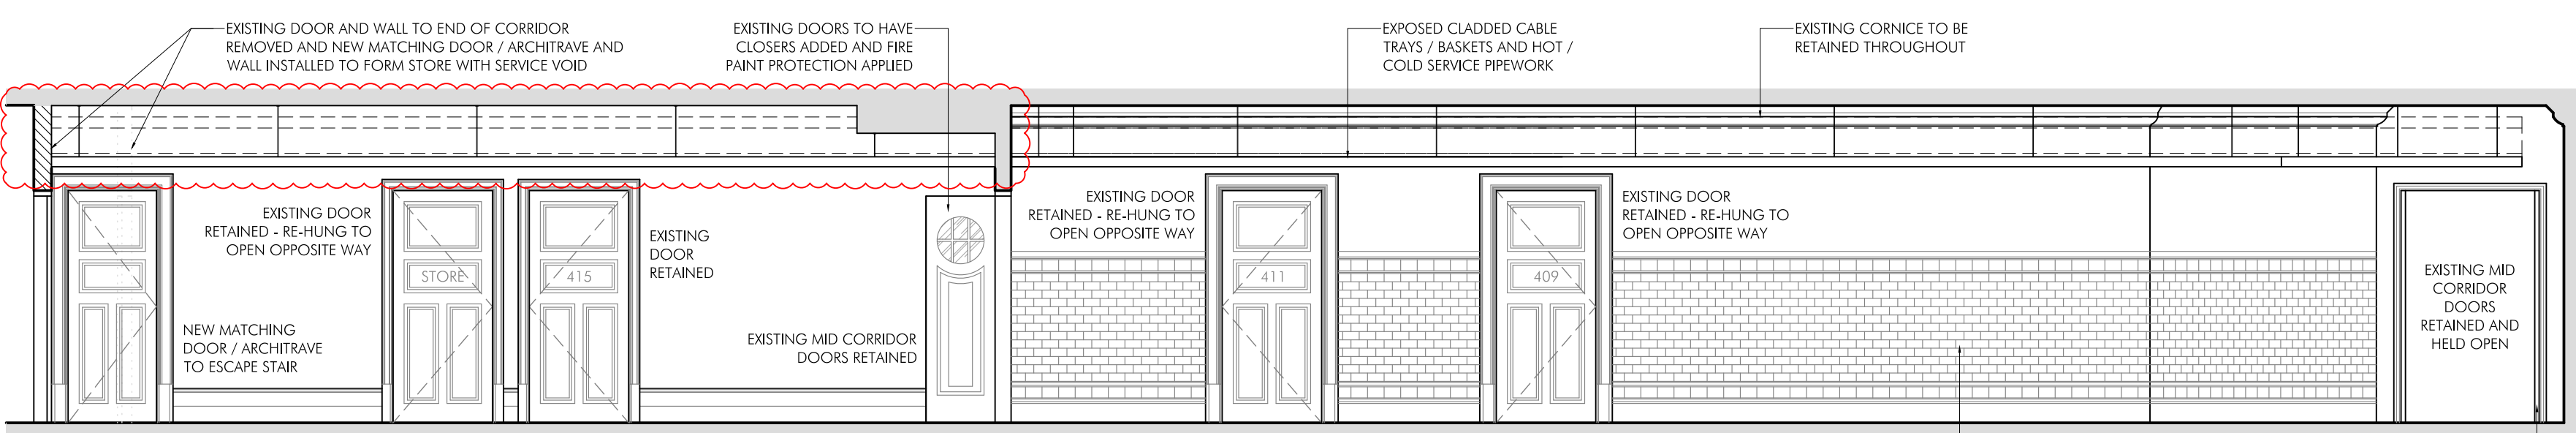


PROPOSED ELEVATION C-C

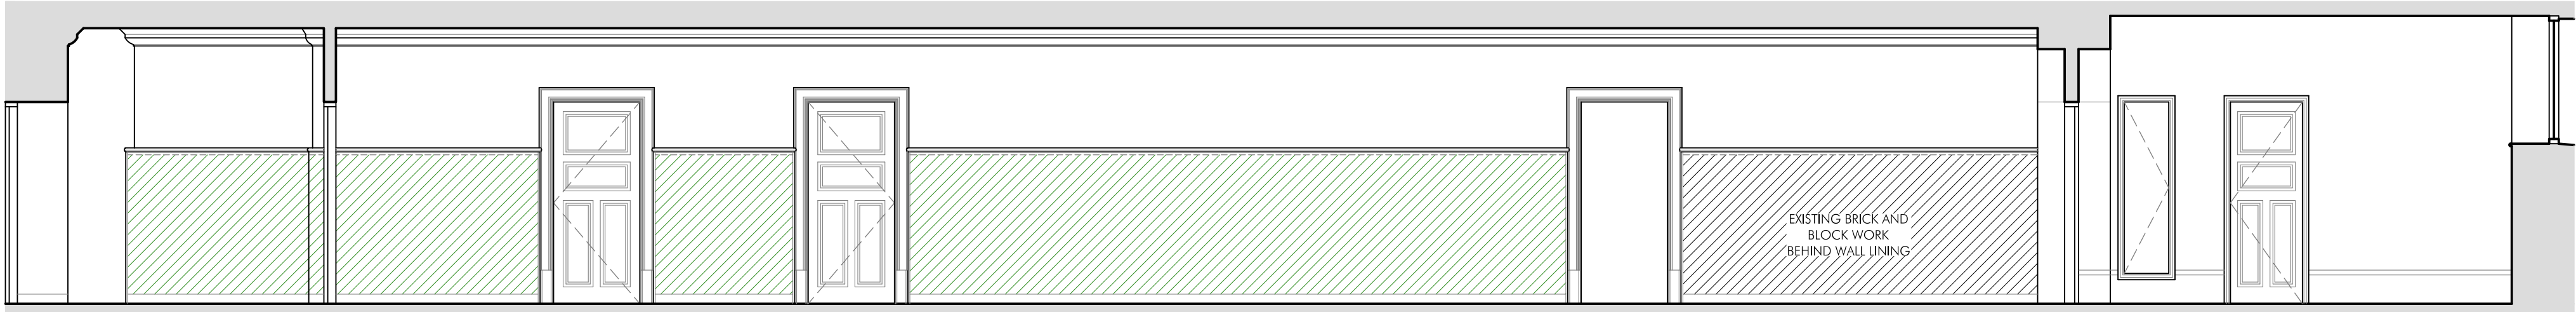


EXISTING ELEVATION D-D

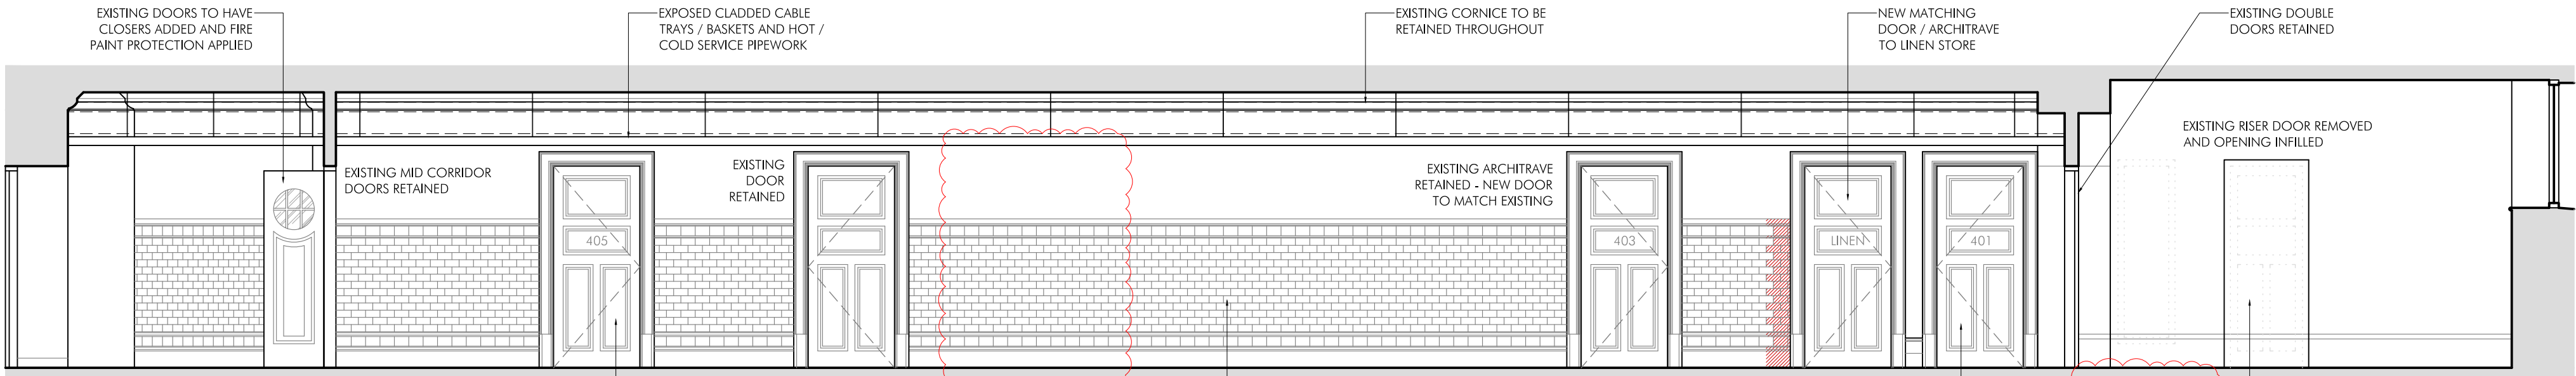

PROPOSED ELEVATION D-D

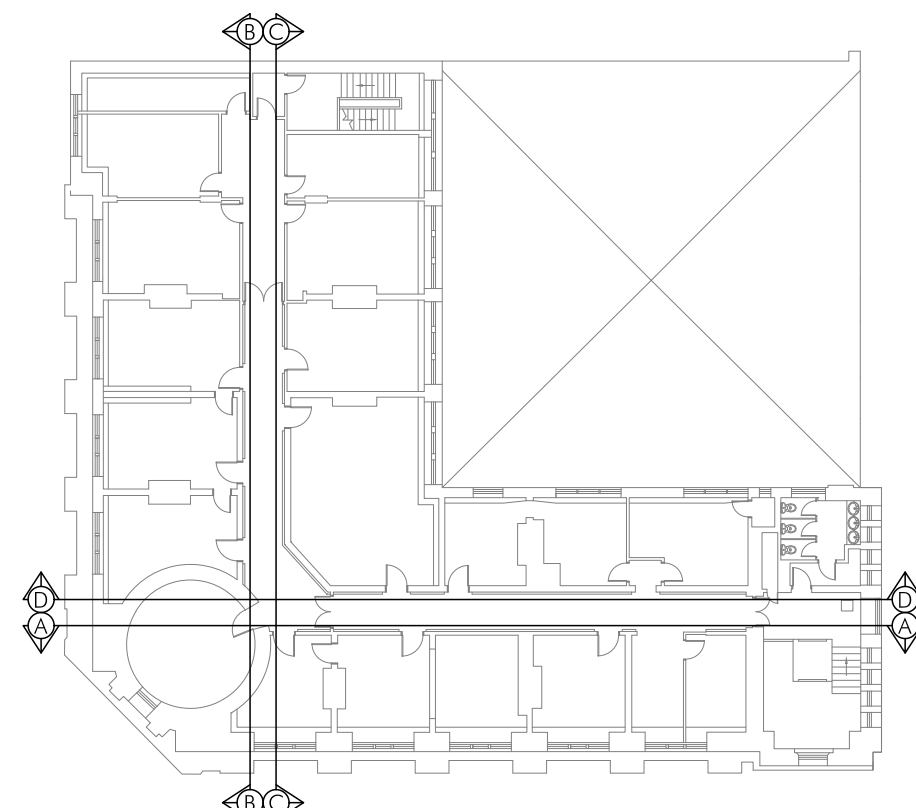

EXISTING FOURTH FLOOR PLAN - NTS

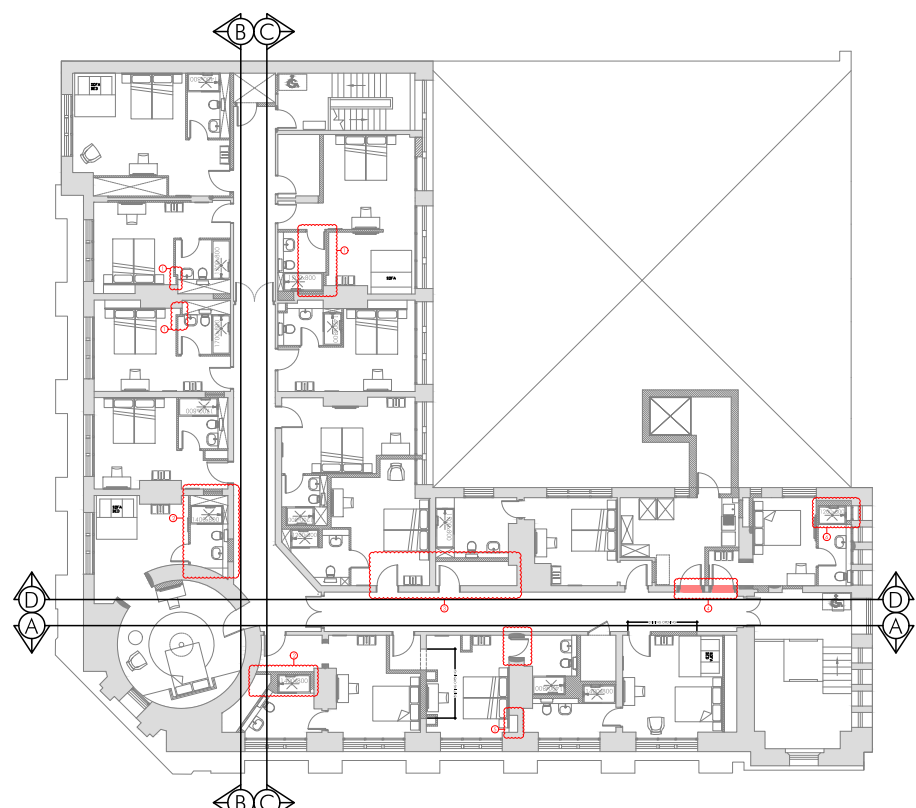

PROPOSED FOURTH FLOOR PLAN - NTS

PLANNING ISSUE	BN SH AM SH DRAWN	REV C - UPDATED AS PER PLANNERS COMMENTS REV B - SUSPENDED CEILING OMITTED, EXPOSED CLADDED CABLE TRAY / BASKETS INDICATED REV A - HATCHES KEY UPDATED DRAWN REVISION	JUN 23 JAN 23 19.07.22 OCT 21 DATE	SP VER
	PROJECT INNKEEPERS COLLECTION 1-3 YORK STREET (BROWNS) MANCHESTER			
	TITLE EXISTING & PROPOSED CORRIDOR ELEVATIONS FOURTH FLOOR LEVEL			
	SCALE 1:50 @ A1			
	JOB No MAB46	DRAWING No AP19	REV D	

7 Buxton Road West, Disley,
Stockport, Cheshire, SK12 2AE.
Website: www.allisonpike.com

Telephone: 01663 763000
Facsimile: 01663 766772
Email: studio@allisonpike.com

© Allison Pike Partnership Limited.