



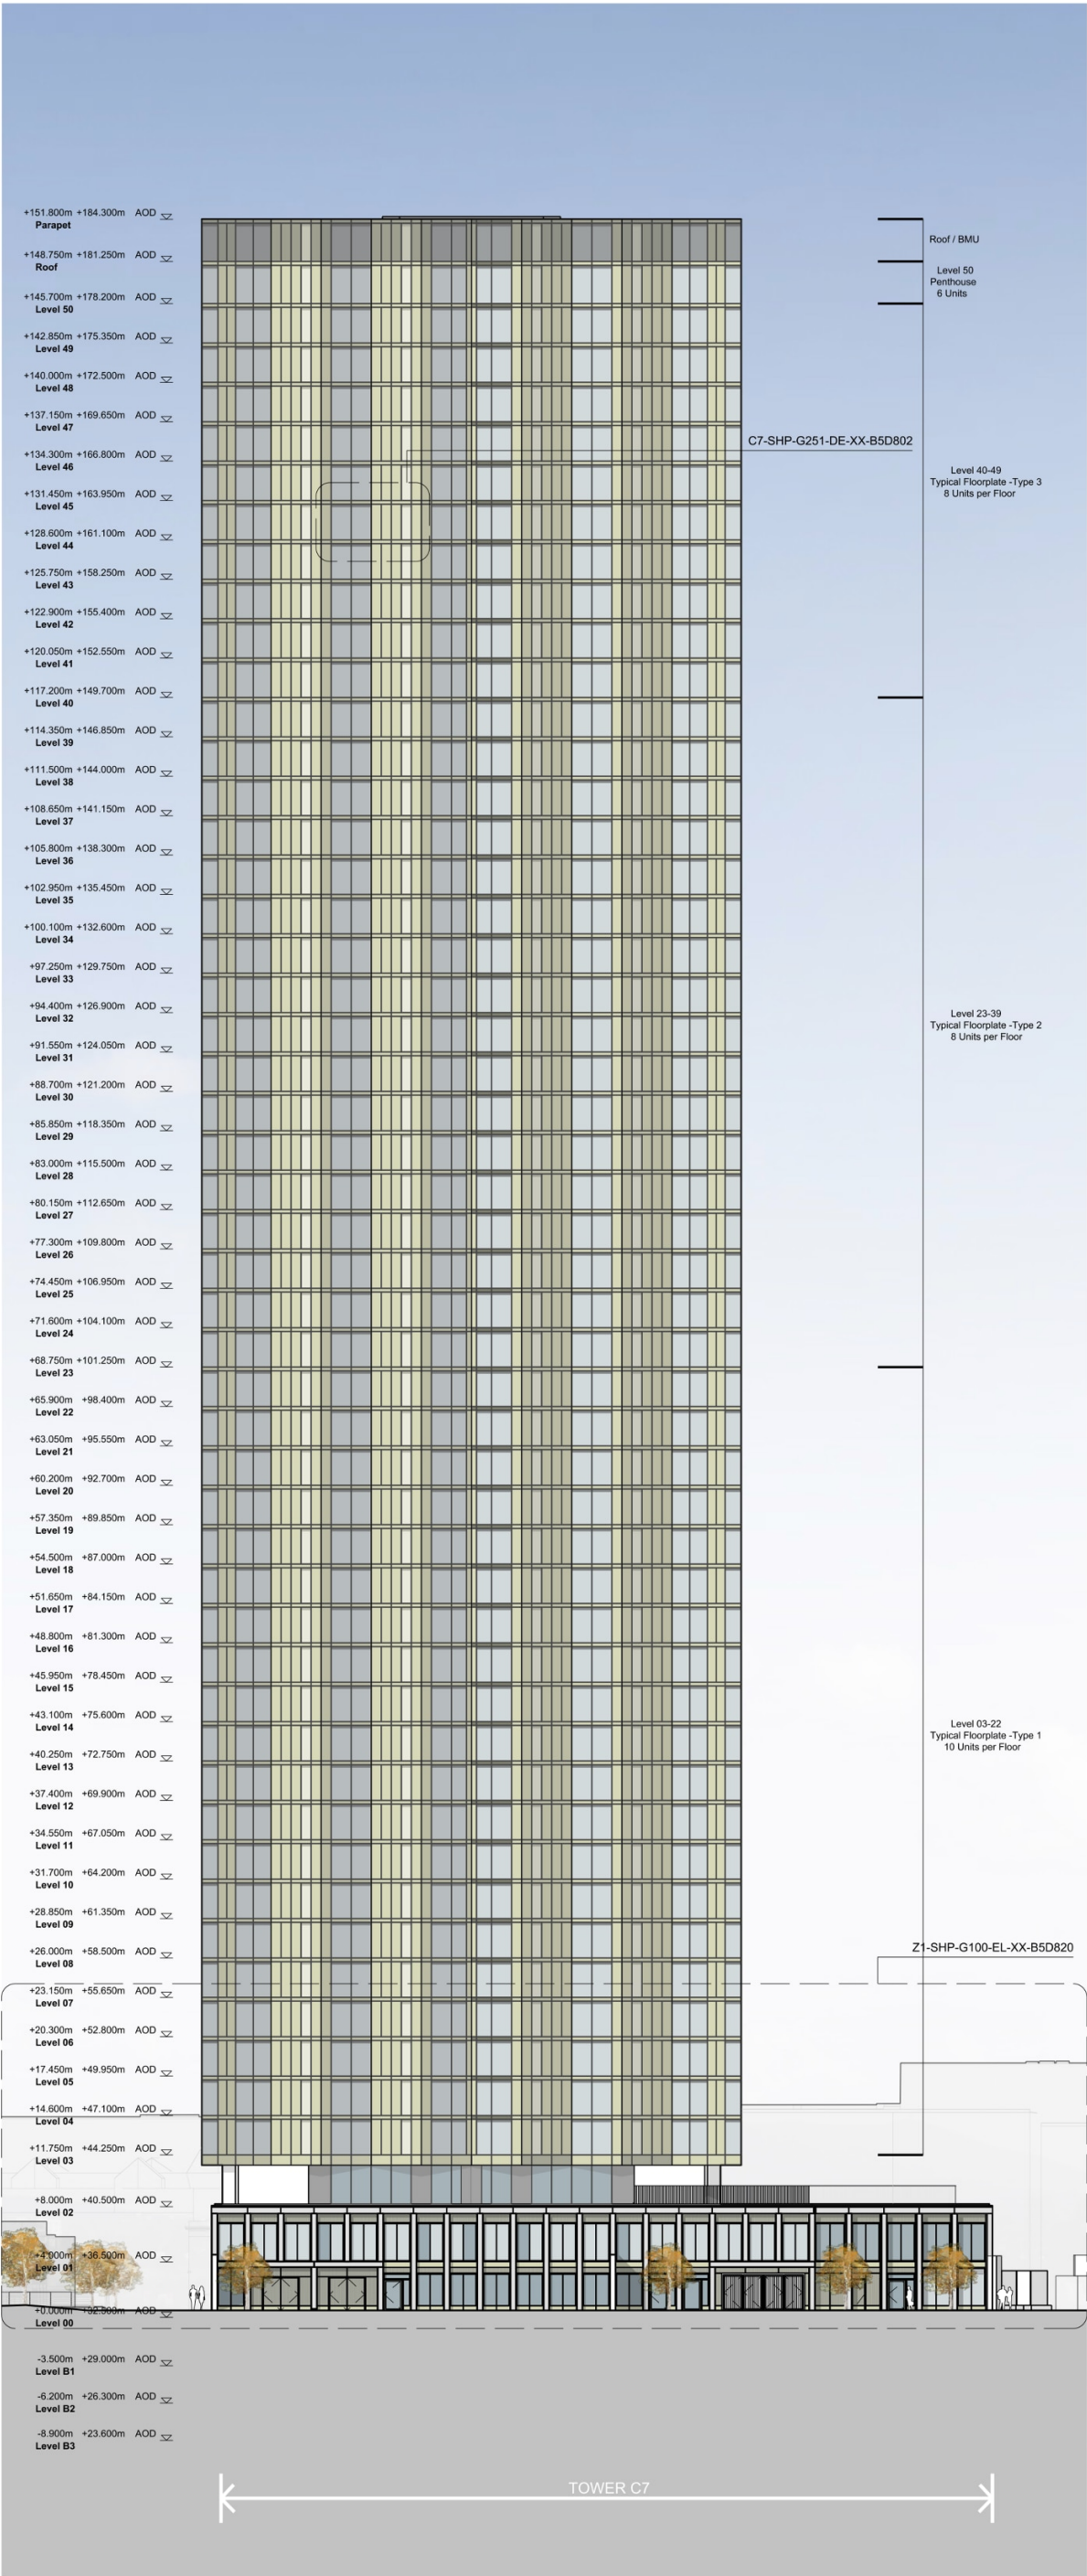

SOUTH ELEVATION

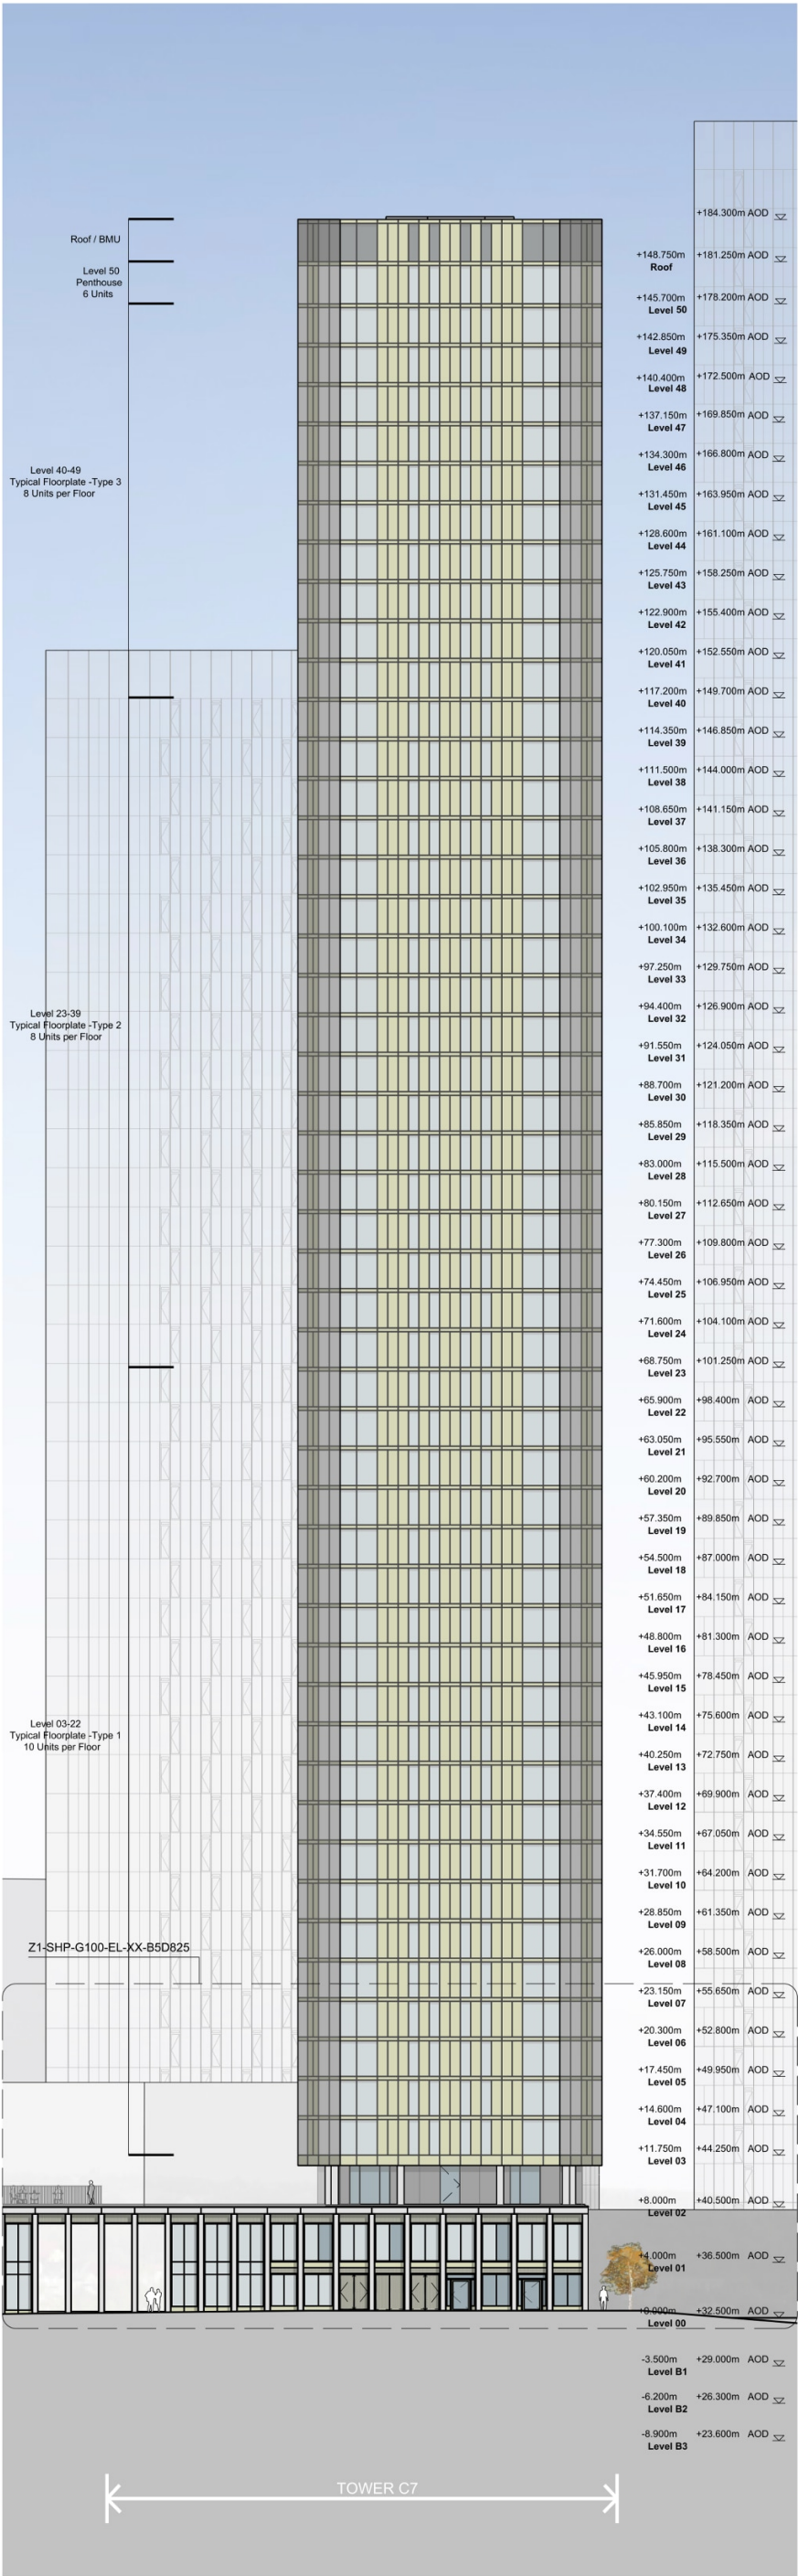

WEST ELEVATION

This drawing is copyright. Do not scale off dimensions. All dimensions to be checked on site by contractor. Contractor to report any dimensional discrepancies, errors or omissions prior to commencing on site.

Key Plan

| Rev | Date       | Description                                               |
|-----|------------|-----------------------------------------------------------|
| X01 | 20.04.2023 | Planning Issue                                            |
| X02 | 19.02.2024 | Podium louvers concealed with anodised perforated screens |
|     |            |                                                           |
|     |            |                                                           |
Project Title

Crown Street Phase 3

Status

Planning

Drawing Title

Tower C7  
South & West Elevations

|                          |          |  |
|--------------------------|----------|--|
| Job No                   | Scale    |  |
| 10418                    | 1:500    |  |
| Drawing No               | Revision |  |
| C7-SHP-G200-EL-XX-B5D801 | X02      |  |

MANCHESTER  
Riverside, 4 Commercial St  
Manchester M15 4RQ  
+44 (0)161 835 2345  
www.simpsonhaugh.com

LONDON  
5-8 Roberts Place  
London EC3R 0BB  
+44 (0)20 7549 4000  
mail@simpsonhaugh.com