


Richmond St

MATERIALS KEY

- (A) IBSTOCK STAFFORDSHIRE BLUE BRINDLE DRAGFACE FACING BRICK
- (B) VMZINC STANDING SEAM PANEL - GRAPHITE GREY
- (C) ALUMINIUM WINDOW PODS
- (D) PROJECTED BRICKWORK DETAILING
- (E) ALUTEC ALUMINIUM PARAPET COPING
- *

OBSCURE GLAZED WINDOW

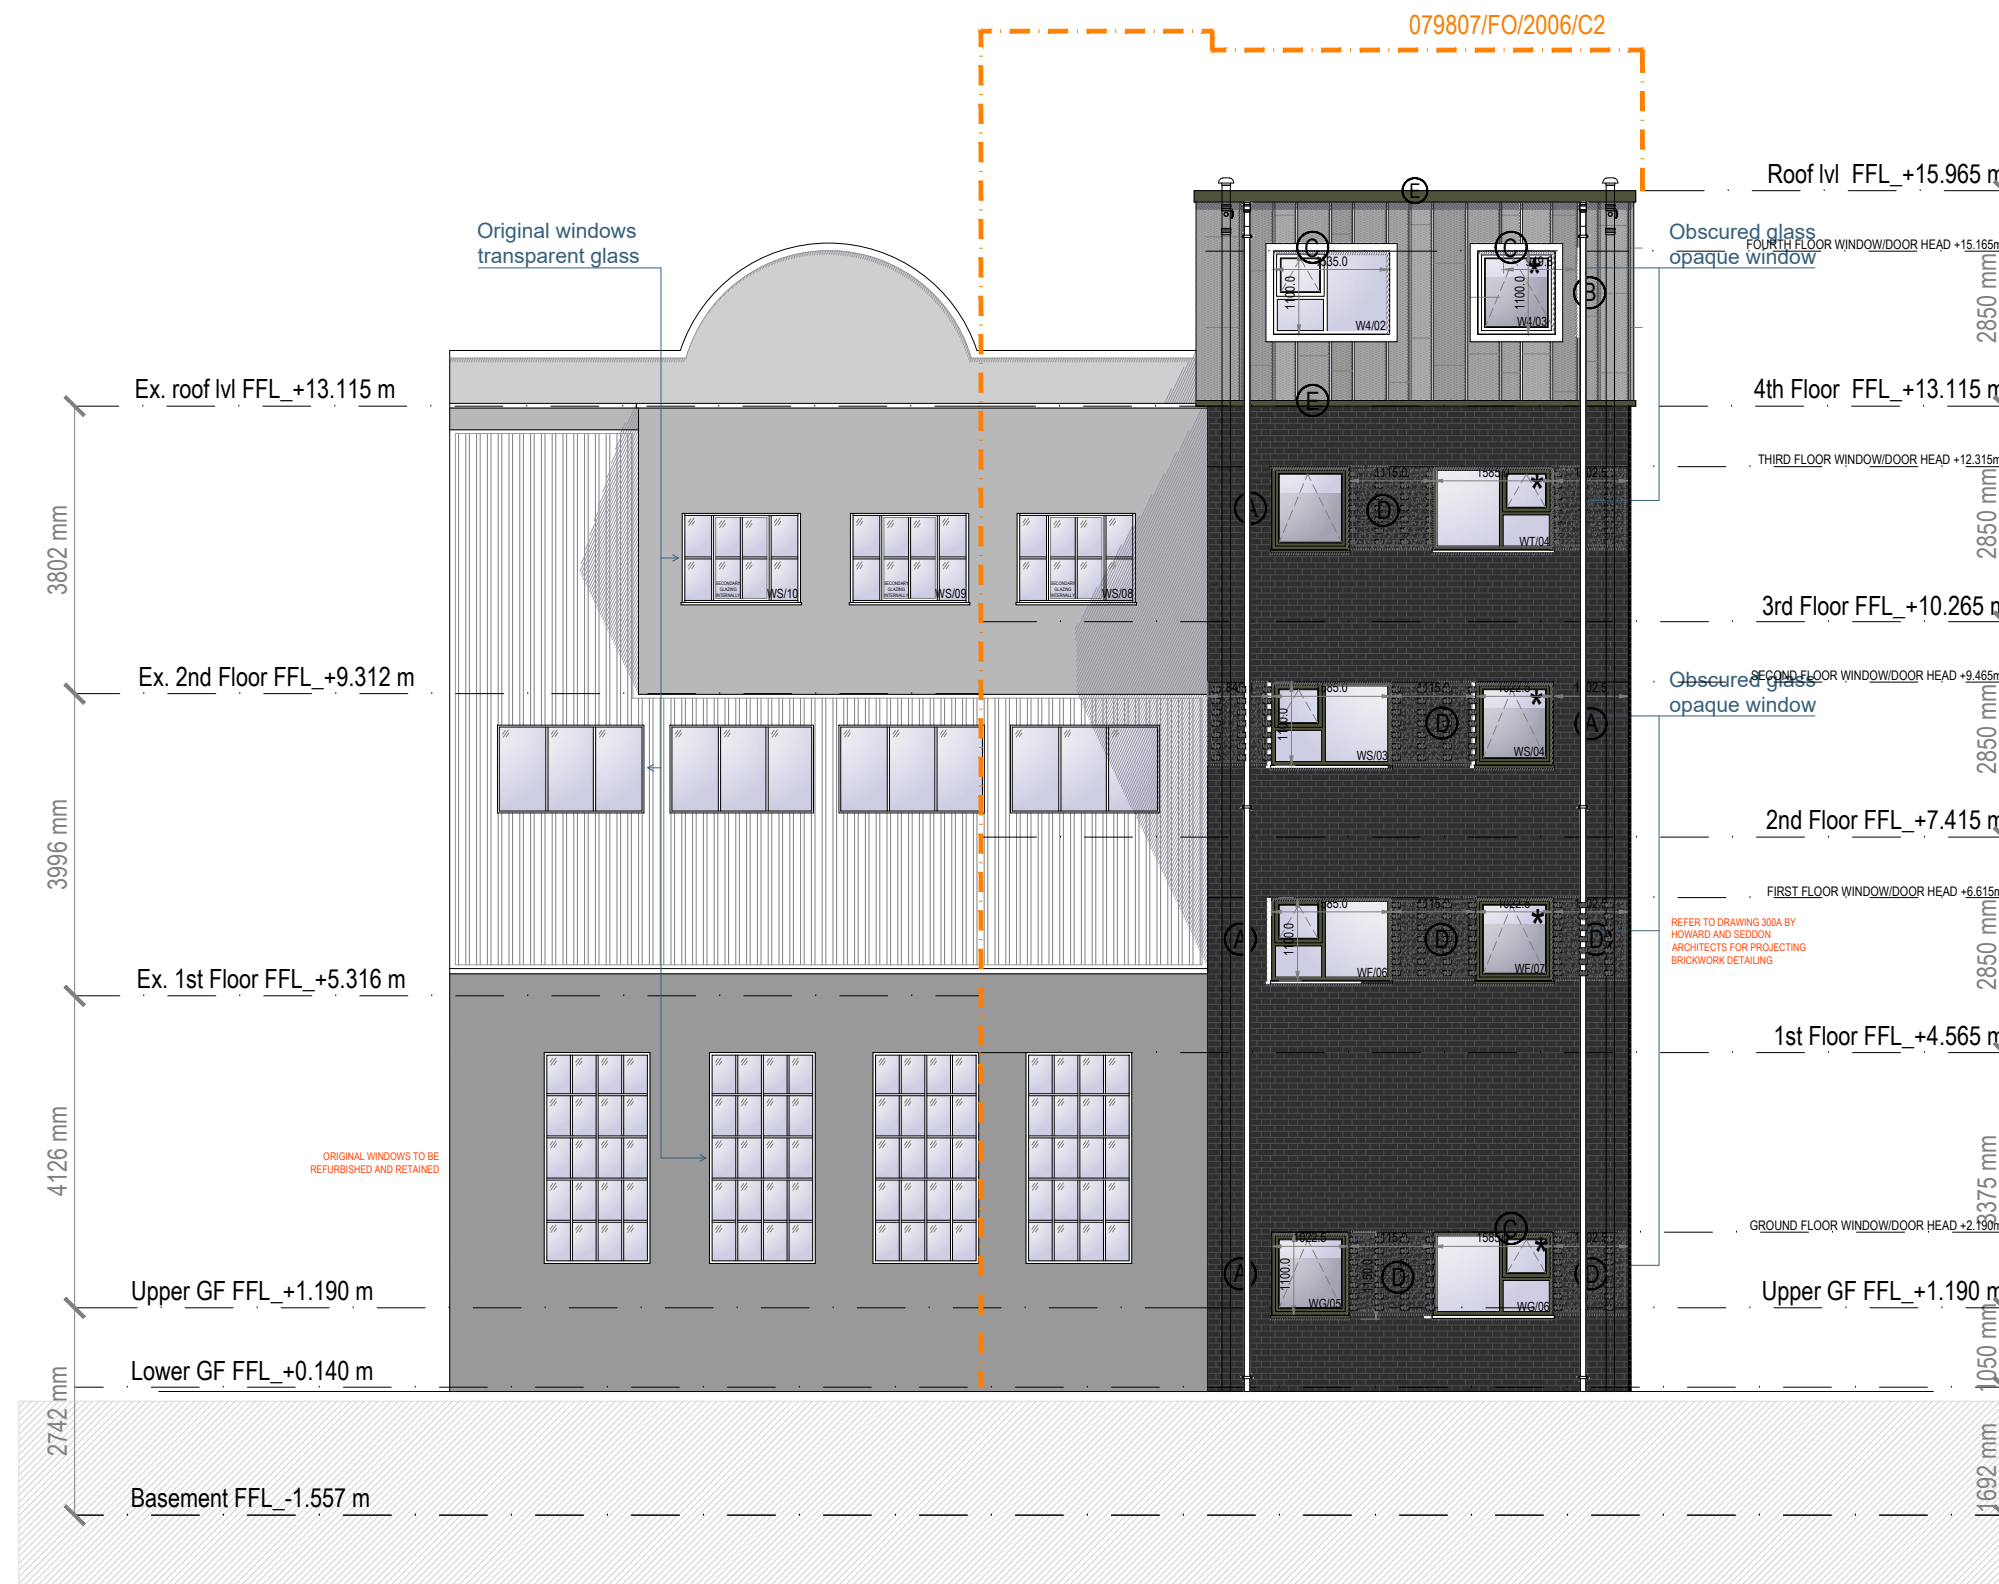

REAR ELEVATION R-R'

				HOWARD & SEDDON A.R.I.B.A. CHARTERED ARCHITECTS, 64 WASHWAY ROAD, SALE, CHESHIRE. M33 7RE. TEL No 0161-973 8296 FAX No 0161-962 3485 e-mail : admin@howardandseddon.co.uk	PROJECT	PROPOSED RESIDENTIAL DEVELOPMENT 58 RICHMOND ST MANCHESTER	TITLE (PRELIMINARY BUILDING REGULATION) PROPOSED REAR ELEVATION	DRAWN TZ	DRG No. 12,764
C	BRICK DETAILING	TZ	23.02.24		DATE 22.11.23			108	
B	WINDOWS	TZ	22.11.23		SCALE 1:100 (A3)				AMENDMENT C
A	FIRST ISSUE	DR	03.06.20		CLIENT	TAHIR AHMED, TAHIR MEHMOOD			
REV	DESCRIPTION	BY	DATE						