



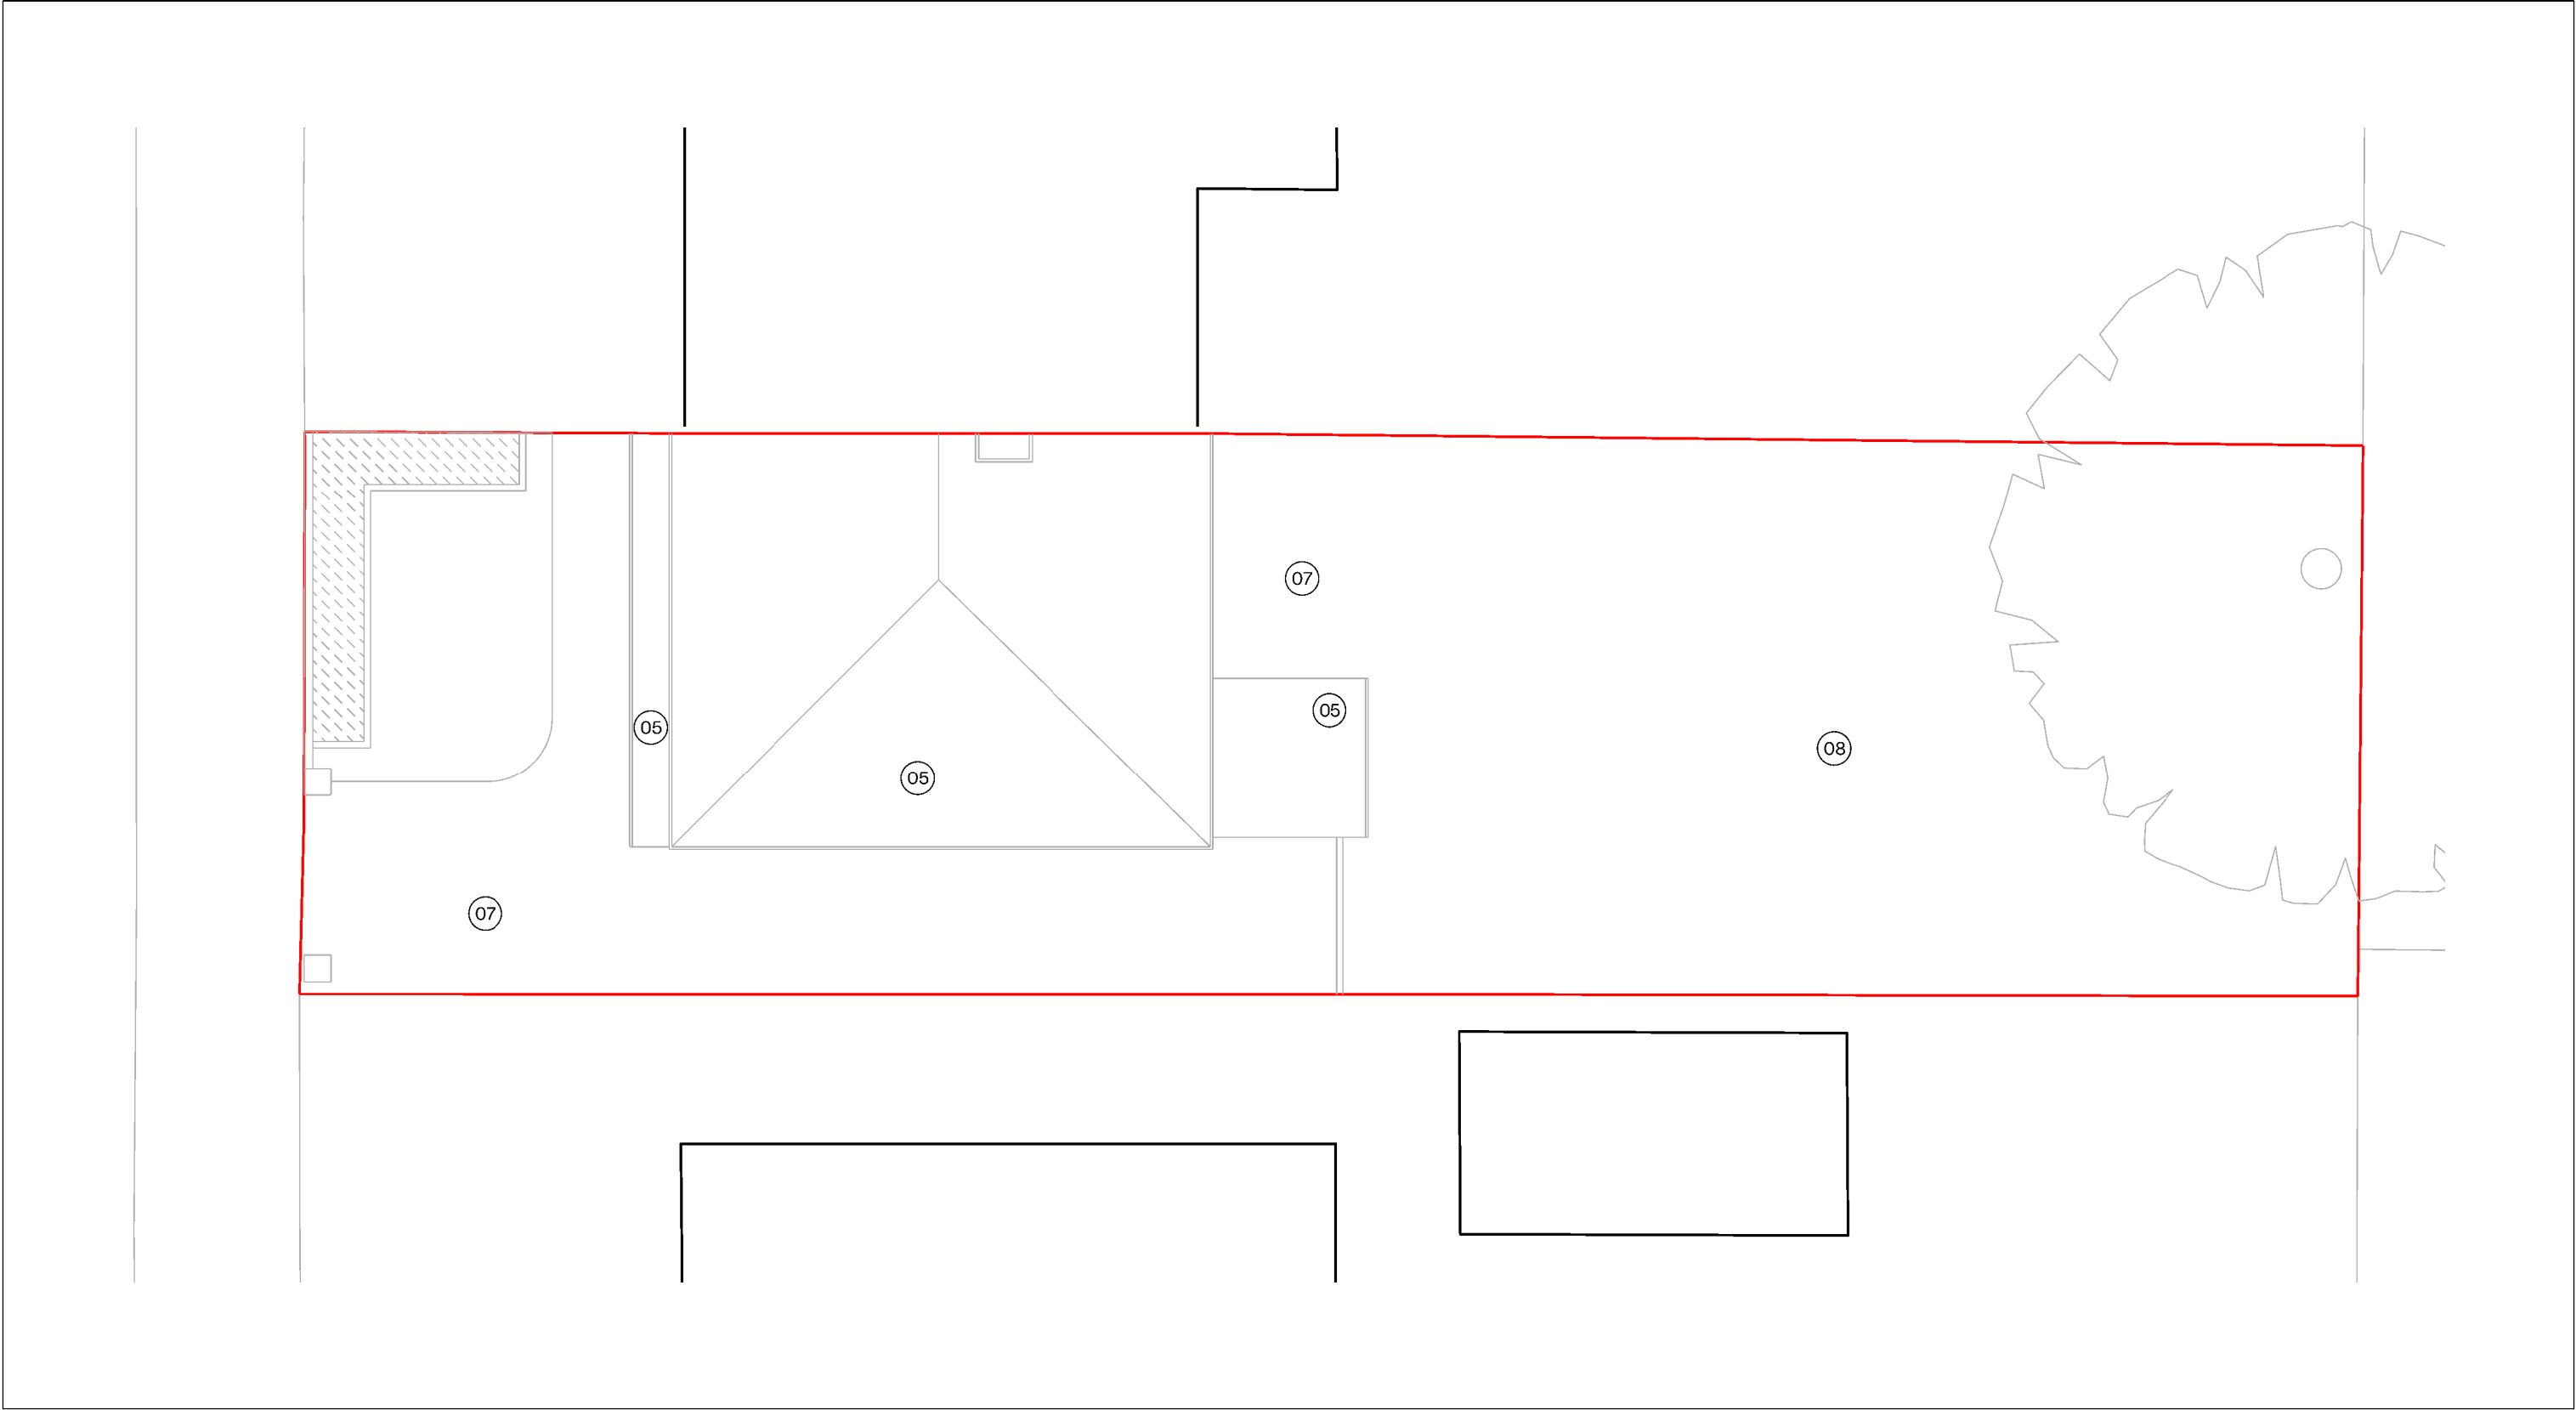

MATERIALS
01 - Red brickwork 02 - Timber cladding 03 - Painted Stonework 04 - Render
05 - Terracotta roof tiles 06 - UPVC windows and doors 07 - Paving 08 - Lawn

 

ALTER

Existing Drawings
23.02.2024

Location:
19 Aldermay Road
Chorlton, Manchester
M21 7QW

Drawing:
Proposed Roof Plan

Drawing no:
Alt_(02)001

Revision:
n/a

Scale:
1:100 @A3

Status:
Existing Drawings

Notes:
-

General:
Registered in England and
Wales no. 13446265
Copyright 2022 © Alter
Studio Ltd.

Alter Studio
IG: @alterstudio_
alterstudio.co.uk
+44 (0)778 384 8151
adam@alterstudio.co.uk

