


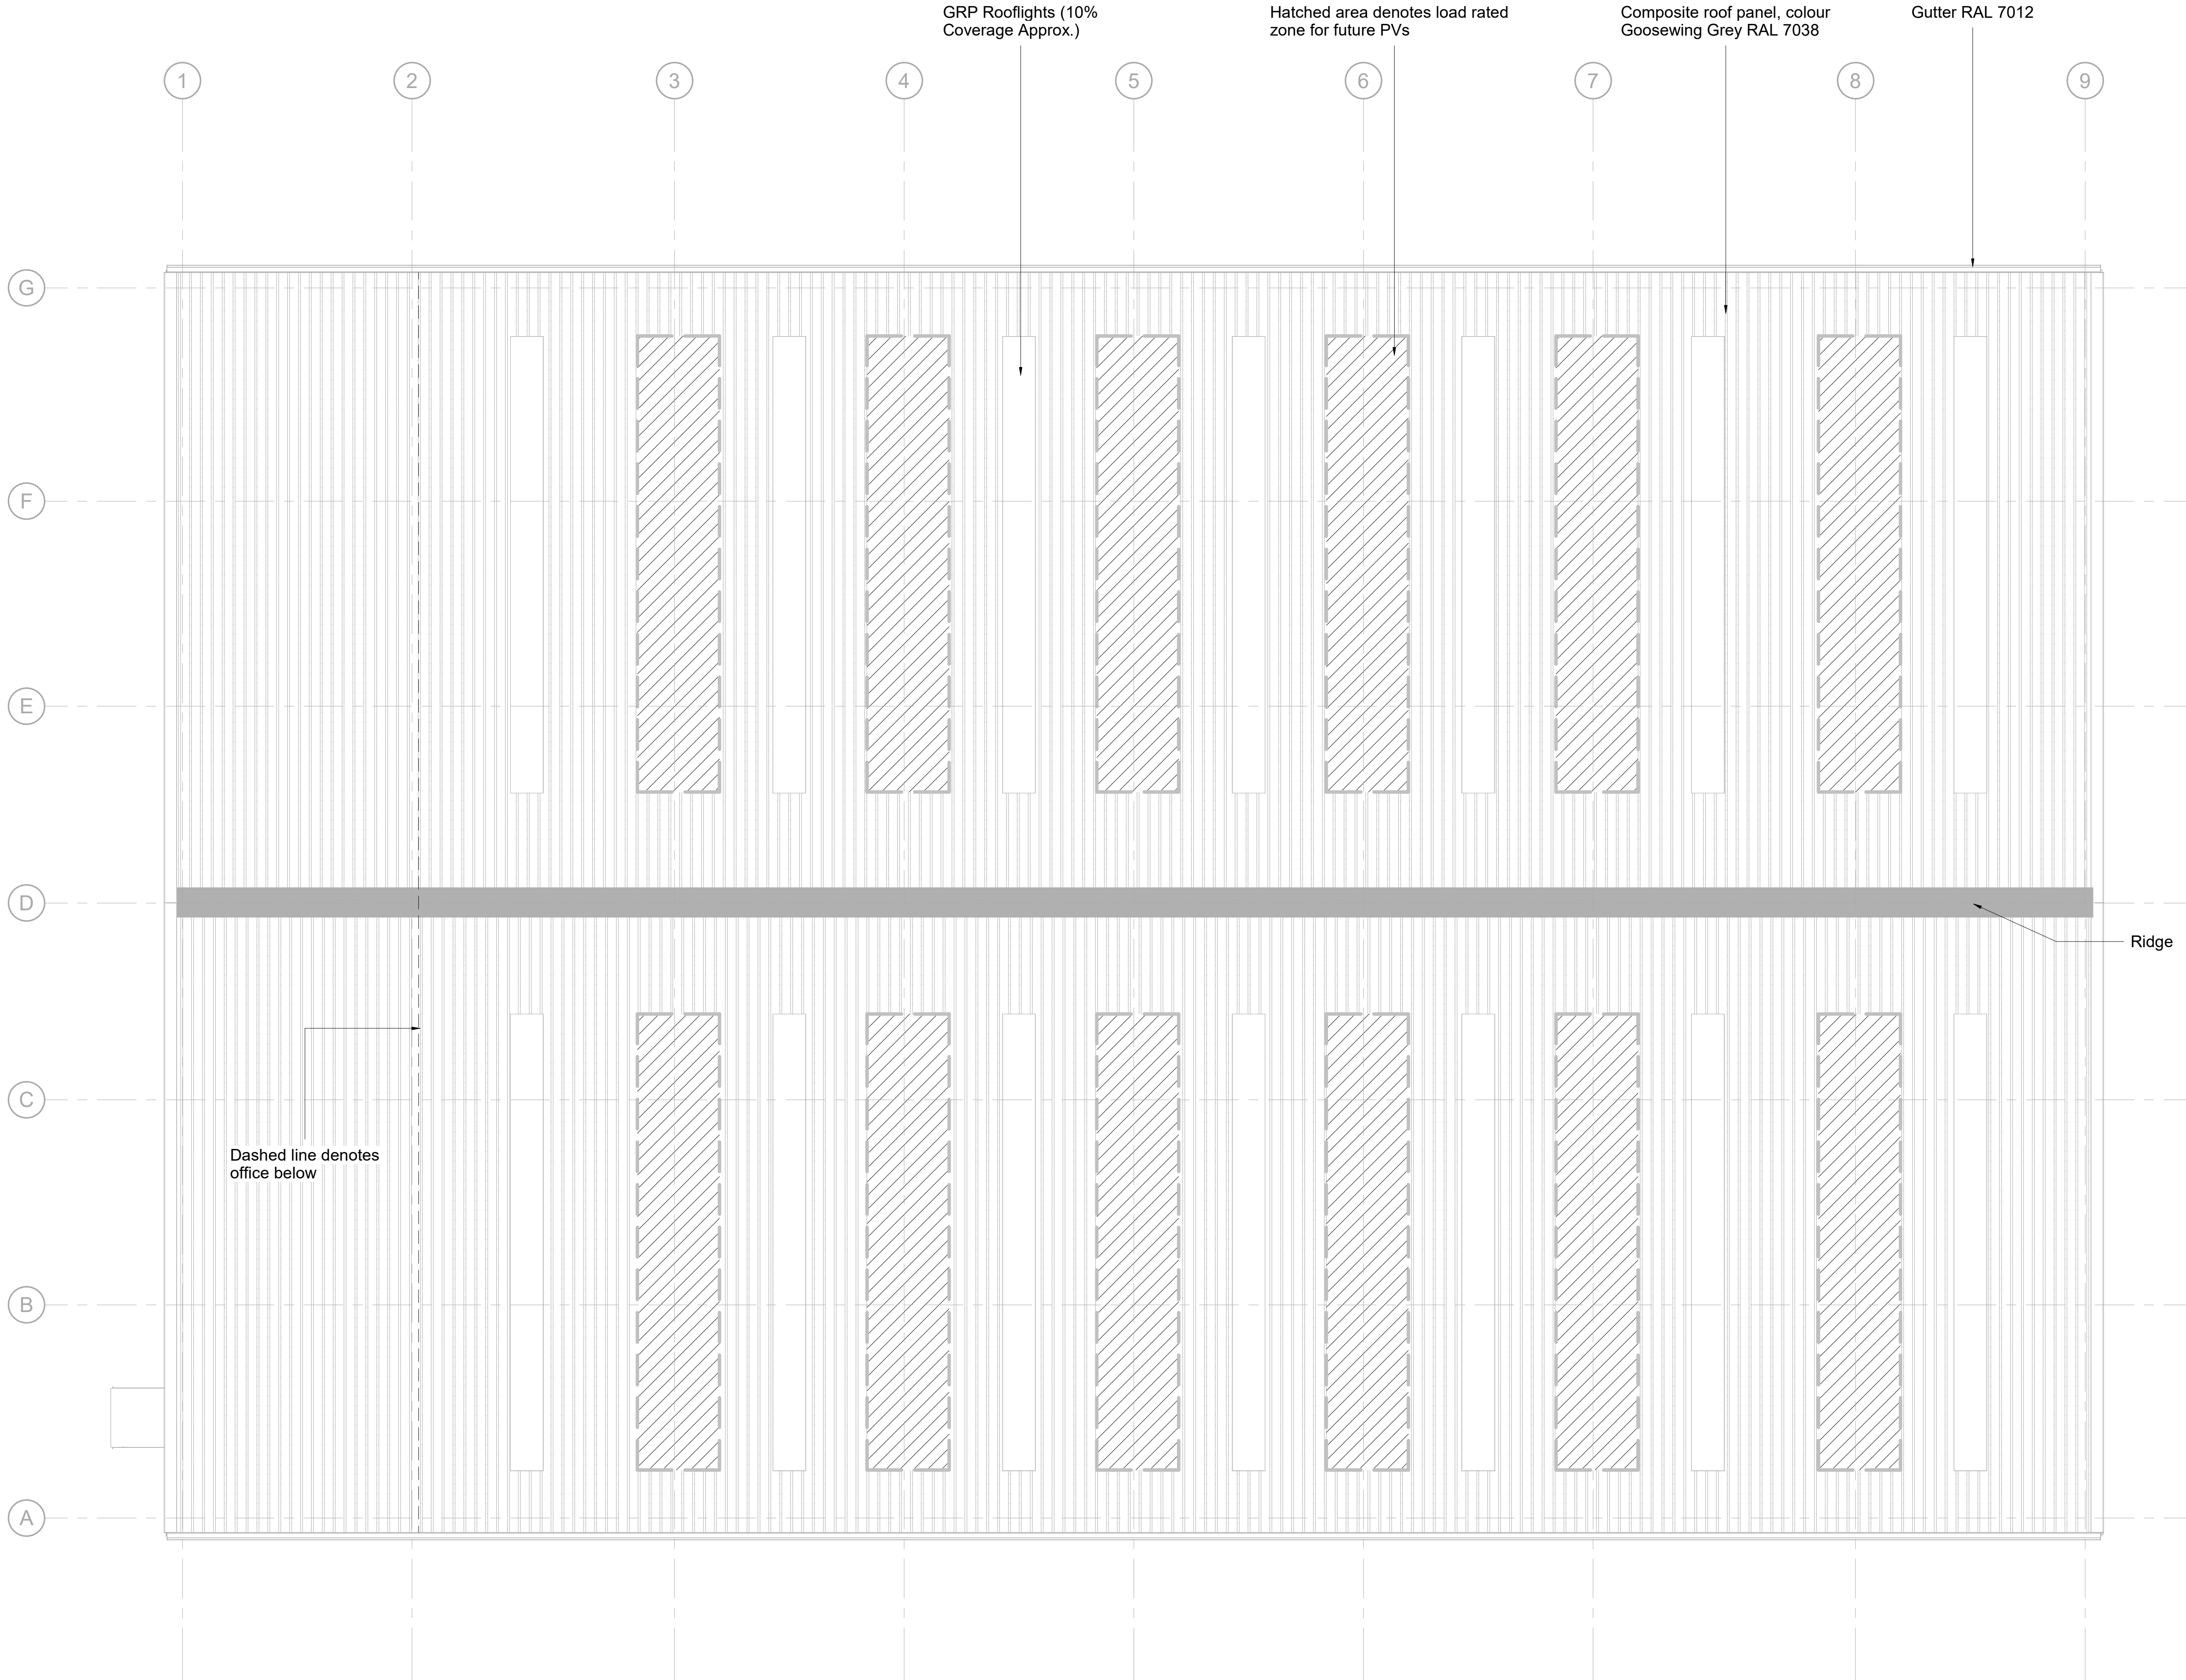

Scale Bars		TO BE USED ONLY AS GUIDANCE			
1:100	mm	0	1000	2000	3000
1:200	mm	0	500	1000	1500
1:500	M	0	5	10	15
1:1250	M	0	10	20	30

NOTES

- All dimensions and levels are to be checked on site.
 - Any discrepancies are to be reported to the architect before any work commences
 - This drawing shall not be scaled to ascertain any dimensions. Work to figured dimensions only.
 - This drawing shall not be reproduced without express written permission from AEW.
 - Title overlay drawings and ownership boundaries are produced using all reasonable endeavors. AEW cannot be responsible for the accuracy or scale discrepancy of base plans supplied to them.
 - All works are to be undertaken in accordance with Building Regulations and the latest British Standards.
 - All proprietary materials and products are to be used strictly in accordance with the manufacturers recommendations.
- This drawing contains the following model files: -
- 12481-AEW-XX-XX-M3-A-0010

CDM 2015

Client notified of duties: 07/04/21
Principal Designer: Client

Unless noted below, all known hazards have been highlighted on the drawing.

P02	01/05/24	Title block amended	MW	DRS
P01	26/04/24	Planning Issue	MW	DRS
Rev	Date	Description	Drawn by	Checked By

Status Purpose of Issue
S4 For Approval

drawing stage Stage 3 Planning

client NSJV Ltd

project Welcomb Street

drawing title Unit 4 Proposed Roof Plan

date 26/04/24 drawn MW
scale @ A1 1 : 100 checked DRS

Unit 4 Proposed Roof Plan
Scale @ 1 : 100