


RevNo	Revision note	Date	Signature	Checked



LOCATION PLAN SCALE 1:1250

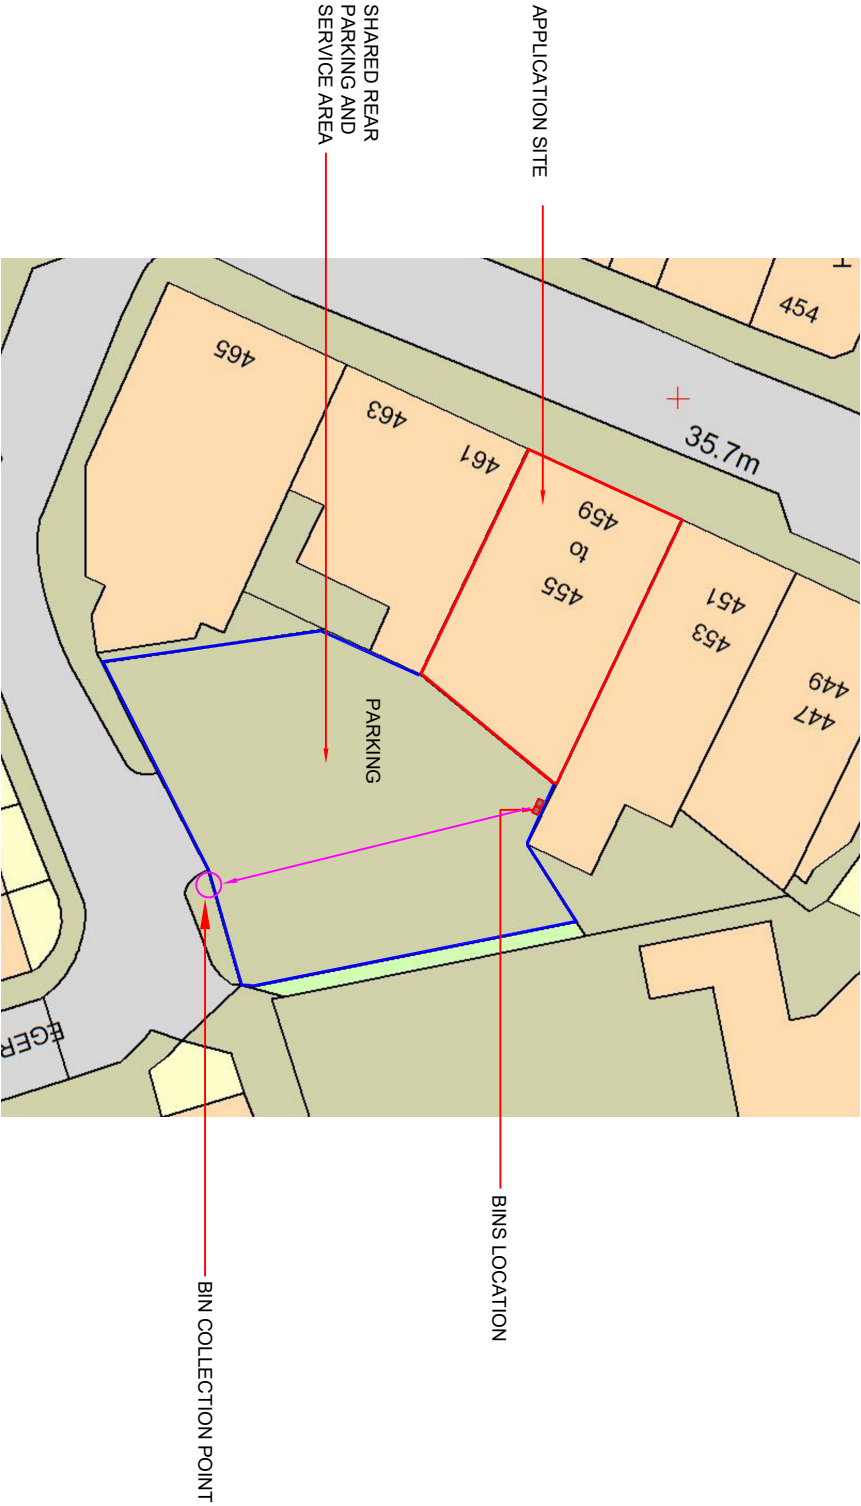

SITE PLAN SCALE 1:500

Consultant



Civil/Structural and planning Consultants
1 Ensign Business Centre, Westwood Way,
Westwood Business Park, Coventry, CV4 8JA
Tel: 02476 982010, Mob: 07852125530
info@ama-consultancy.com

Address 455-459 WILMSLOW ROAD
MANCHESTER
M20 4AN

Title SITE & LOCATION PLANS

Drawn RM	Checked AN	Approved AN
-------------	---------------	----------------

Dwg No. AMA 822-001

Scale 1:1250/500	Date 03.07.23	Revision -
---------------------	------------------	---------------

PLANNING