



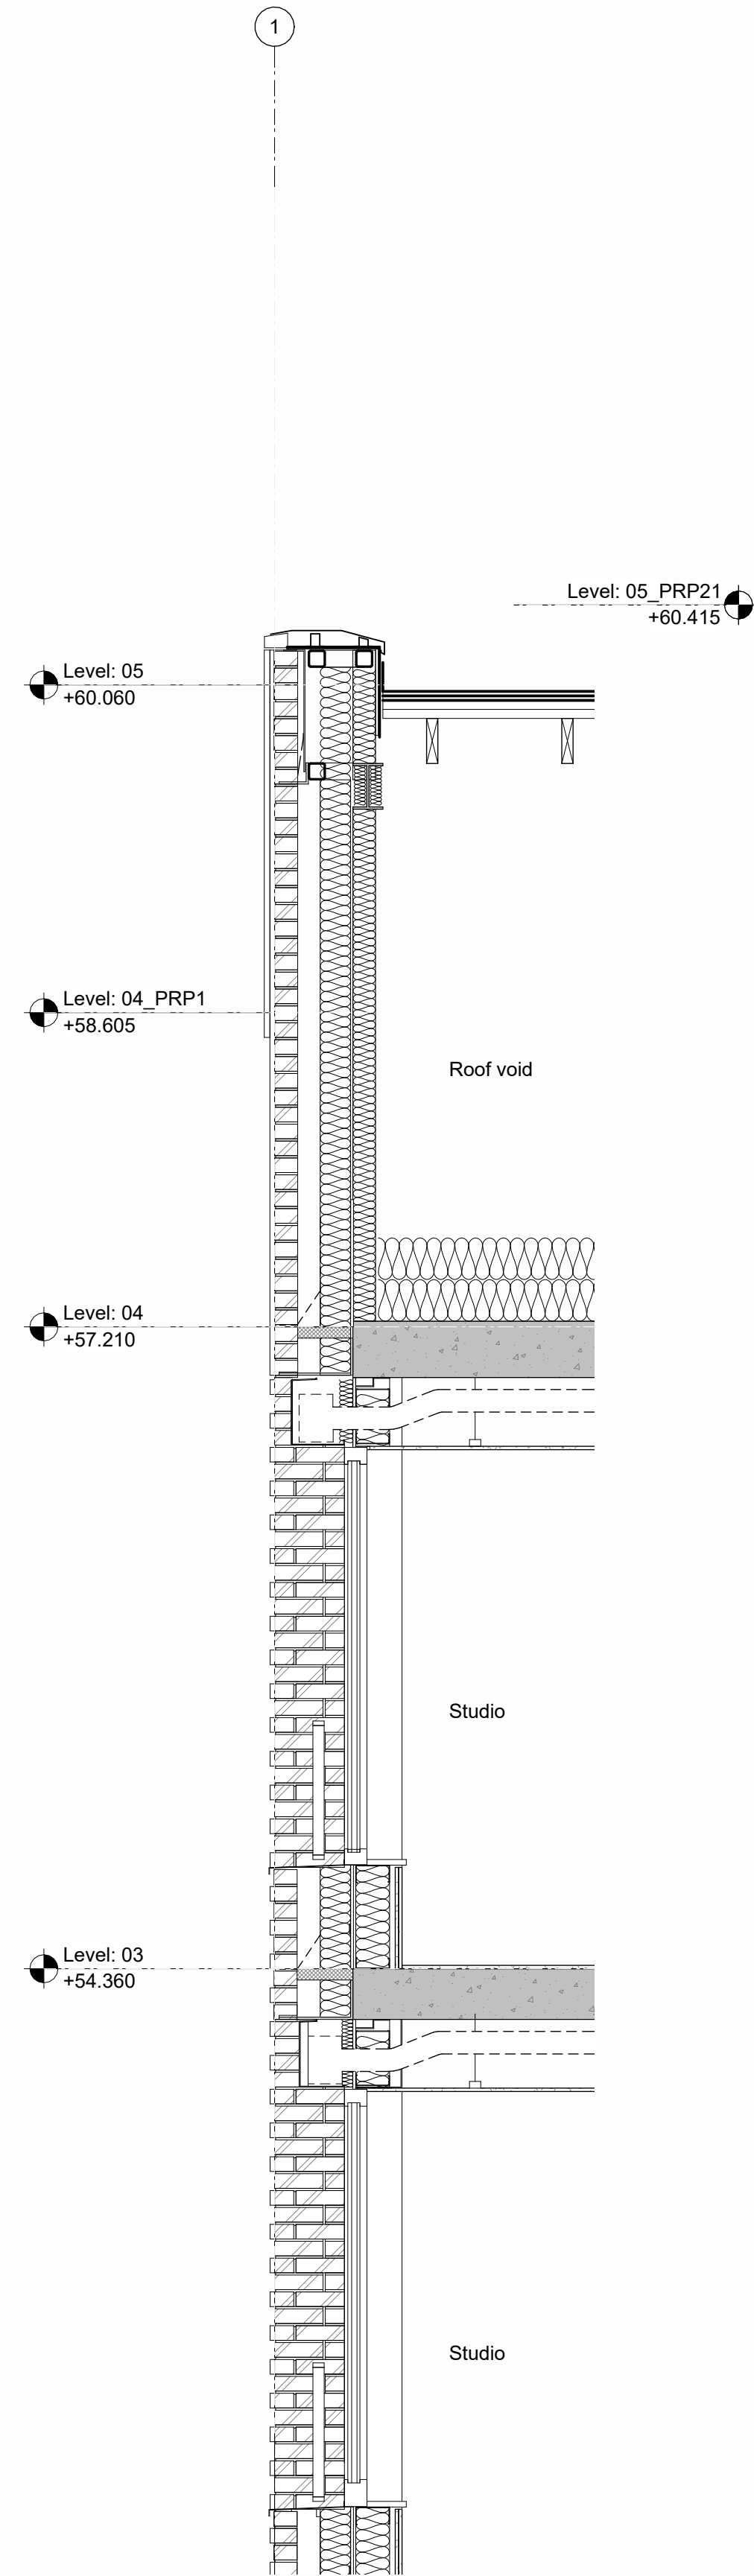

Gable Bay Study 03 Section





Typical Bay Study 03

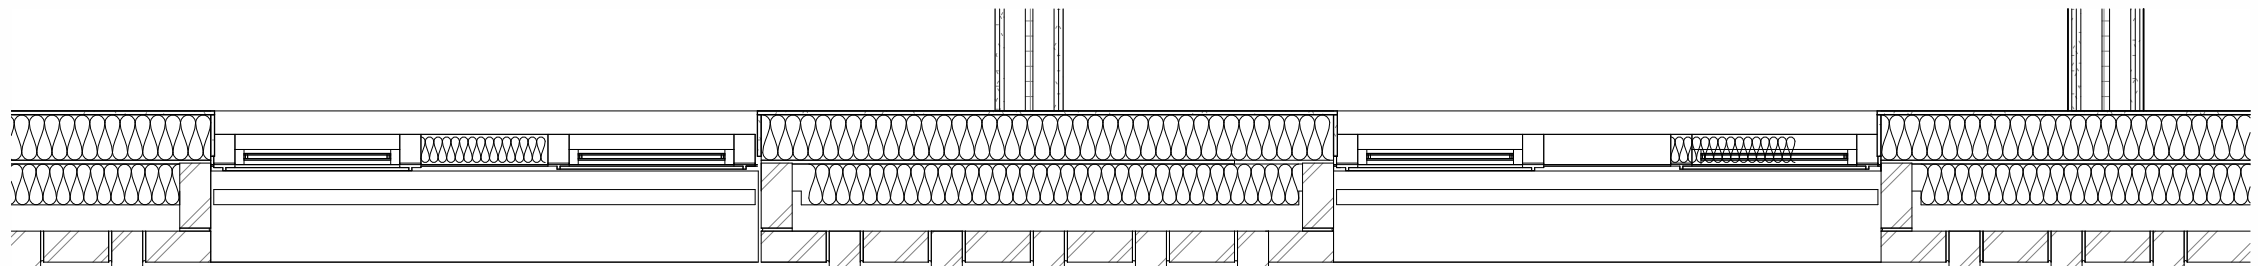

Typical Bay 03 2nd Floor Plan

Copyright of this drawing is vested in 5plus Architects and it must not be copied or reproduced without written consent. If printed, dimensions only are to be taken from this drawing. DO NOT SCALE. QP1: TBC (20/09/23) ... IF ANY CORRECTIONS ARE MADE, ALL DIMENSIONS MUST BE CHECKED AND THE RESPONSIBILITY FOR ANY ERRORS IN THE DRAWING MUST BE WITH THE ARCHITECT. All dimensions and levels should be taken only from those values stated in this drawing. If not, in the drawings.

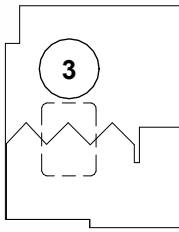 

- Composite timber inner and PPC aluminium outer face window system (colour tbc)
- PPC metal balustrade to achieve 1100mm guarding to windows (colour tbc)
- Opening panel to achieve BR Part F 1:20th of floor area (colour tbc)
- Bespoke PPC metal window hood to proposed 250mm to incorporate slotted / louvre detail to soffit to facilitate MVHR intake and extract extraction grilles (colour tbc)
- PPC aluminium glazed AOV (colour tbc)
- Composite timber inner and PPC aluminium outer fixed window (colour tbc)
- PPC aluminium curtain walling (colour tbc)
- Brick (spec tbc) in stretcher bond
- Brick (spec tbc) in triple soldier course
- Brick (spec tbc) in Flemish bond with protruding brick detail
- Tapered brick (spec tbc) coping to parapet
- Brick (spec tbc) vertical stacker protruded brick
- Flat ceramic tile – colour and texture tbc
- Profiled ceramic tile – colour, profile and texture tbc
- Pre-cast pigmented concrete panel – terracotta colour tbc
- PPC metal balustrade with slats continuing past metal base (colour tbc)
- PPC metal grille to form louvre to basement window (colour tbc)
- PPC metal cladding with slats over PPC metal cladding
- Lift overrun
- Plant

P02 10/04/24 PLANNING
P01 05/04/24 Model Issue - For Information

5plus

Manchester: 0161 228 0211
Fourth Floor, The Hive, 47 Lever Street,
Manchester, M1 1FN

London: 0207 253 7644
The Leather Market, Weston Street,
London, SE1 3ER

5plusarchitects.com

PROJECT:
VICTORIA POINT
44 Hathersage Road, Manchester M13 0FT
TITLE:
Typical Bay 03

SCALE:
1 : 25 @ A1

ORIGIN DATE:
11/16/23

DRAWN:
PO

CHECKED:
LS

STATUS:
PLANNING

DRAWING NO:
06051-5PA-B1-XX-DR-A-043203

REV:
P02