

Presentation for
STARBUCKS
Manchester, Piccadilly

NIS SIGNS

NIS Signs (Leicester) Ltd


51 Marlow Rd, Leicester, LE3 2BQ

☎ 0116 270 6228

@ info@signs-nis.co.uk

🌐 www.signs-nis.co.uk

NIS SIGNS

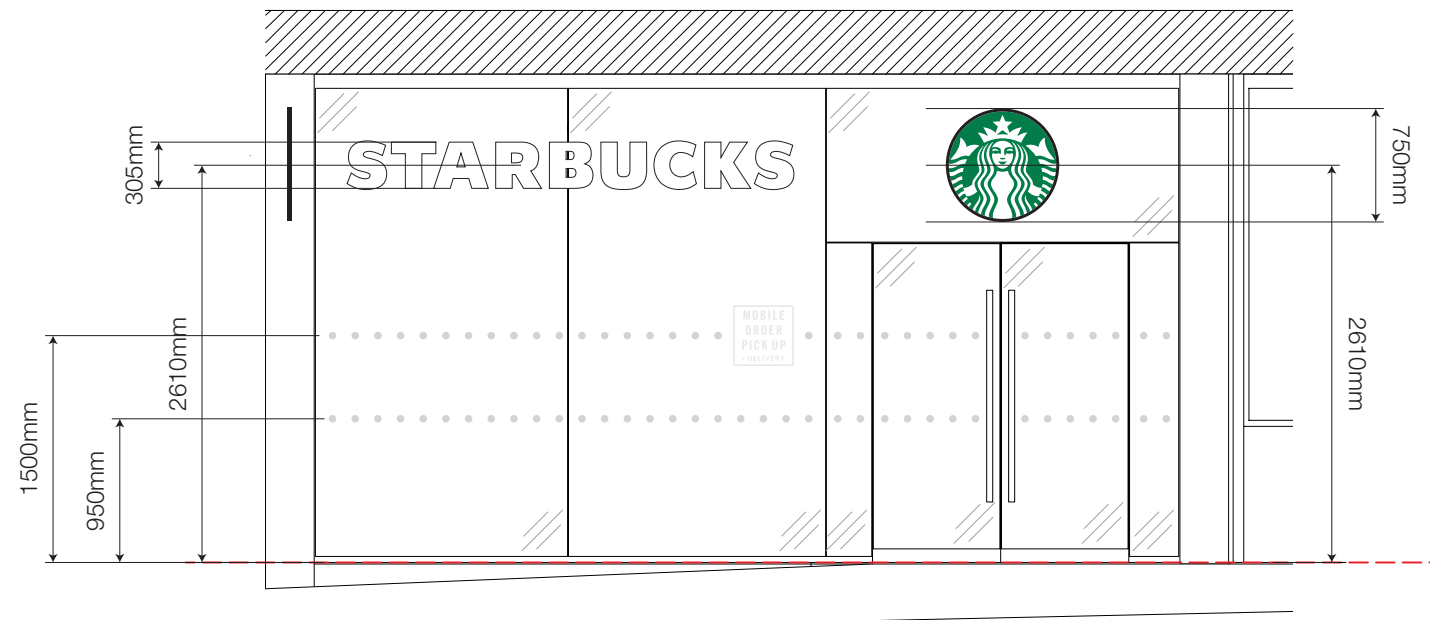

Proposed Front Elevation - Scale 1:50 @ A3



Proposed Shop Front Section - Scale 1:50 @ A3



NIS SIGNS

NIS Signs (Leicester) Ltd
51 Marlow Rd, Leicester, LE3 2BQ

☎ 0116 270 6228

@ info@signs-nis.co.uk

🌐 www.signs-nis.co.uk

Client: Starbucks

Address: Unit 5, Gateway House
Piccadilly
M1 2GH

Drawing no: 24-075

Job location: U:\Jobs\Starbucks\Manchester, Piccadilly

Drawn by: SR




Rev: 2

Date: 14/02/24

Revision notes: 0) Initial issue
1) Mobile order signs revised - delivery removed - DB 05/03/24
2) Revision to projecting sign - SR - 25/04/24

All site dimensions to be verified prior to manufacture.
Do not scale from this drawing Copyright 2021.
This document is the property of NIS Signs
and must not be used, reproduced or disclosed
to any persons without the written consent of NIS Signs.

Section - Scale 1:5 @ A3

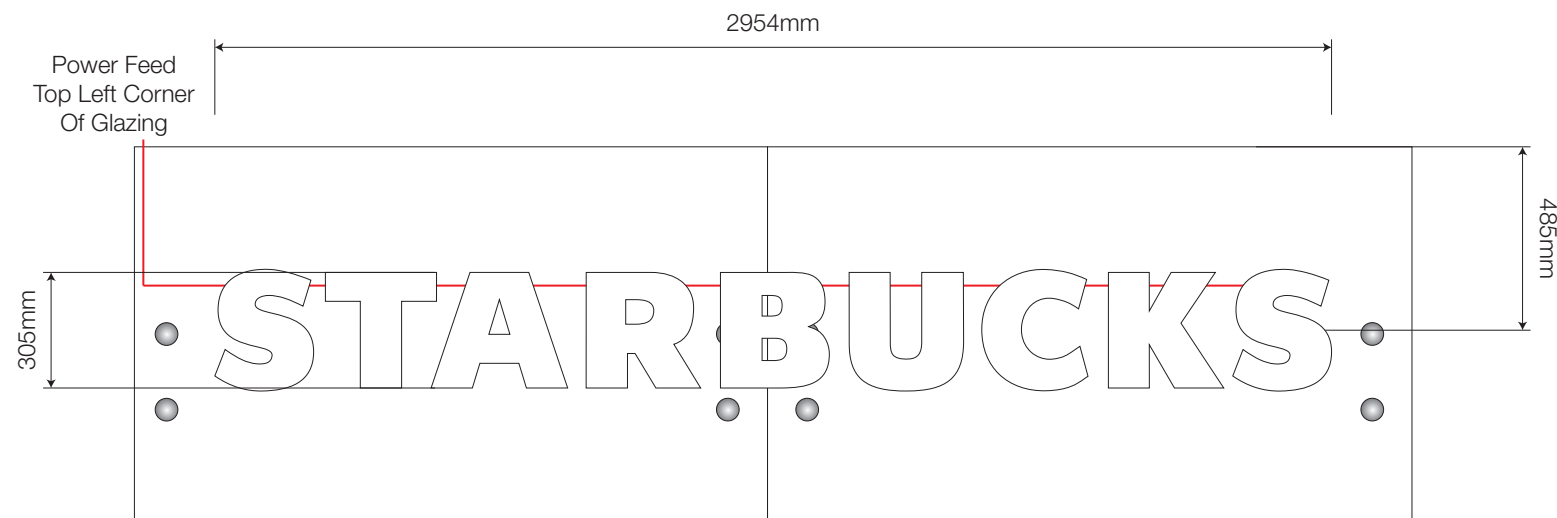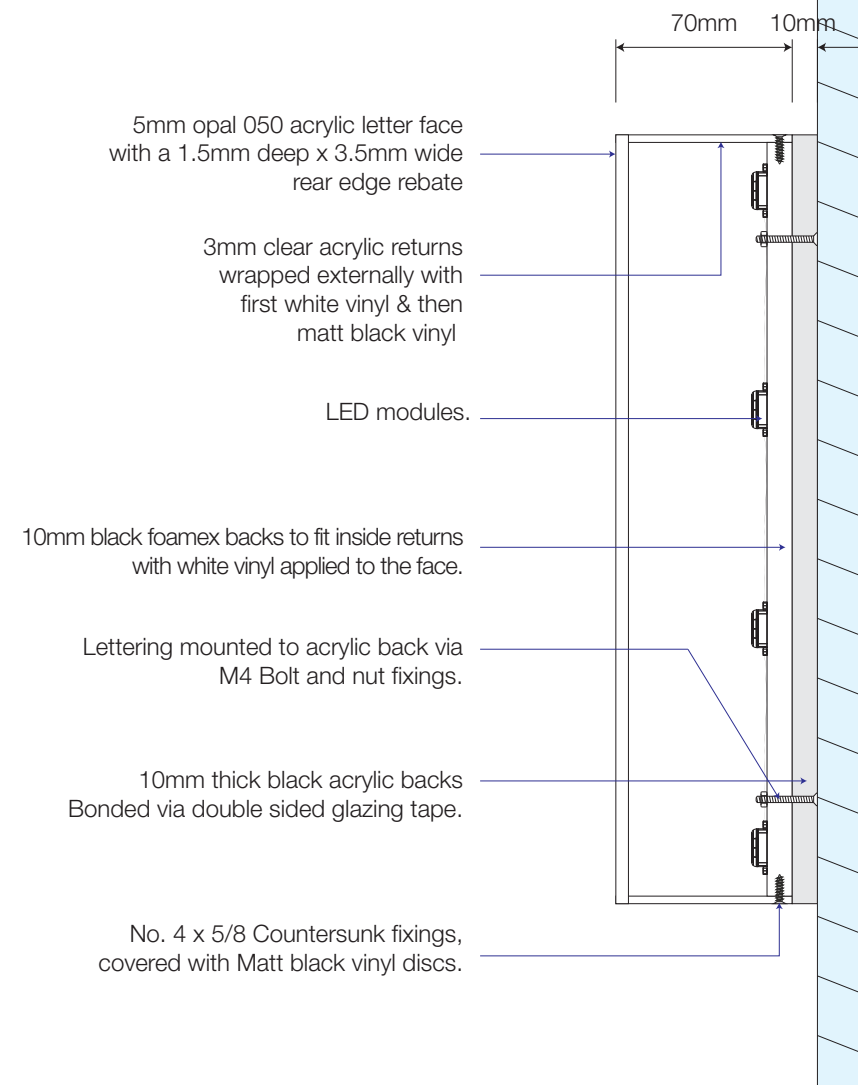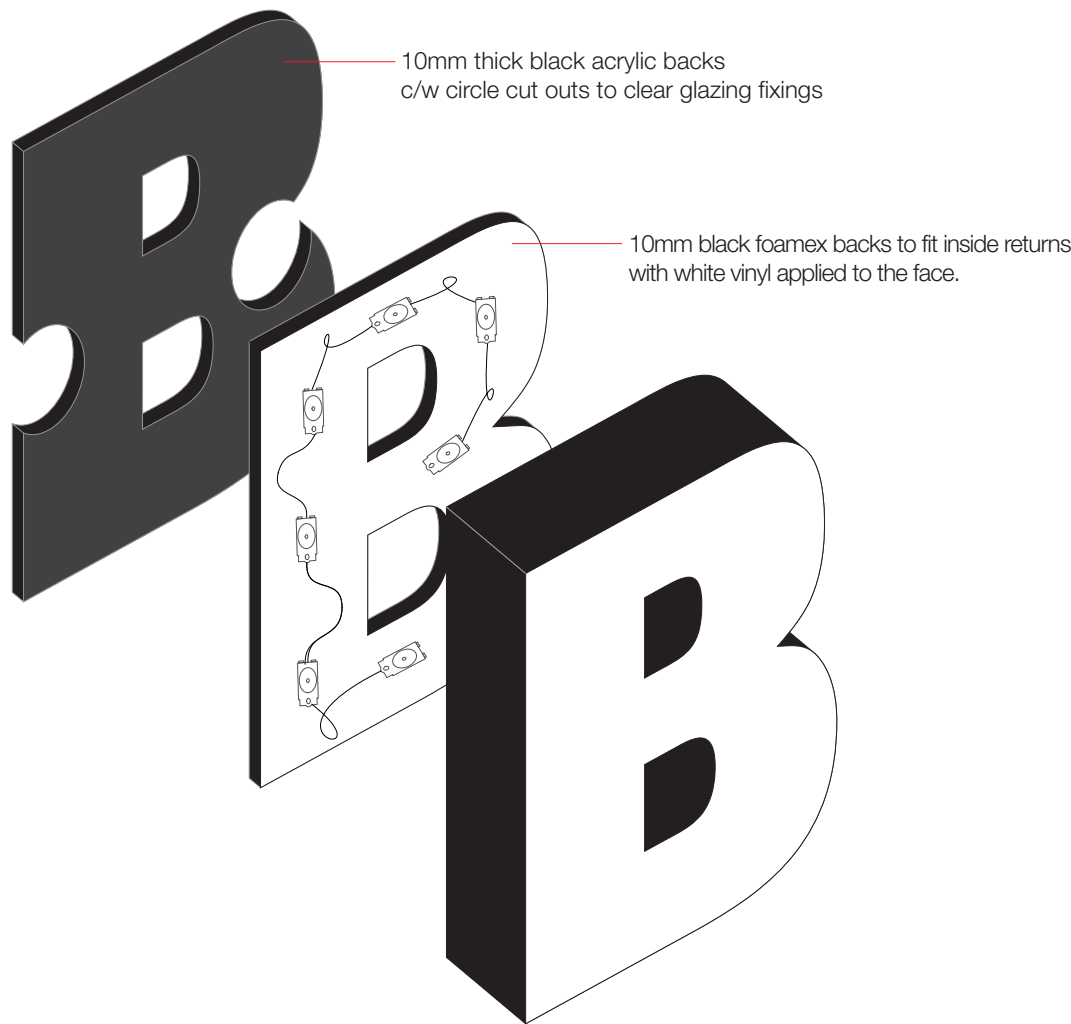

NIS SIGNS

NIS Signs (Leicester) Ltd
51 Marlow Rd, Leicester, LE3 2BQ

☎ 0116 270 6228
@ info@signs-nis.co.uk
🌐 www.signs-nis.co.uk

Client: Starbucks

Address: Unit 5, Gateway House
Piccadilly
M1 2GH

Drawing no: 24-075

Job location: U:\Jobs\Starbucks\Manchester, Piccadilly

Drawn by: SR

Rev: 2


Date: 14/02/24

Revision notes: 0) Initial issue
1) Mobile order signs revised - delivery removed - DB 05/03/24
2) Revision to projecting sign - SR - 25/04/24

All site dimensions to be verified prior to manufacture.
Do not scale from this drawing Copyright 2021.
This document is the property of NIS Signs
and must not be used, reproduced or disclosed
to any persons without the written consent of NIS Signs.



Section - Scale 1:5 @ A3

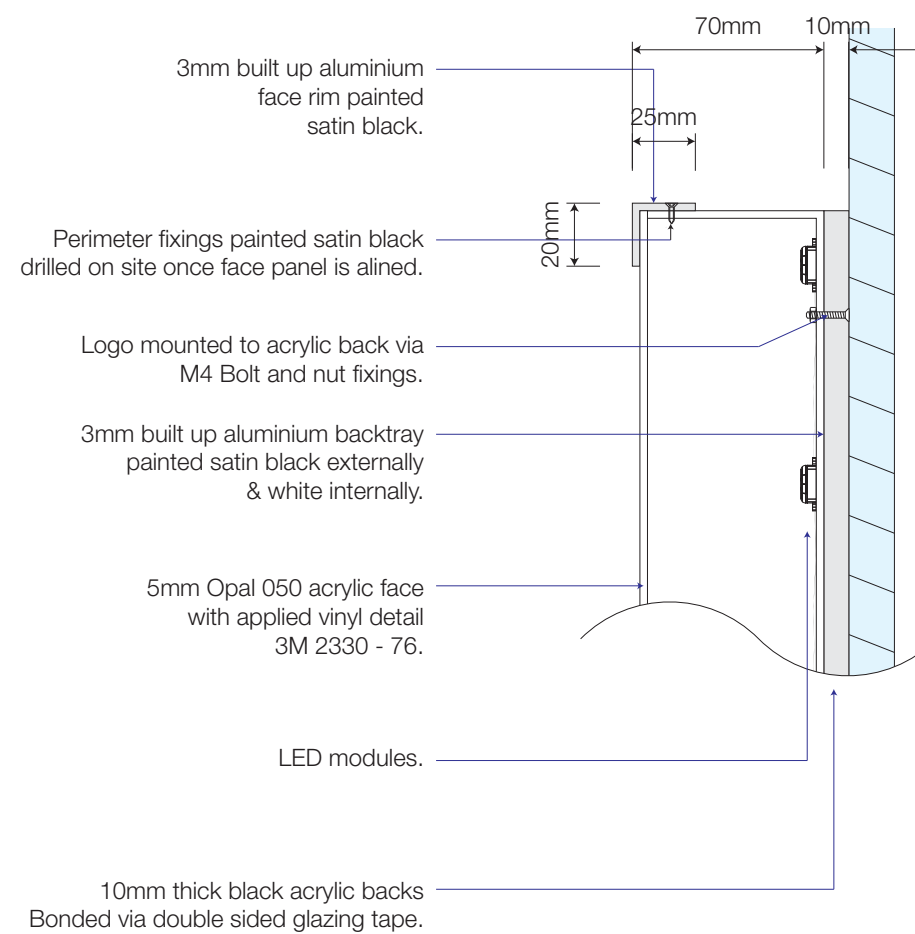

NIS SIGNS

NIS Signs (Leicester) Ltd
51 Marlow Rd, Leicester, LE3 2BQ

☎ 0116 270 6228

@ info@signs-nis.co.uk

🌐 www.signs-nis.co.uk

Client: Starbucks

Address: Unit 5, Gateway House
Piccadilly
M1 2GH

Drawing no: 24-075

Job location: U:\Jobs\Starbucks\Manchester, Piccadilly

Drawn by: SR

Rev: 2

Date: 14/02/24

Revision notes: 0) Initial issue
1) Mobile order signs revised - delivery removed - DB 05/03/24
2) Revision to projecting sign - SR - 25/04/24

All site dimensions to be verified prior to manufacture.
Do not scale from this drawing Copyright 2021.
This document is the property of NIS Signs
and must not be used, reproduced or disclosed
to any persons without the written consent of NIS Signs.


1 Off 750mm LED Projecting Sign - Scale 1:10

Signs comprising 610mm diameter aluminium sign carcass with 2no. 50x50 aluminium box section arms welded to internal vertical plates within carcass and 590mm x 200mm x 5mm thick aluminium wall plate, all finished powdercoated satin black externally.

Sign to have 2no. 3mm thick 050 opal acrylic faces with face applied 2330-78 green translucent siren vinyls and black 15x15mm aluminium trim around perimeter.

Sign to illuminated by Chiplite LEDs mounted to internal returns of sign carcass, 12v feed into sign through one of the 50mm box section arms fed through fascia into building. 12v cable connected to Transformer in access hatch which is to be provided by MC within 1000mm of each sign position and to have fused switched spur on dedicated sign circuit From MDB. Electrical contractor to run all mains cabling, installed fused switched spurs and make final connections.

Signs fitted to building with suitable toggle bolts or rawbolts (subject to site survey/ at fitters discretion)

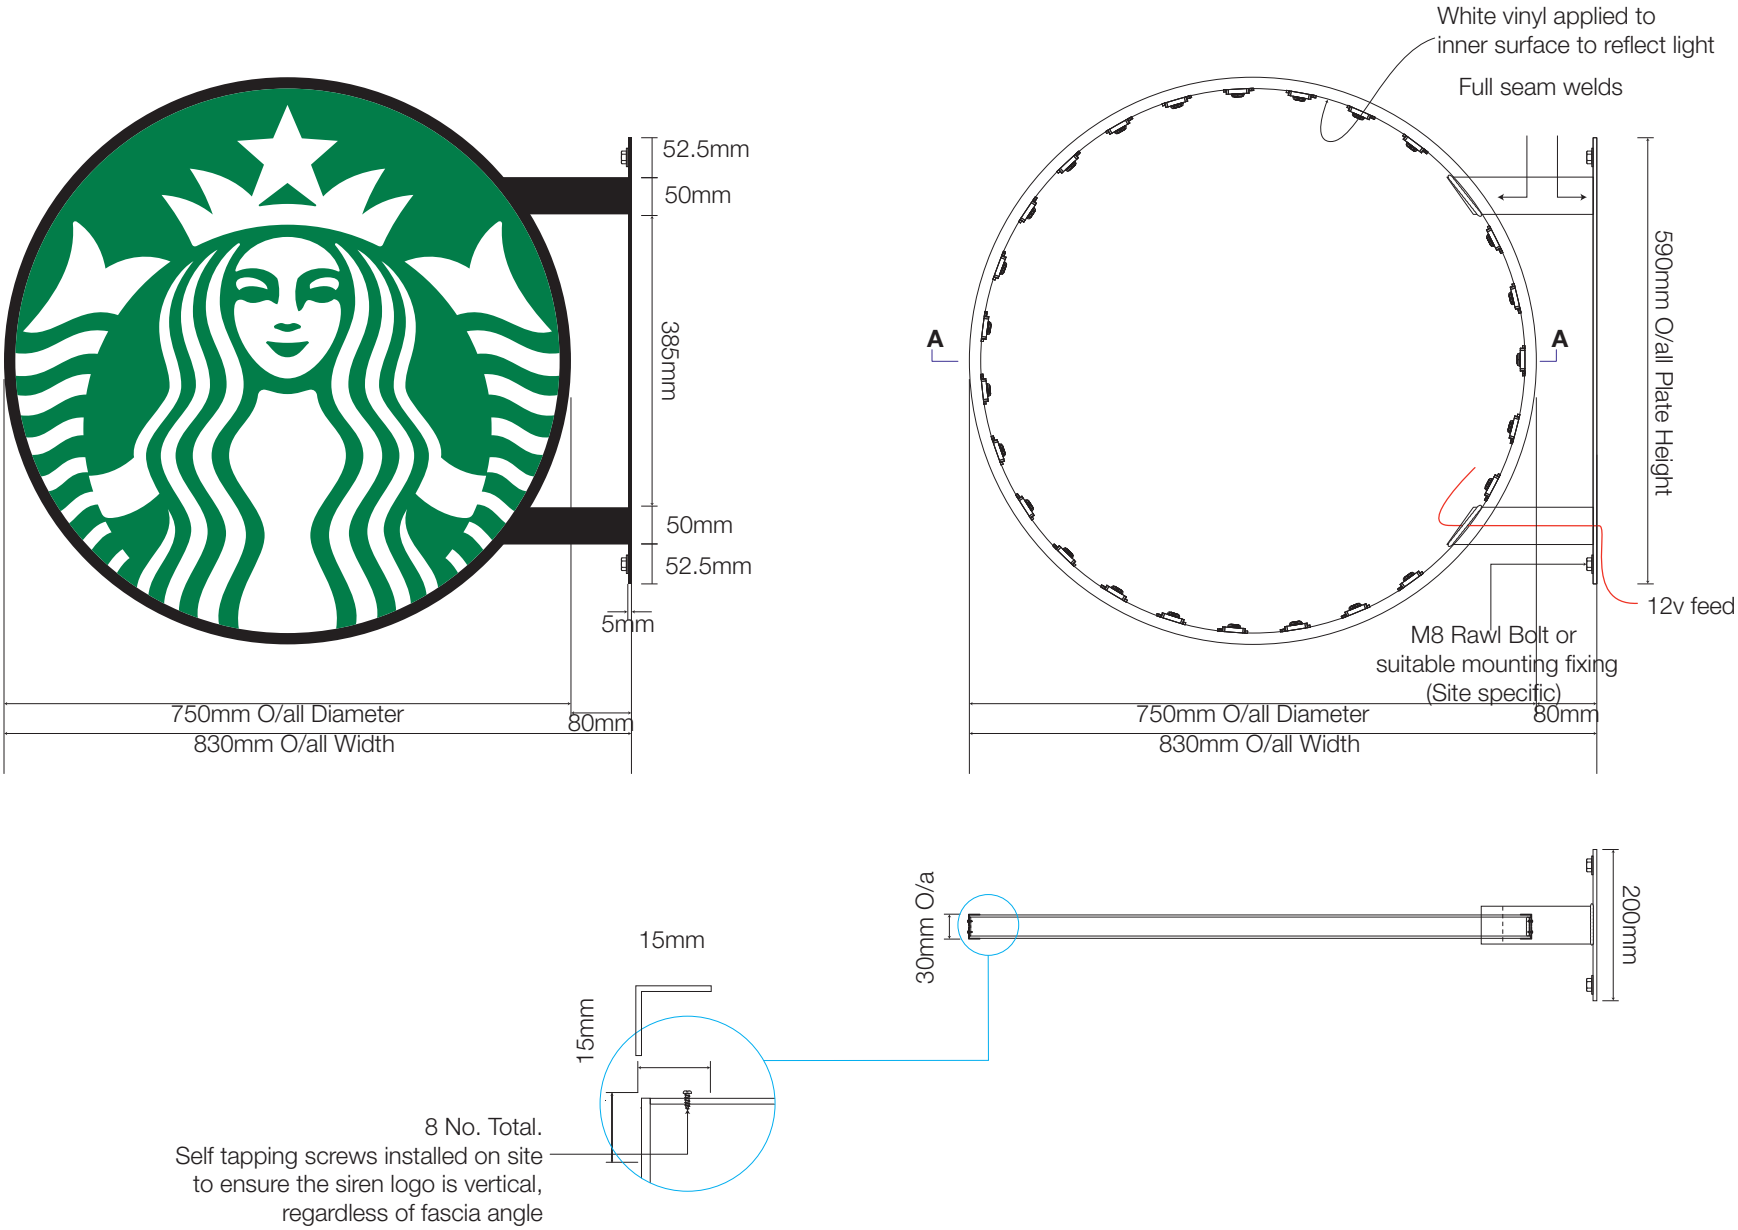

NIS SIGNS

NIS Signs (Leicester) Ltd
51 Marlow Rd, Leicester, LE3 2BQ

☎ 0116 270 6228

@ info@signs-nis.co.uk

🌐 www.signs-nis.co.uk

Client: Starbucks

Address: Unit 5, Gateway House
Piccadilly
M1 2GH

Drawing no: 24-075

Job location: U:\Jobs\Starbucks\Manchester, Piccadilly

Drawn by: SR

Rev: 2


Date: 14/02/24

Revision notes: 0) Initial issue
1) Mobile order signs revised - delivery removed - DB 05/03/24
2) Revision to projecting sign - SR - 25/04/24

All site dimensions to be verified prior to manufacture.

Do not scale from this drawing Copyright 2021.
This document is the property of NIS Signs
and must not be used, reproduced or disclosed
to any persons without the written consent of NIS Signs.

Illuminated Suspended Order Pick Up Sign - 1:5
1 off edge lit 10mm clear panel with “V GROOVE” engraved letters and self adhesive vinyl lettering.
Panel to have polished edges all round.
LED edge illumination enclosed on fabricated bracket finished matt black.

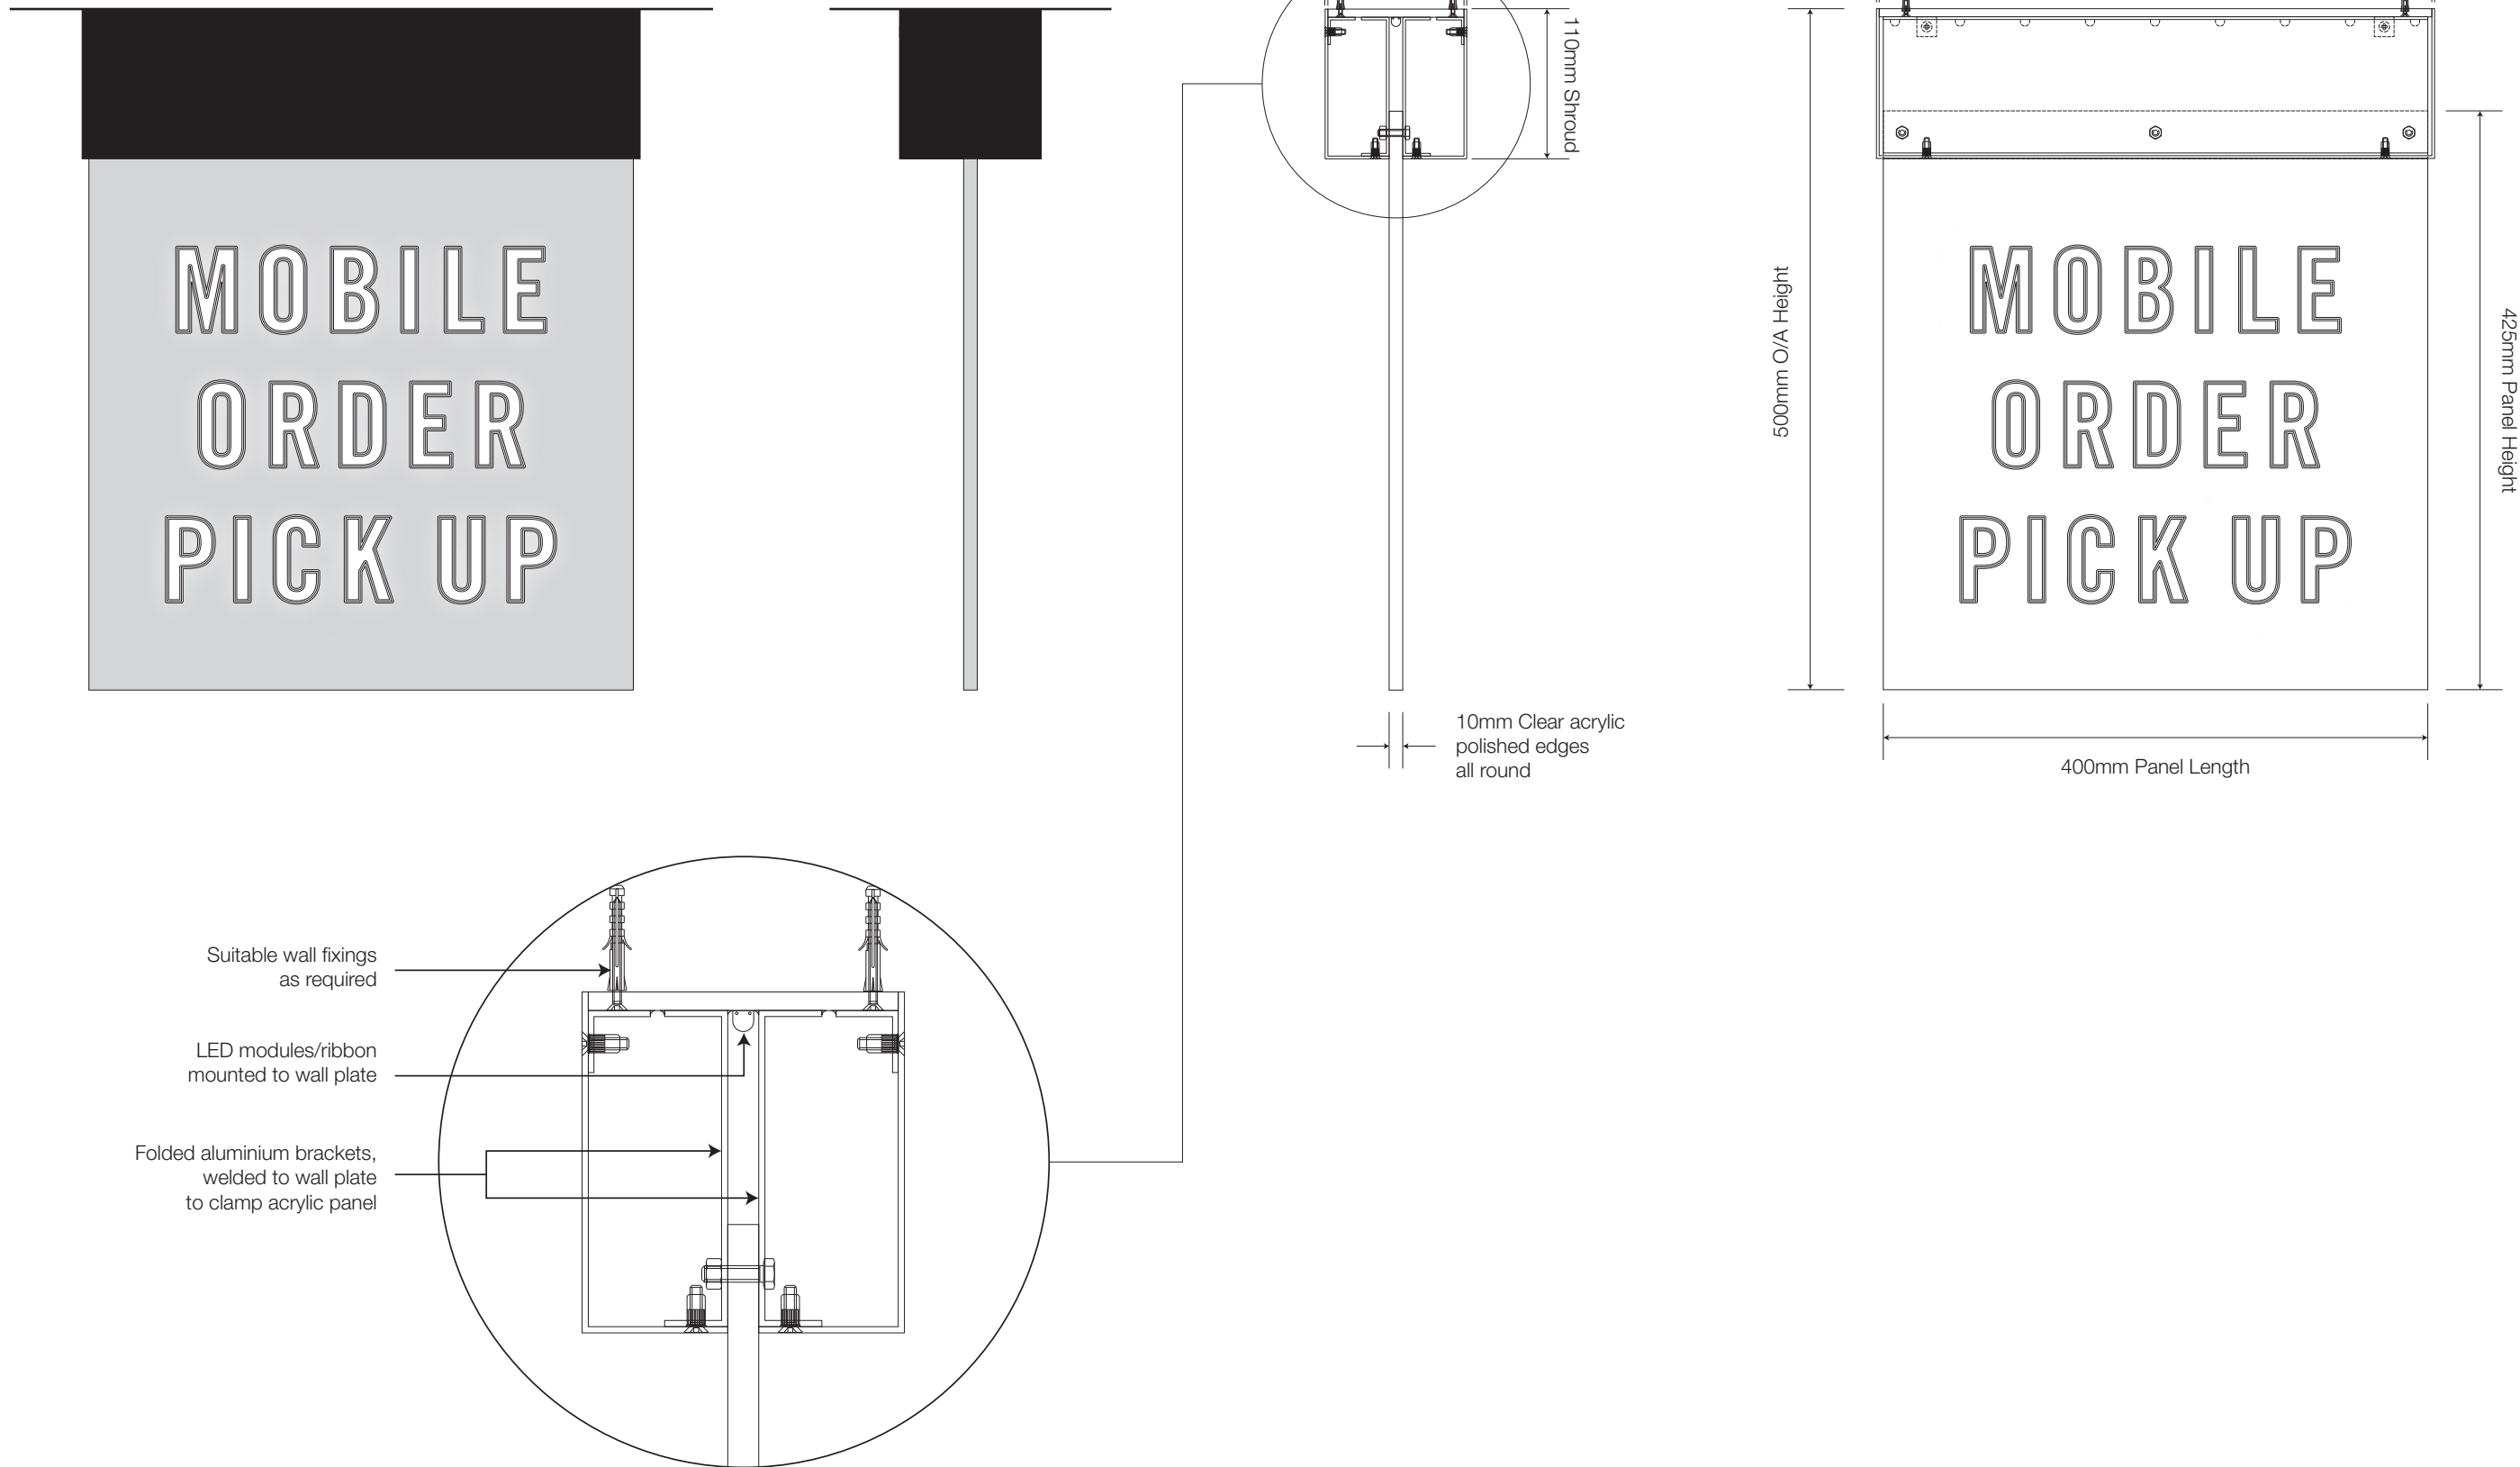

NIS SIGNS

NIS Signs (Leicester) Ltd
51 Marlow Rd, Leicester, LE3 2BQ

☎ 0116 270 6228
✉ info@signs-nis.co.uk
🌐 www.signs-nis.co.uk

Client: Starbucks

Address: Unit 5, Gateway House
Piccadilly
M1 2GH

Drawing no: 24-075

Job location: U:\Jobs\Starbucks\Manchester, Piccadilly

Drawn by: SR

Rev: 2


Date: 14/02/24

Revision notes: 0) Initial issue
1) Mobile order signs revised - delivery removed - DB 05/03/24
2) Revision to projecting sign - SR - 25/04/24

All site dimensions to be verified prior to manufacture.
Do not scale from this drawing Copyright 2021.
This document is the property of NIS Signs
and must not be used, reproduced or disclosed
to any persons without the written consent of NIS Signs.

SB-MOB-01
Window Graphic - Scale 1:5 @ A3

Front Entrance
Reverse cut matt white vinyl applied to reverse of glazing.

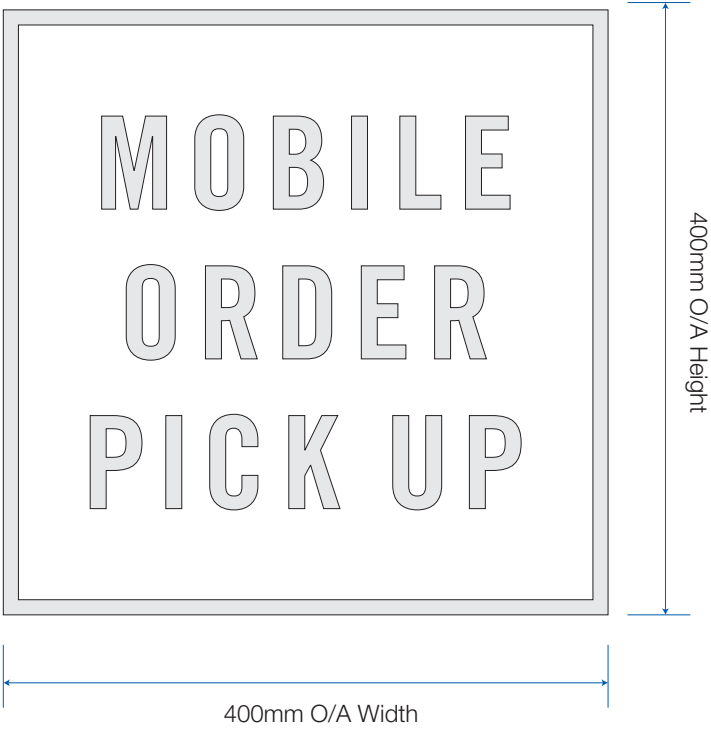

Manifestation Dots - 1:2
FROSTED VINYL - IP M5804
Install One set at 1500mm high from floor level, second set at 950mm from floor level.
12M Total

