


Notes:

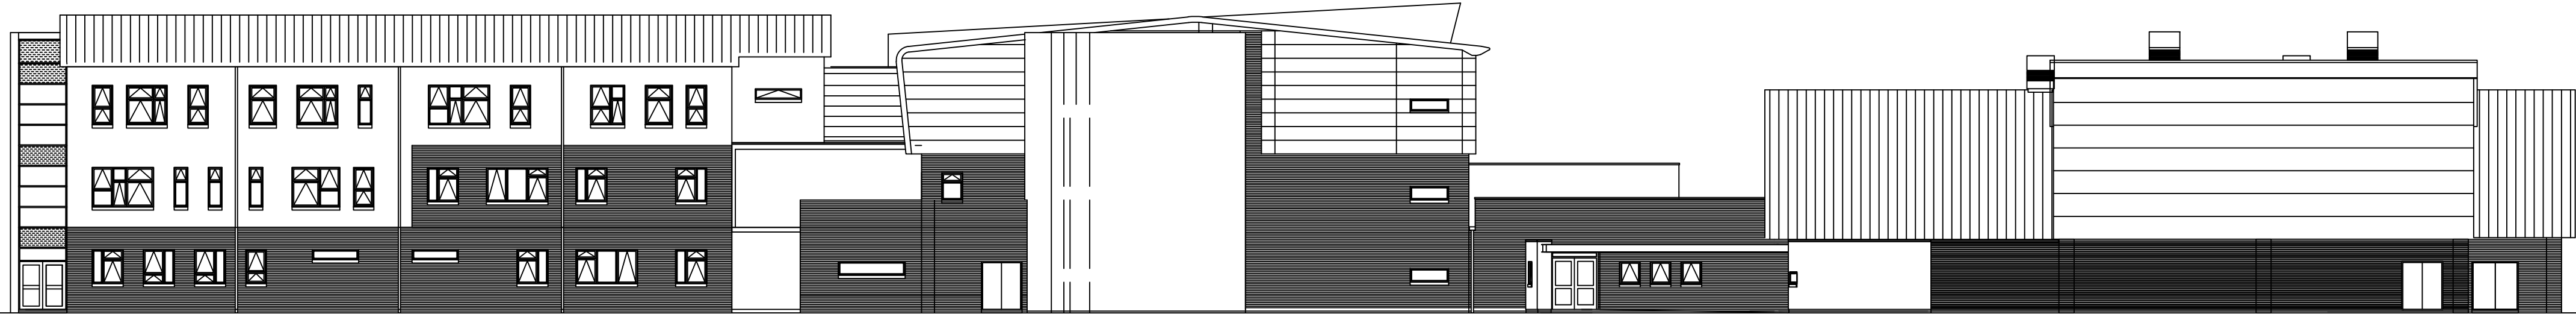


EXISTING NORTH ELEVATION
SCALE @ 1:200



EXISTING EAST ELEVATION
SCALE @ 1:200



EXISTING SOUTH ELEVATION
SCALE @ 1:200

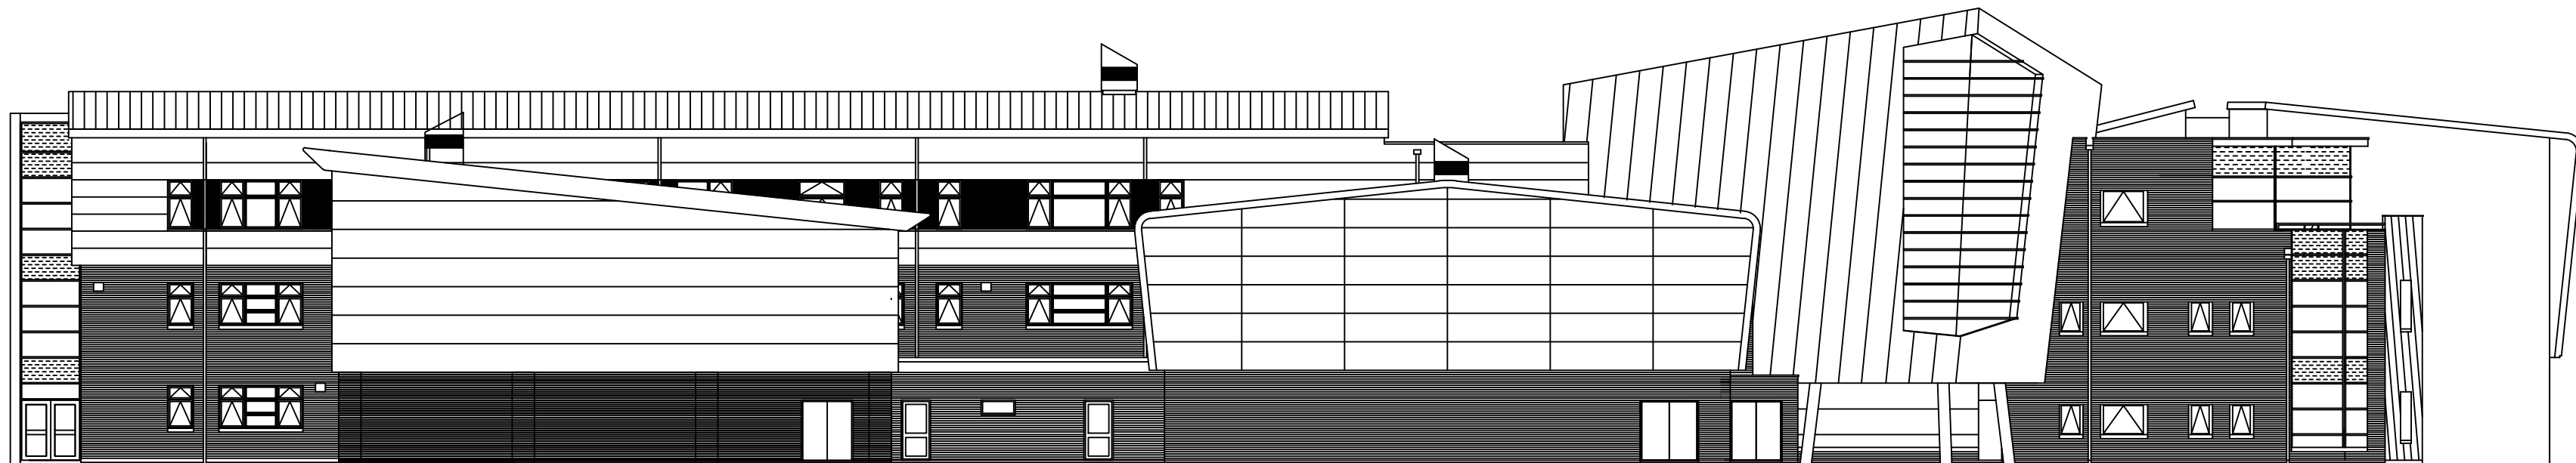

EXISTING WEST ELEVATION
SCALE @ 1:200



Copyright: All rights reserved. This drawing must not be reproduced without permission from AA Projects Ltd. Do not scale off this drawing. All dimensions are to be checked on site by contractor / sub contractor. Any discrepancies to be reported to AA Projects Ltd.

Rev	Date	Revision notes	By	Check
-----	------	----------------	----	-------



AA PROJECTS

Suite 1.06
Part First Floor
South Harrington
Brunswick Business Park
Liverpool
L3 2BQ
Tel: 0151 430 2340

Office Locations
Birmingham, Leeds, Liverpool, London, Manchester, Oxford, Rugby, Newcastle
www.aaprojects.co.uk

Client United Learning		Drawing Title Existing Elevations	
Project Title Proposed Elevations	Drawn RS	Date 06/23	
	Checked PT	Date 09/23	
DWG No.	21938.200	Scale	1:200
		Revision	