



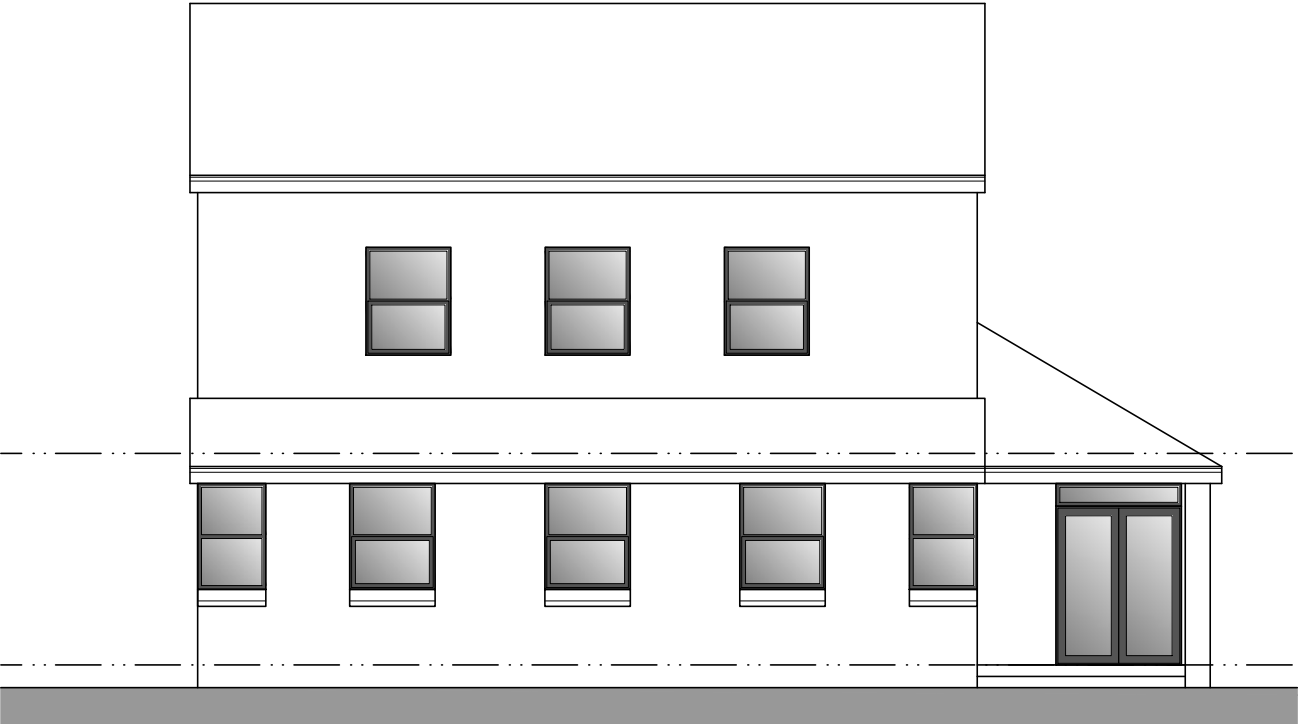

South West Facing Front Elevation

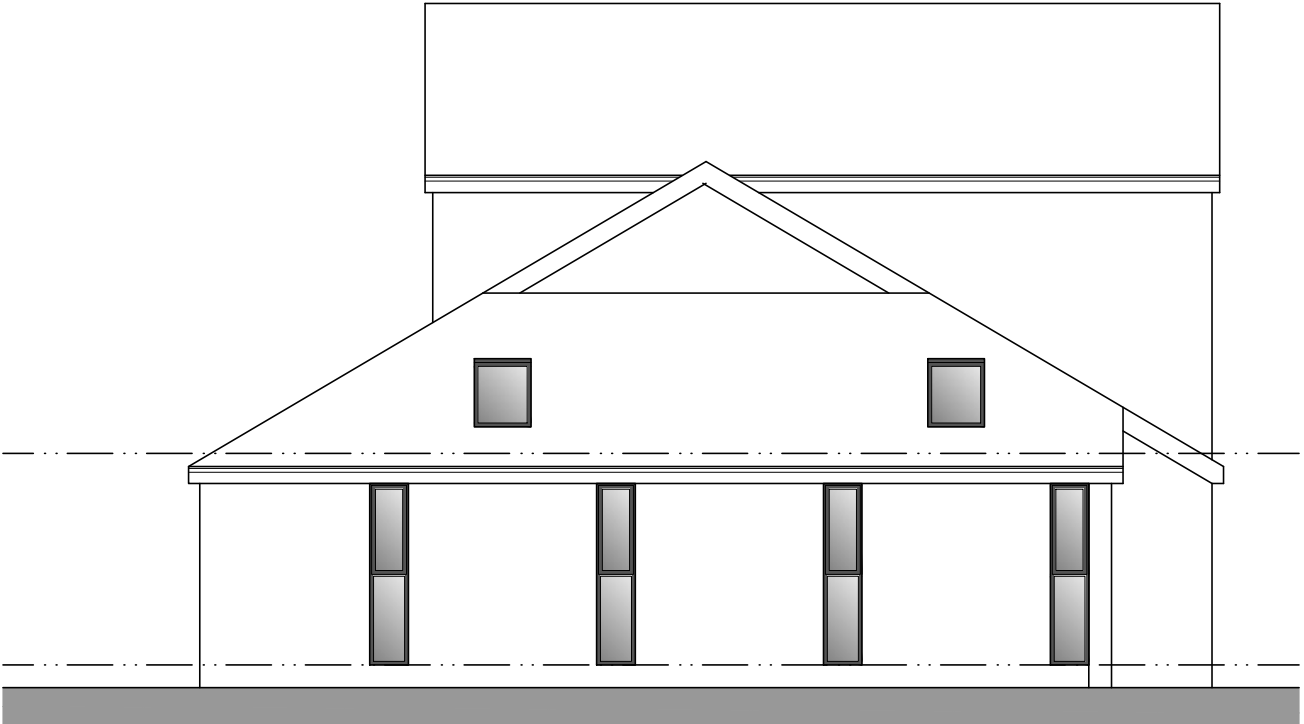


North East Facing Rear Elevation



North West Facing Side Elevation



South East Facing Side Elevation

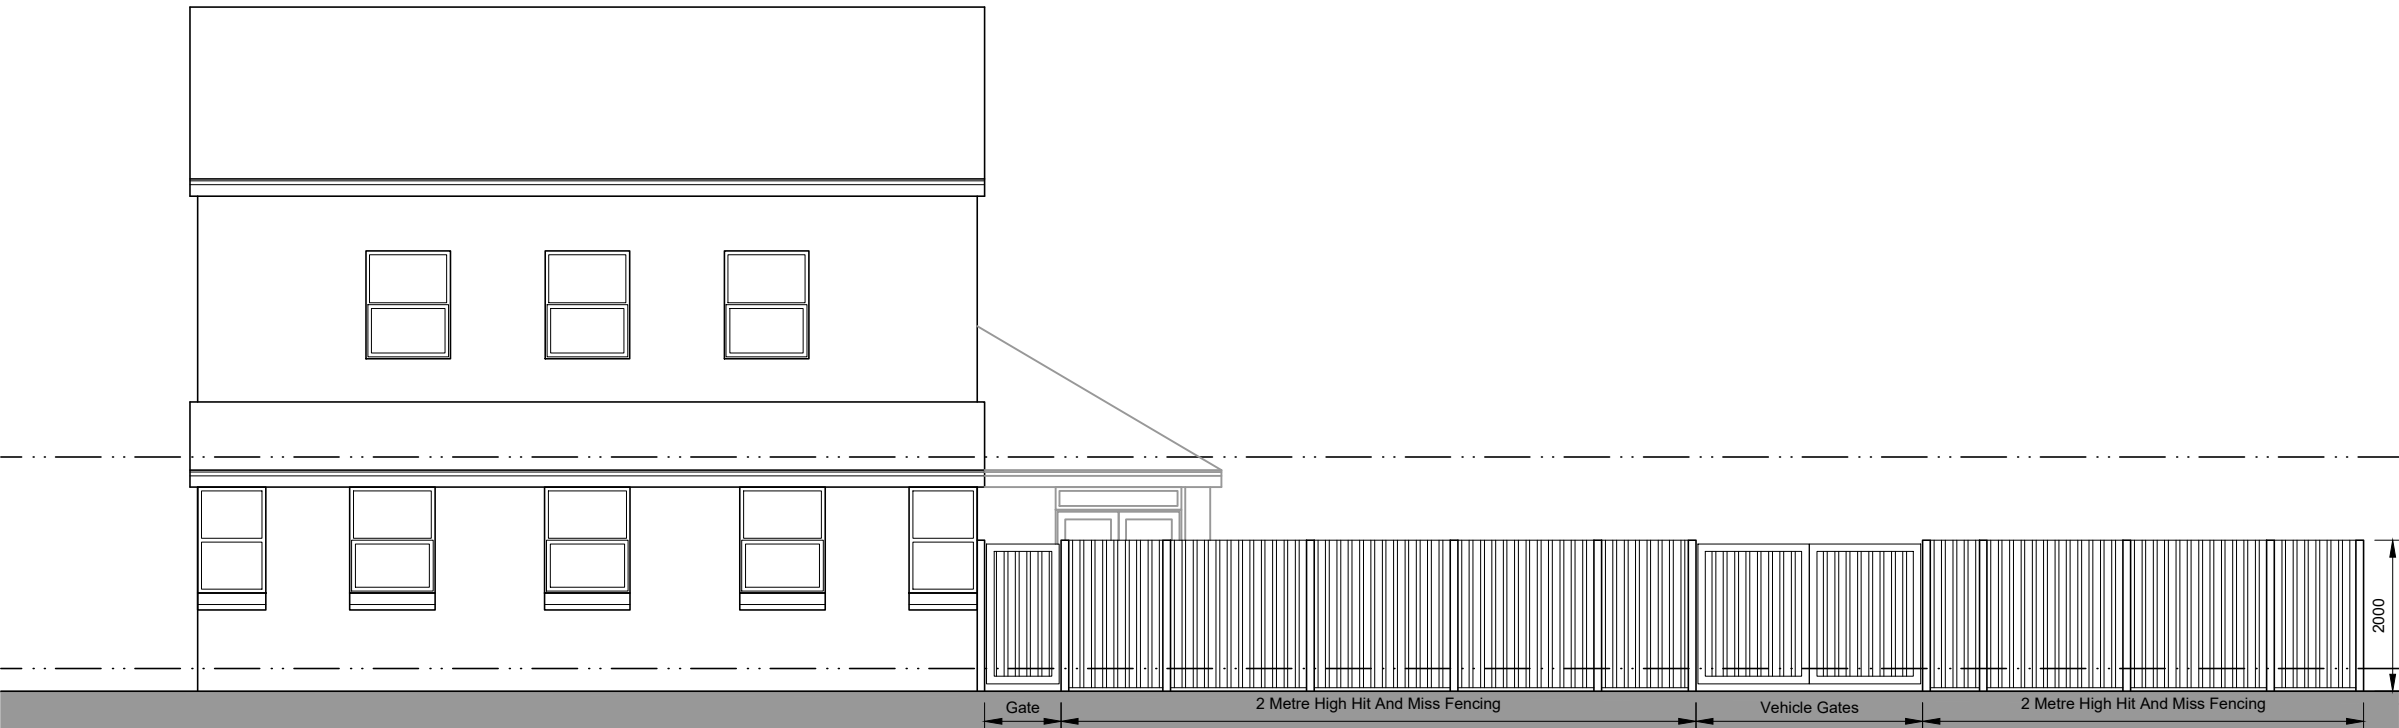

South West Facing Front Street Scene Elevation
(Showing Hit And Miss Fencing)



Hit And Miss Fencing

Conway Architectural Design shall have no responsibility for any use made of this document other than for that which it was prepared and issued. This drawing should not be scaled. Work to figured dimensions only. All dimensions and levels to be checked on site. No building work is to be started until all relevant approvals are in place. Any discrepancies should be reported to Conway Architectural Design. This drawing should not be reproduced without written permission from Conway Architectural Design. Standard Building Regs Notes are to be provided by Conway Architectural Design prior to a building regs application being submitted.

**Conway
Architectural
Design**

6 Conway Close
Alkrington
Middleton
Manchester, M24 1EW
E: conway-design@outlook.com

JOB TITLE : Change Of Use From Public House To Flats
ADDRESS : Grosvenor Arms, Eldridge Drive, Manchester
DRAWING TITLE : Proposed Elevations
SCALE : 1:100 @ A2
DRAWN : xxx DATE : 06.01.23

JOB NO./ DWG NO. 696-08A