



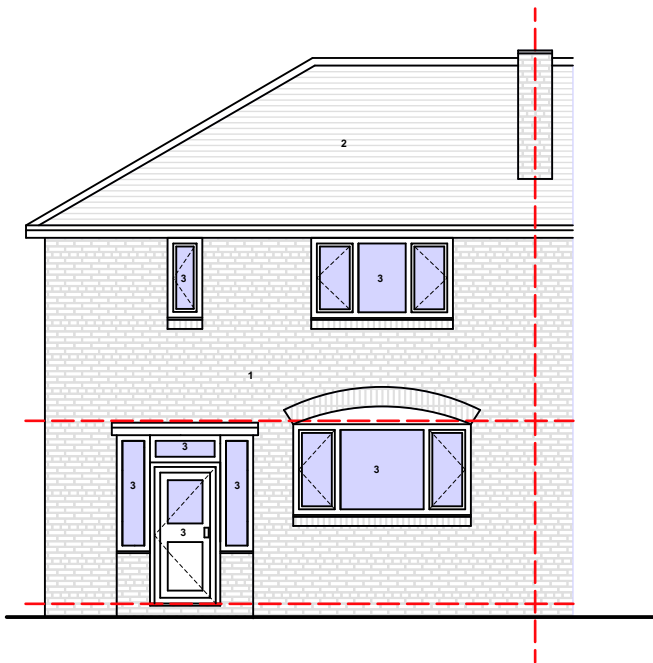


EXISTING GA FRONT
ELEVATION @1:100
(Unchanged)




EXISTING GA REAR
ELEVATION @1:100

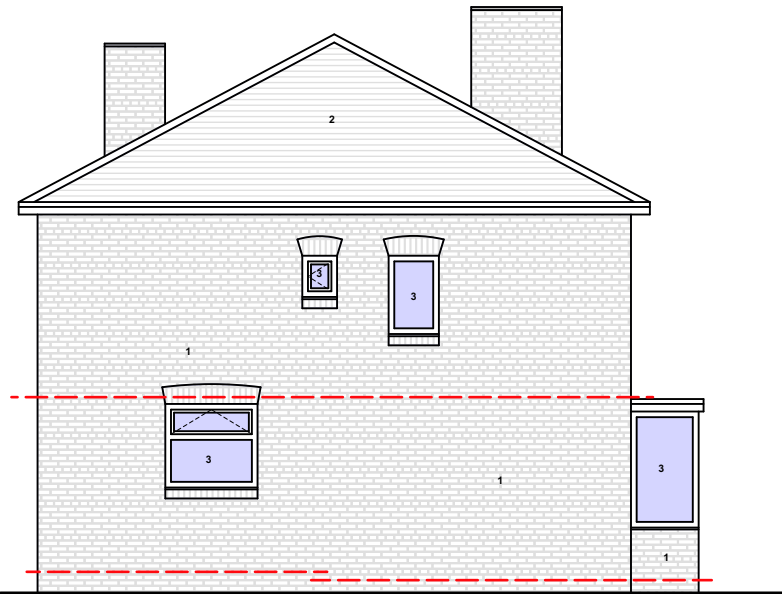


EXISTING GA SIDE
ELEVATION 1 @1:100

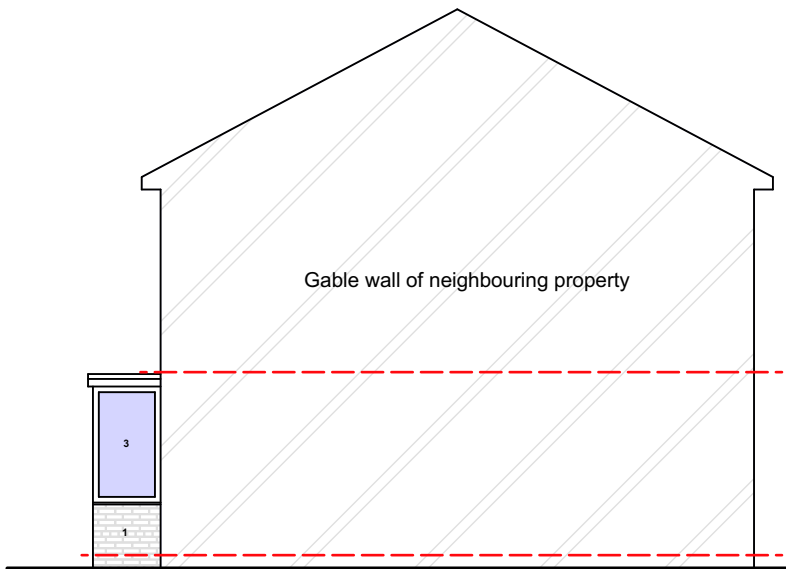

EXISTING GA SIDE
ELEVATION 2 @1:100

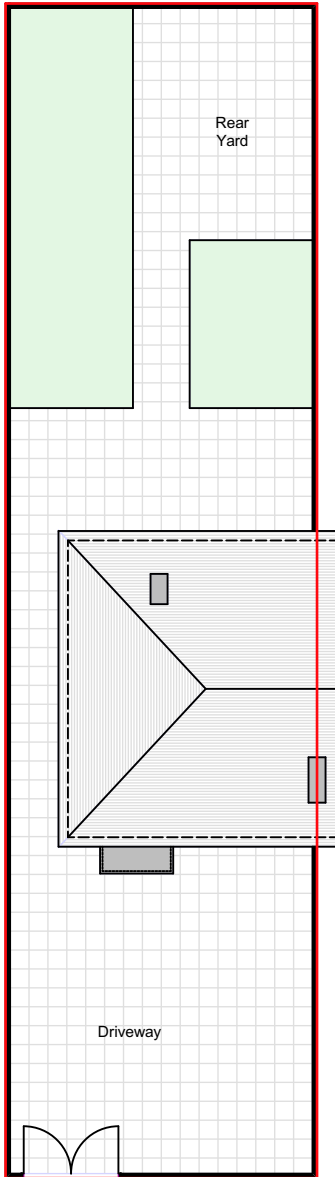

EXISTING GA SITE
PLAN
@1:200

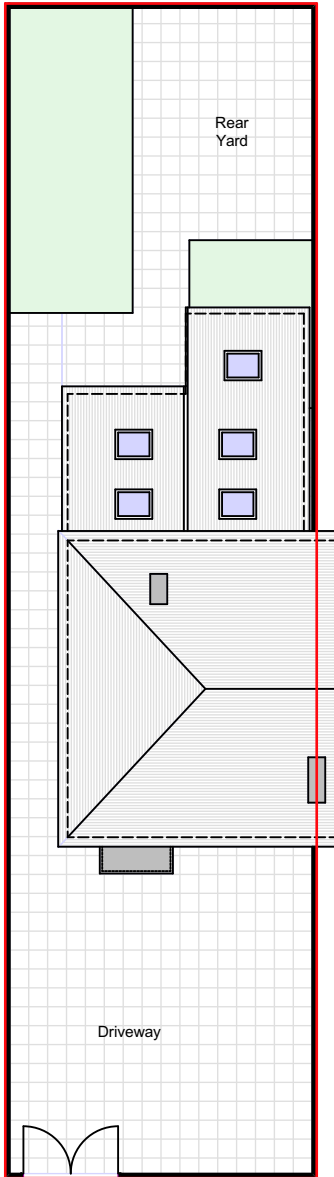

PROPOSED GA SITE
PLAN
@1:200

notes

This drawing is subject to a detailed building and site survey, therefore no guarantee of its accuracy can be given. This drawing has been draughted in accordance with the clients design requirements. All areas are approximate and are subject to a detailed building and site survey and further design development. All dimensions should be checked prior to commencement of construction on site. Measurements should not be taken off the drawing.

All dimensions shown are in millimetres (mm).

Text Key

- Existing facing brickwork
- Existing plain slate roof tiles
- Existing uPVC door/ window
- Proposed facing brickwork
- Proposed plain grey roof tiles
- Proposed uPVC door/window
- Proposed skylight



PL0 Planning Issue

24.01.23



NADA Architects Ltd
169 Kingsway
Burnage
Manchester
M19 2ND
Mob: 07974 735527
E: ahmed@nadaarchitects.com
W: www.nadaarchitects.com

D - design PL - planning PT - pre-tender
T - tender P - preliminary
C - construction R - record

MOHAMMED SALEEM

HOUSE EXTENSION
38 BARCICROFT ROAD,
MANCHESTER, M19 1NS

EXISTING & PROPOSED GA
ELEVATIONS & SITE PLANS

scale 1:100 @ A3 date 07.02.23 drawn MI checked AC

job no (category) dwg no revision

23-1120 (02)001 PL0

Drawing measurements shall not be obtained by scaling. Verify all dims prior to construction. Immediately report any discrepancies on this drawing to Architect. This drawing shall be read in conjunction with associated specifications and related consultant's documents.