


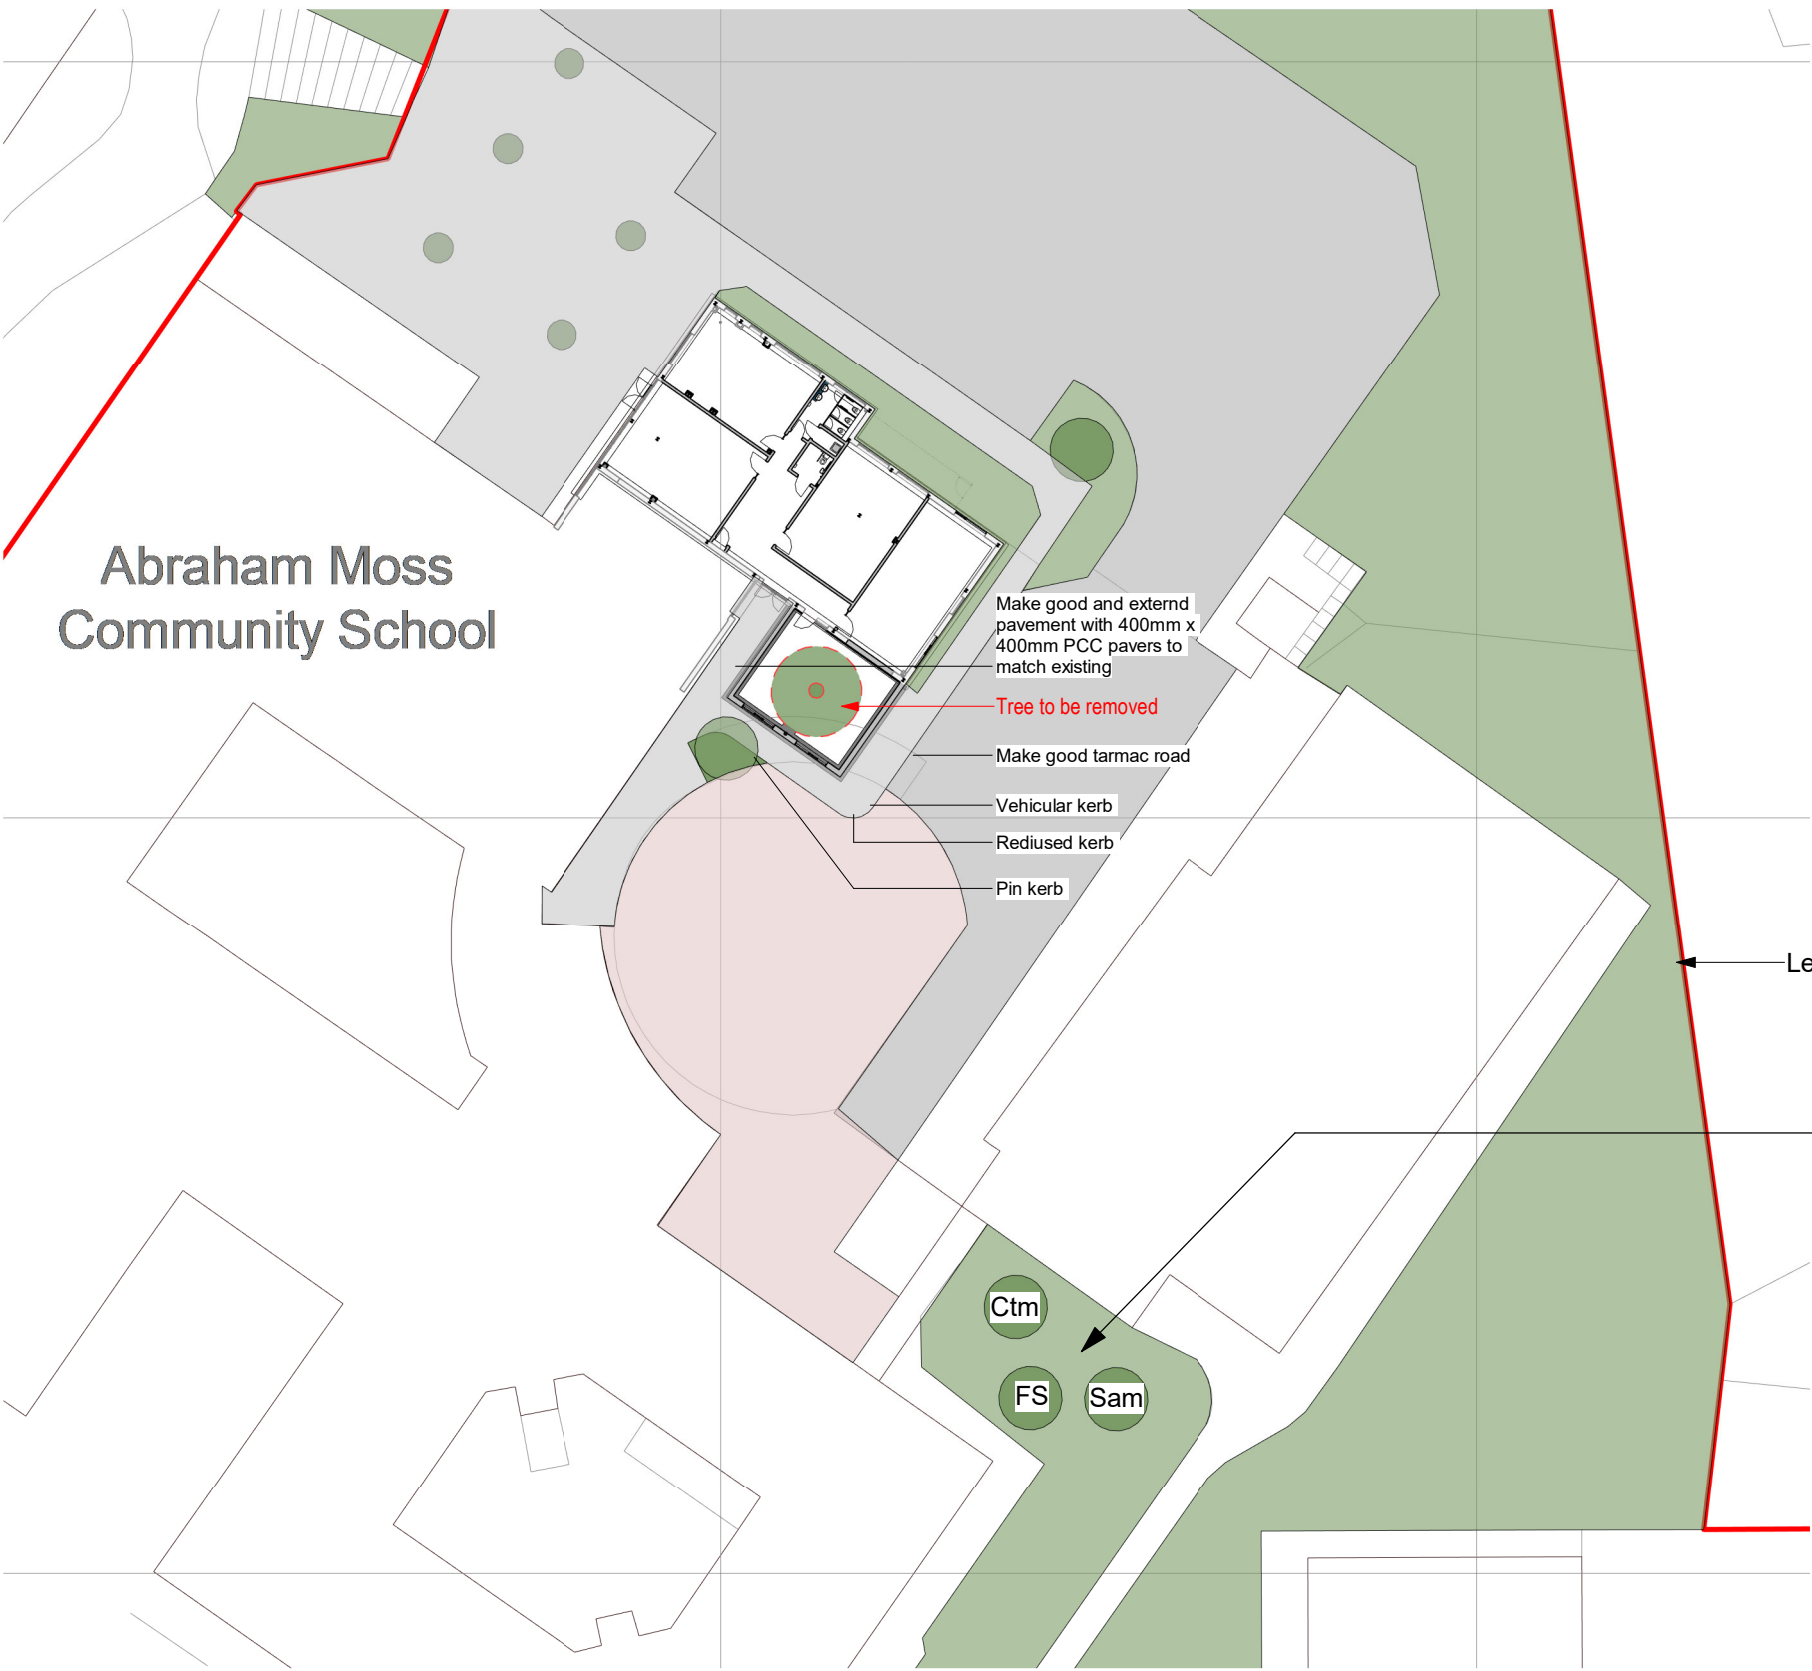

- CtM Crataegus Monogyna
- FS Fagus Sylvatica
- SaM Sorbus aria Magnifica

| Code | Plant Name            | Height    | Girth   | Mature Height | Root | Form                   |
|------|-----------------------|-----------|---------|---------------|------|------------------------|
|      | Sorbus aria Magnifica | 300-350mm | 10-12cm | 7-12m         | RB   | Standard (Extra Heavy) |
|      | Fagus Sylvatica       | 550-600mm | 14-16cm | 40m           | RB   | Standard (Extra Heavy) |
|      | Sorbus aria Magnifica | 550-600mm | 14-16cm | 8-12m         | RB   | Standard (Extra Heavy) |

Proposed Location Plan - Classroom Extension

1 : 500 @ A3

|     |                                                 |          |    |     |
|-----|-------------------------------------------------|----------|----|-----|
| P03 | Tree spec added to discharge planning condition | 22/04/24 | JP | PEH |
| P02 | Initial Tender Issue                            | 12/01/24 | JP | PEH |
| P01 | Issue for Planning                              | 19/12/23 | JP | PEH |

| Revision | Description | Date | Drawn | Checked |
|----------|-------------|------|-------|---------|
|----------|-------------|------|-------|---------|

Halliday Meecham Architects Limited

111 Piccadilly Manchester M1 2HY  
+44 (0)161 661 5566

4 Devonshire Street London W1W 5DT  
+44 (0)203 440 5175

hma@hallidaymeecham.com  
www.hallidaymeecham.com



|                  |                                           |        |          |         |             |                      |
|------------------|-------------------------------------------|--------|----------|---------|-------------|----------------------|
| Client:          | Abraham Moss Community School             |        |          |         |             | Drawing No.          |
| Project:         | DT Abraham Moss                           |        |          |         |             |                      |
| Phase/ Location: | Crescent Rd, Crumpsall, Manchester M8 5UF |        |          |         |             |                      |
| Drawing:         | Proposed Site Plan                        |        |          |         |             |                      |
| Scale @ A3       | Date:                                     | Drawn: | Checked: | Job No. | Drawing No. |                      |
|                  | 19/12/23                                  | JP     | PEH      | 5667    |             |                      |
| Scale            | 0 1m 2m 5m                                |        |          |         |             | Stage / Suitability: |
| 1:100            |                                           |        |          |         |             | Tender               |
| Drawing Ref.     | 5667-HMA-AM-00-DR-A-20002                 |        |          |         | Status:     | Revision             |
|                  |                                           |        |          |         |             | P03                  |

