


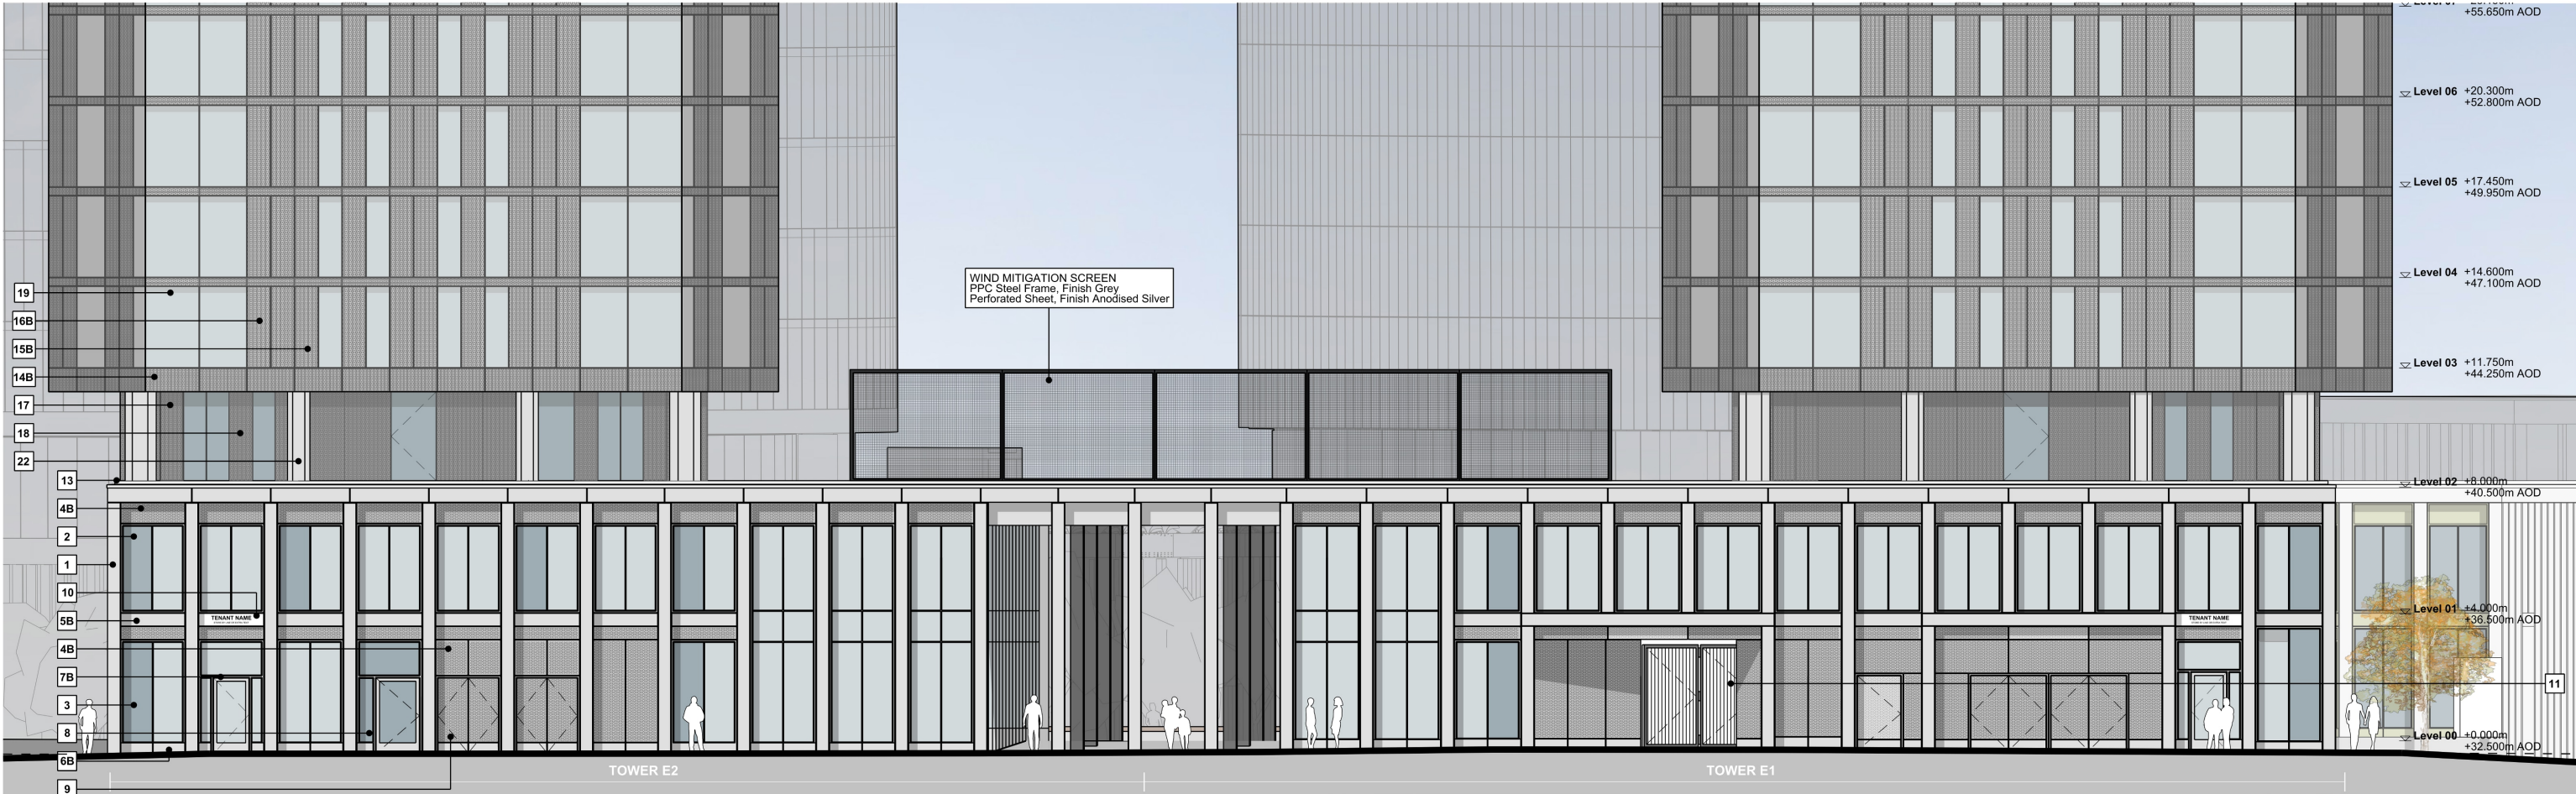

E1 & E2 PODIUM - EAST ELEVATION

z Level 07 +23.150m
+55.650m AOD

MATERIAL KEY
Refer to material key on drawings
Z1-SHP-G100-EL-XXB5D820 to
Z1-SHP-G100-EL-XXB5D823

z Level 06 +20.300m
+52.800m AOD

z Level 05 +17.450m
+49.950m AOD

z Level 04 +14.600m
+47.100m AOD

z Level 03 +11.750m
+44.250m AOD

z Level 02 +8.000m
+40.500m AOD

z Level 01 +4.000m
+36.500m AOD

z Level 00 +0.000m
+32.500m AOD

E1 & E2 PODIUM - WEST ELEVATION


This drawing is copyright
Do not scale off dimensions.
All dimensions to be checked on site by contractor.
Contractor to report any dimensional discrepancies,
errors or omissions prior to commencing on site.

NOTE:

NORTH

Rev	Date	Description
X01	20.04.2023	Planning Issue
X02	19.02.2024	Podium louvres concealed with anodised perforated screens

Key Plan

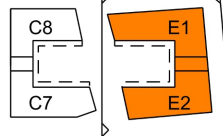

Project Title
Crown Street Phase 3
Manchester

Status
Planning

Drawing Title
Zone 1 - Podium
Tower E1 & E2
East & West Elevation

Job No
10418

Scale
1:200@A3

Drawing No
Z1-SHP-G100-EL-XX-B5D824

Revision
X02

simpsonhaugh

MANCHESTER
Riverside, 4 Commercial St
Manchester M15 4PQ
+44 (0)161 835 2345
www.simpsonhaugh.com

LONDON
5-8 Roberts Place
London EC1R 6BB
+44 (0)20 7549 4000
mail@simpsonhaugh.com