




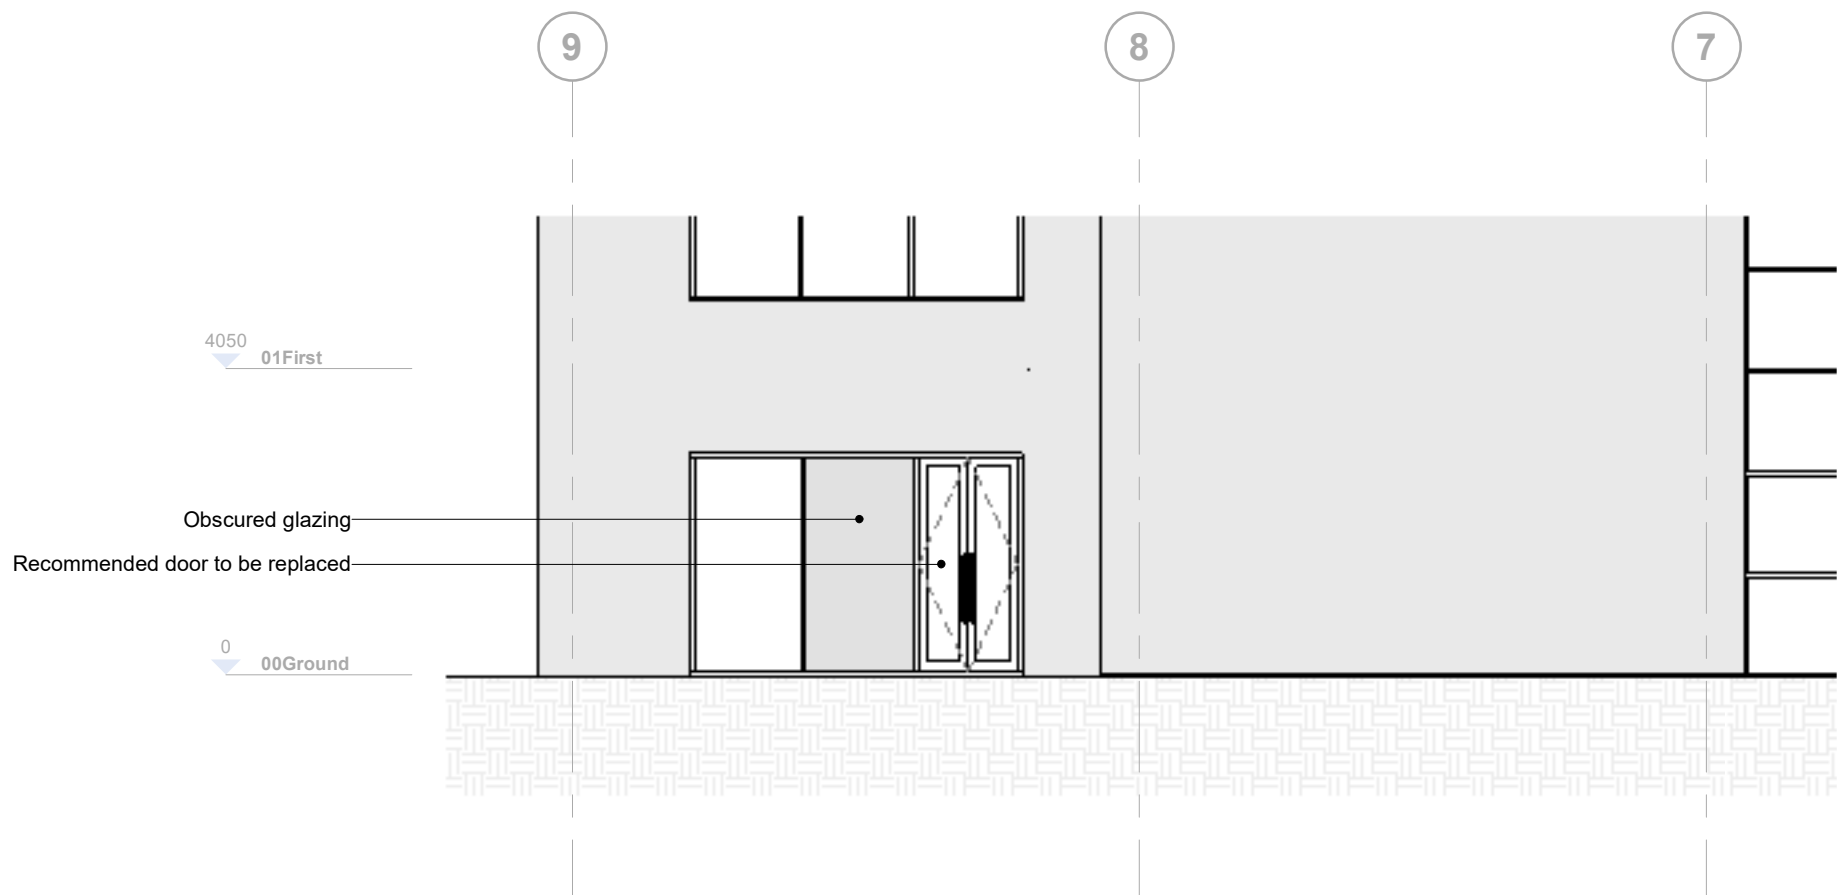


1 East Wing_Proposed North Elevation
1 : 100

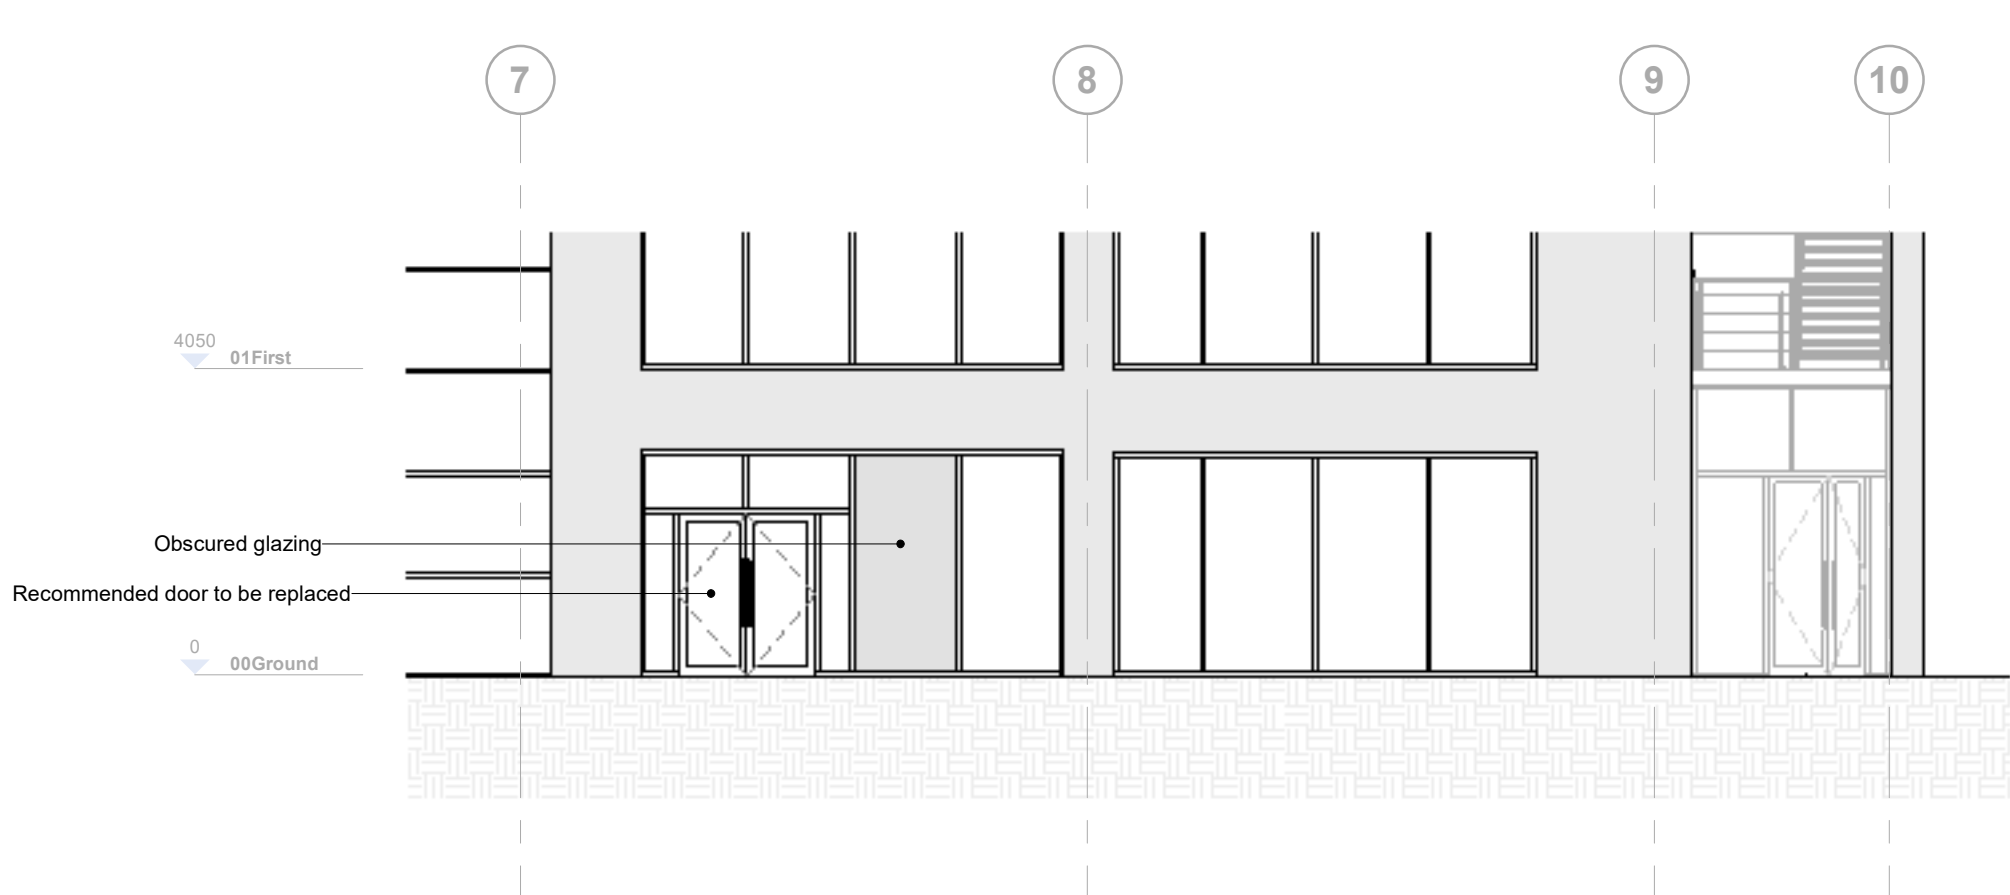


2 East Wing_Proposed South Elevation
1 : 100

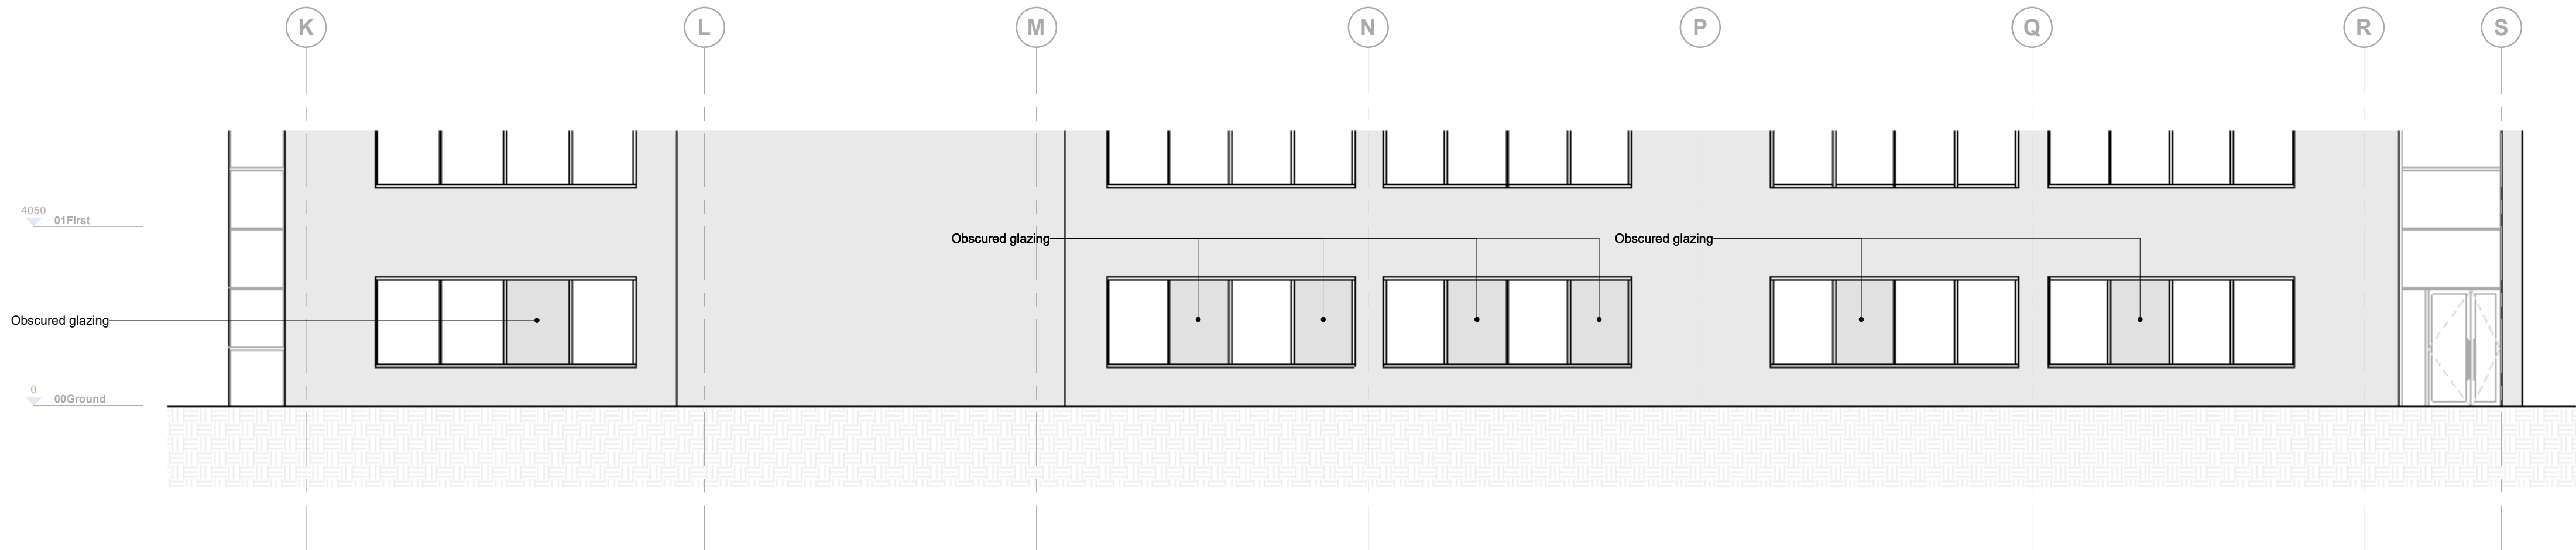


3 East Wing_Proposed East Elevation
1 : 100

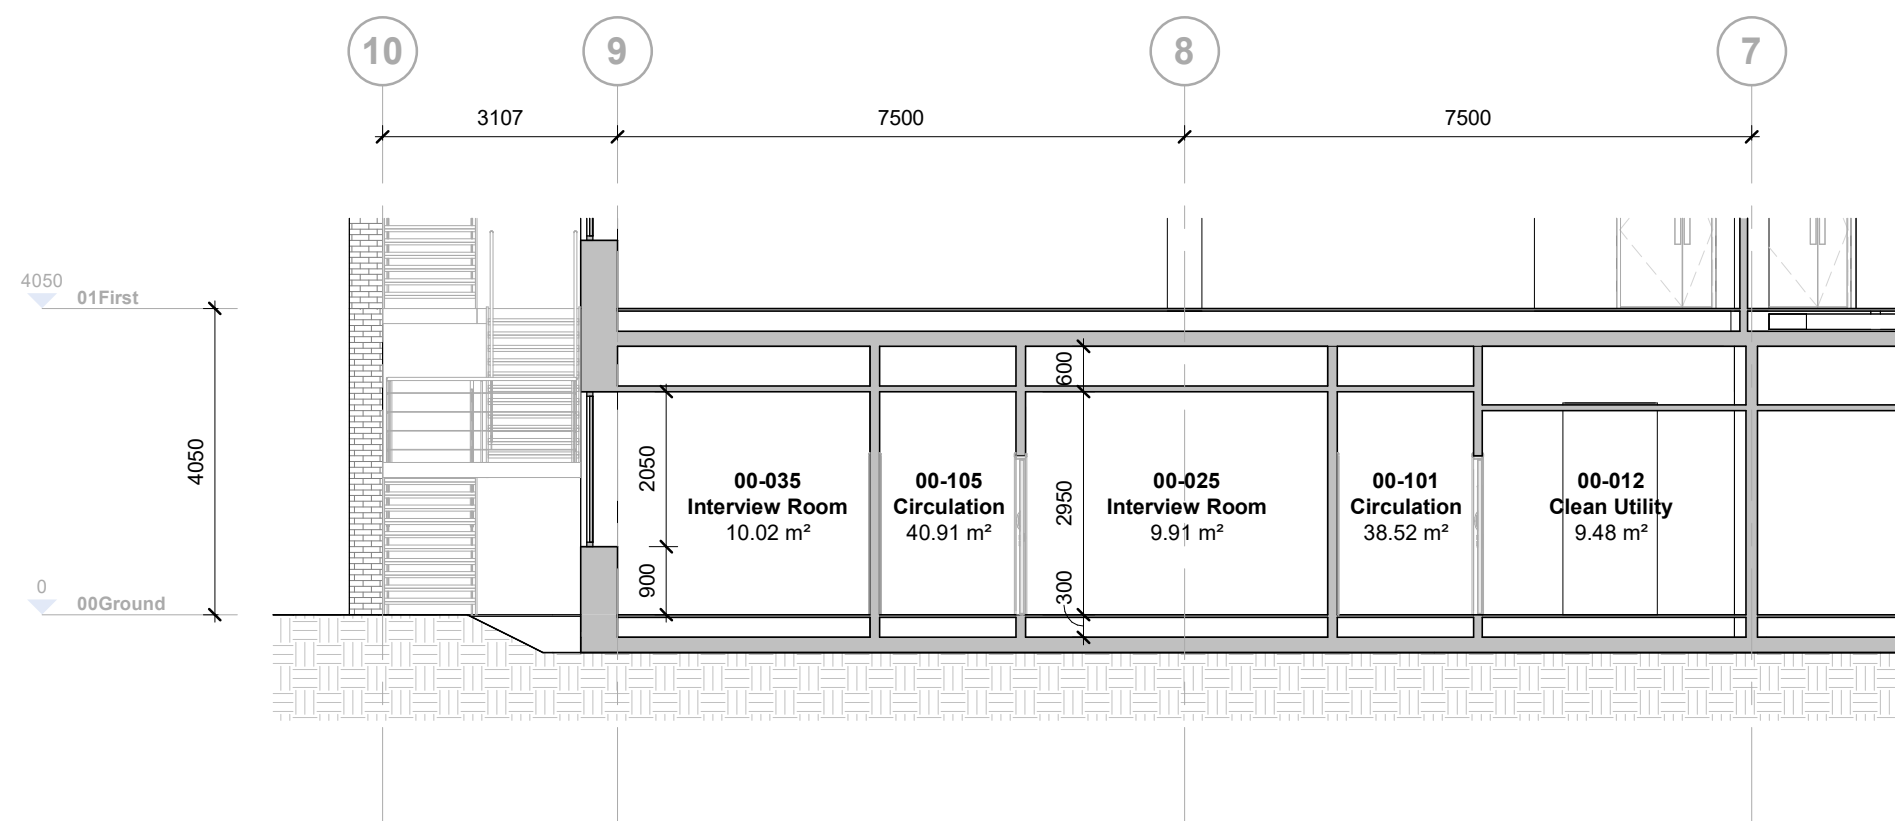

4 East Wing_Proposed Section A-A'
1 : 100

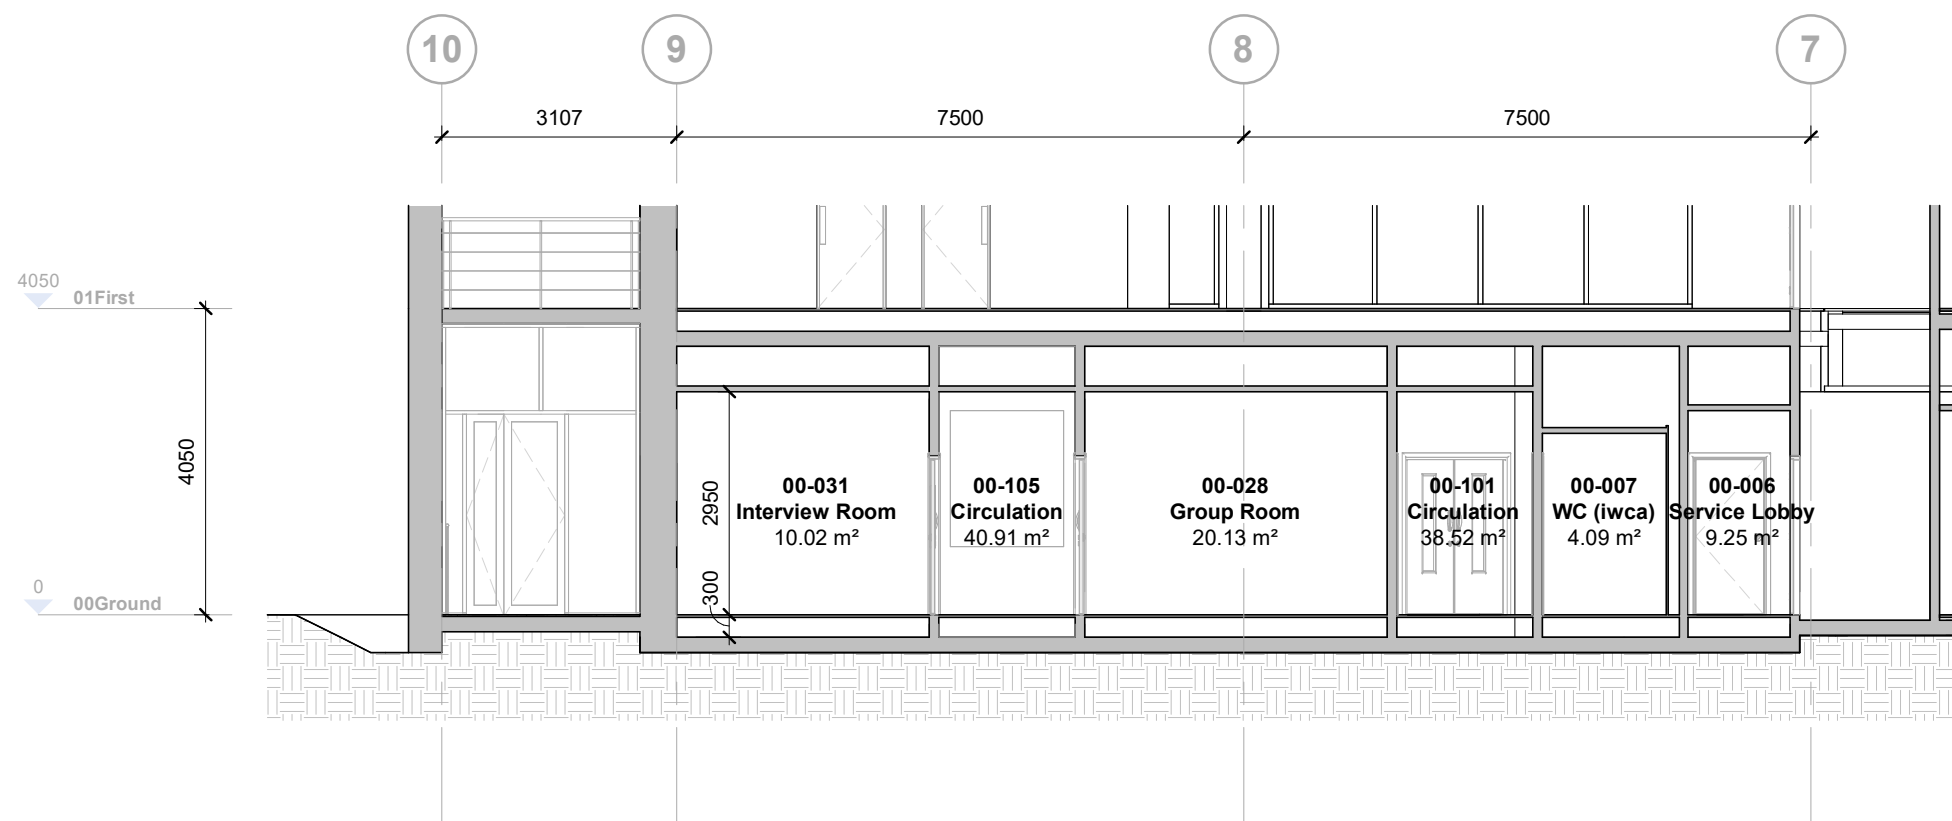

5 East Wing_Proposed Section B-B'
1 : 100

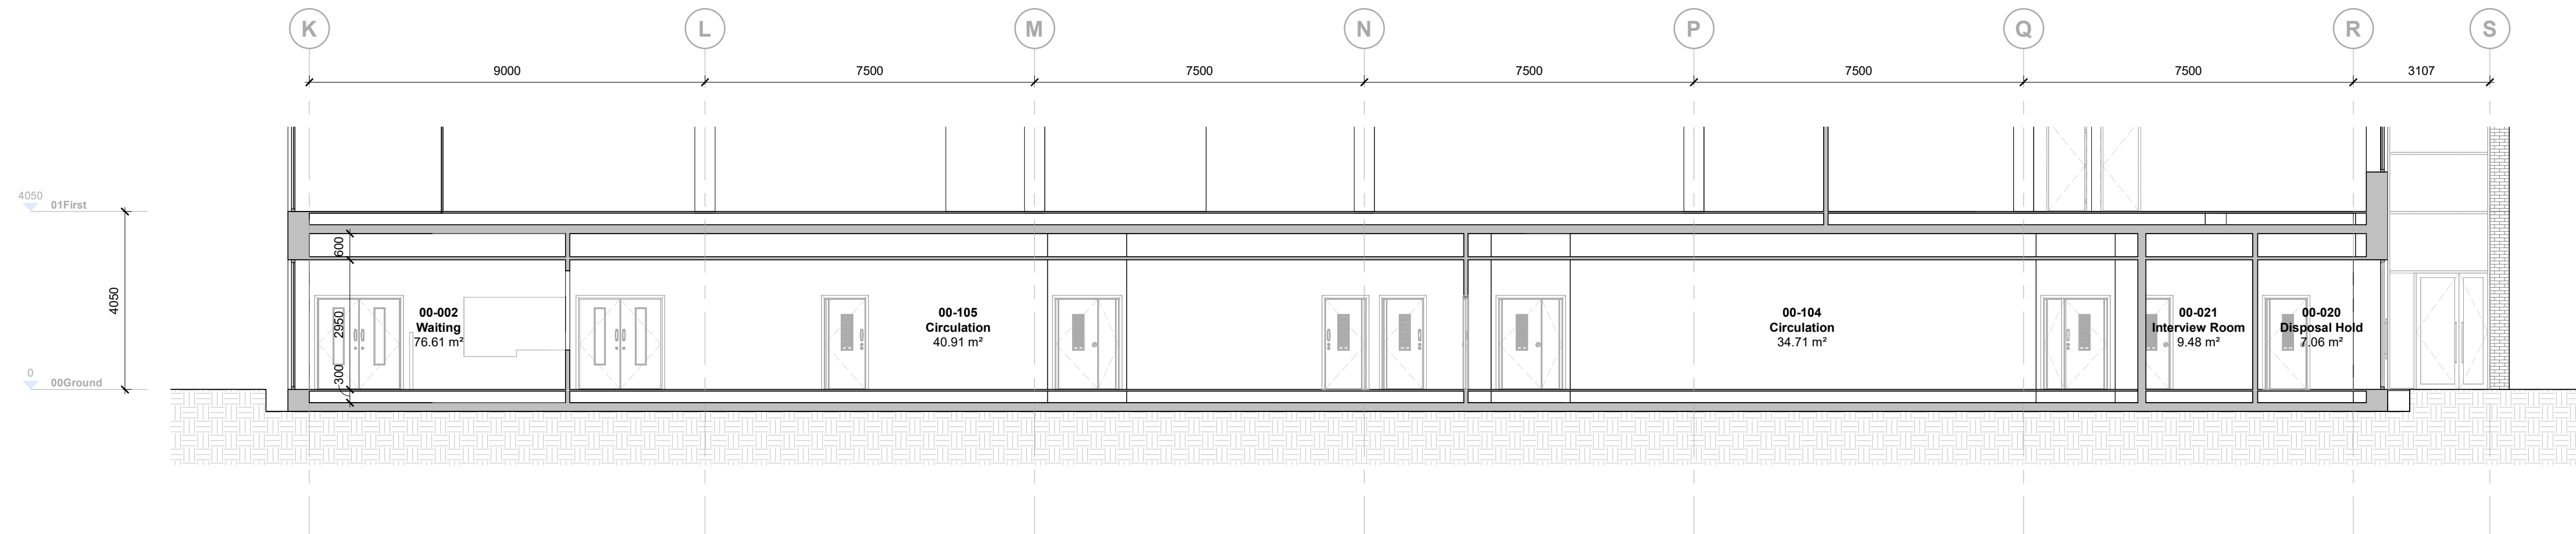

6 East Wing_Proposed Section C-C'
1 : 100

Drawing Status

STAGE 3 DESIGN

This drawing is © C4 Projects and is not to be copied, reproduced or re-distributed either in whole or in part without the prior written permission of the originator.

The originator shall have no responsibility for any liability, loss, cost, damage or expense arising from or relating to any use of this document other than for its intended purpose on this project.

This drawing shall be read in conjunction with all other relevant drawings, specifications and associated documentation. Any discrepancies, errors or omissions are to be reported to the originator before proceeding with work.

This drawing can be scaled for planning purposes only. All dimensions are to be checked on site by the contractor prior to proceeding with any work. Contractors to work to figured dimensions only & scaled figures are not to be used for construction purposes.

DISCLAIMER
When this drawing is issued in CAD, it is an uncontrolled version issued for information only, to enable the recipient to prepare their own documentary drawings for which they are solely responsible.

SOFTWARE INTEROPERABILITY
C4 Projects prepared this drawing using Autodesk REVIT Architecture.

C4 Projects does not accept liability for any loss or degradation of any information held in the drawing resulting from the translation from the original file format to any other file format or from the recipient's reading of it in any other programme.

024

0


2

4

6

8m

1:100 @ A1

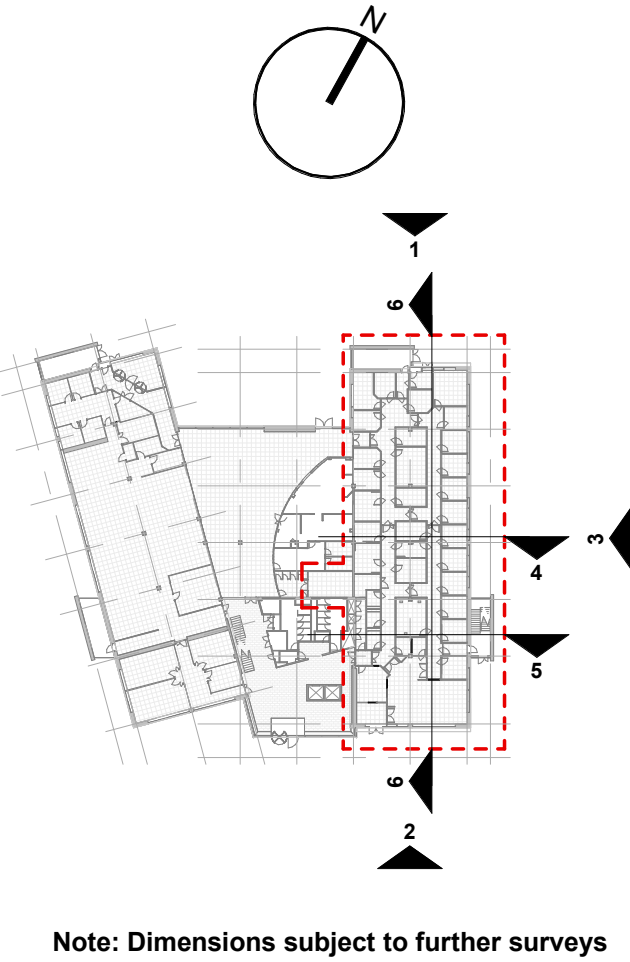

Note: Dimensions subject to further surveys

P01	First Issue of Drawing	AC	29.01.24	NM
Rev	Revision Details	Drawn	Date	Checked

C4

Projects

t: 01925 751 852

e: info@c4projects.co.uk

www.c4projects.co.uk

Project Management • Architecture • Building Surveying • Cost Consultancy

1st Floor 340 Firecrest Court Warrington WA1 1RG	7th Floor Phoenix House Manchester M2 4JF
---	--

Client
Greater Manchester Mental Health NHS Foundation Trust

Project
Proposed Teams Relocation
Man 33, North Manchester Business Park, M40 5BP

Drawing Title
Building01
Proposed GA Elevations and Sections East Wing

Drawn by	AC	Created	26-01-2024
C4 Job no.	23-121	Scale	As indicated @ A1

Drg no.
23121-C4P-26-B0100-D-A-2601

Status	Purpose of Issue	Rev
S3	REVIEW AND COMMENT	P01