



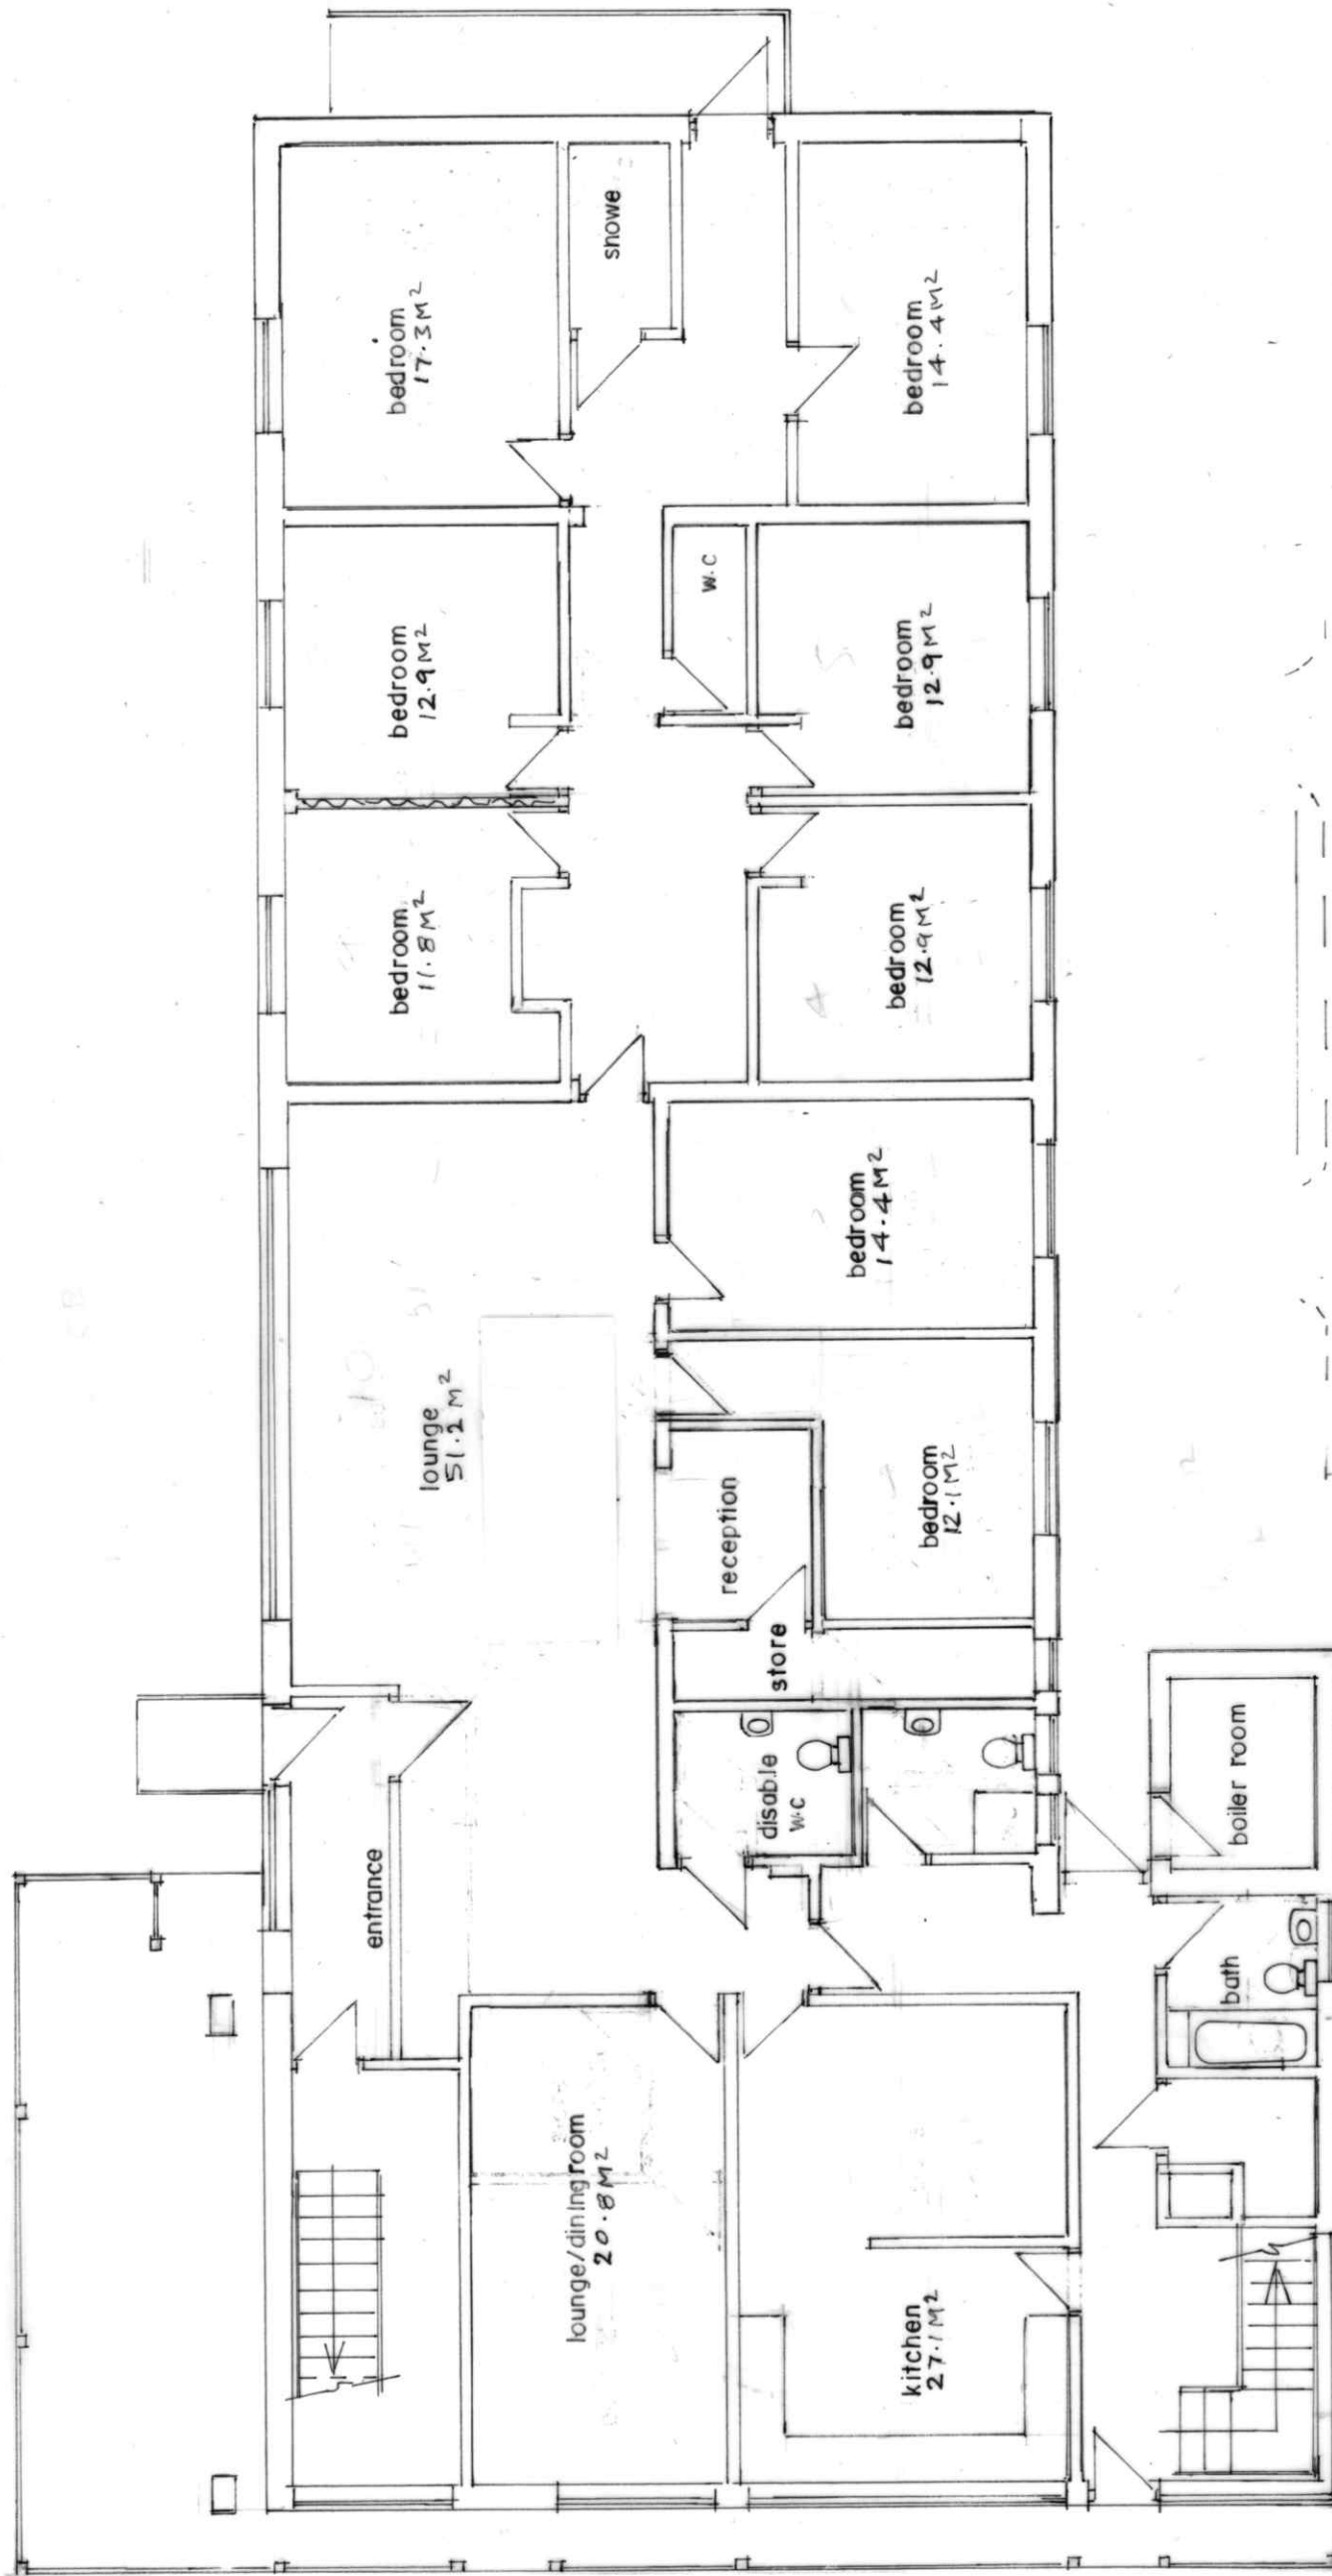

GROUND FLOOR PLAN
(PROPOSED)

CONSTABLE STREET

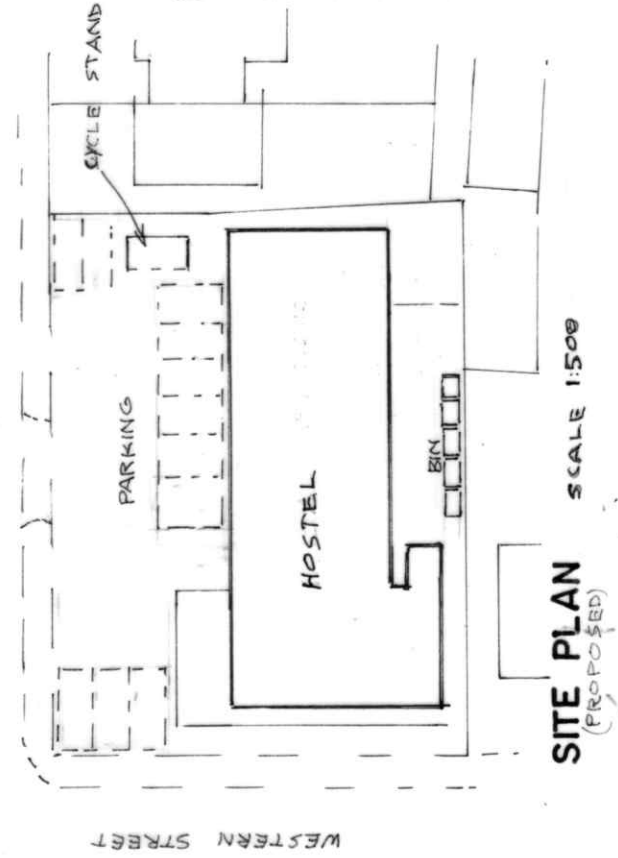

BUILDING DESIGN SERVICES		PROPOSED CHANGE OF USE FROM NHS CLINIC TO HOSTEL AT ABBEY HEY CLINIC CONSTABLE STREET MANCHESTER M18 8GD	For: IRHA HOMES LTD	2080/4
M. FAROOQ 418 Bury Road Rochdale OL11 5EU. Tel: 01706 712231 Mob: 07967605763				
Scale 1:100				