



ALUMINIUM COPING &
FLASHING OR SIMILAR
APPROVED - COLOUR GREY
RAL 9006

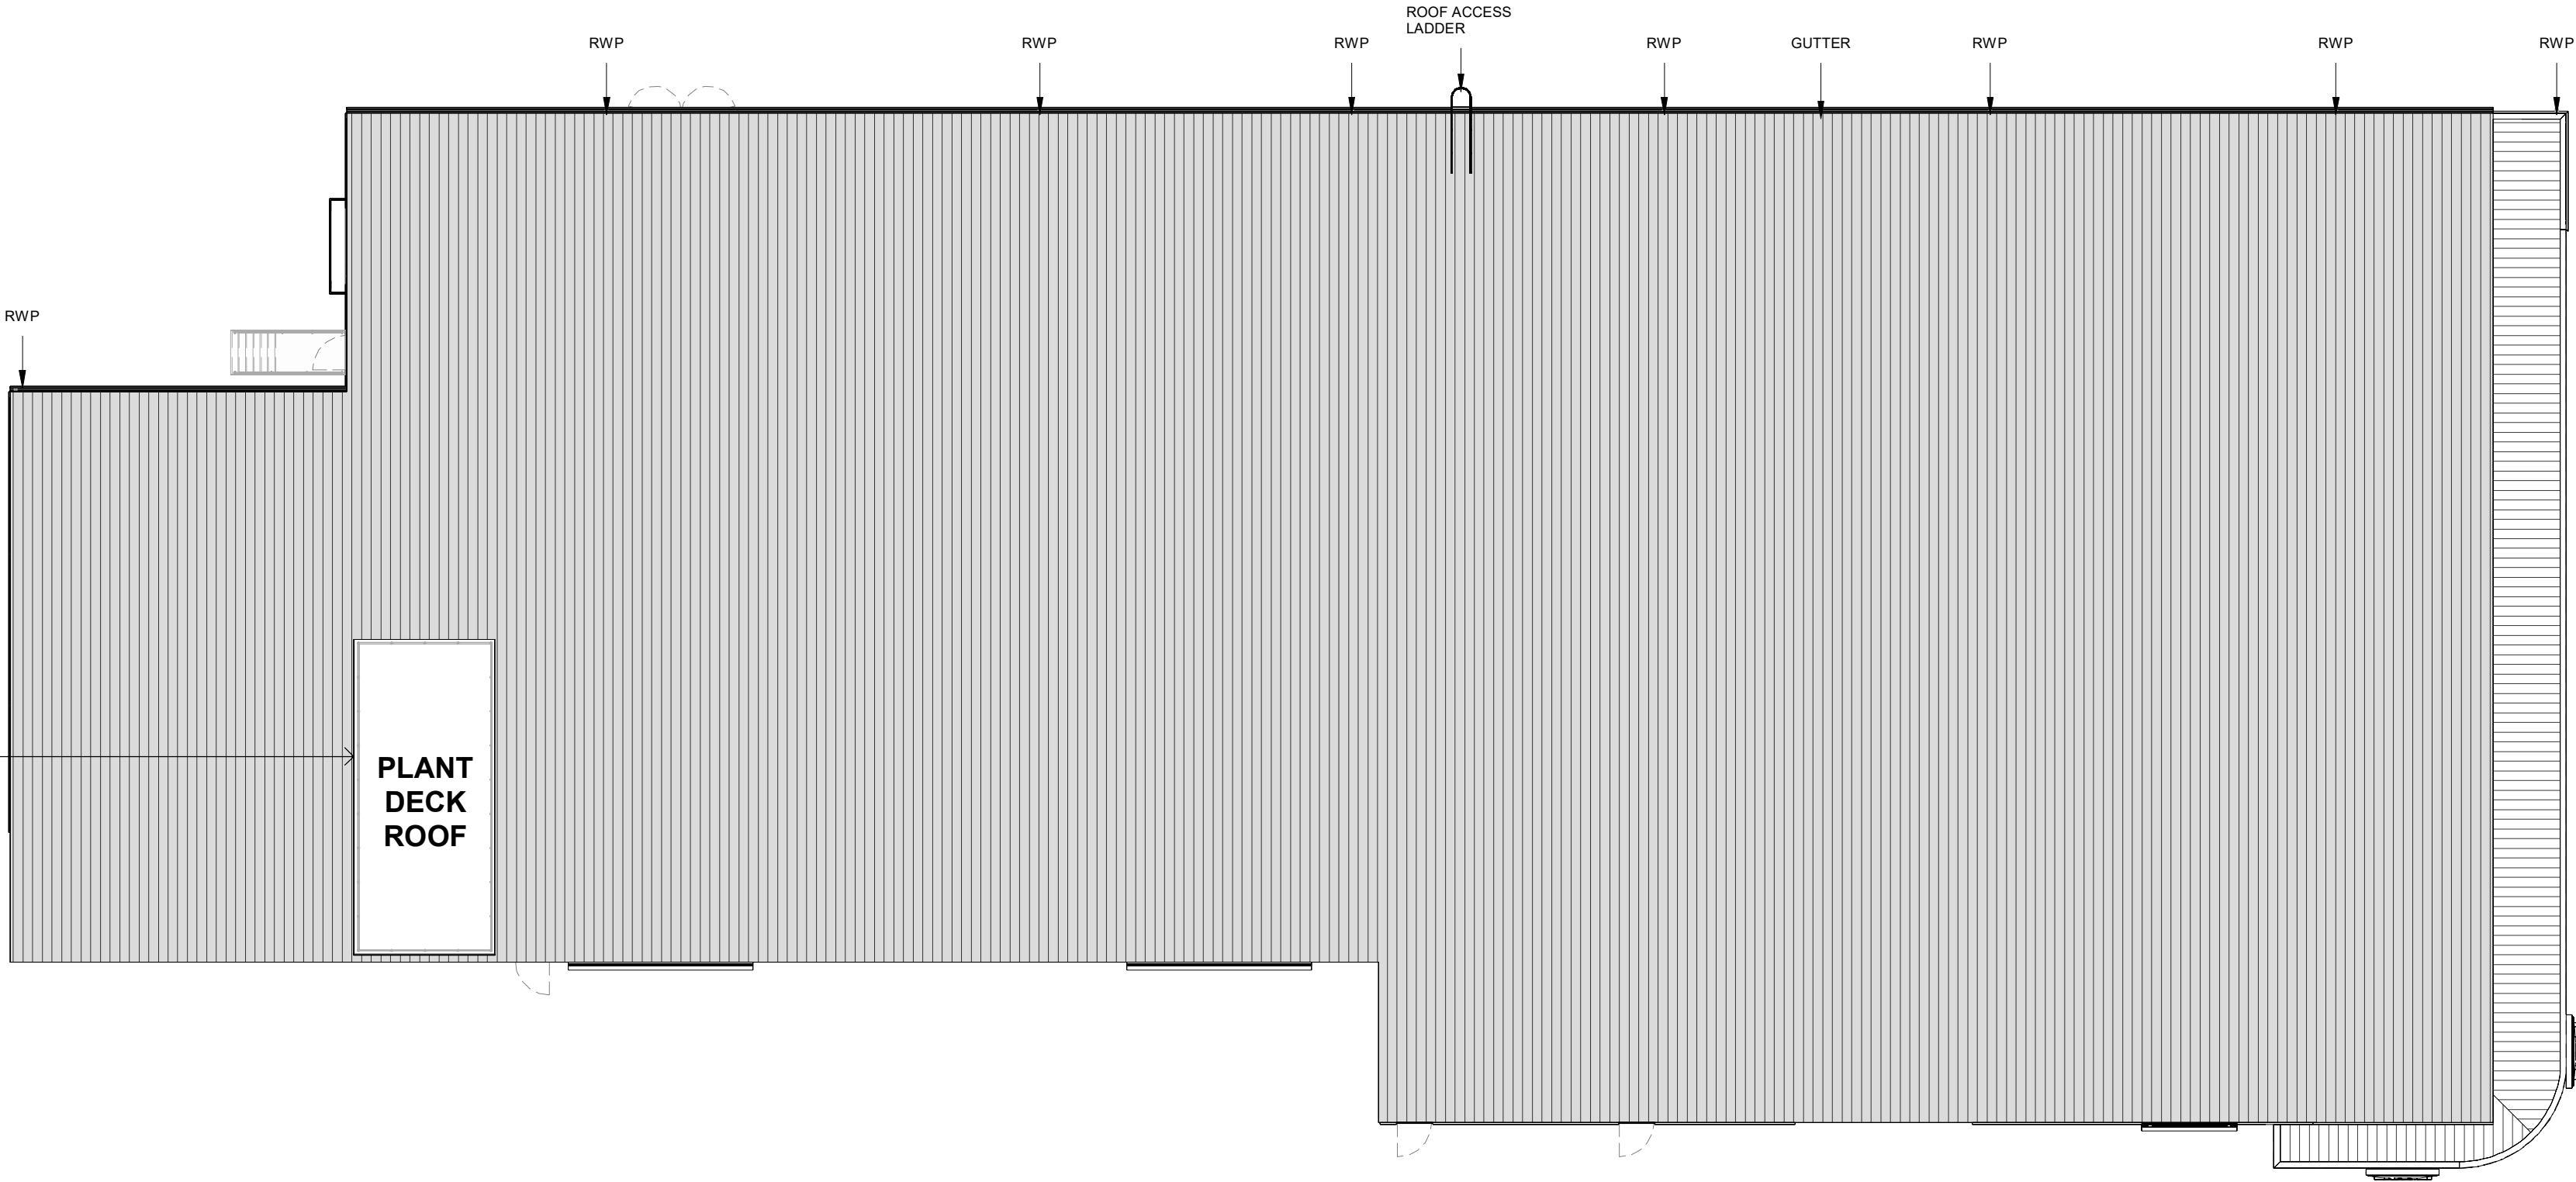

PROPOSED ROOF PLAN
1 : 200

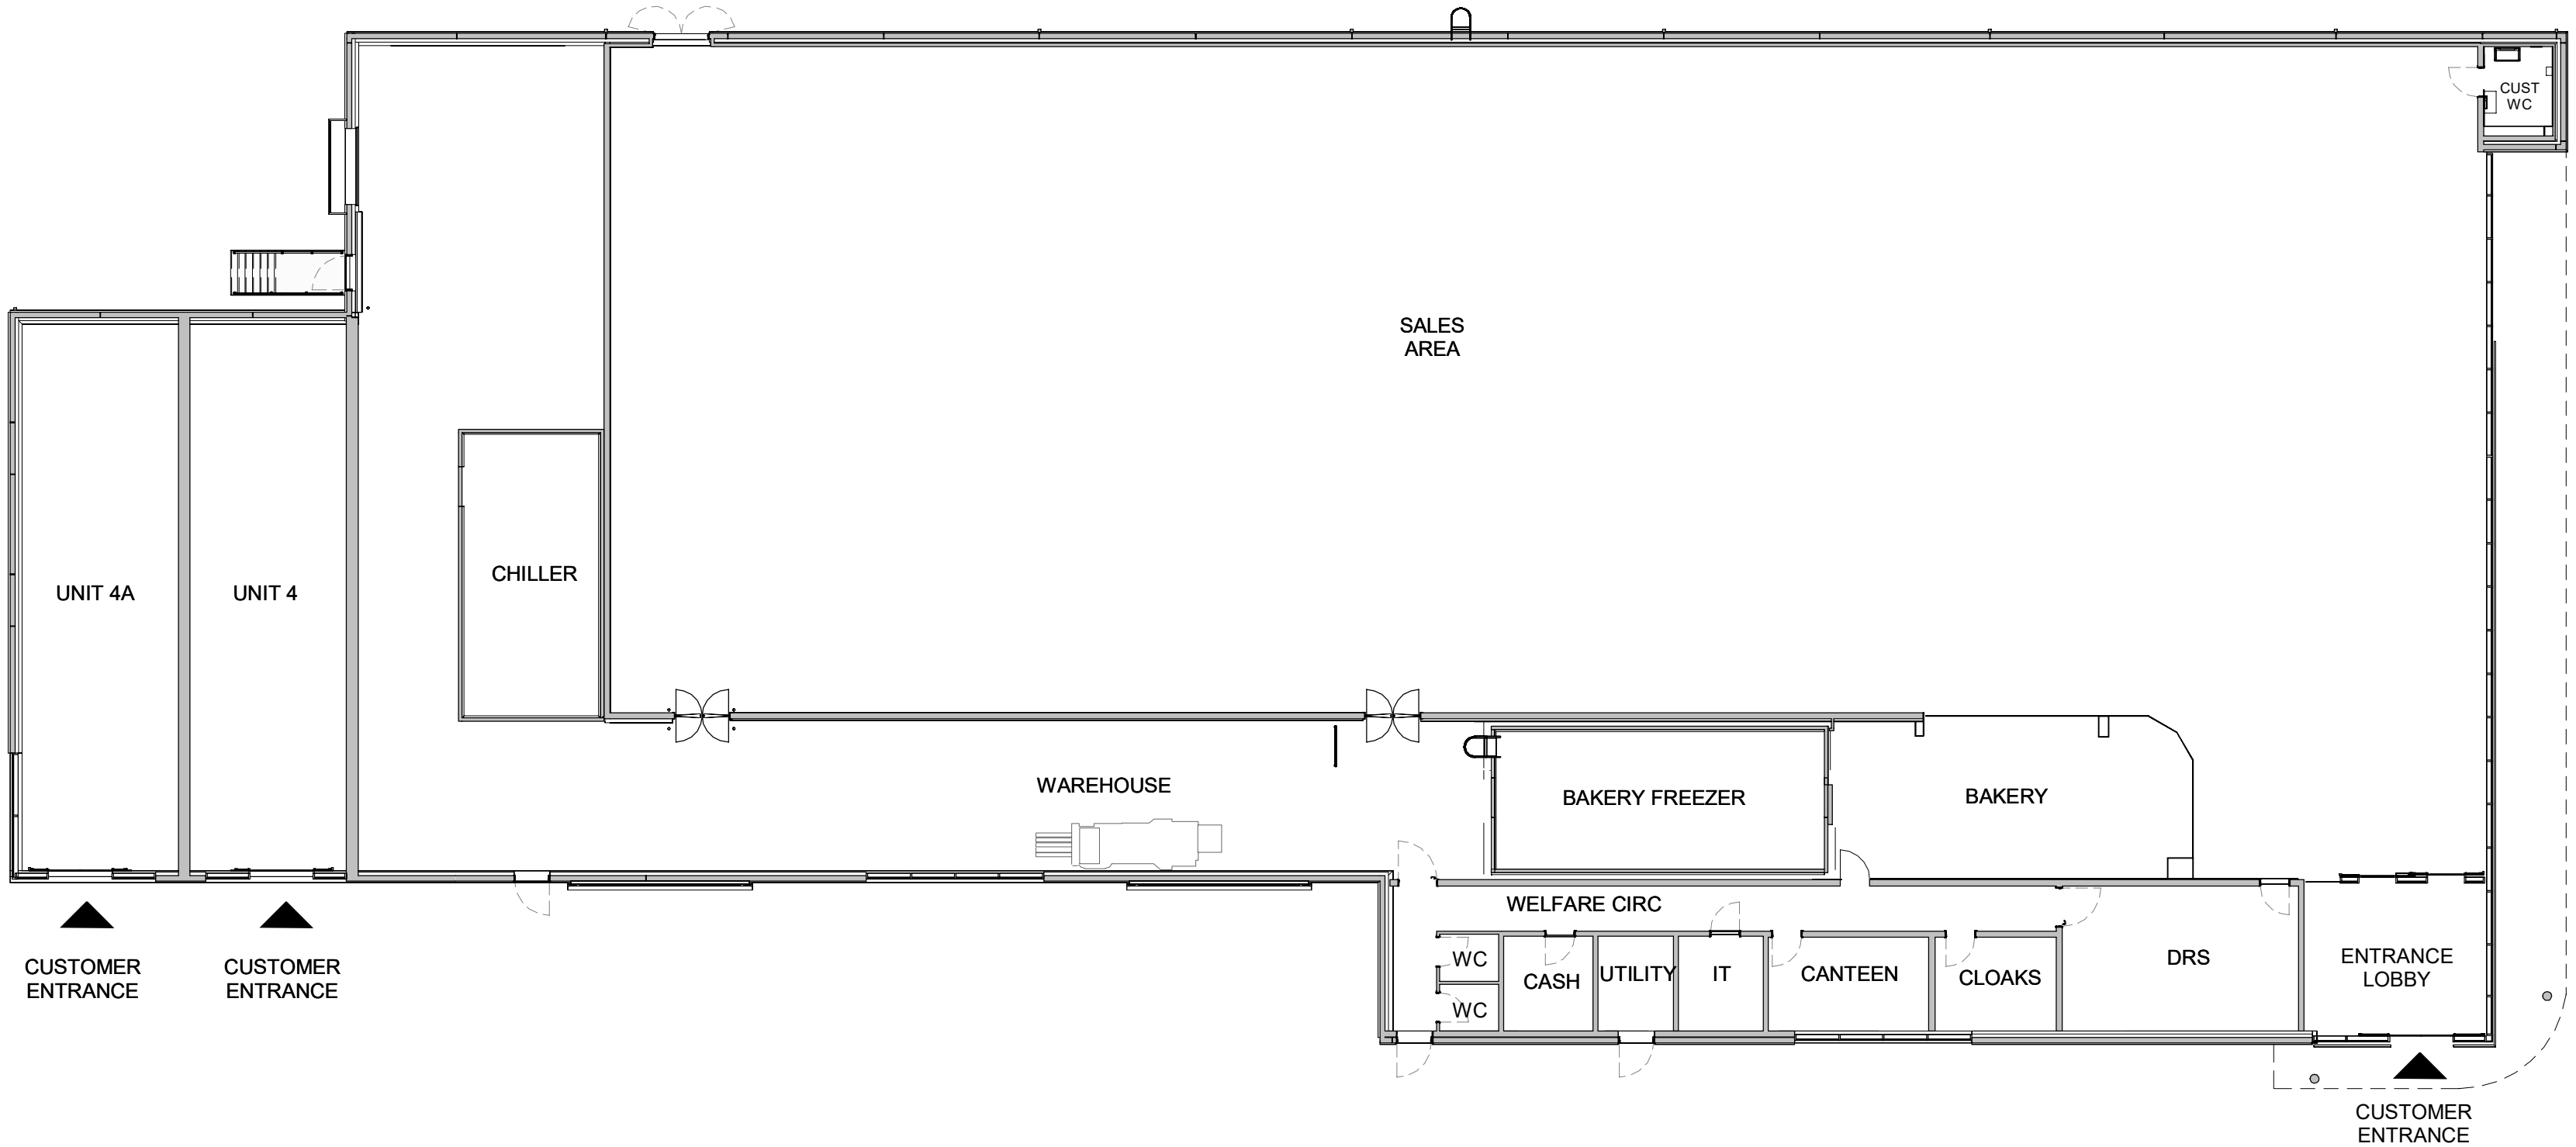

PROPOSED GROUND FLOOR
1 : 200

C5	PLANNING ALTERATIONS FOLLOWING LIDL SPEC UPDATES	07.03.24	SP	JM
C4	DRAWING UPDATE	13.11.23	ZH	JM
C3	PLANNING PACK AMENDMENTS	17.10.23	SI	JM
C2	SCHEME UPDATED. ISSUE FOR PLANNING	01.02.22	MN	JM
C1	PLANNING ISSUE	09.04.21	DM	JM
P2	UNIT 4 LAYOUT REVISED	19.03.21	DM	JM
P1	FIRST ISSUE	09.10.20	DM	JM
Rev	Description	Date	Dwn	Ckd

Status
PLANNING

SMR

SMALLEY MARSEY RISPIN

ARCHITECTS

Floor 2 The Exchange Station Parade Harrogate HG1 1TS
01423 707 757 admin@smrarchitects.co.uk

Project

FALLOWFIELD RETAIL PARK



Drawing Title

PROPOSED FLOOR AND ROOF PLANS

Proj Ref	Origin	Zone	Level	Type	Role	Num	Status	Rev
---7397 - SMR	- 00	- ZZ	- DR	- A	- 2005	- A3	- C5	
SMR Job Ref	Sheet	Scale	Drawn					
7397-00-2005	A1	1 : 200	SP					