


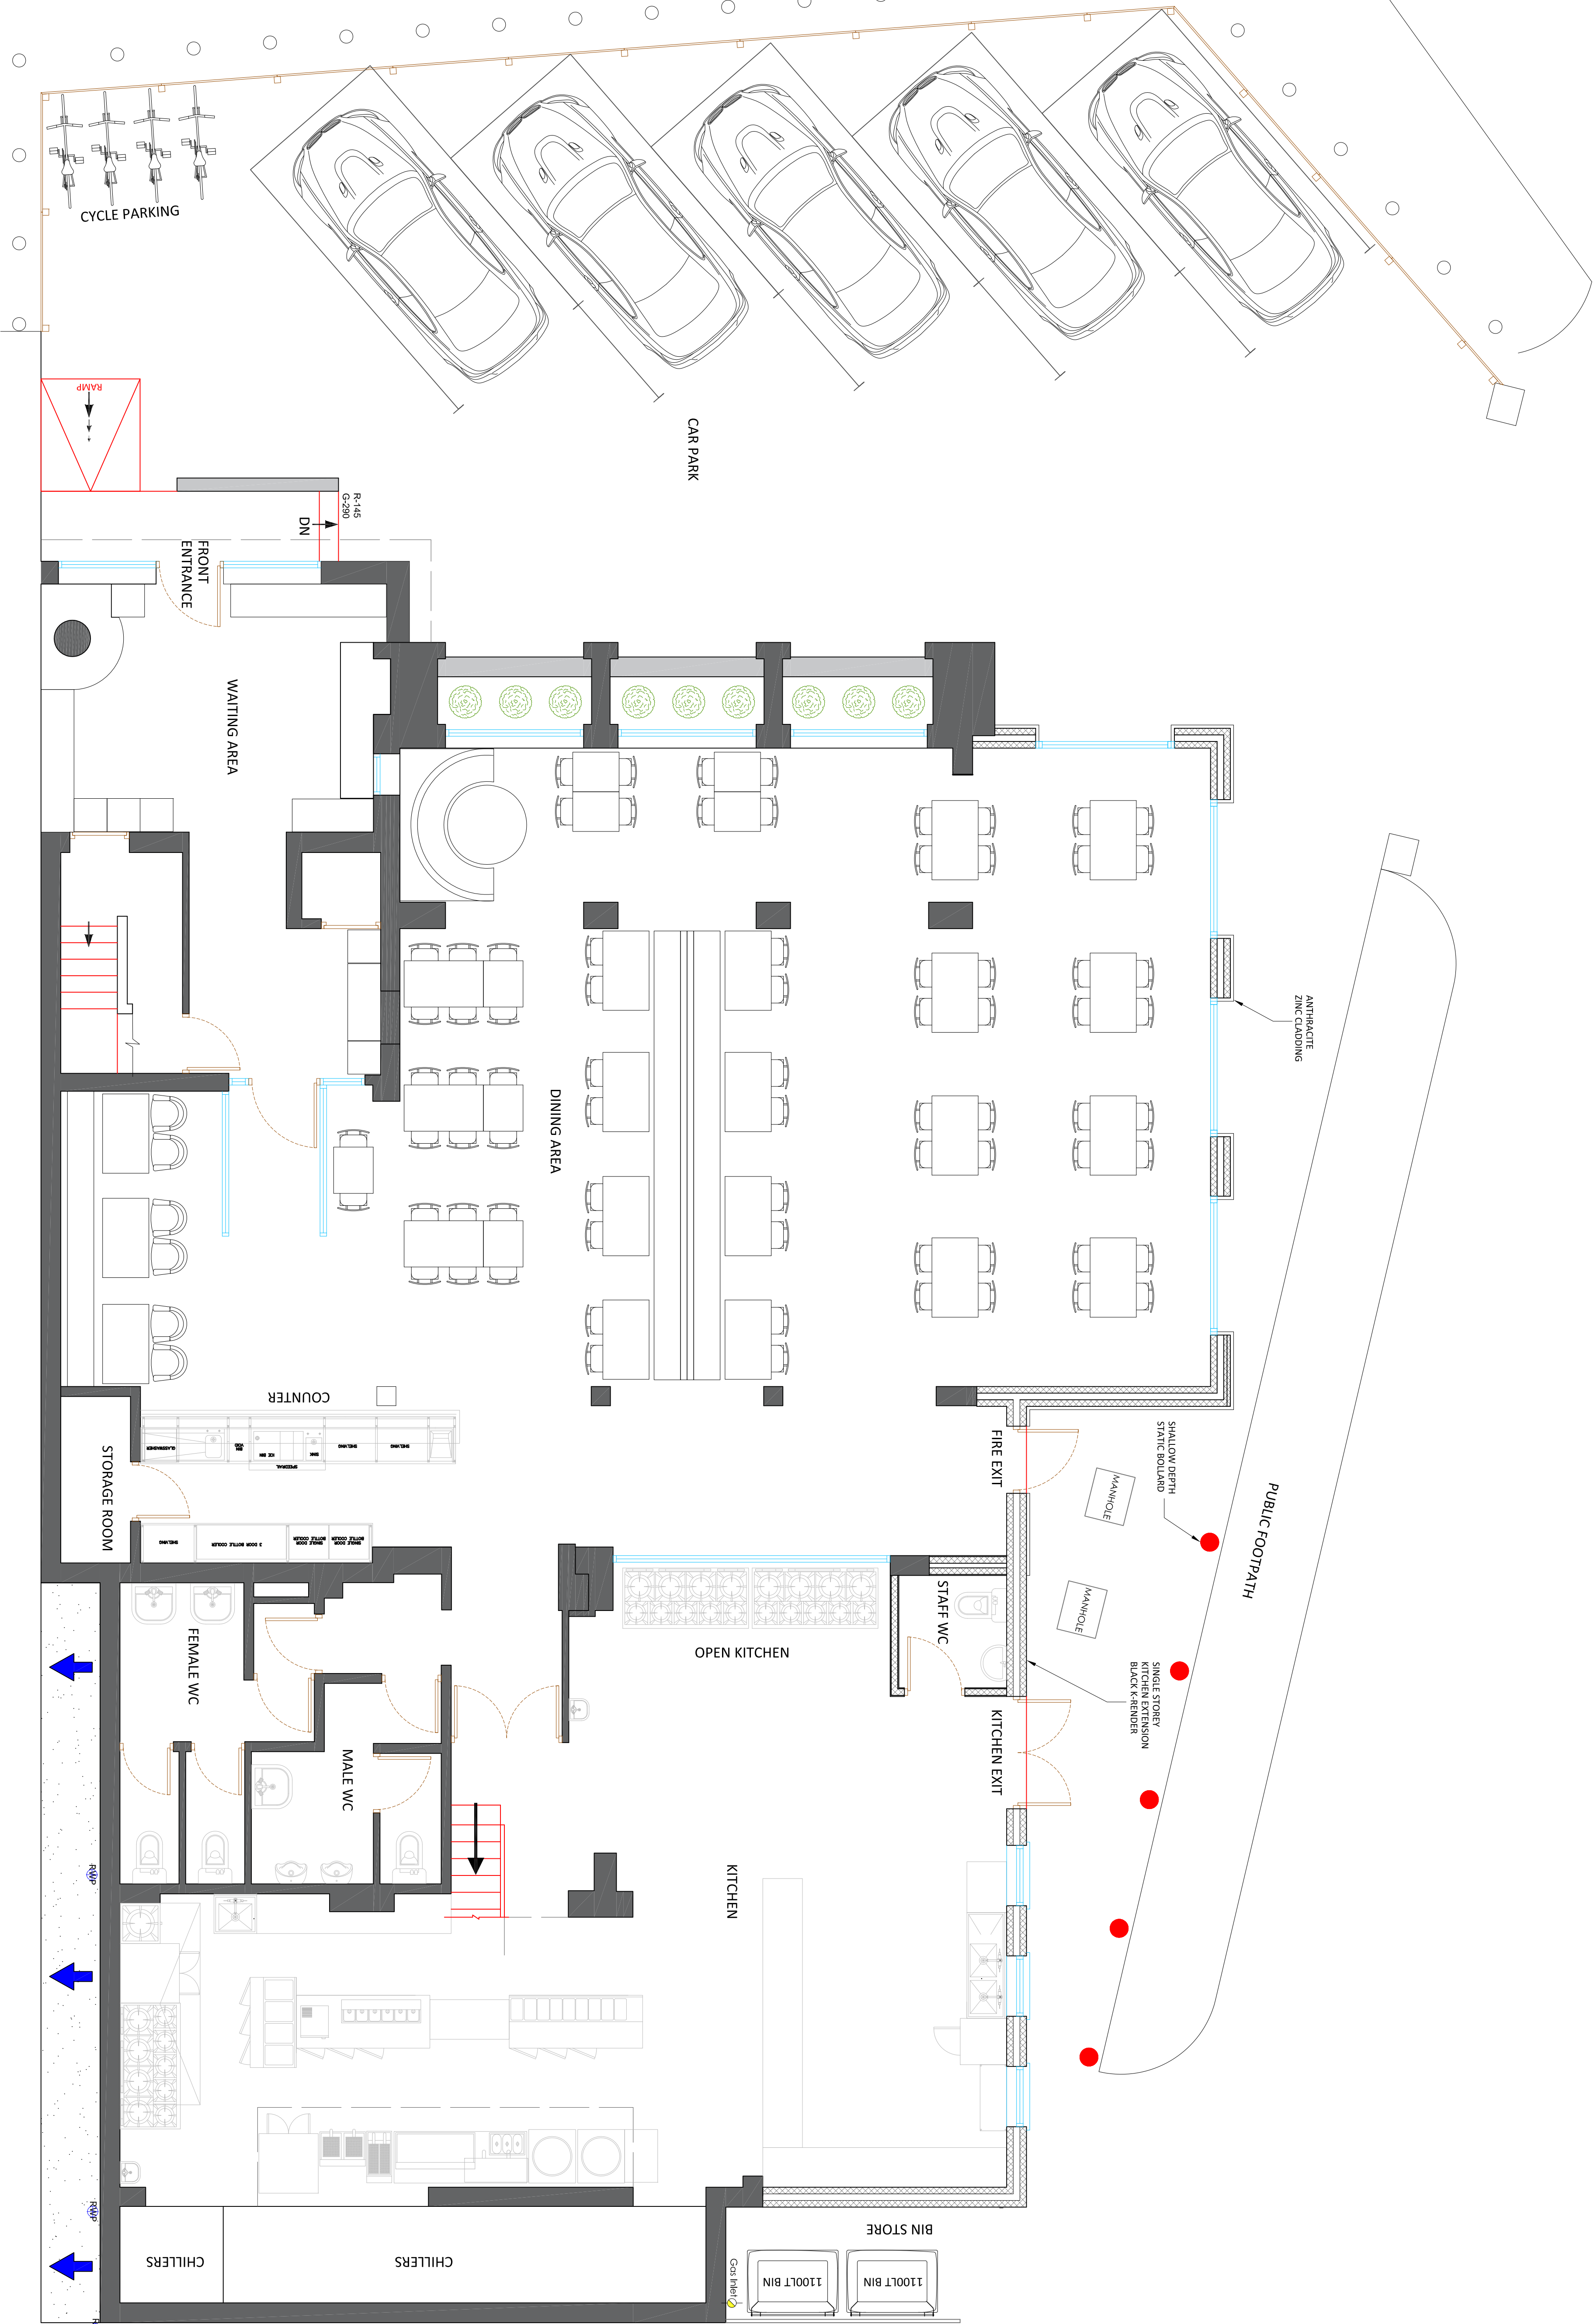

Proposed Ground Floor Plan
1:50

REV	DATE	AMENDMENTS
A	10/12/2023	FIRST FLOOR EXTENSION REMOVED
CLIENT	MR KHASER AHMED	
DRAWN BY	AK	
DATE	03 OCTOBER 2023	
SCALE	1:50 @ A1	
PROJECT REF	00199	
PROJECT STAT	PLANNING	
DRAWING NO	PROPOSED PLANS 01	
TITLE:	SINGLE STOREY SIDE EXTENSION AT:	
YAYAS RESTAURANT		
96 BURY OLD ROAD		
MANCHESTER		
M8 5BW		

(This release should be placed above dimensions which are scaled off the drawing. (please see annotations))

(THIS DRAWING IS A CONTRACT & SHALL NOT BE REPRODUCED WITHOUT PERMISSION.)

(We warrant that the plan and floor dimensions comply with the Building Regulations and the Building Act 2019.)
(THIS DRAWING IS COPYRIGHT ©. SHALL NOT BE REPRODUCED WITHOUT PERMISSION.)



E: core.as@hotmail.com
MOB: 07849566607

Core Architectural Studio is a trading name of J.S. & Associates Limited, a company registered in England, 13194920.