


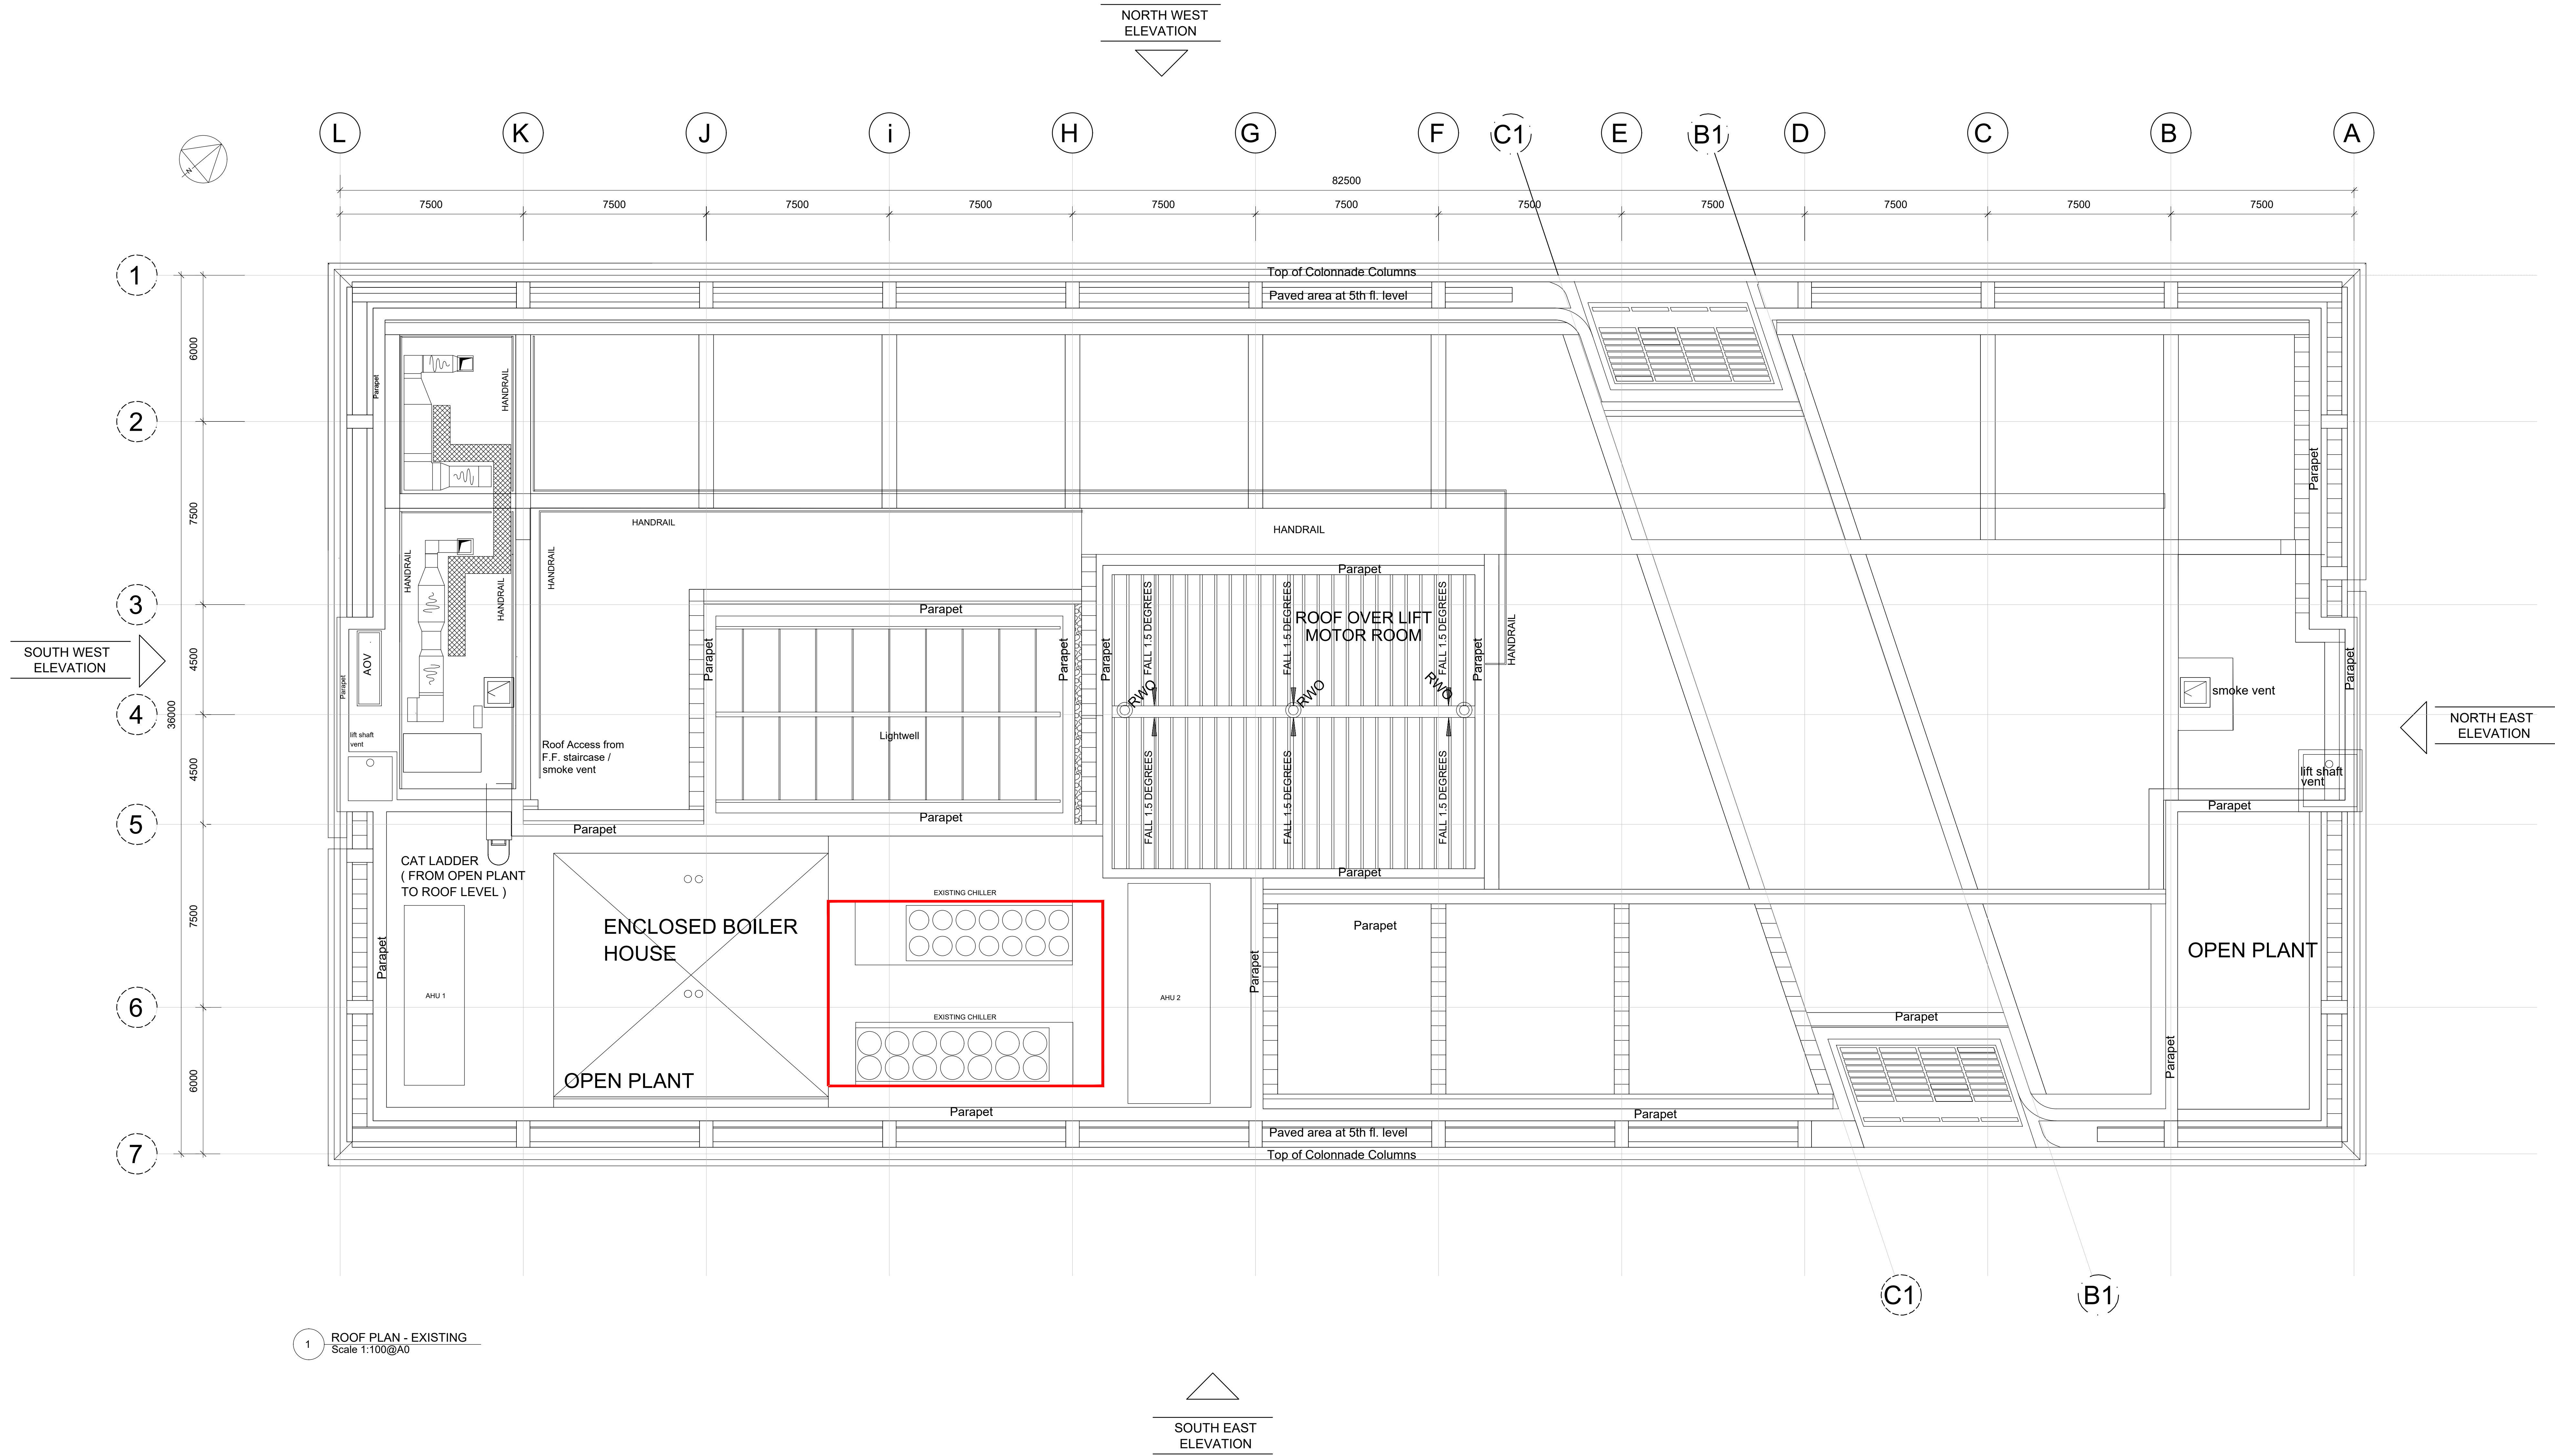

1 ROOF PLAN - EXISTING
Scale 1:100@A0