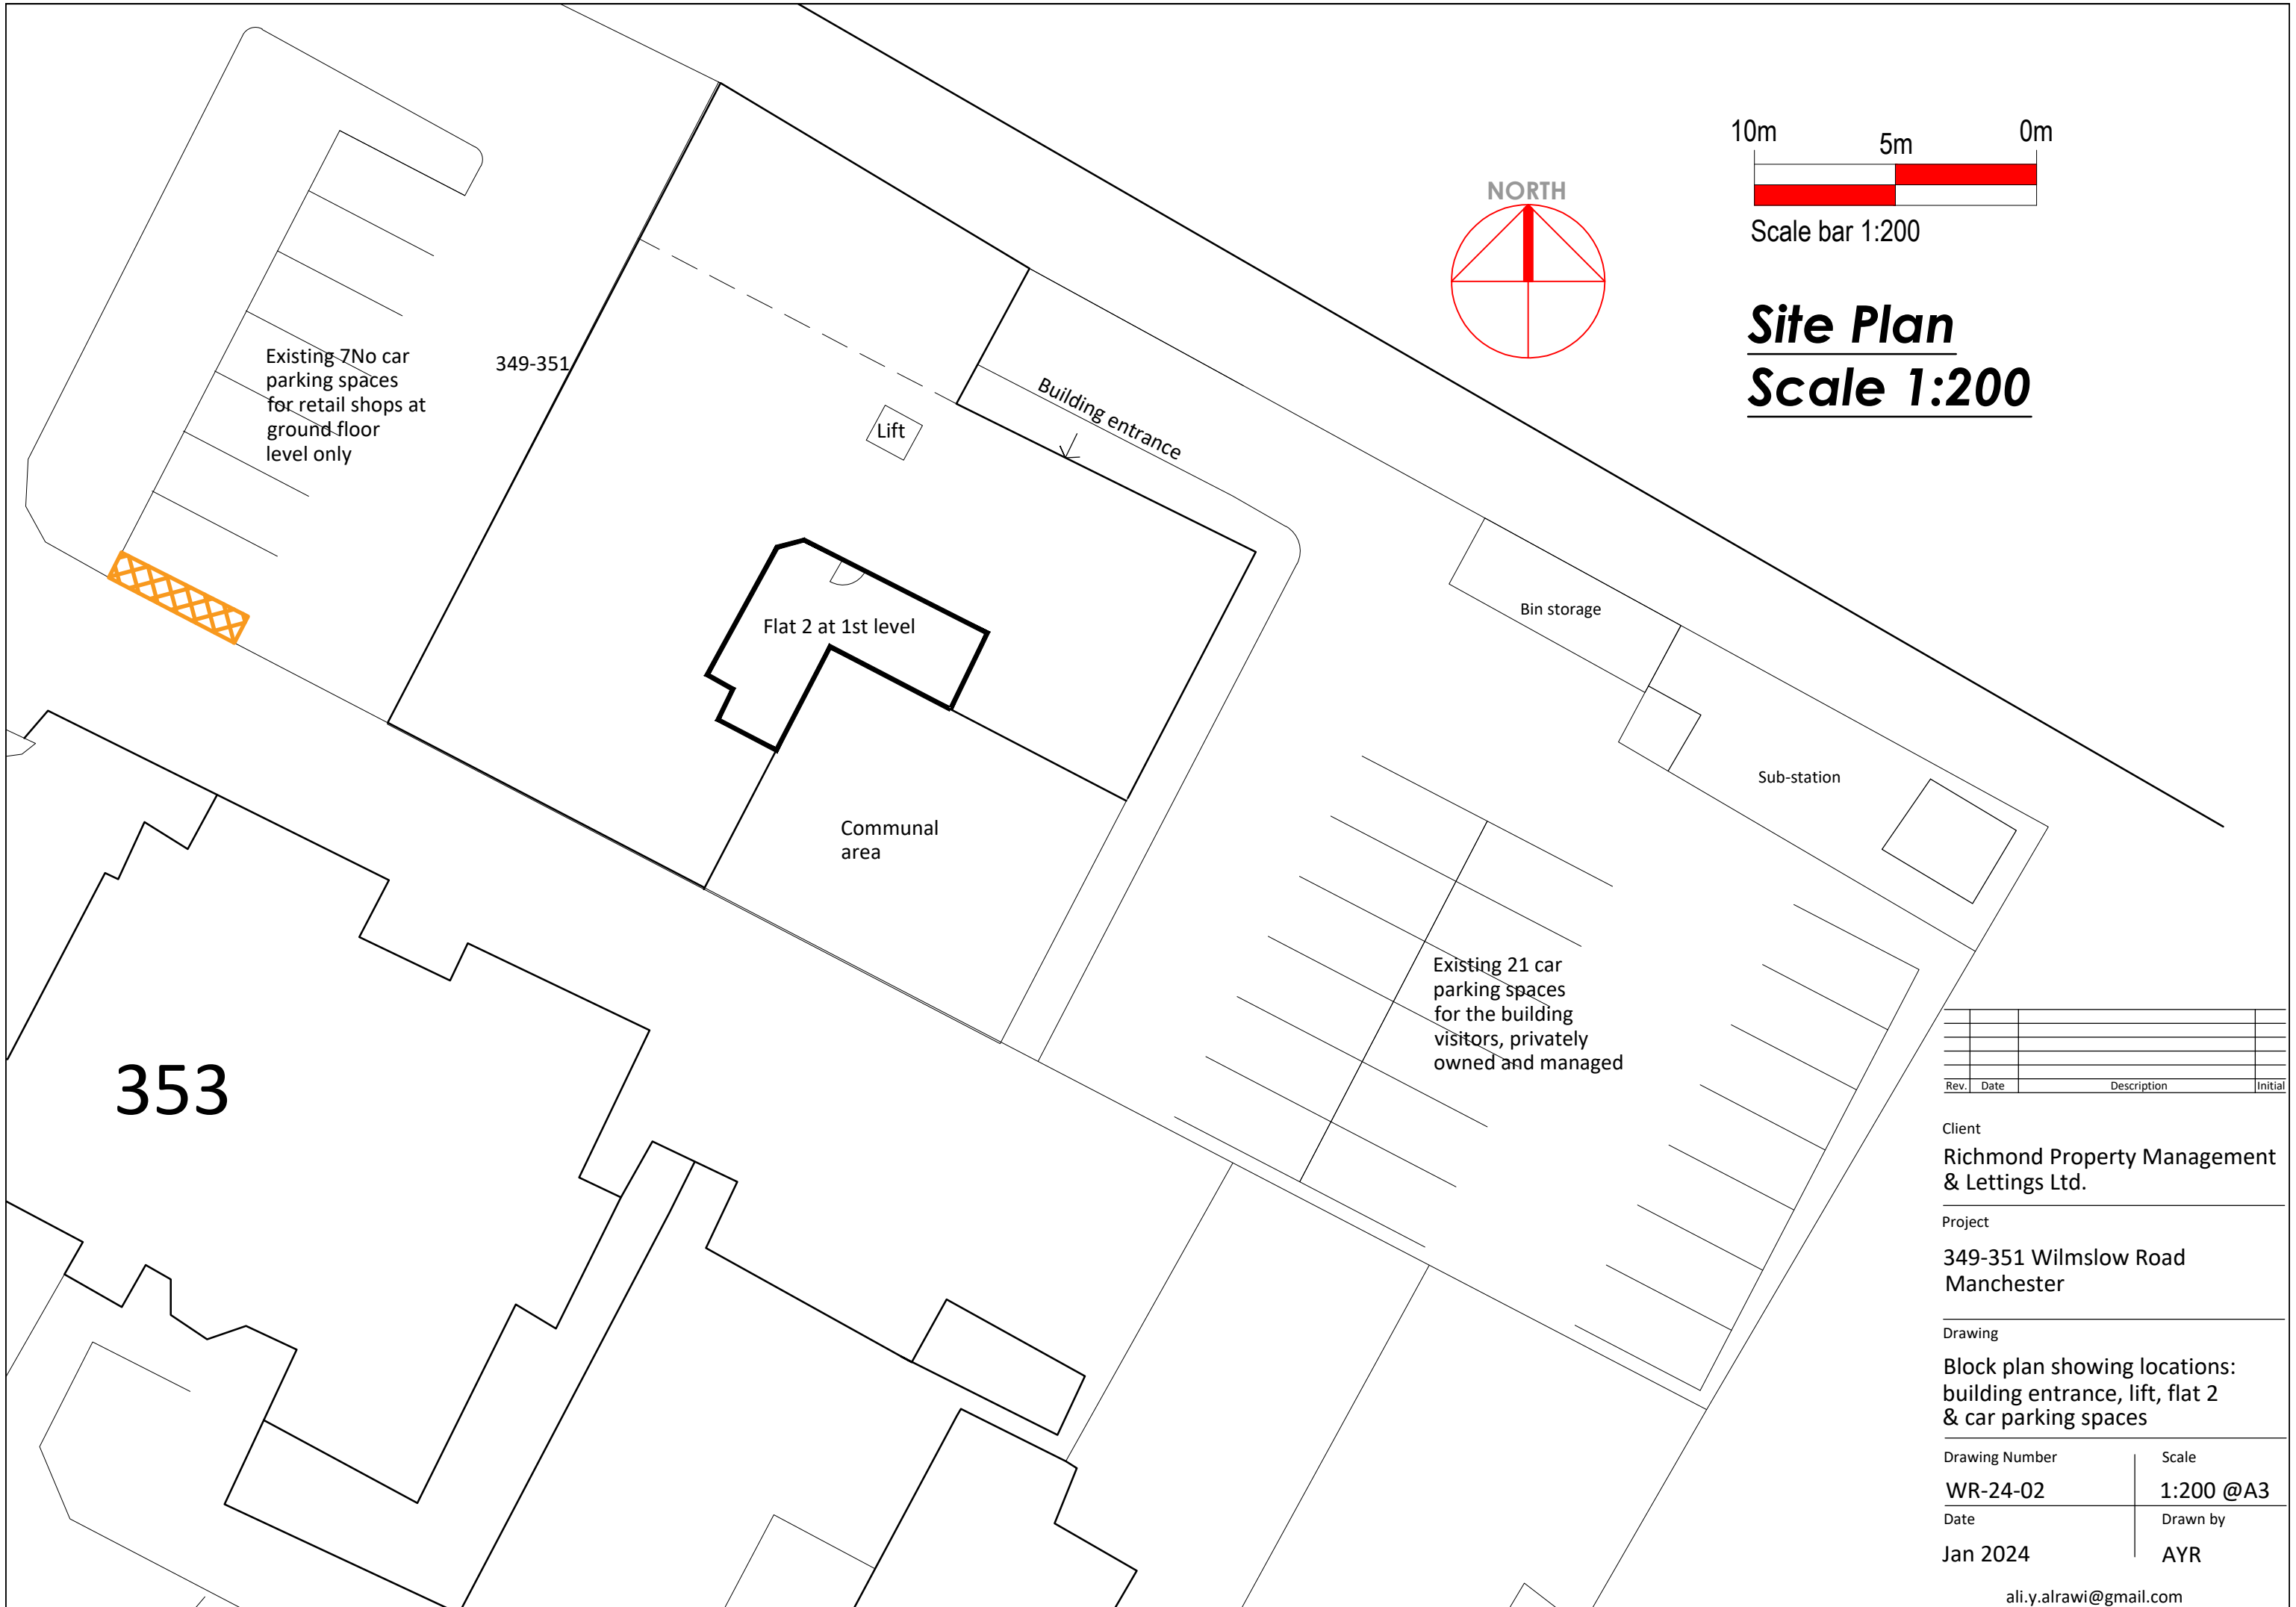


Site Plan
Scale 1:200

Rev.	Date	Description	Initial

Client
**Richmond Property Management
& Lettings Ltd.**

Project
**349-351 Wilmslow Road
Manchester**

Drawing
**Block plan showing locations:
building entrance, lift, flat 2
& car parking spaces**

Drawing Number	Scale
WR-24-02	1:200 @A3
Date	Drawn by
Jan 2024	AYR