


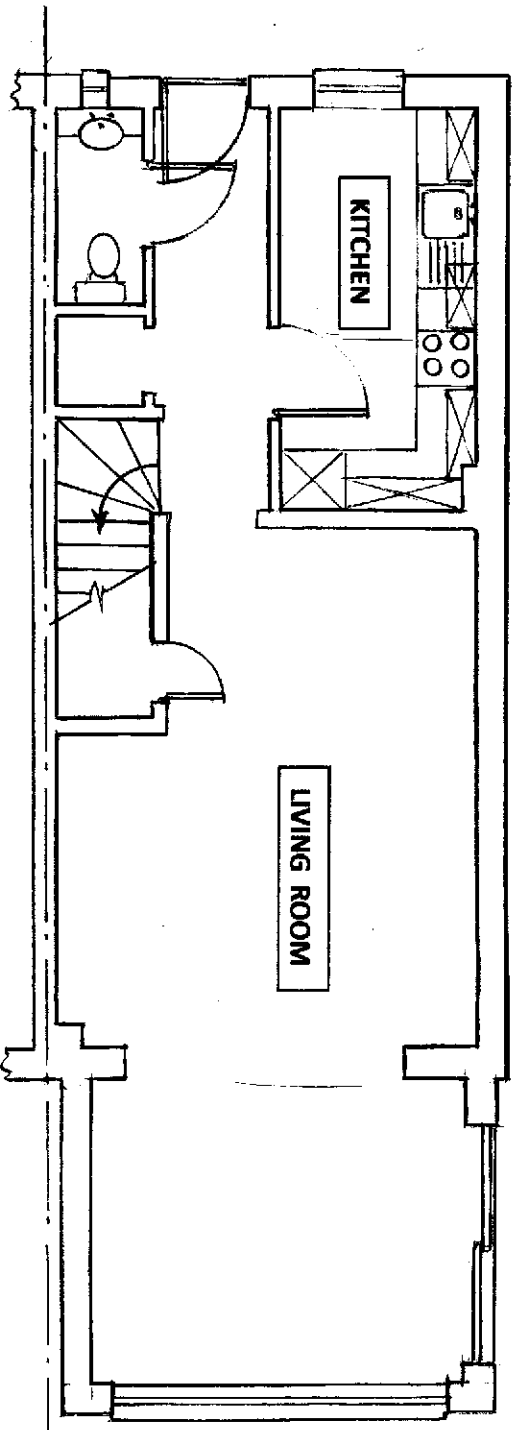

GROUND FLOOR PLAN AS EXISTING



Client:-

Mr. & Mrs. Maddon

Job Title:-

EXTENSION AT 27 EDGE COTE CLOSE,
SHARSTON, MANCHESTER

Drawing Title:-

GROUND FLOOR PLAN AS EXISTING

Drawing No.:-

22-01-24-01-A